


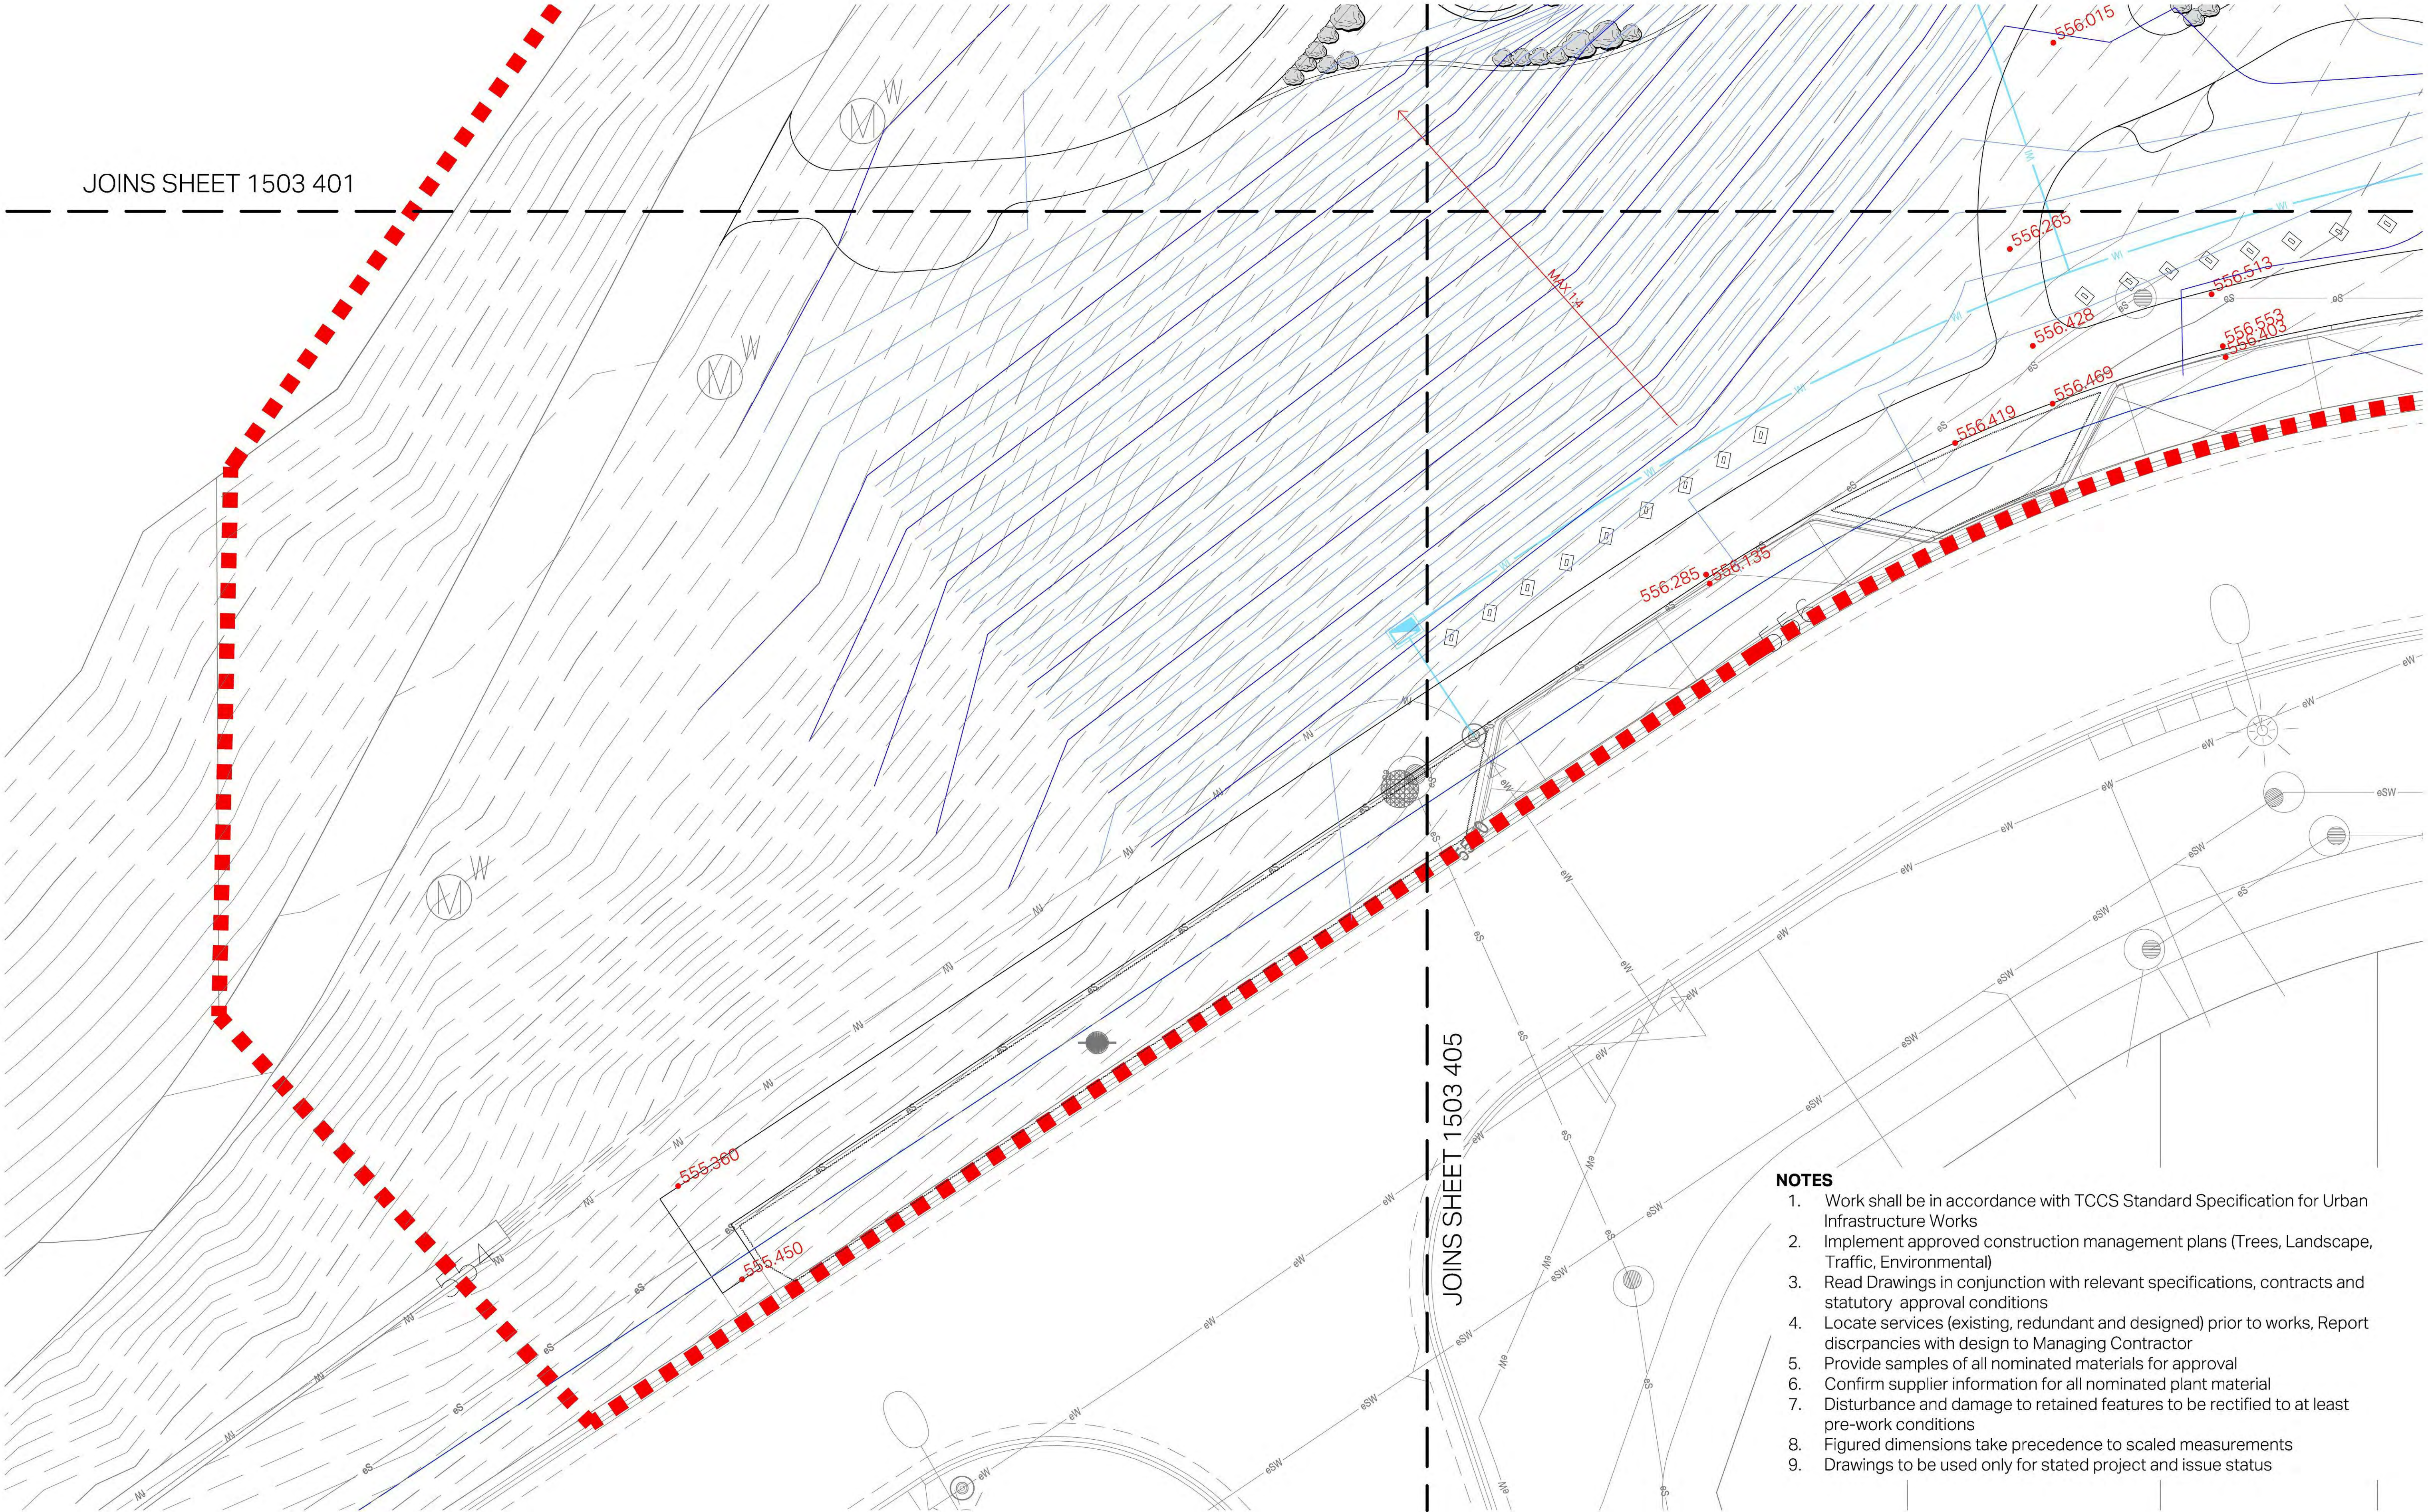

- NOTES**
1. Work shall be in accordance with TCCS Standard Specification for Urban Infrastructure Works
 2. Implement approved construction management plans (Trees, Landscape, Traffic, Environmental)
 3. Read Drawings in conjunction with relevant specifications, contracts and statutory approval conditions
 4. Locate services (existing, redundant and designed) prior to works, Report discrepancies with design to Managing Contractor
 5. Provide samples of all nominated materials for approval
 6. Confirm supplier information for all nominated plant material
 7. Disturbance and damage to retained features to be rectified to at least pre-work conditions
 8. Figured dimensions take precedence to scaled measurements
 9. Drawings to be used only for stated project and issue status


LANDSCAPE ARCHITECT
redbox design group
02 6280 4949 (tel)
inbox@redboxdesigngroup.com.au
Unit 12/285 Canberra Avenue Fyshwick ACT
PO Box 4574 Kingston ACT 2604
redboxdesigngroup.com.au

CONSULTANTS
ENGINEER:
LIGHTING:
Cardno
Ahern Consulting Engineers

CLIENT
 **ACT** Government
 **Suburban Land** Agency

A 75% DR SUBMISSION
REV ISSUE

01.09.20 OW JK
DATE DRN CHK

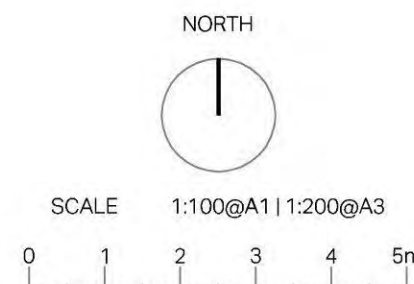


PROJECT
EDGEWORTH PARADE PLAYGROUND
COOMBS - BLOCK 12, SECTION 52

PROJECT No.	SHEET	ISSUE
1503	402	A
GRADING Plan 2		

NOTES

- 1. Work shall be in accordance with TCCS Standard Specification for Urban Infrastructure Works
- 2. Implement approved construction management plans (Trees, Landscape, Traffic, Environmental)
- 3. Read Drawings in conjunction with relevant specifications, contracts and statutory approval conditions
- 4. Locate services (existing, redundant and designed) prior to works, Report discrepancies with design to Managing Contractor
- 5. Provide samples of all nominated materials for approval
- 6. Confirm supplier information for all nominated plant material
- 7. Disturbance and damage to retained features to be rectified to at least pre-work conditions
- 8. Figured dimensions take precedence to scaled measurements
- 9. Drawings to be used only for stated project and issue status

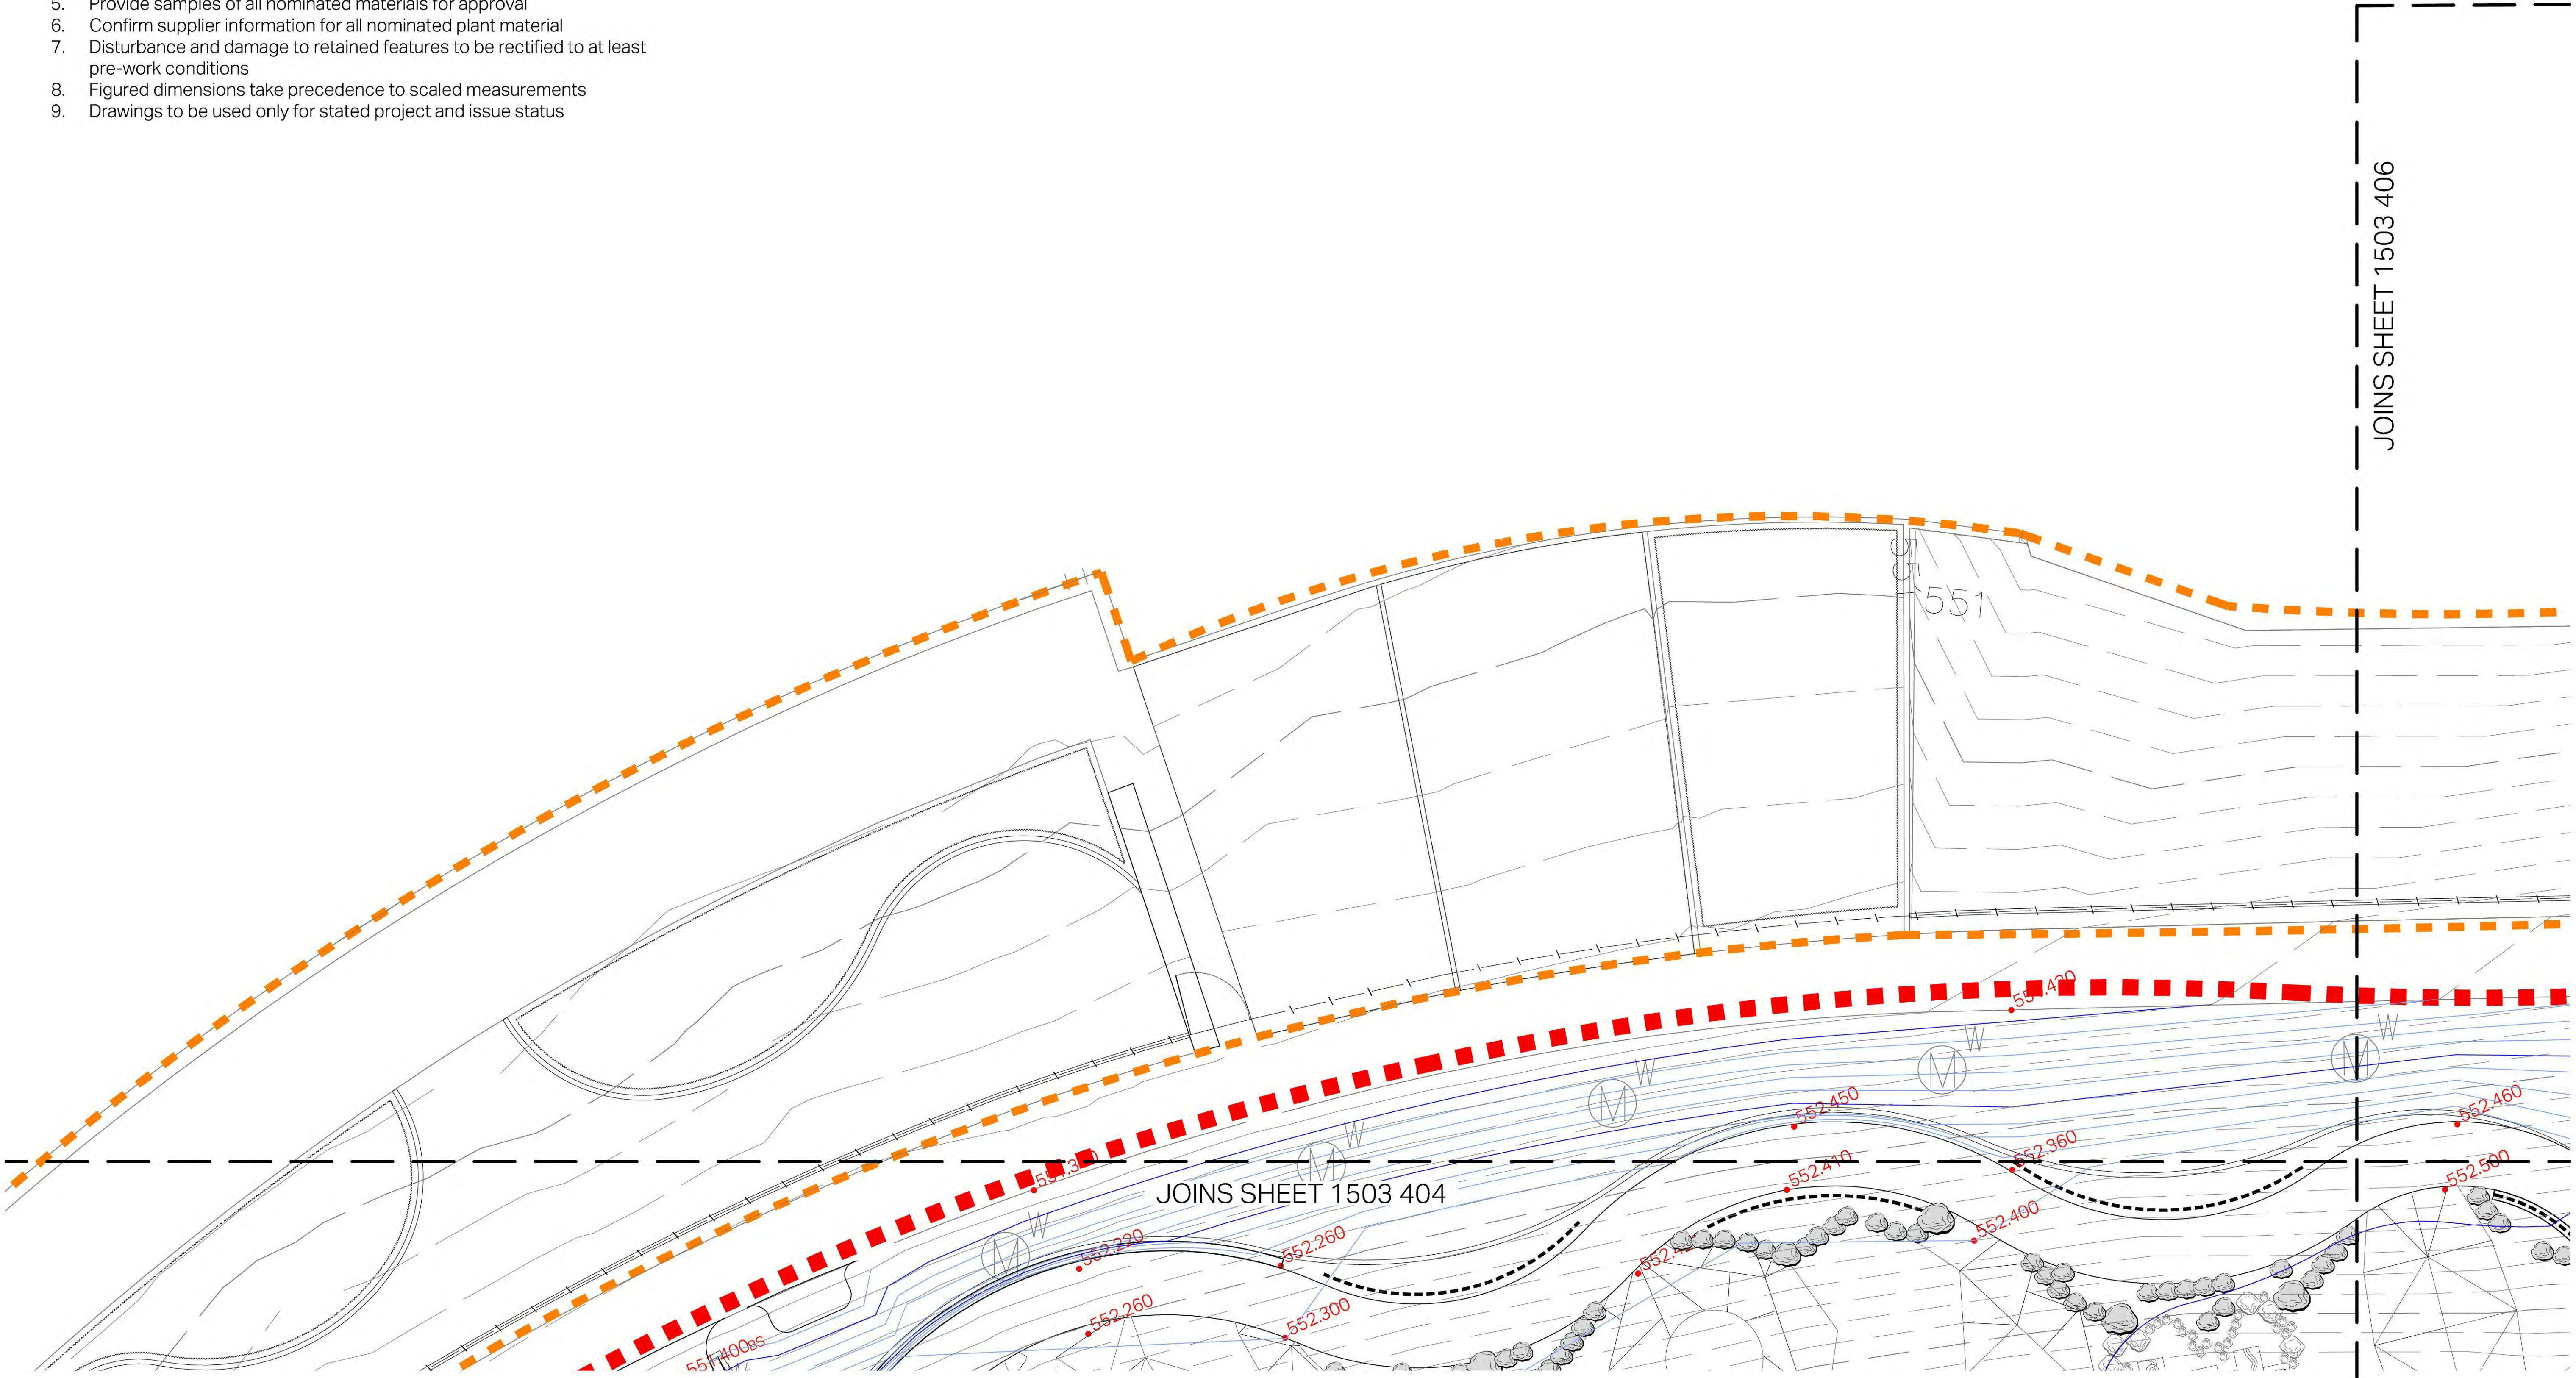

LANDSCAPE ARCHITECT
redbox design group
02 6280 4949 (tel)
inbox@redboxdesigngroup.com.au
Unit 12/285 Canberra Avenue Fyshwick ACT
PO Box 4574 Kingston ACT 2604
redboxdesigngroup.com.au

CONSULTANTS
ENGINEER:
LIGHTING:
Cardno
Ahern Consulting Engineers

CLIENT
ACT Government
Suburban Land Agency


A 75% DR SUBMISSION
REV ISSUE

01.09.20 OW JK
DATE DRN CHK

NORTH
SCALE 1:100@A1 1:200@A3
0 1 2 3 4 5m

PROJECT
EDGEWORTH PARADE PLAYGROUND
COOMBS - BLOCK 12, SECTION 52

PROJECT No. **1503**
SHEET **403**
ISSUE **A**
GRADING
Plan 3

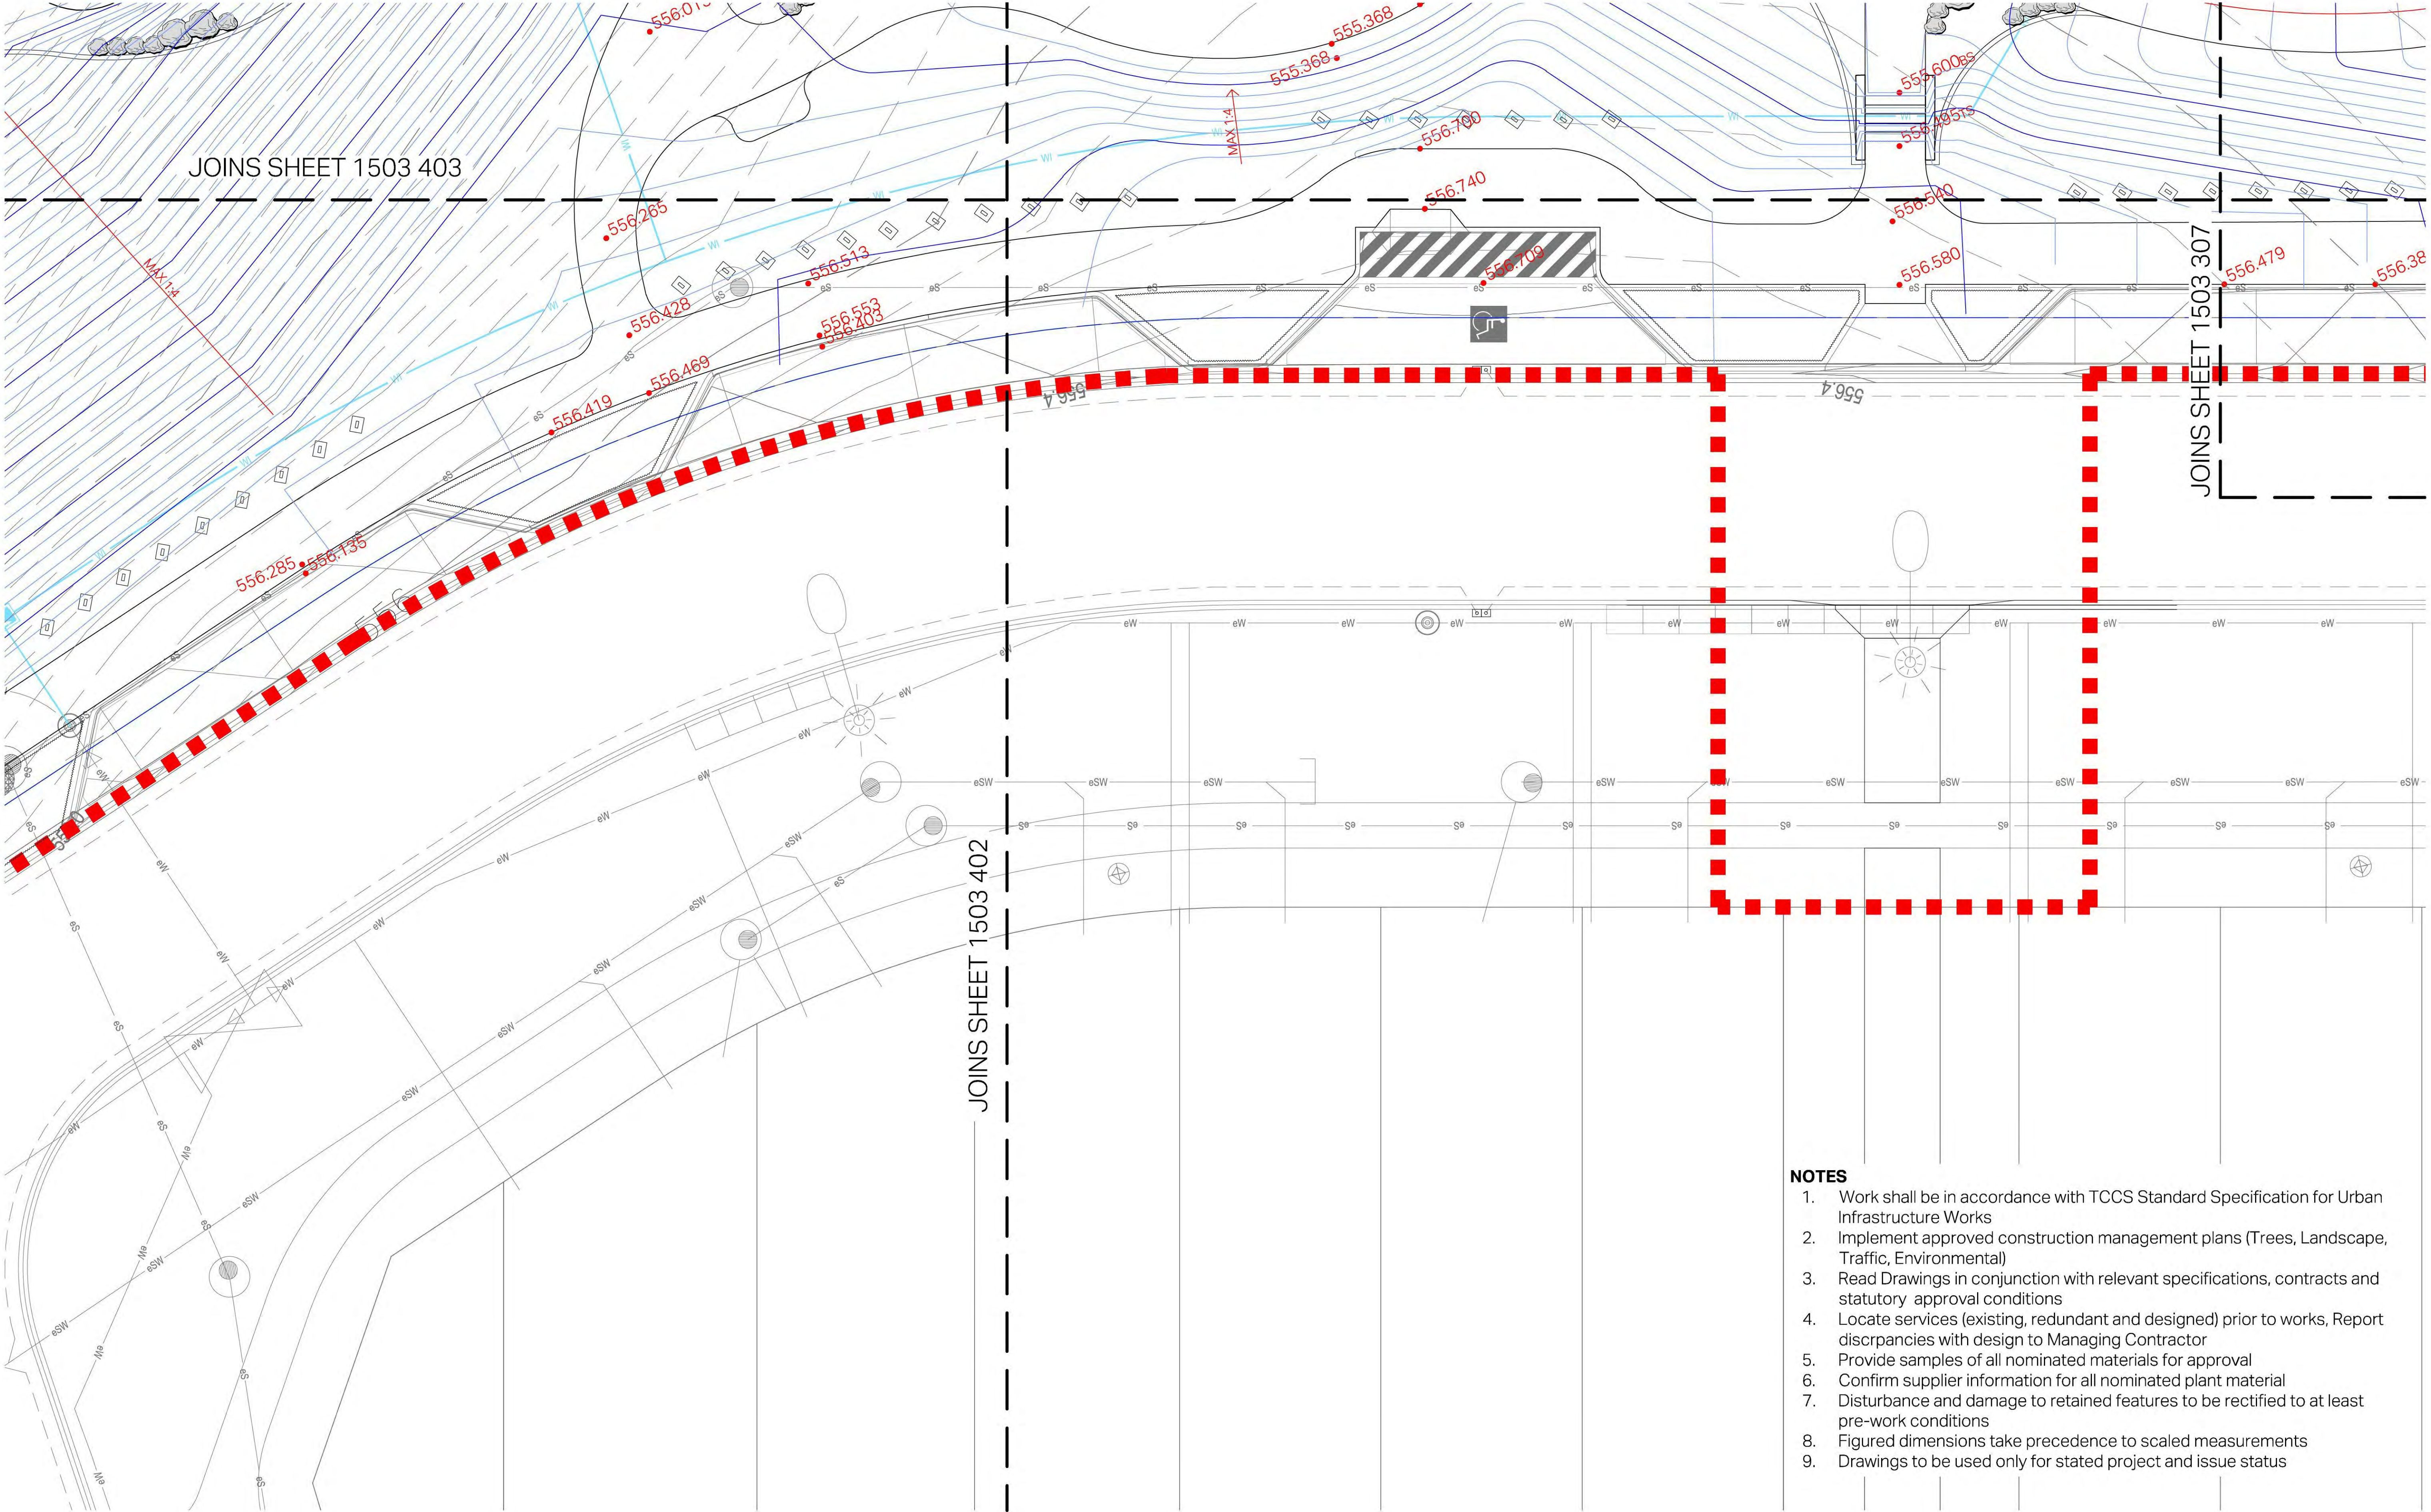

- NOTES**
1. Work shall be in accordance with TCCS Standard Specification for Urban Infrastructure Works
 2. Implement approved construction management plans (Trees, Landscape, Traffic, Environmental)
 3. Read Drawings in conjunction with relevant specifications, contracts and statutory approval conditions
 4. Locate services (existing, redundant and designed) prior to works, Report discrepancies with design to Managing Contractor
 5. Provide samples of all nominated materials for approval
 6. Confirm supplier information for all nominated plant material
 7. Disturbance and damage to retained features to be rectified to at least pre-work conditions
 8. Figured dimensions take precedence to scaled measurements
 9. Drawings to be used only for stated project and issue status


LANDSCAPE ARCHITECT
redbox design group
02 6280 4949 (tel)
inbox@redboxdesigngroup.com.au
Unit 12/285 Canberra Avenue Fyshwick ACT
PO Box 4574 Kingston ACT 2604
redboxdesigngroup.com.au

CONSULTANTS
ENGINEER:
LIGHTING:
Cardno
Ahern Consulting Engineers

CLIENT
 **ACT** Government
 **Suburban Land** Agency

A 75% DR SUBMISSION
REV ISSUE

01.09.20 OW JK
DATE DRN CHK

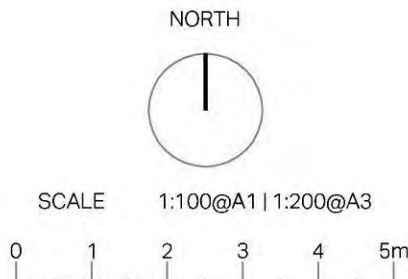

PROJECT
EDGEWORTH PARADE PLAYGROUND
COOMBS - BLOCK 12, SECTION 52

PROJECT No. **1503**
SHEET **405**
ISSUE **A**
GRADING
Plan 5

NOTES

1. Work shall be in accordance with TCCS Standard Specification for Urban Infrastructure Works
2. Implement approved construction management plans (Trees, Landscape, Traffic, Environmental)
3. Read Drawings in conjunction with relevant specifications, contracts and statutory approval conditions
4. Locate services (existing, redundant and designed) prior to works, Report discrepancies with design to Managing Contractor
5. Provide samples of all nominated materials for approval
6. Confirm supplier information for all nominated plant material
7. Disturbance and damage to retained features to be rectified to at least pre-work conditions
8. Figured dimensions take precedence to scaled measurements
9. Drawings to be used only for stated project and issue status

JOINS SHEET 1503 403

JOINS SHEET 1503 407


LANDSCAPE ARCHITECT
redbox design group
02 6280 4949 (tel)
inbox@redboxdesigngroup.com.au
Unit 12/285 Canberra Avenue Fyshwick ACT
PO Box 4574 Kingston ACT 2604
redboxdesigngroup.com.au

CONSULTANTS
ENGINEER:
LIGHTING:
Cardno
Ahern Consulting Engineers

CLIENT
 **ACT** Government
 **Suburban Land** Agency


A 75% DR SUBMISSION
REV ISSUE

01.09.20 OW JK
DATE DRN CHK

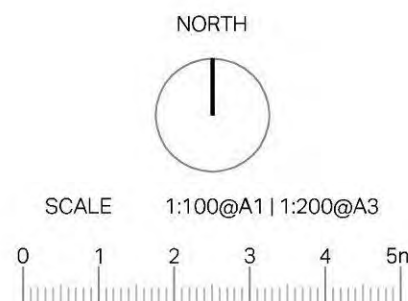

PROJECT
EDGEWORTH PARADE PLAYGROUND
COOMBS - BLOCK 12, SECTION 52

PROJECT No.	SHEET	ISSUE
1503	406	A
GRADING Plan 6		

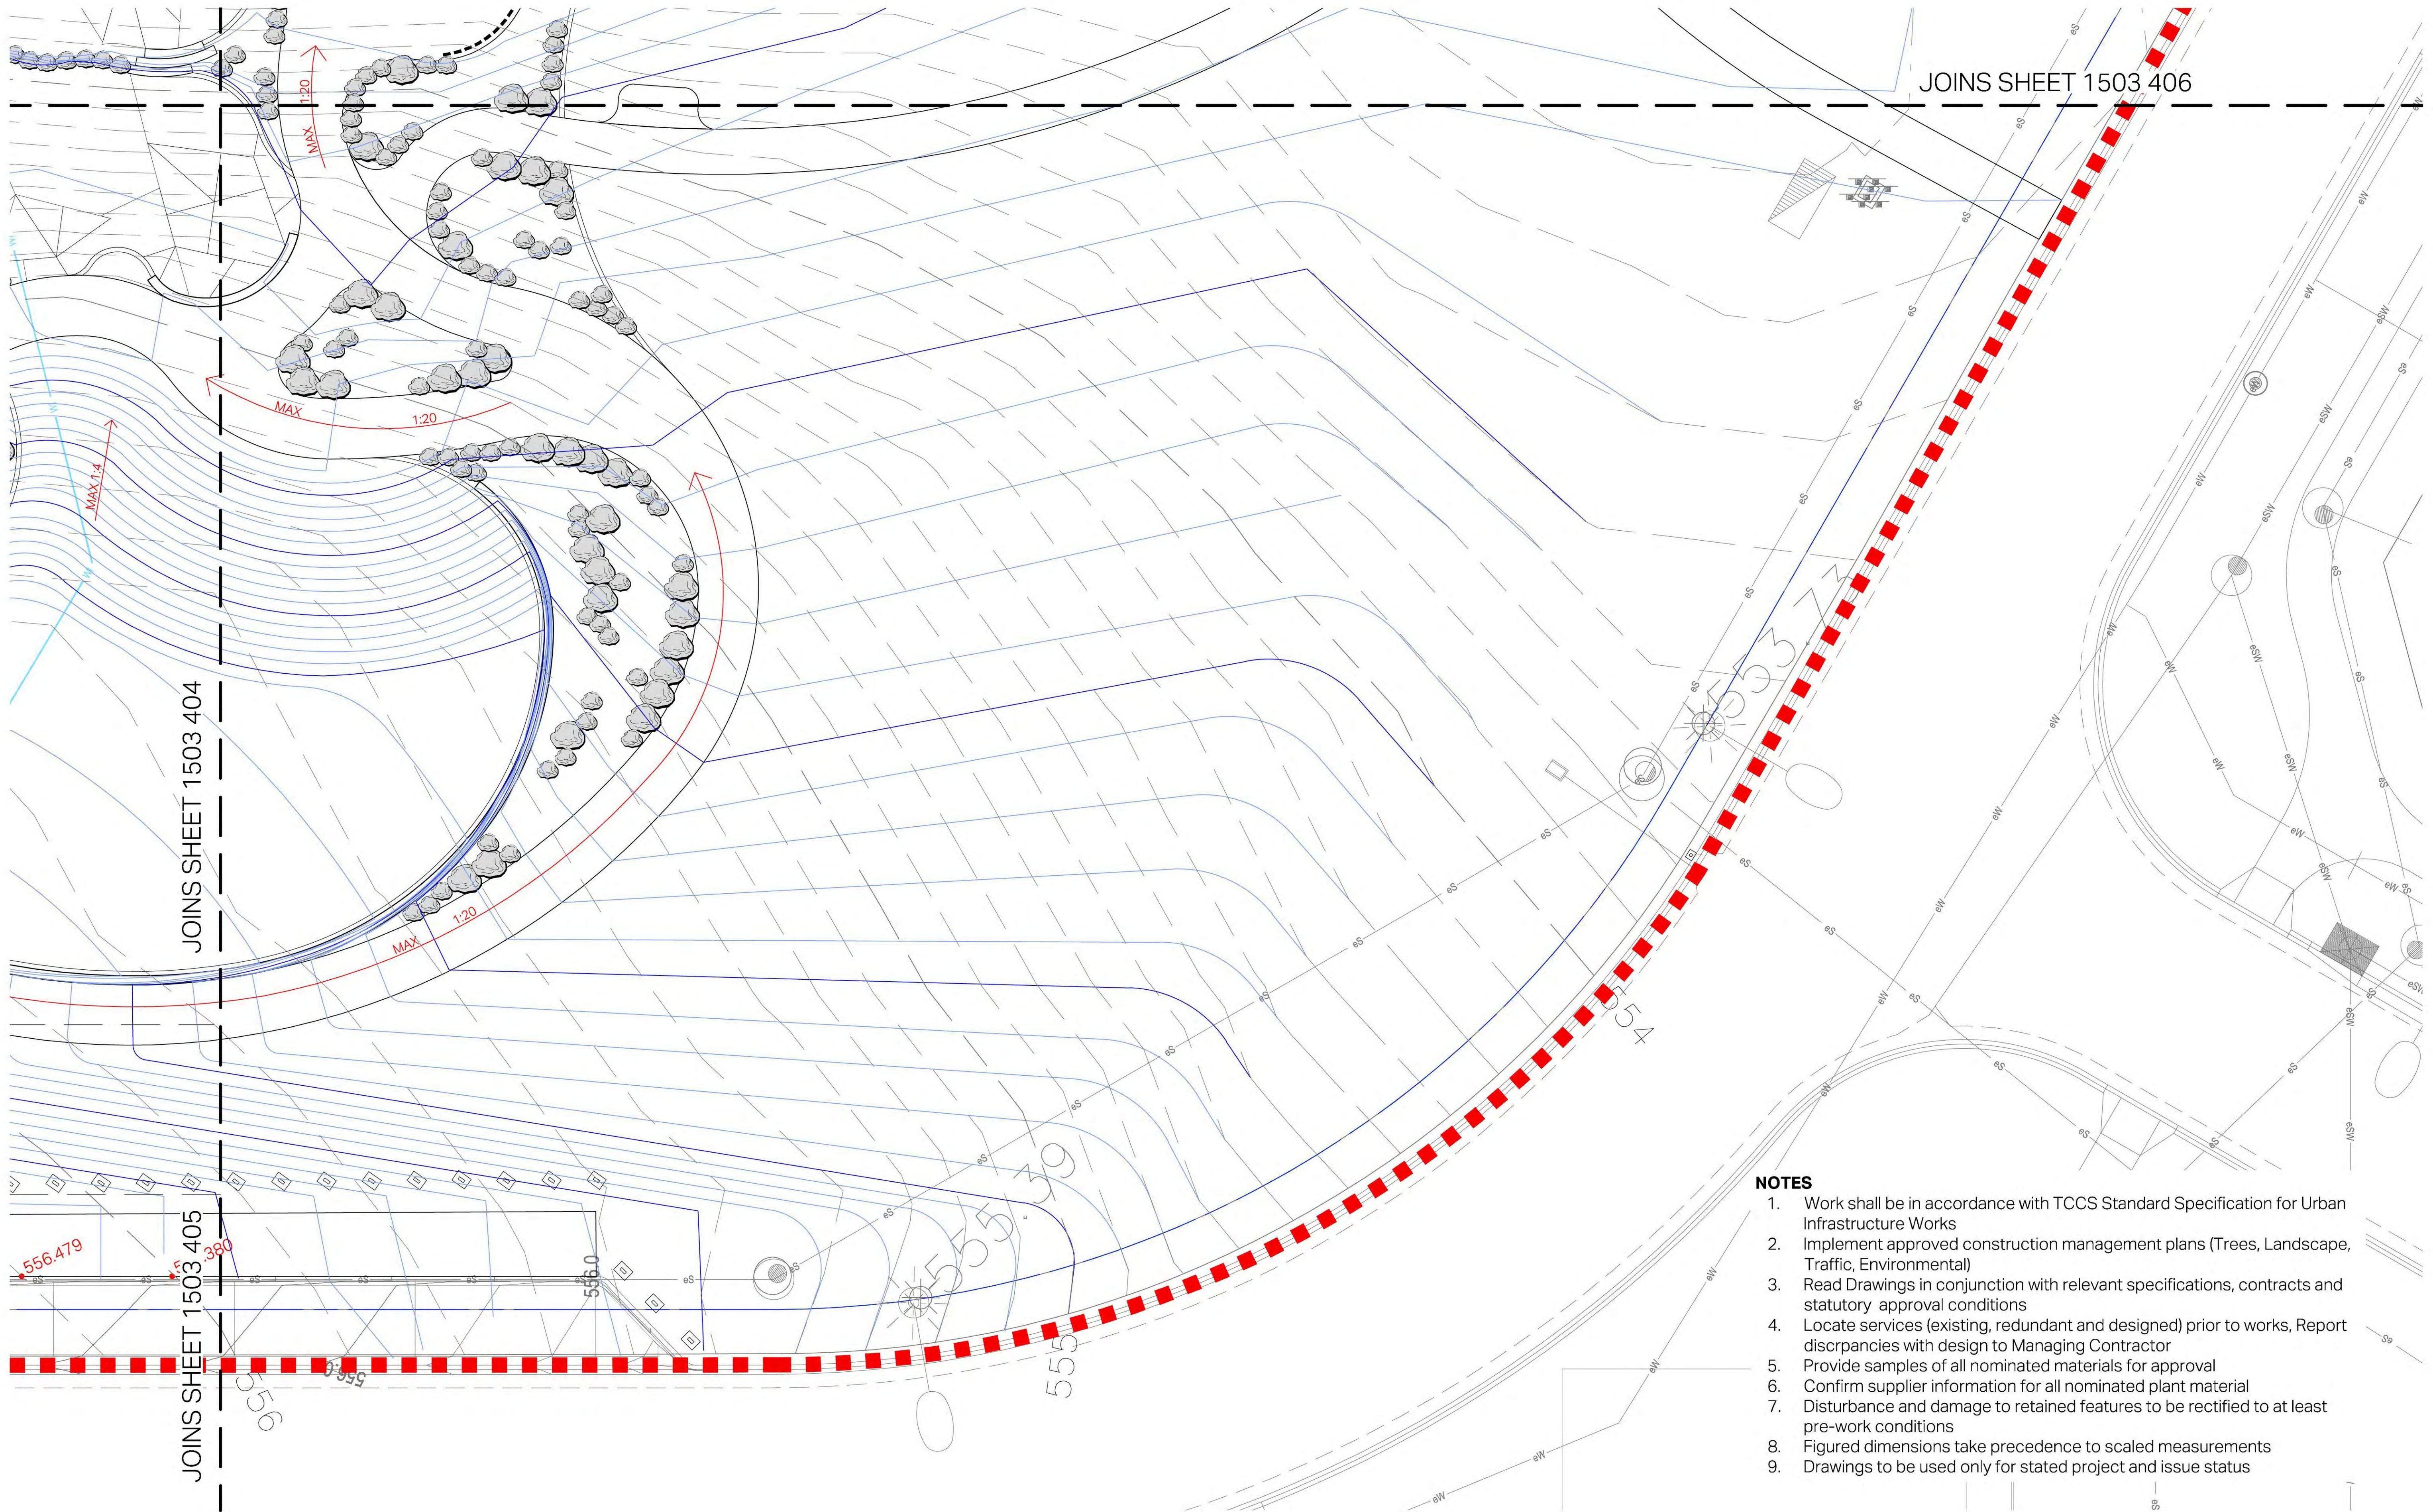


JOINS SHEET 1503 406

JOINS SHEET 1503 404

JOINS SHEET 1503 405

NOTES

1. Work shall be in accordance with TCCS Standard Specification for Urban Infrastructure Works
2. Implement approved construction management plans (Trees, Landscape, Traffic, Environmental)
3. Read Drawings in conjunction with relevant specifications, contracts and statutory approval conditions
4. Locate services (existing, redundant and designed) prior to works, Report discrepancies with design to Managing Contractor
5. Provide samples of all nominated materials for approval
6. Confirm supplier information for all nominated plant material
7. Disturbance and damage to retained features to be rectified to at least pre-work conditions
8. Figured dimensions take precedence to scaled measurements
9. Drawings to be used only for stated project and issue status

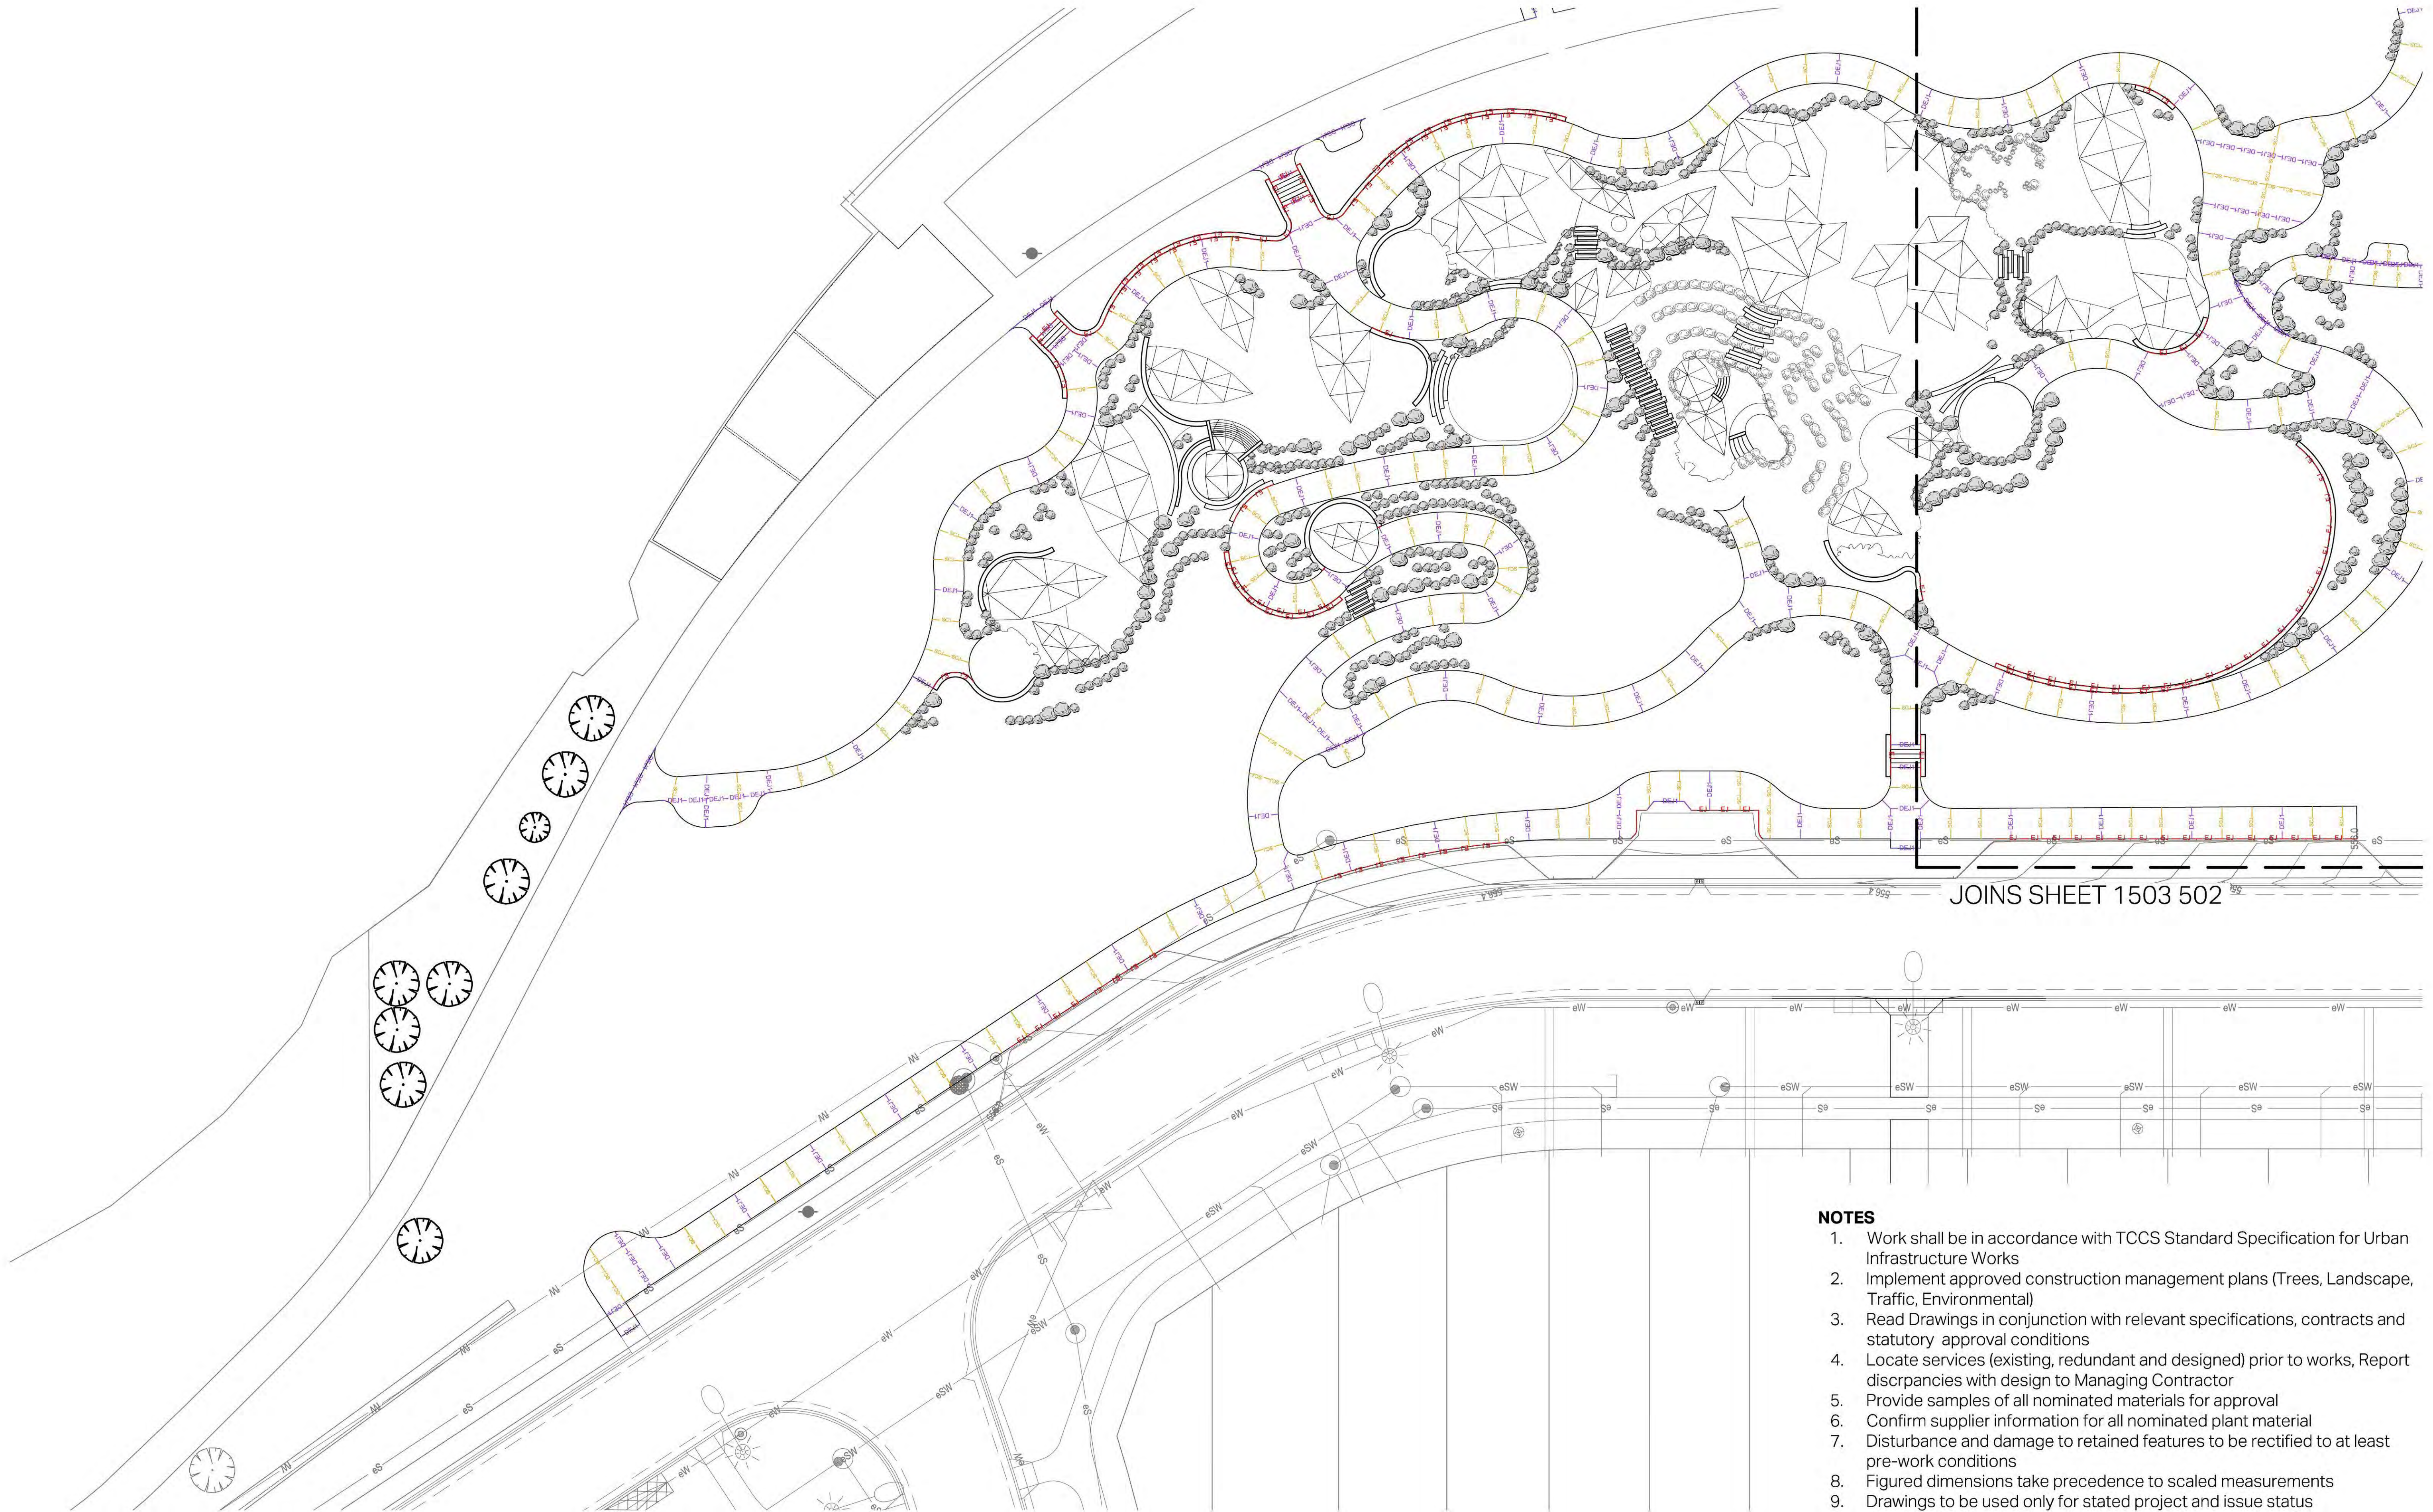

- NOTES**
1. Work shall be in accordance with TCCS Standard Specification for Urban Infrastructure Works
 2. Implement approved construction management plans (Trees, Landscape, Traffic, Environmental)
 3. Read Drawings in conjunction with relevant specifications, contracts and statutory approval conditions
 4. Locate services (existing, redundant and designed) prior to works, Report discrepancies with design to Managing Contractor
 5. Provide samples of all nominated materials for approval
 6. Confirm supplier information for all nominated plant material
 7. Disturbance and damage to retained features to be rectified to at least pre-work conditions
 8. Figured dimensions take precedence to scaled measurements
 9. Drawings to be used only for stated project and issue status

LANDSCAPE ARCHITECT
redbox design group
02 6280 4949 (tel)
inbox@redboxdesigngroup.com.au
Unit 12/285 Canberra Avenue Fyshwick ACT
PO Box 4574 Kingston ACT 2604
redboxdesigngroup.com.au

CONSULTANTS
ENGINEER:
LIGHTING:

Cardno
Ahern Consulting Engineers

CLIENT
 **ACT**
Government
 **Suburban Land**
Agency

A 75% DR SUBMISSION
REV ISSUE


01.09.20 DATE OW JK
DRN CHK

NORTH
SCALE 1:200@A1 1:400@A3
0 2 4 6 8 10m

PROJECT
EDGEWORTH PARADE PLAYGROUND
COOMBS - BLOCK 12, SECTION 52

PROJECT No. **1503**
SHEET **501**
ISSUE **A**

JOINTING PLAN
Plan 1

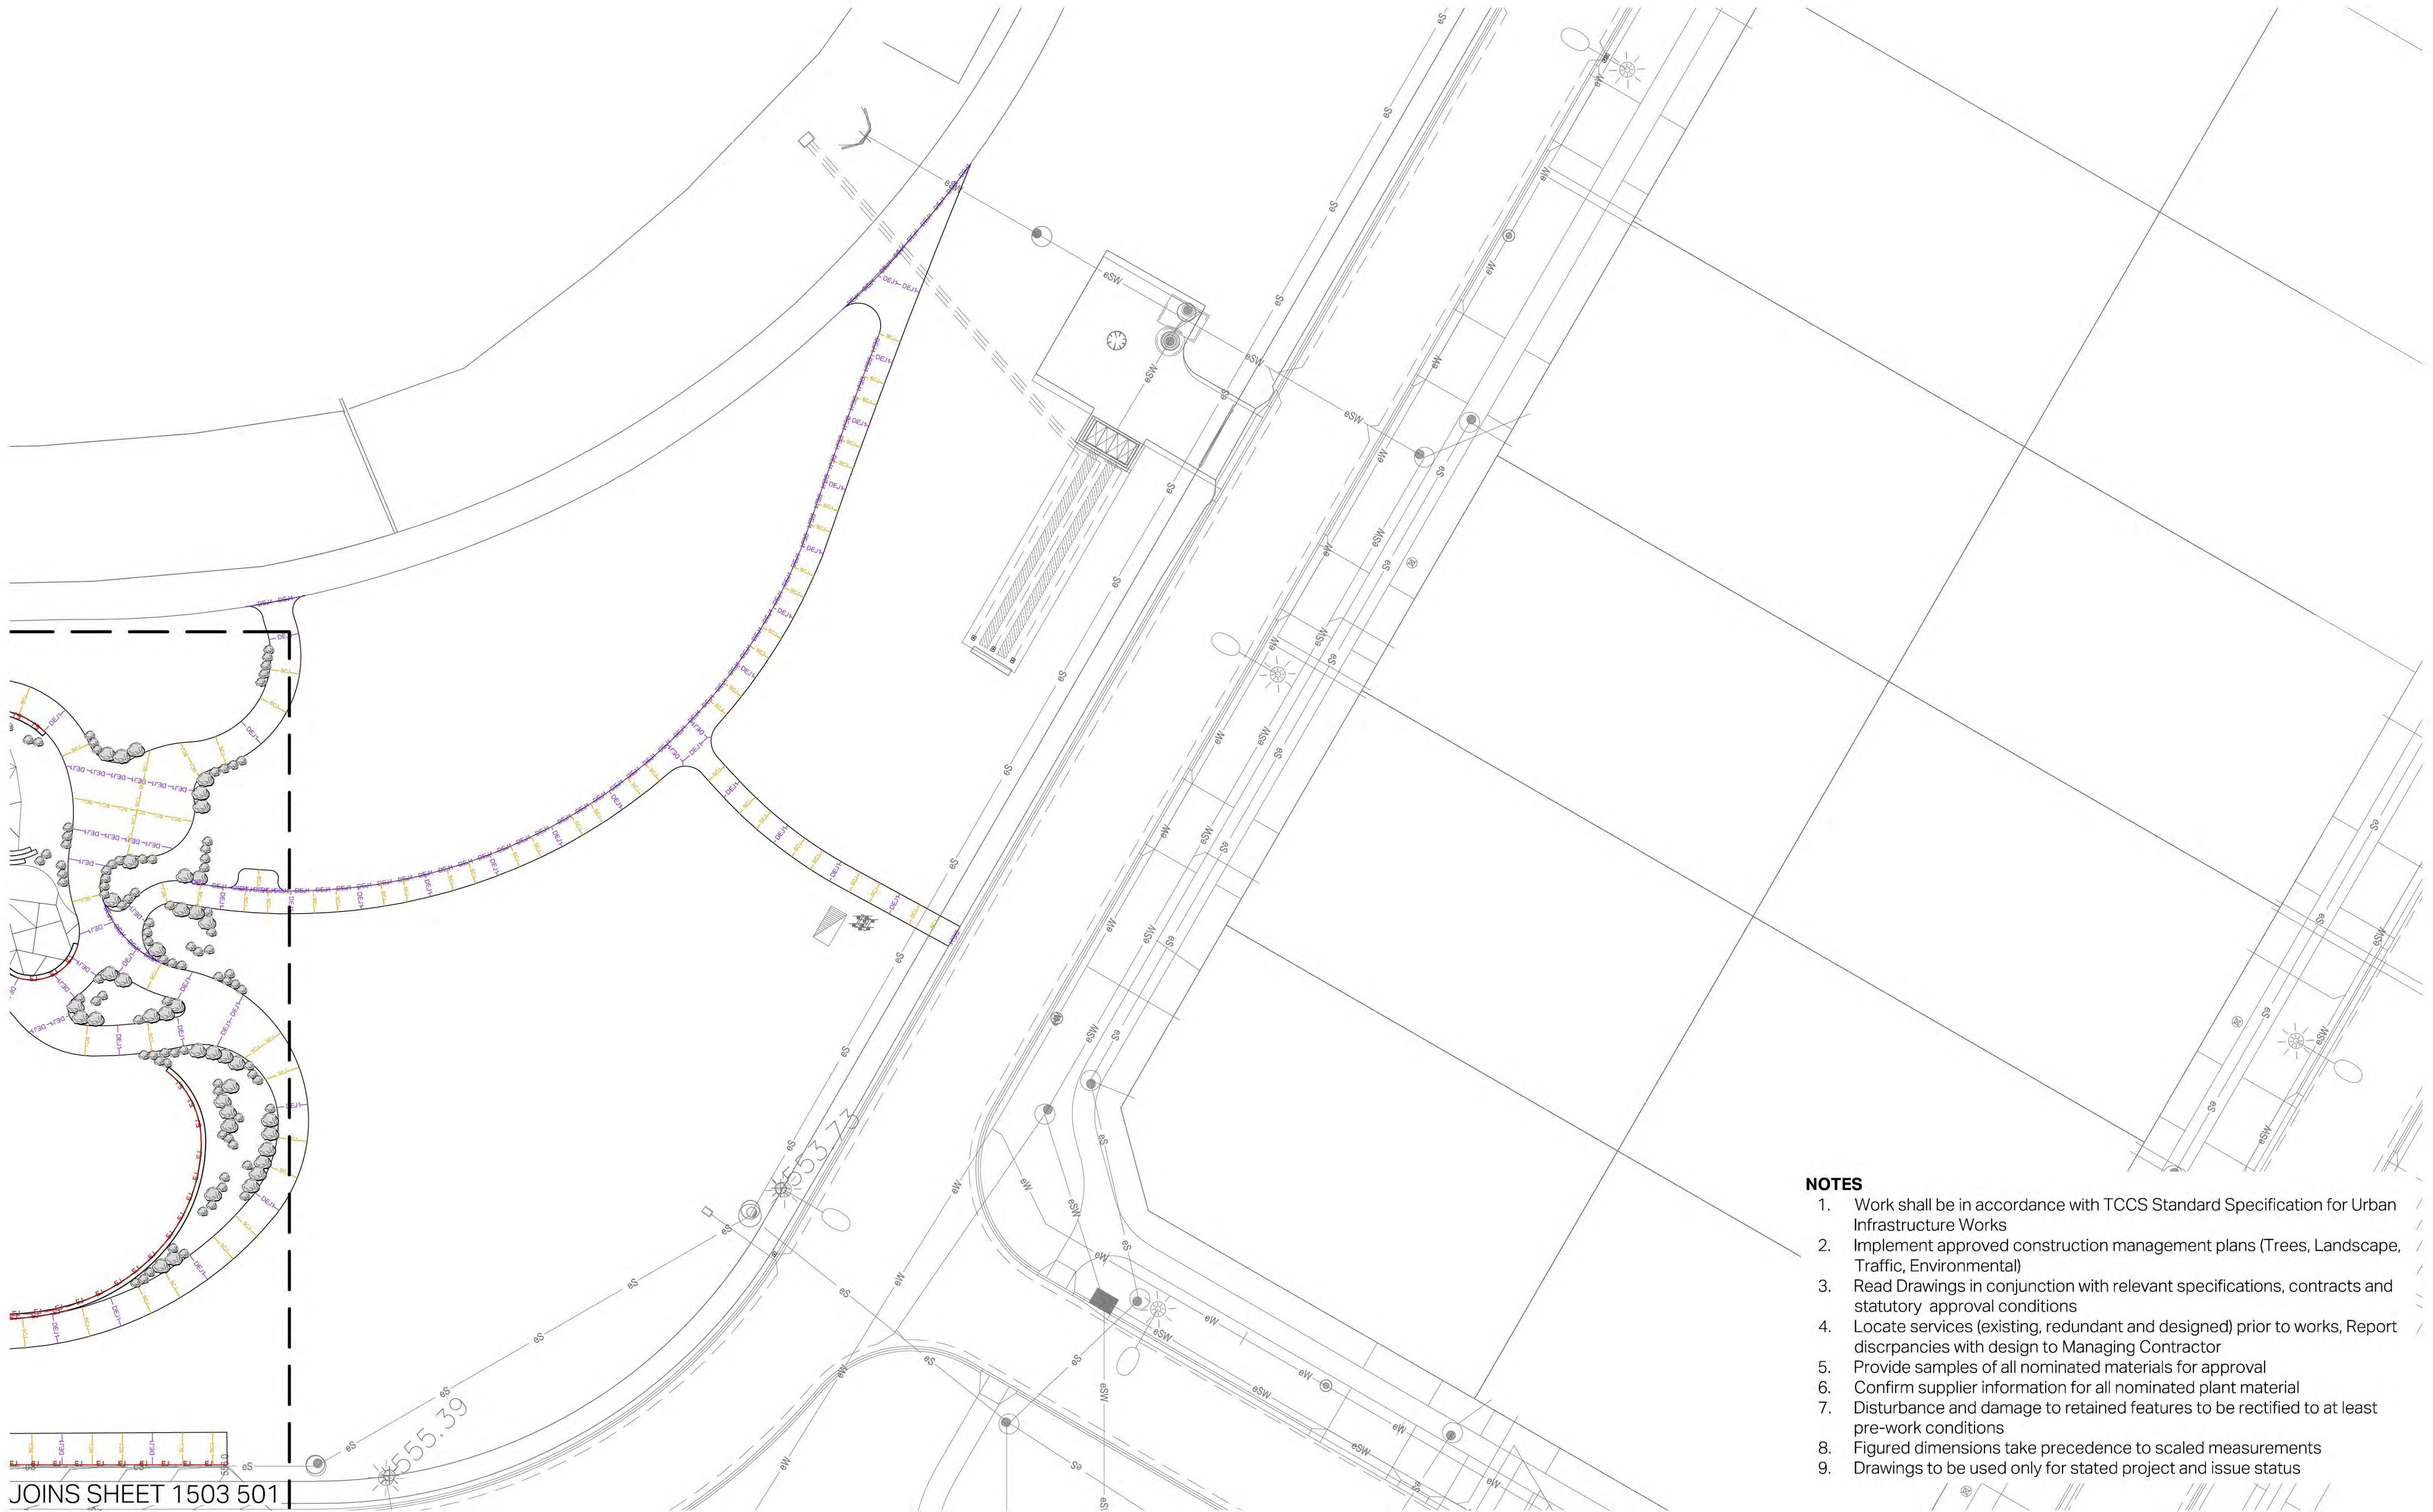

- NOTES**
1. Work shall be in accordance with TCCS Standard Specification for Urban Infrastructure Works
 2. Implement approved construction management plans (Trees, Landscape, Traffic, Environmental)
 3. Read Drawings in conjunction with relevant specifications, contracts and statutory approval conditions
 4. Locate services (existing, redundant and designed) prior to works, Report discrepancies with design to Managing Contractor
 5. Provide samples of all nominated materials for approval
 6. Confirm supplier information for all nominated plant material
 7. Disturbance and damage to retained features to be rectified to at least pre-work conditions
 8. Figured dimensions take precedence to scaled measurements
 9. Drawings to be used only for stated project and issue status

LANDSCAPE ARCHITECT
redbox design group
02 6280 4949 (tel)
inbox@redboxdesigngroup.com.au
Unit 12/285 Canberra Avenue Fyshwick ACT
PO Box 4574 Kingston ACT 2604
redboxdesigngroup.com.au


CONSULTANTS
ENGINEER:
LIGHTING:

Cardno
Ahern Consulting Engineers

CLIENT
 **ACT** Government
 **Suburban Land** Agency

A 75% DR SUBMISSION
REV ISSUE

01.09.20 OW JK
DATE DRN CHK

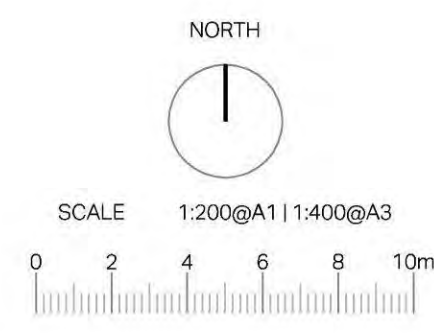


PROJECT
EDGEWORTH PARADE PLAYGROUND
COOMBS - BLOCK 12, SECTION 52

PROJECT No.	SHEET	ISSUE
1503	502	A
JOINTING PLAN Plan 2		


1. Work shall be in accordance with TCCS Standard Specification for Urban Infrastructure Works
2. Implement approved construction management plans (Trees, Landscape, Traffic, Environmental)
3. Read Drawings in conjunction with relevant specifications, contracts and statutory approval conditions
4. Locate services (existing, redundant and designed) prior to works, Report discrepancies with design to Managing Contractor
5. Provide samples of all nominated materials for approval
6. Confirm supplier information for all nominated plant material
7. Disturbance and damage to retained features to be rectified to at least pre-work conditions
8. Figured dimensions take precedence to scaled measurements
9. Drawings to be used only for stated project and issue status



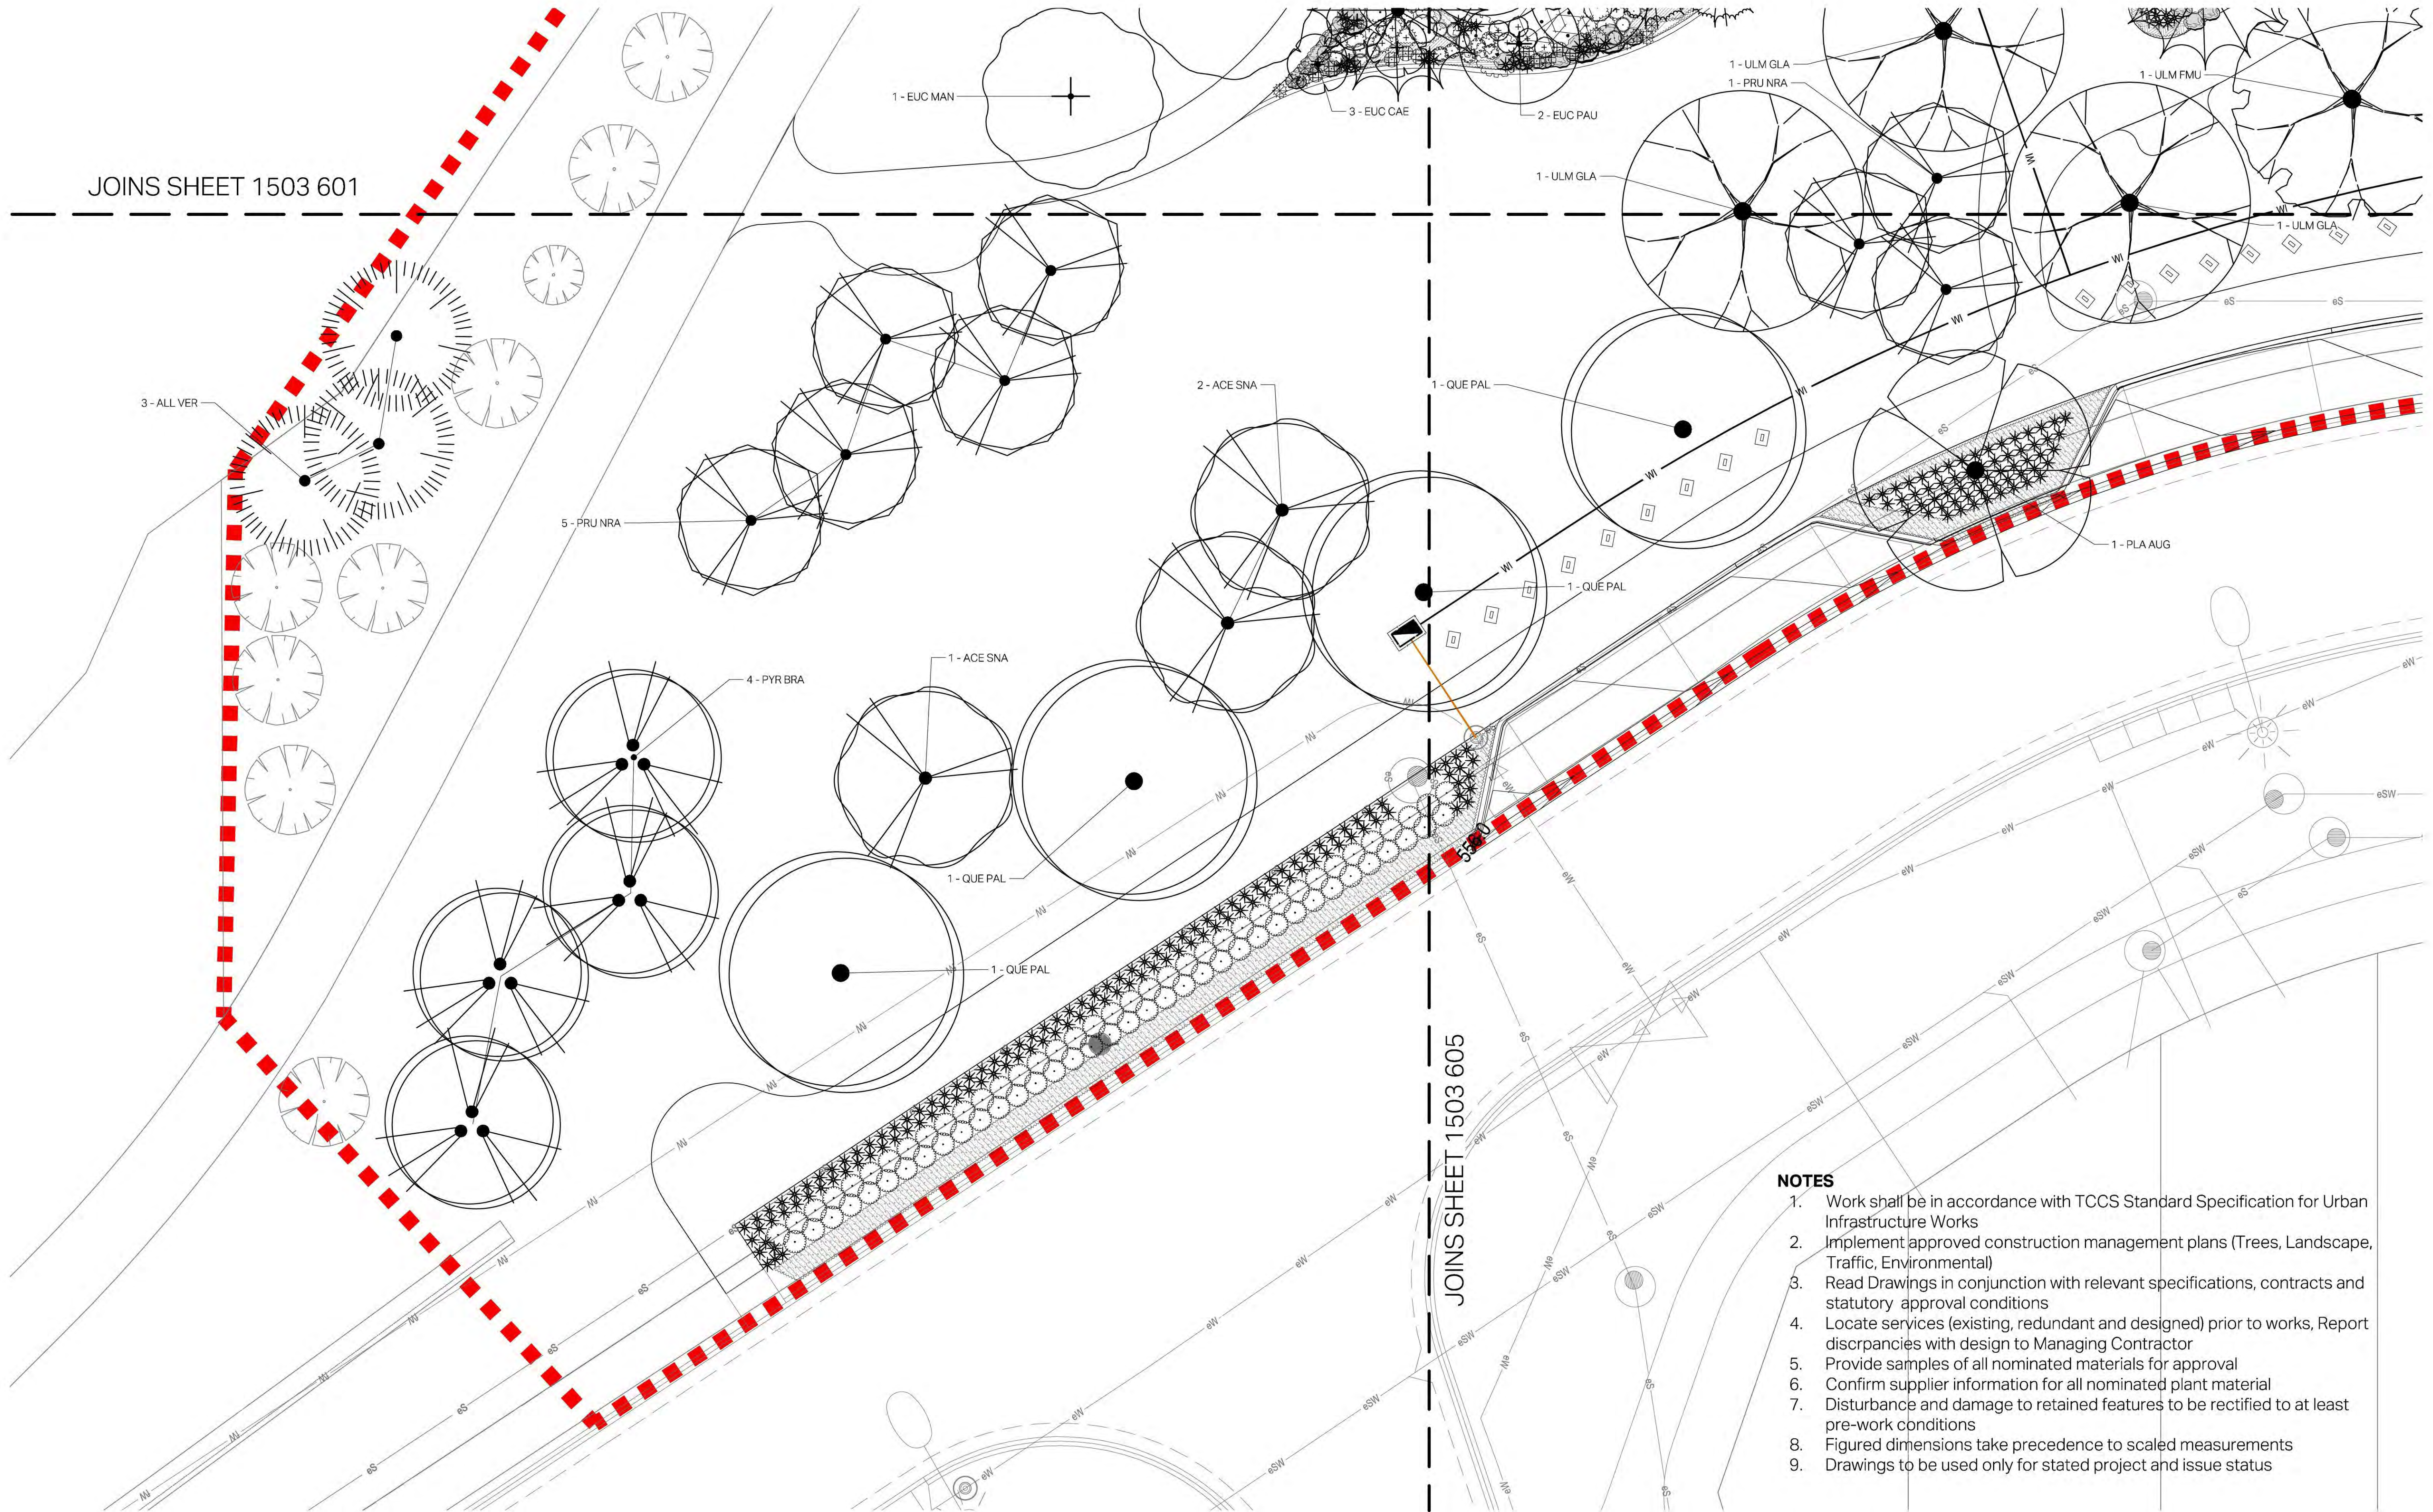

- NOTES**
1. Work shall be in accordance with TCCS Standard Specification for Urban Infrastructure Works
 2. Implement approved construction management plans (Trees, Landscape, Traffic, Environmental)
 3. Read Drawings in conjunction with relevant specifications, contracts and statutory approval conditions
 4. Locate services (existing, redundant and designed) prior to works, Report discrepancies with design to Managing Contractor
 5. Provide samples of all nominated materials for approval
 6. Confirm supplier information for all nominated plant material
 7. Disturbance and damage to retained features to be rectified to at least pre-work conditions
 8. Figured dimensions take precedence to scaled measurements
 9. Drawings to be used only for stated project and issue status

1. Work shall be in accordance with TCCS Standard Specification for Urban Infrastructure Works
2. Implement approved construction management plans (Trees, Landscape, Traffic, Environmental)
3. Read Drawings in conjunction with relevant specifications, contracts and statutory approval conditions
4. Locate services (existing, redundant and designed) prior to works, Report discrepancies with design to Managing Contractor
5. Provide samples of all nominated materials for approval
6. Confirm supplier information for all nominated plant material
7. Disturbance and damage to retained features to be rectified to at least pre-work conditions
8. Figured dimensions take precedence to scaled measurements
9. Drawings to be used only for stated project and issue status

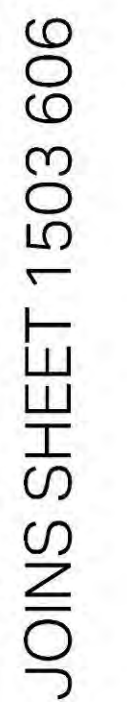

1 - ACE SNA

3 - PYR BRA

1 - PLA AUG

3 - MEL AZE

3 - PRU NRA

3 - ULM GLA

1 - PLA AUG

2 - EUC PAU

2 - BAN INT

3 - LAG RED

1 - FRA AUS

JOINS SHEET 1503 604


JOINS SHEET 1503 605

JOINS SHEET 1503 606


NOTES

1. Work shall be in accordance with TCCS Standard Specification for Urban Infrastructure Works
2. Implement approved construction management plans (Trees, Landscape, Traffic, Environmental)
3. Read Drawings in conjunction with relevant specifications, contracts and statutory approval conditions
4. Locate services (existing, redundant and designed) prior to works, Report discrepancies with design to Managing Contractor
5. Provide samples of all nominated materials for approval
6. Confirm supplier information for all nominated plant material
7. Disturbance and damage to retained features to be rectified to at least pre-work conditions
8. Figured dimensions take precedence to scaled measurements
9. Drawings to be used only for stated project and issue status


1. Work shall be in accordance with TCCS Standard Specification for Urban Infrastructure Works
2. Implement approved construction management plans (Trees, Landscape, Traffic, Environmental)
3. Read Drawings in conjunction with relevant specifications, contracts and statutory approval conditions
4. Locate services (existing, redundant and designed) prior to works, Report discrepancies with design to Managing Contractor
5. Provide samples of all nominated materials for approval
6. Confirm supplier information for all nominated plant material
7. Disturbance and damage to retained features to be rectified to at least pre-work conditions
8. Figured dimensions take precedence to scaled measurements
9. Drawings to be used only for stated project and issue status

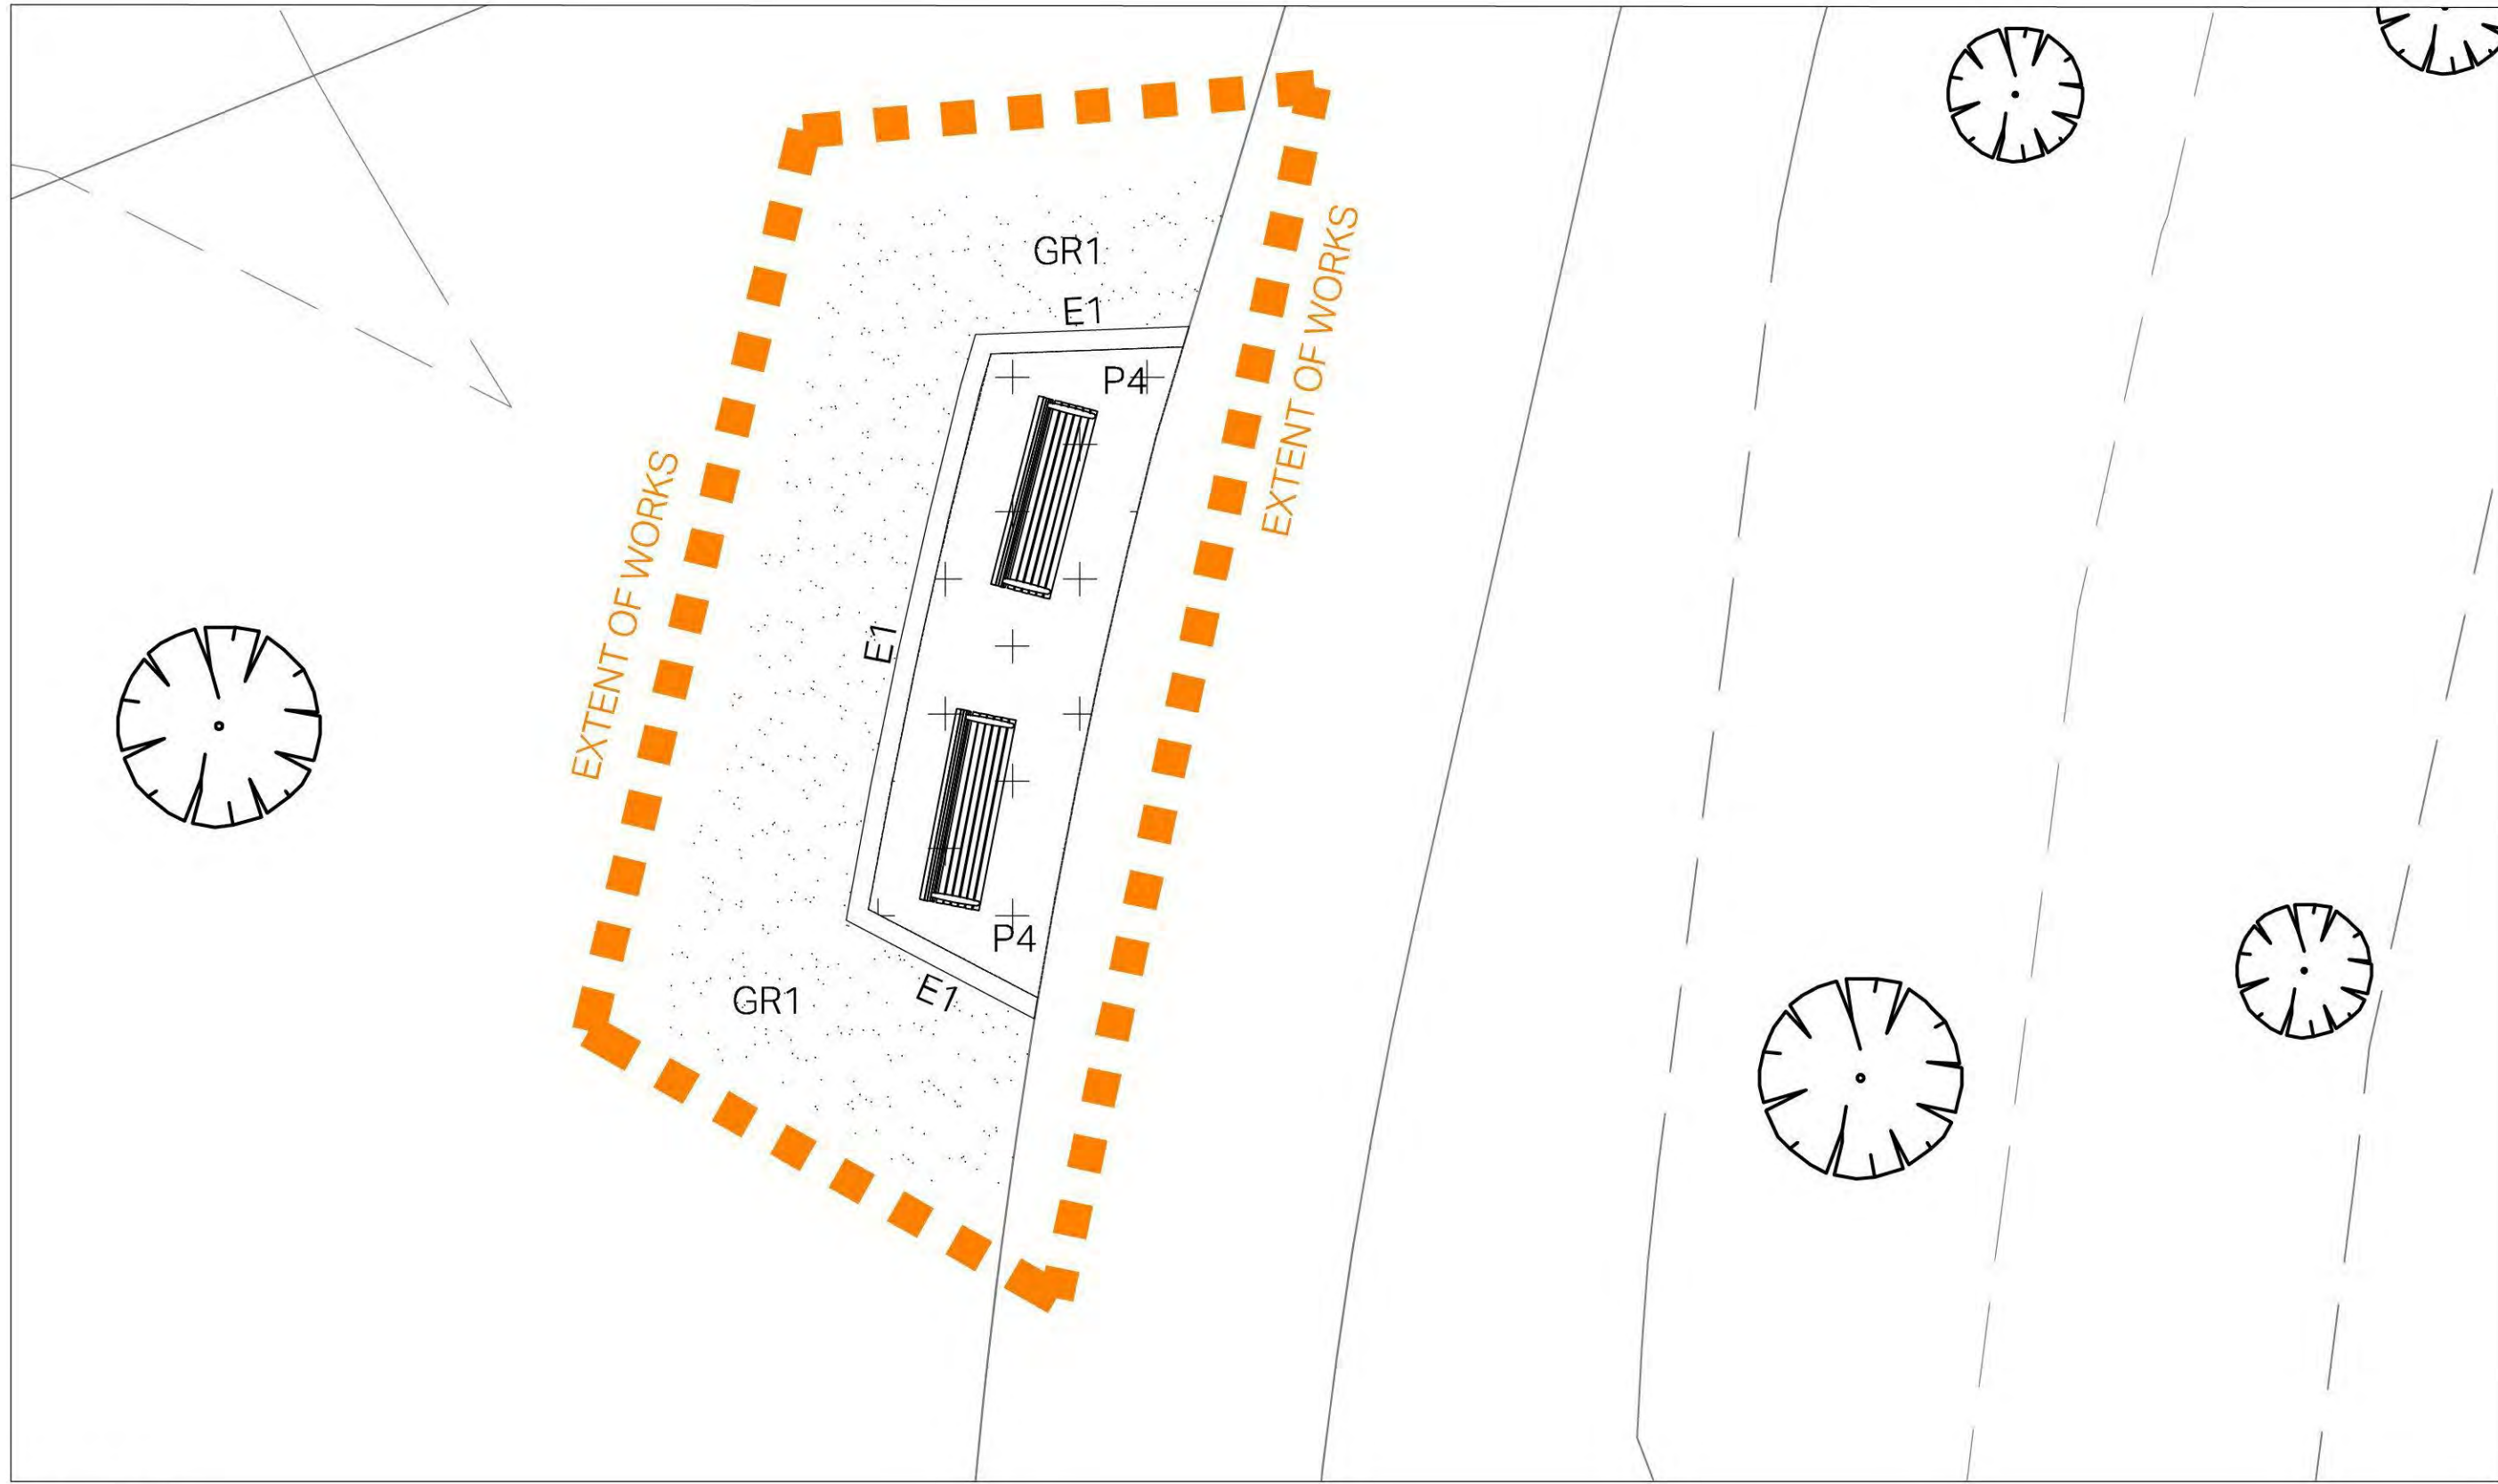


INSET A

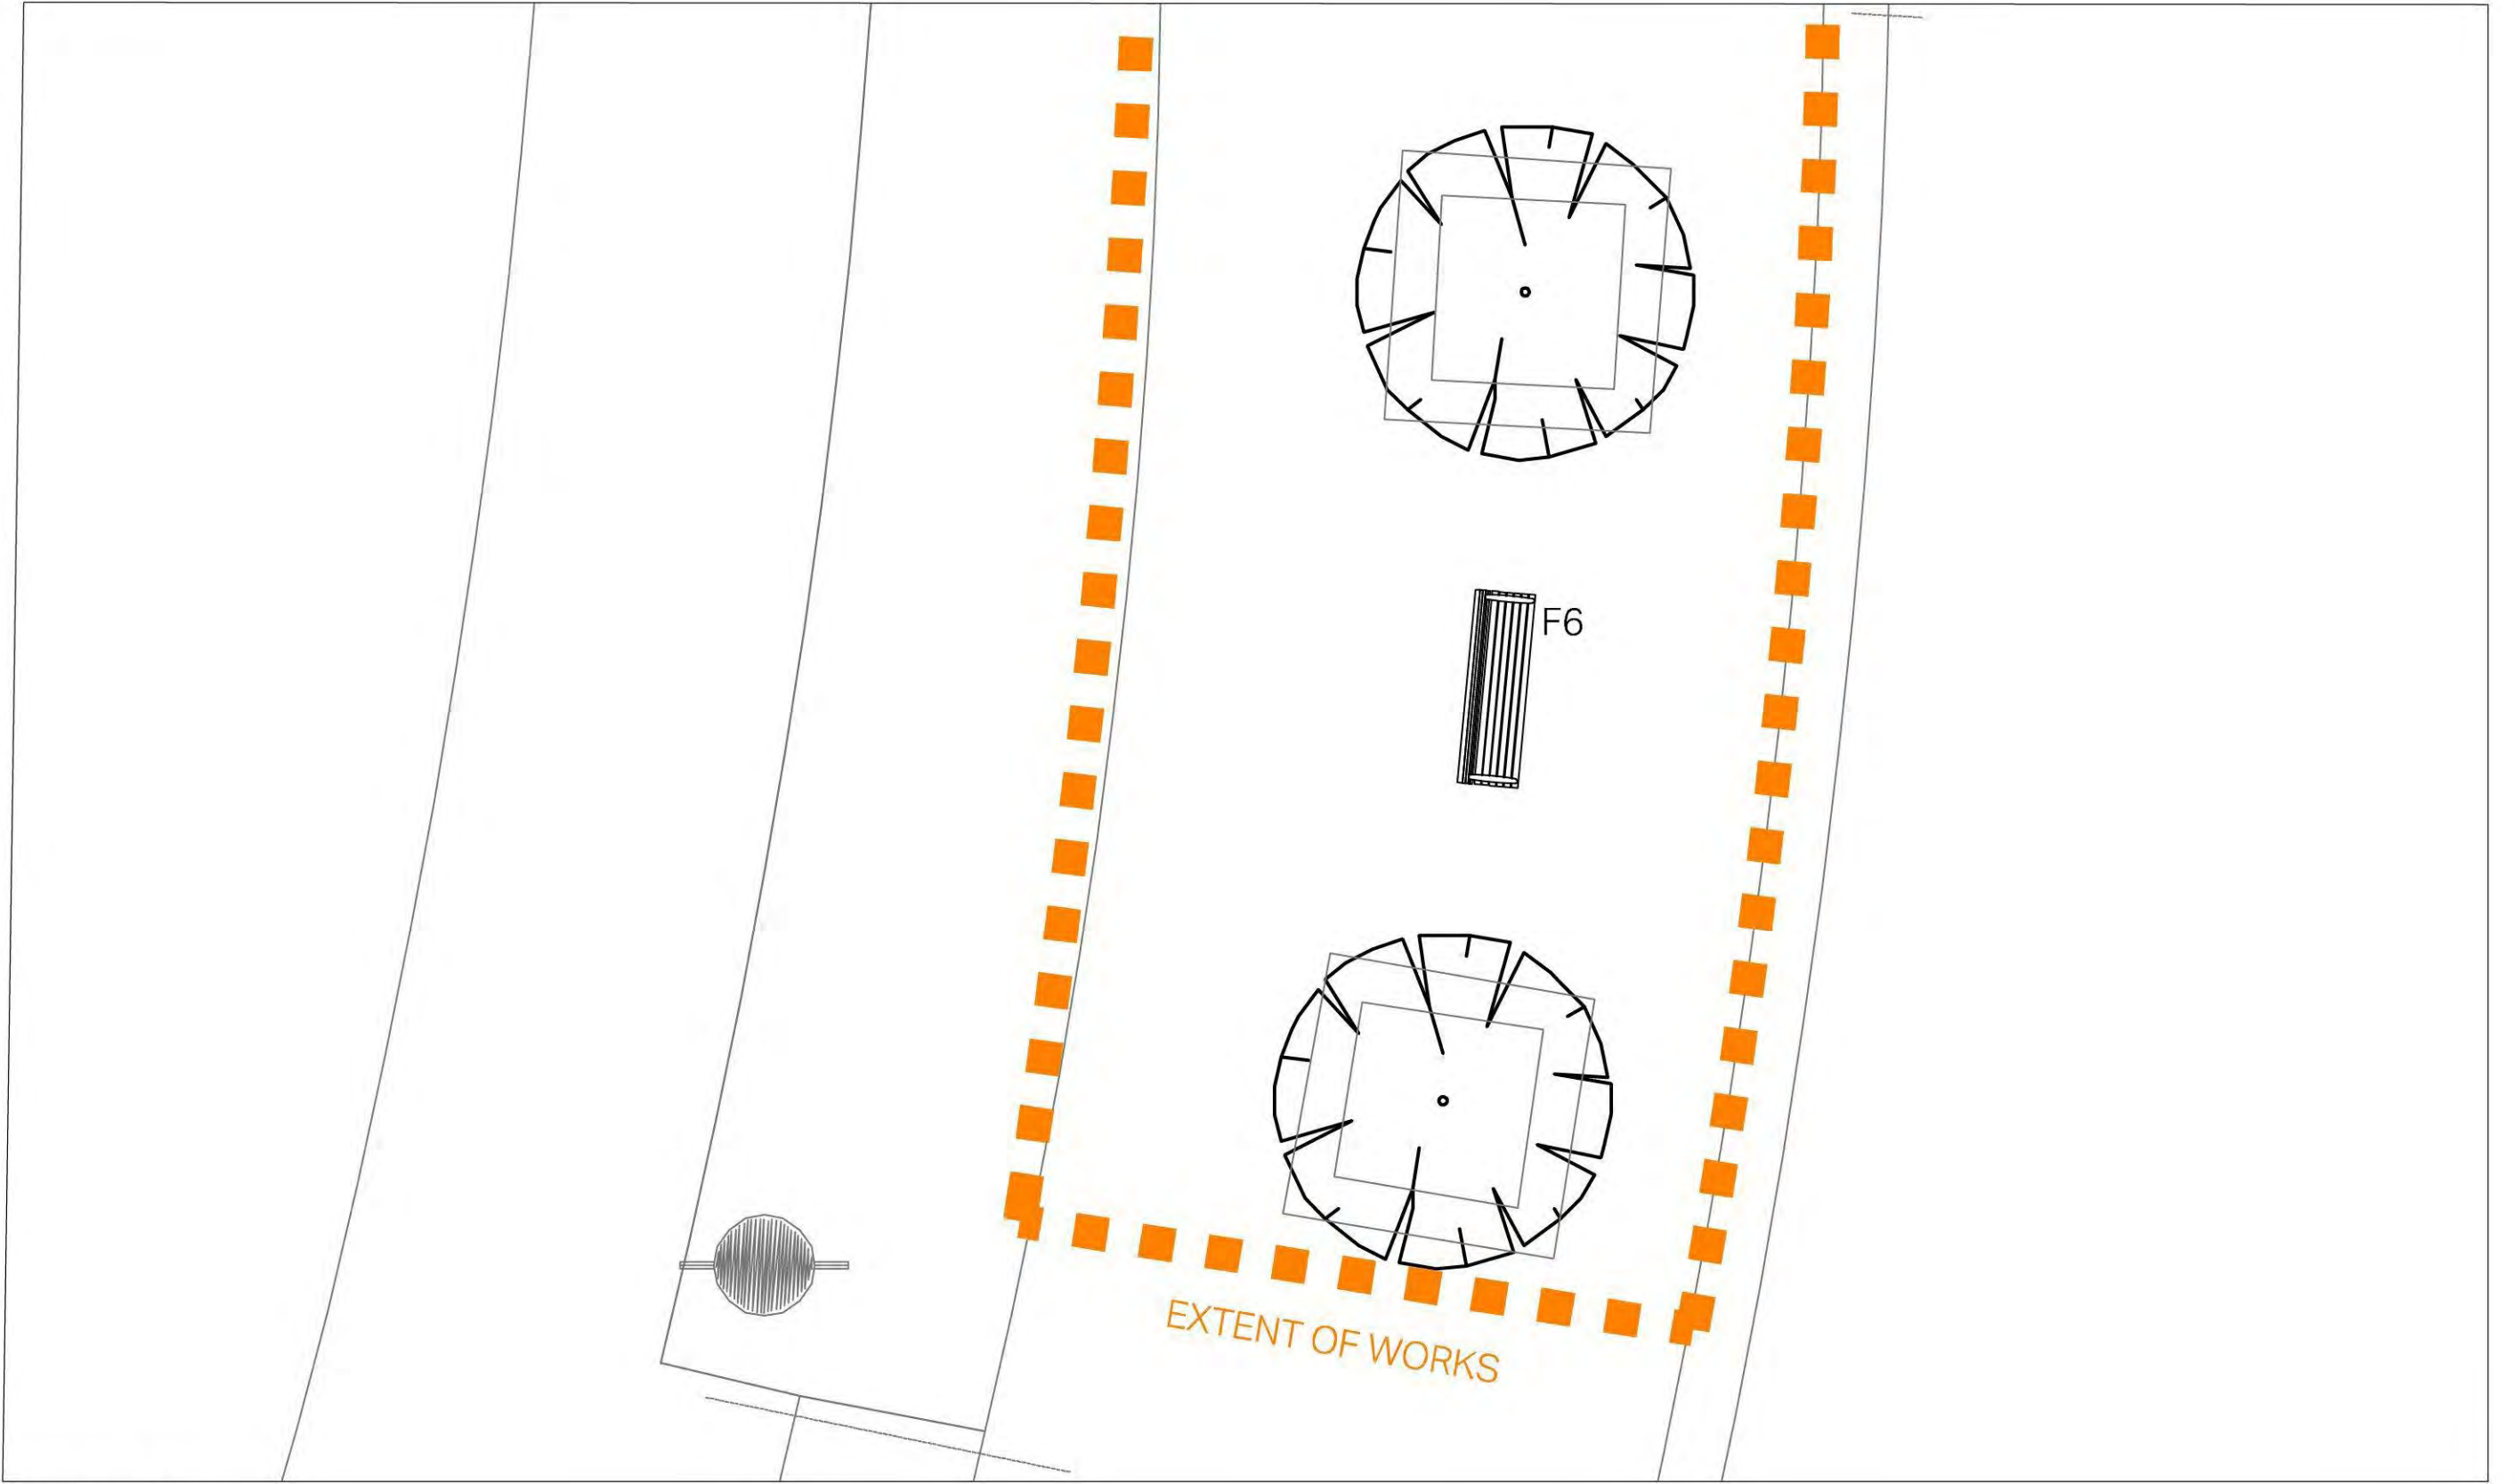

INSET C

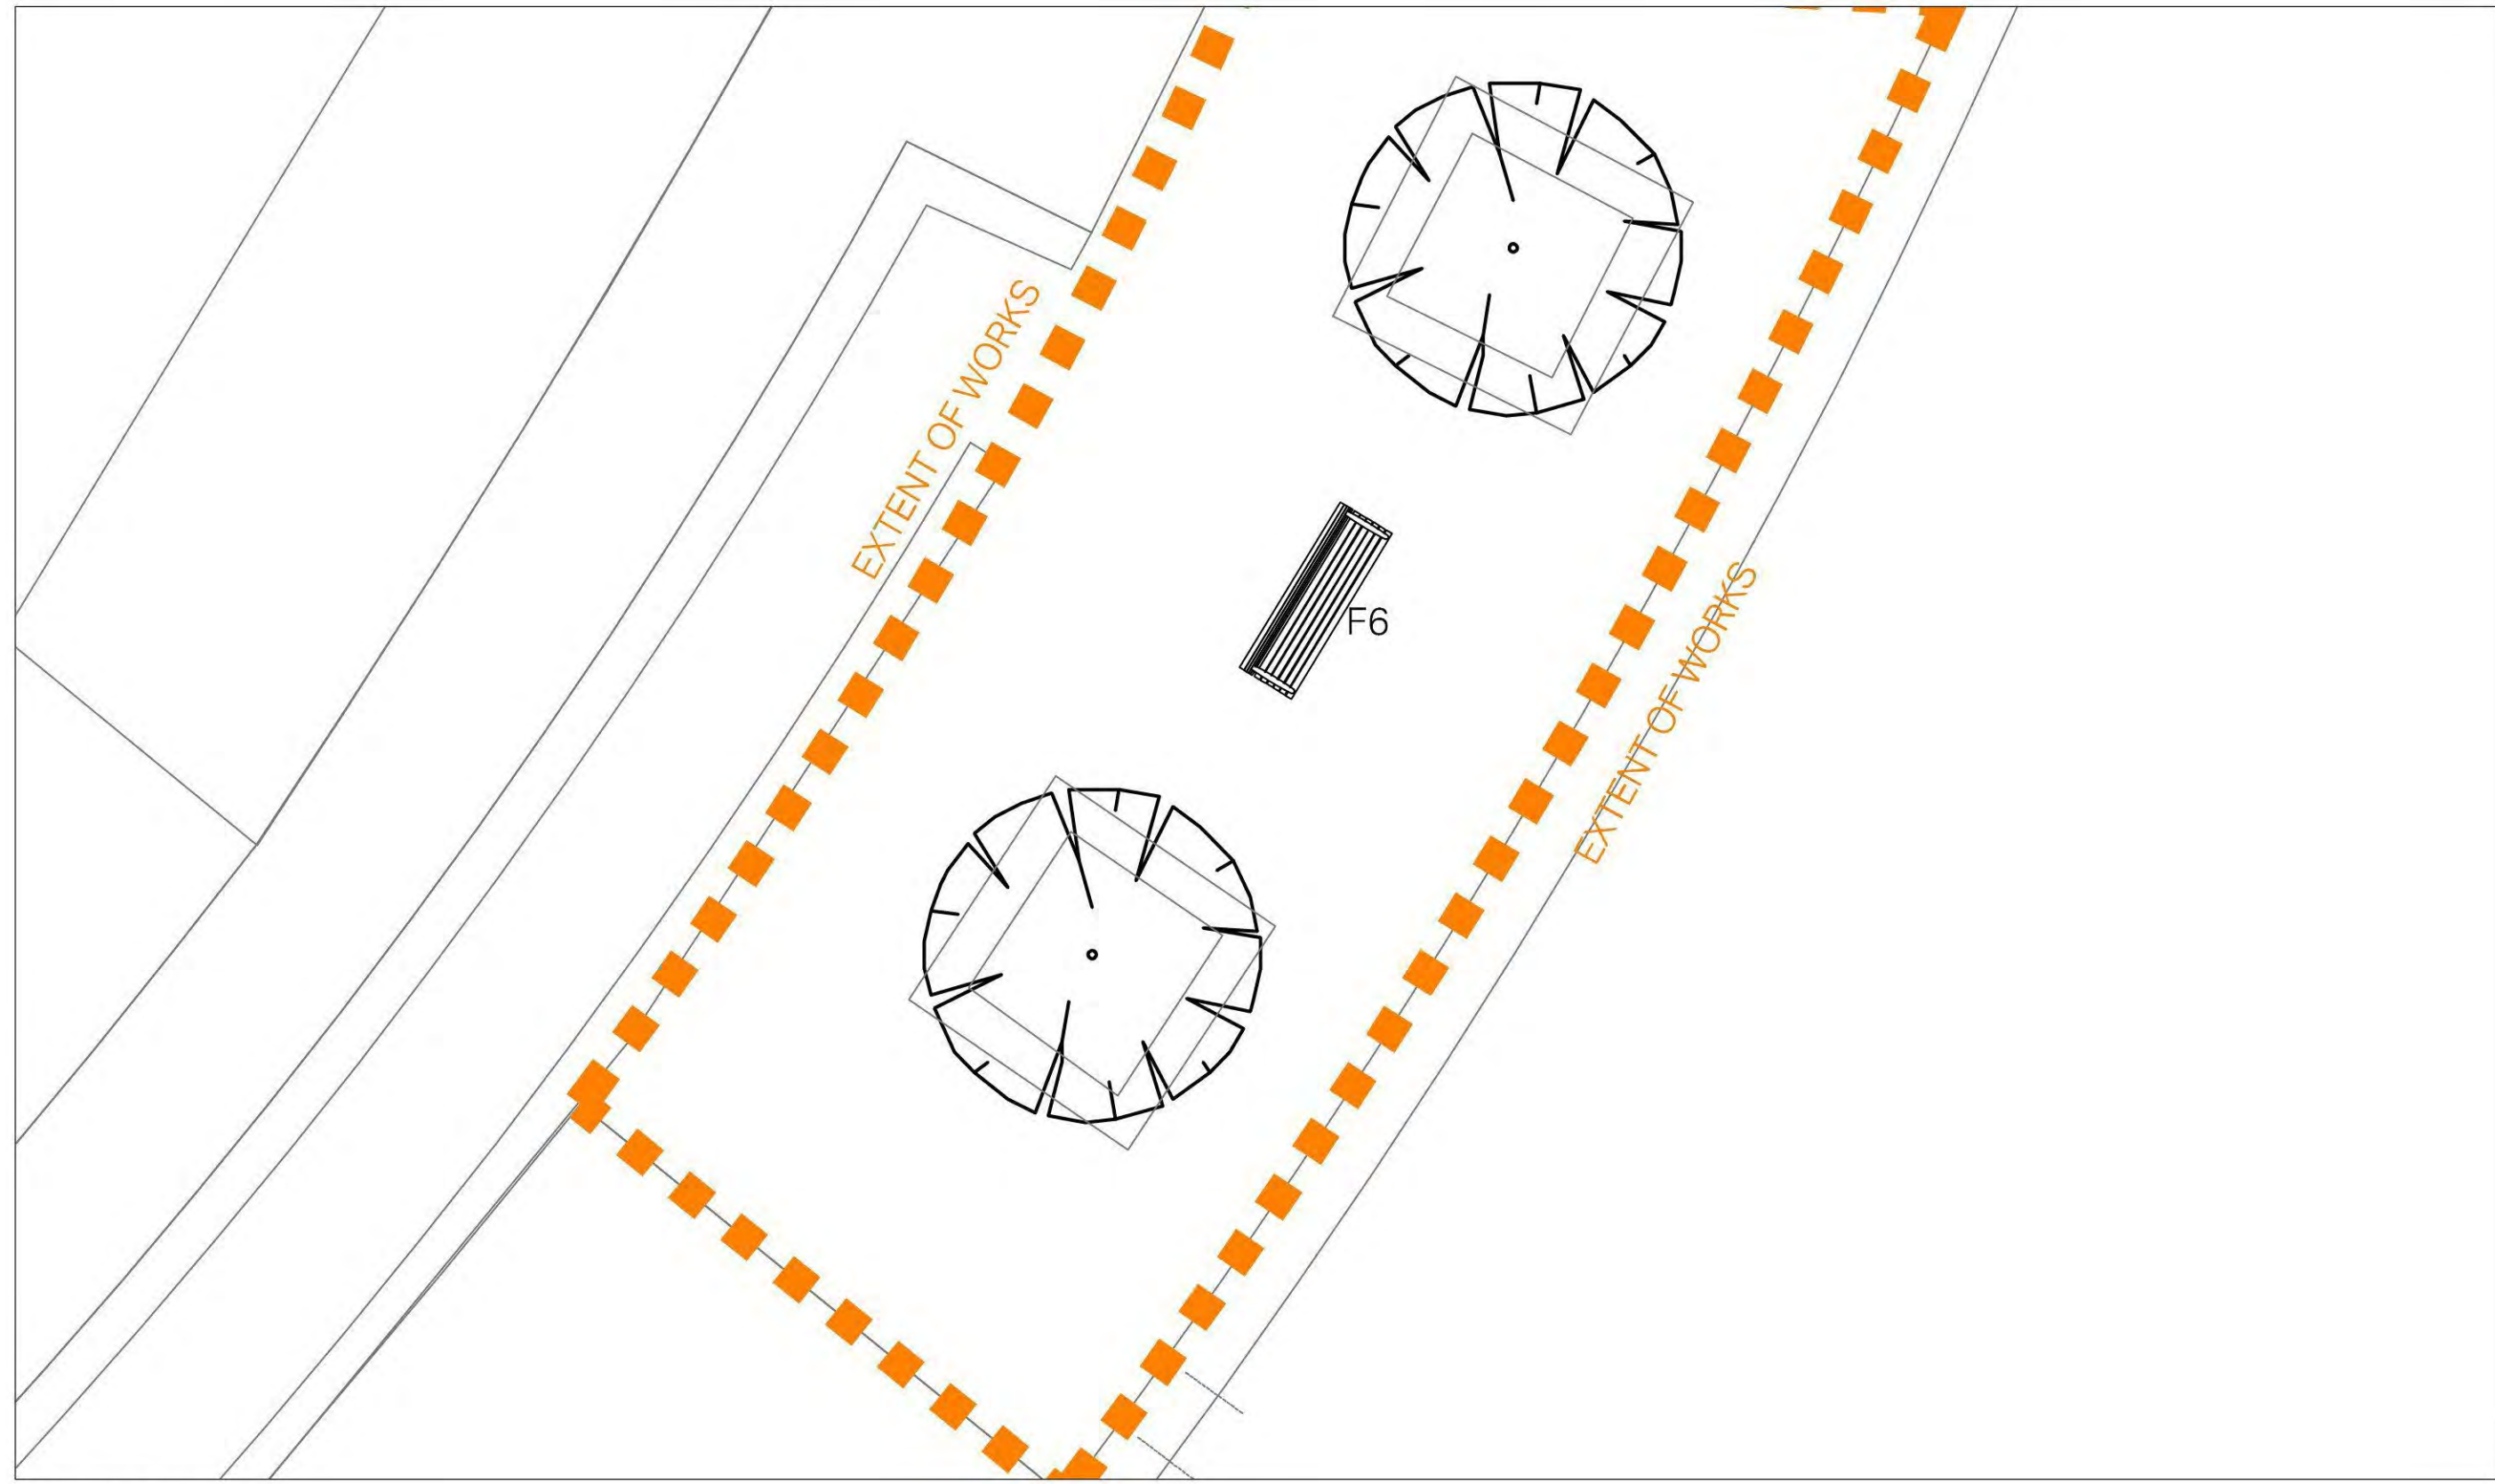

INSET B

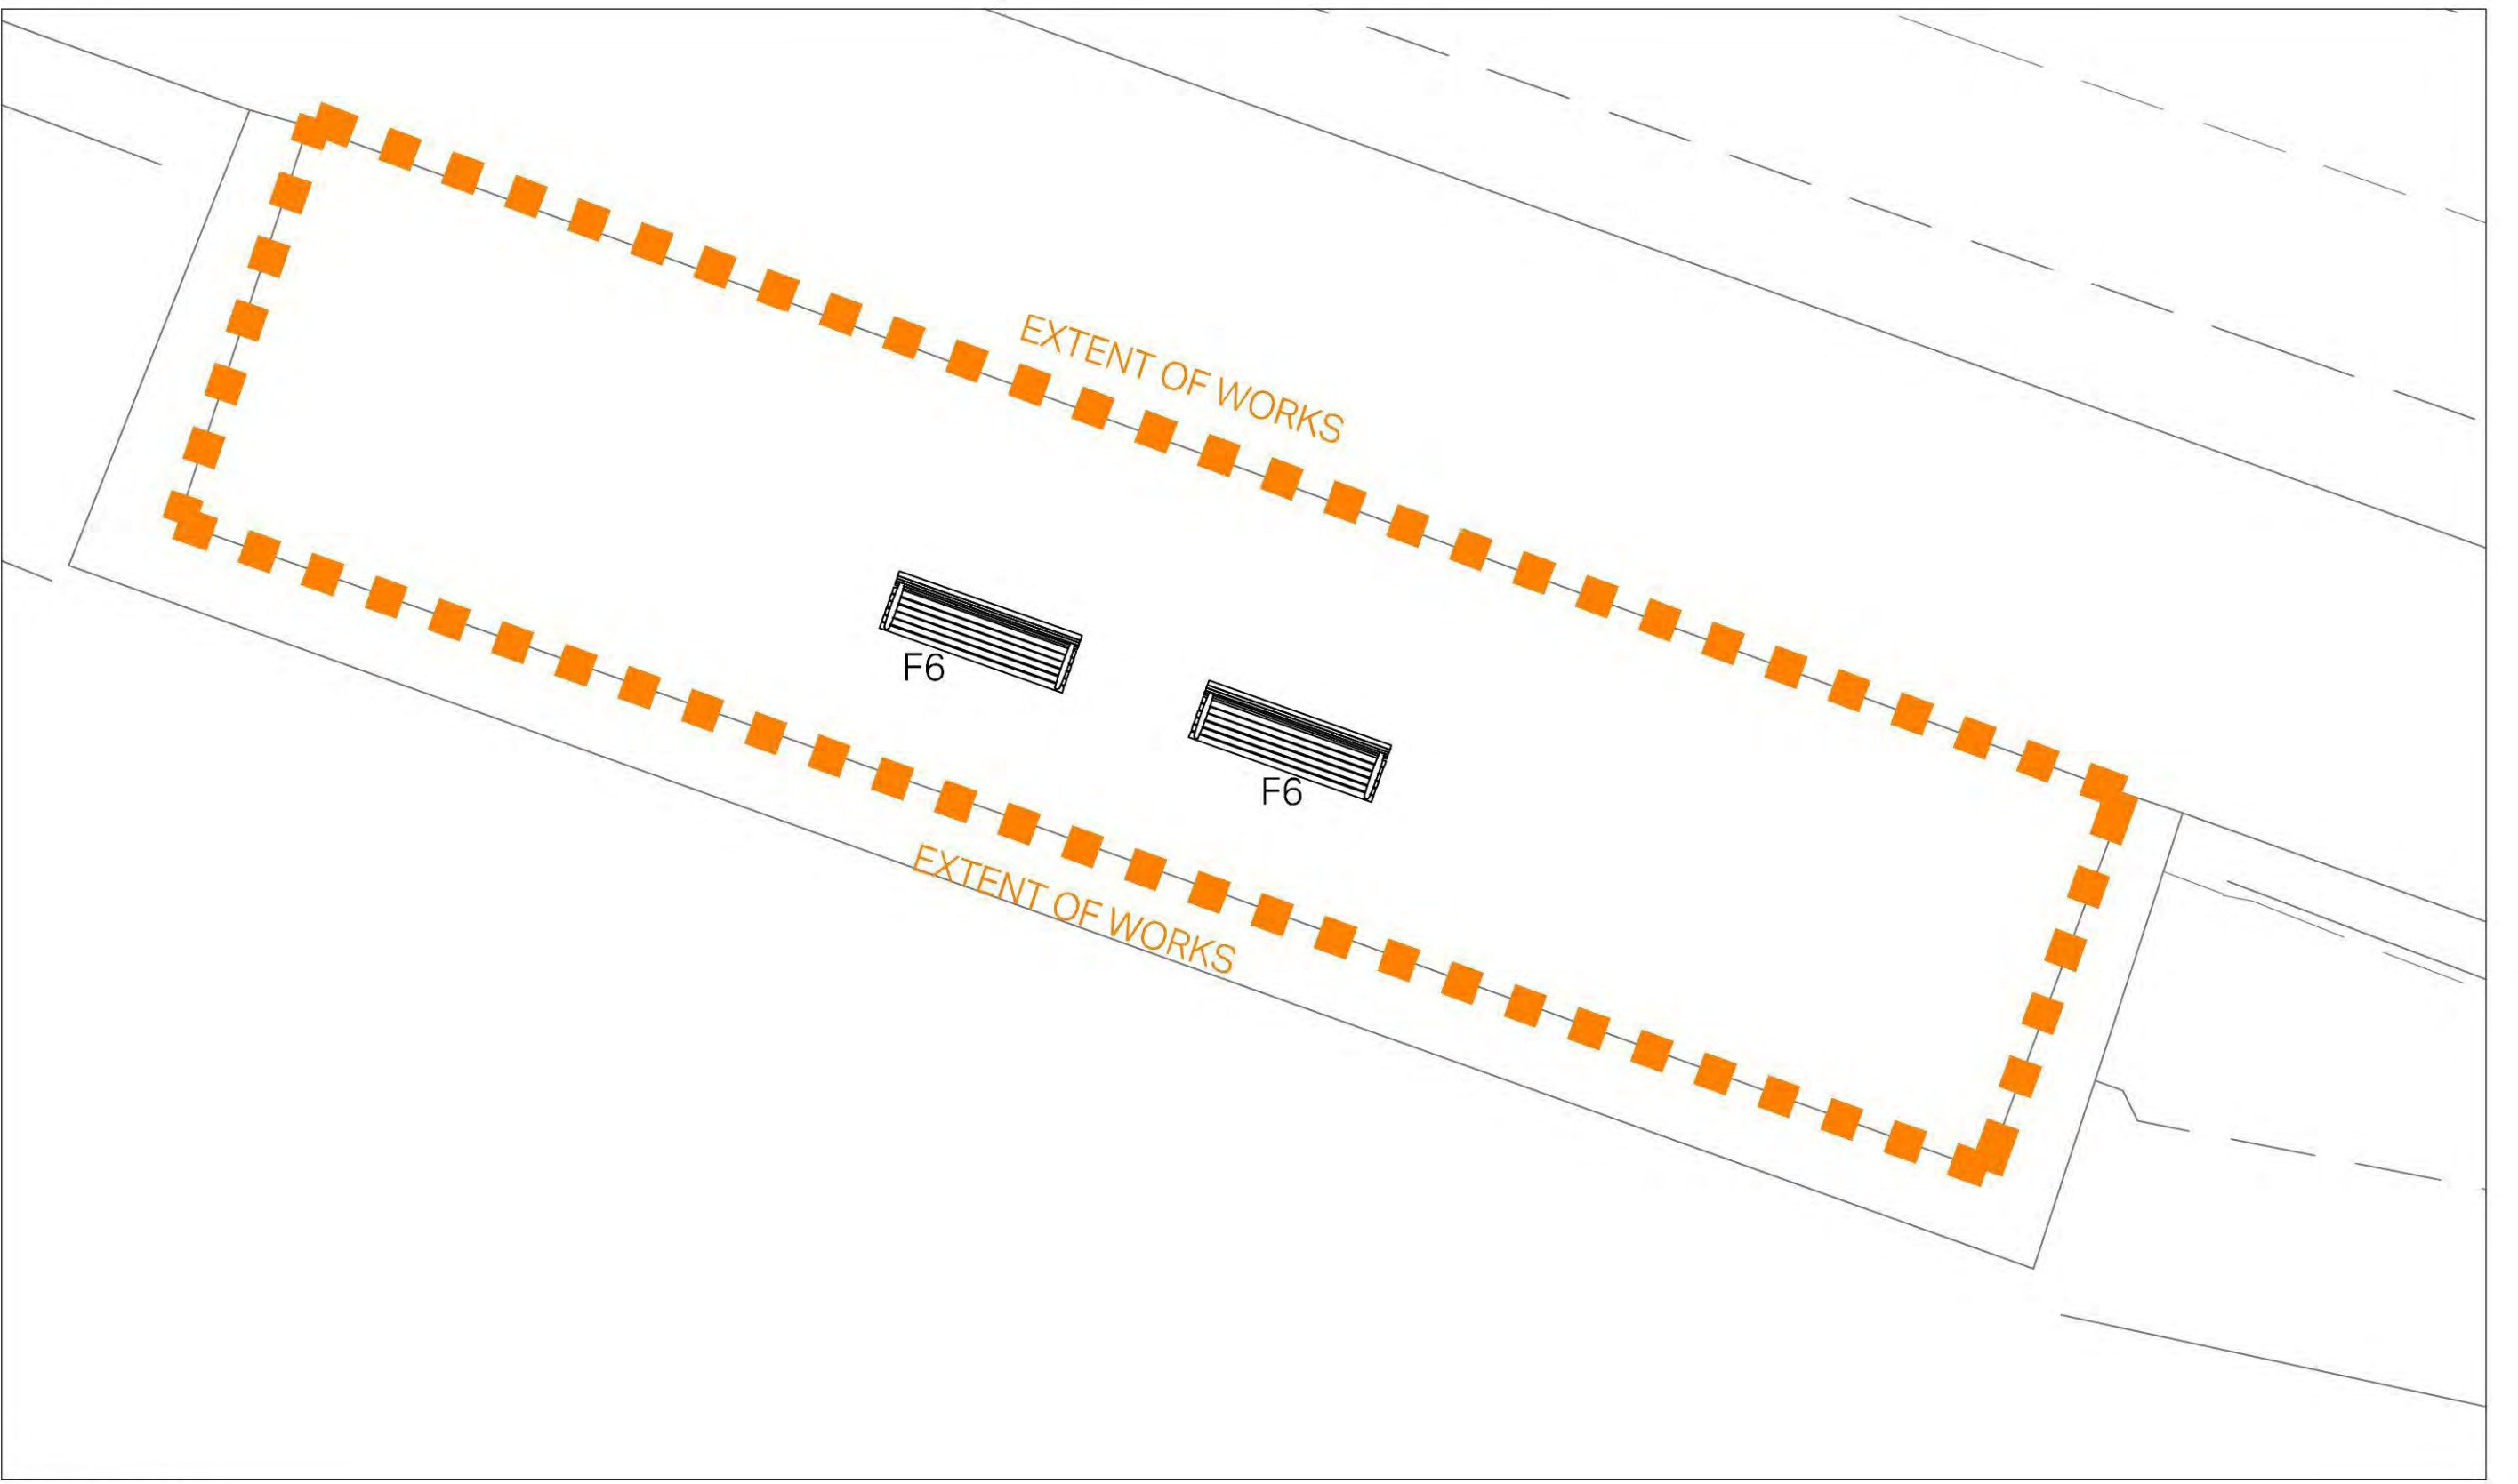

INSET D