


BINDUBI STREET - WILLIAM HOVELL DRIVE GRADE SEPARATED INTERCHANGE PRELIMINARY SKETCH PLAN (LIMITED)

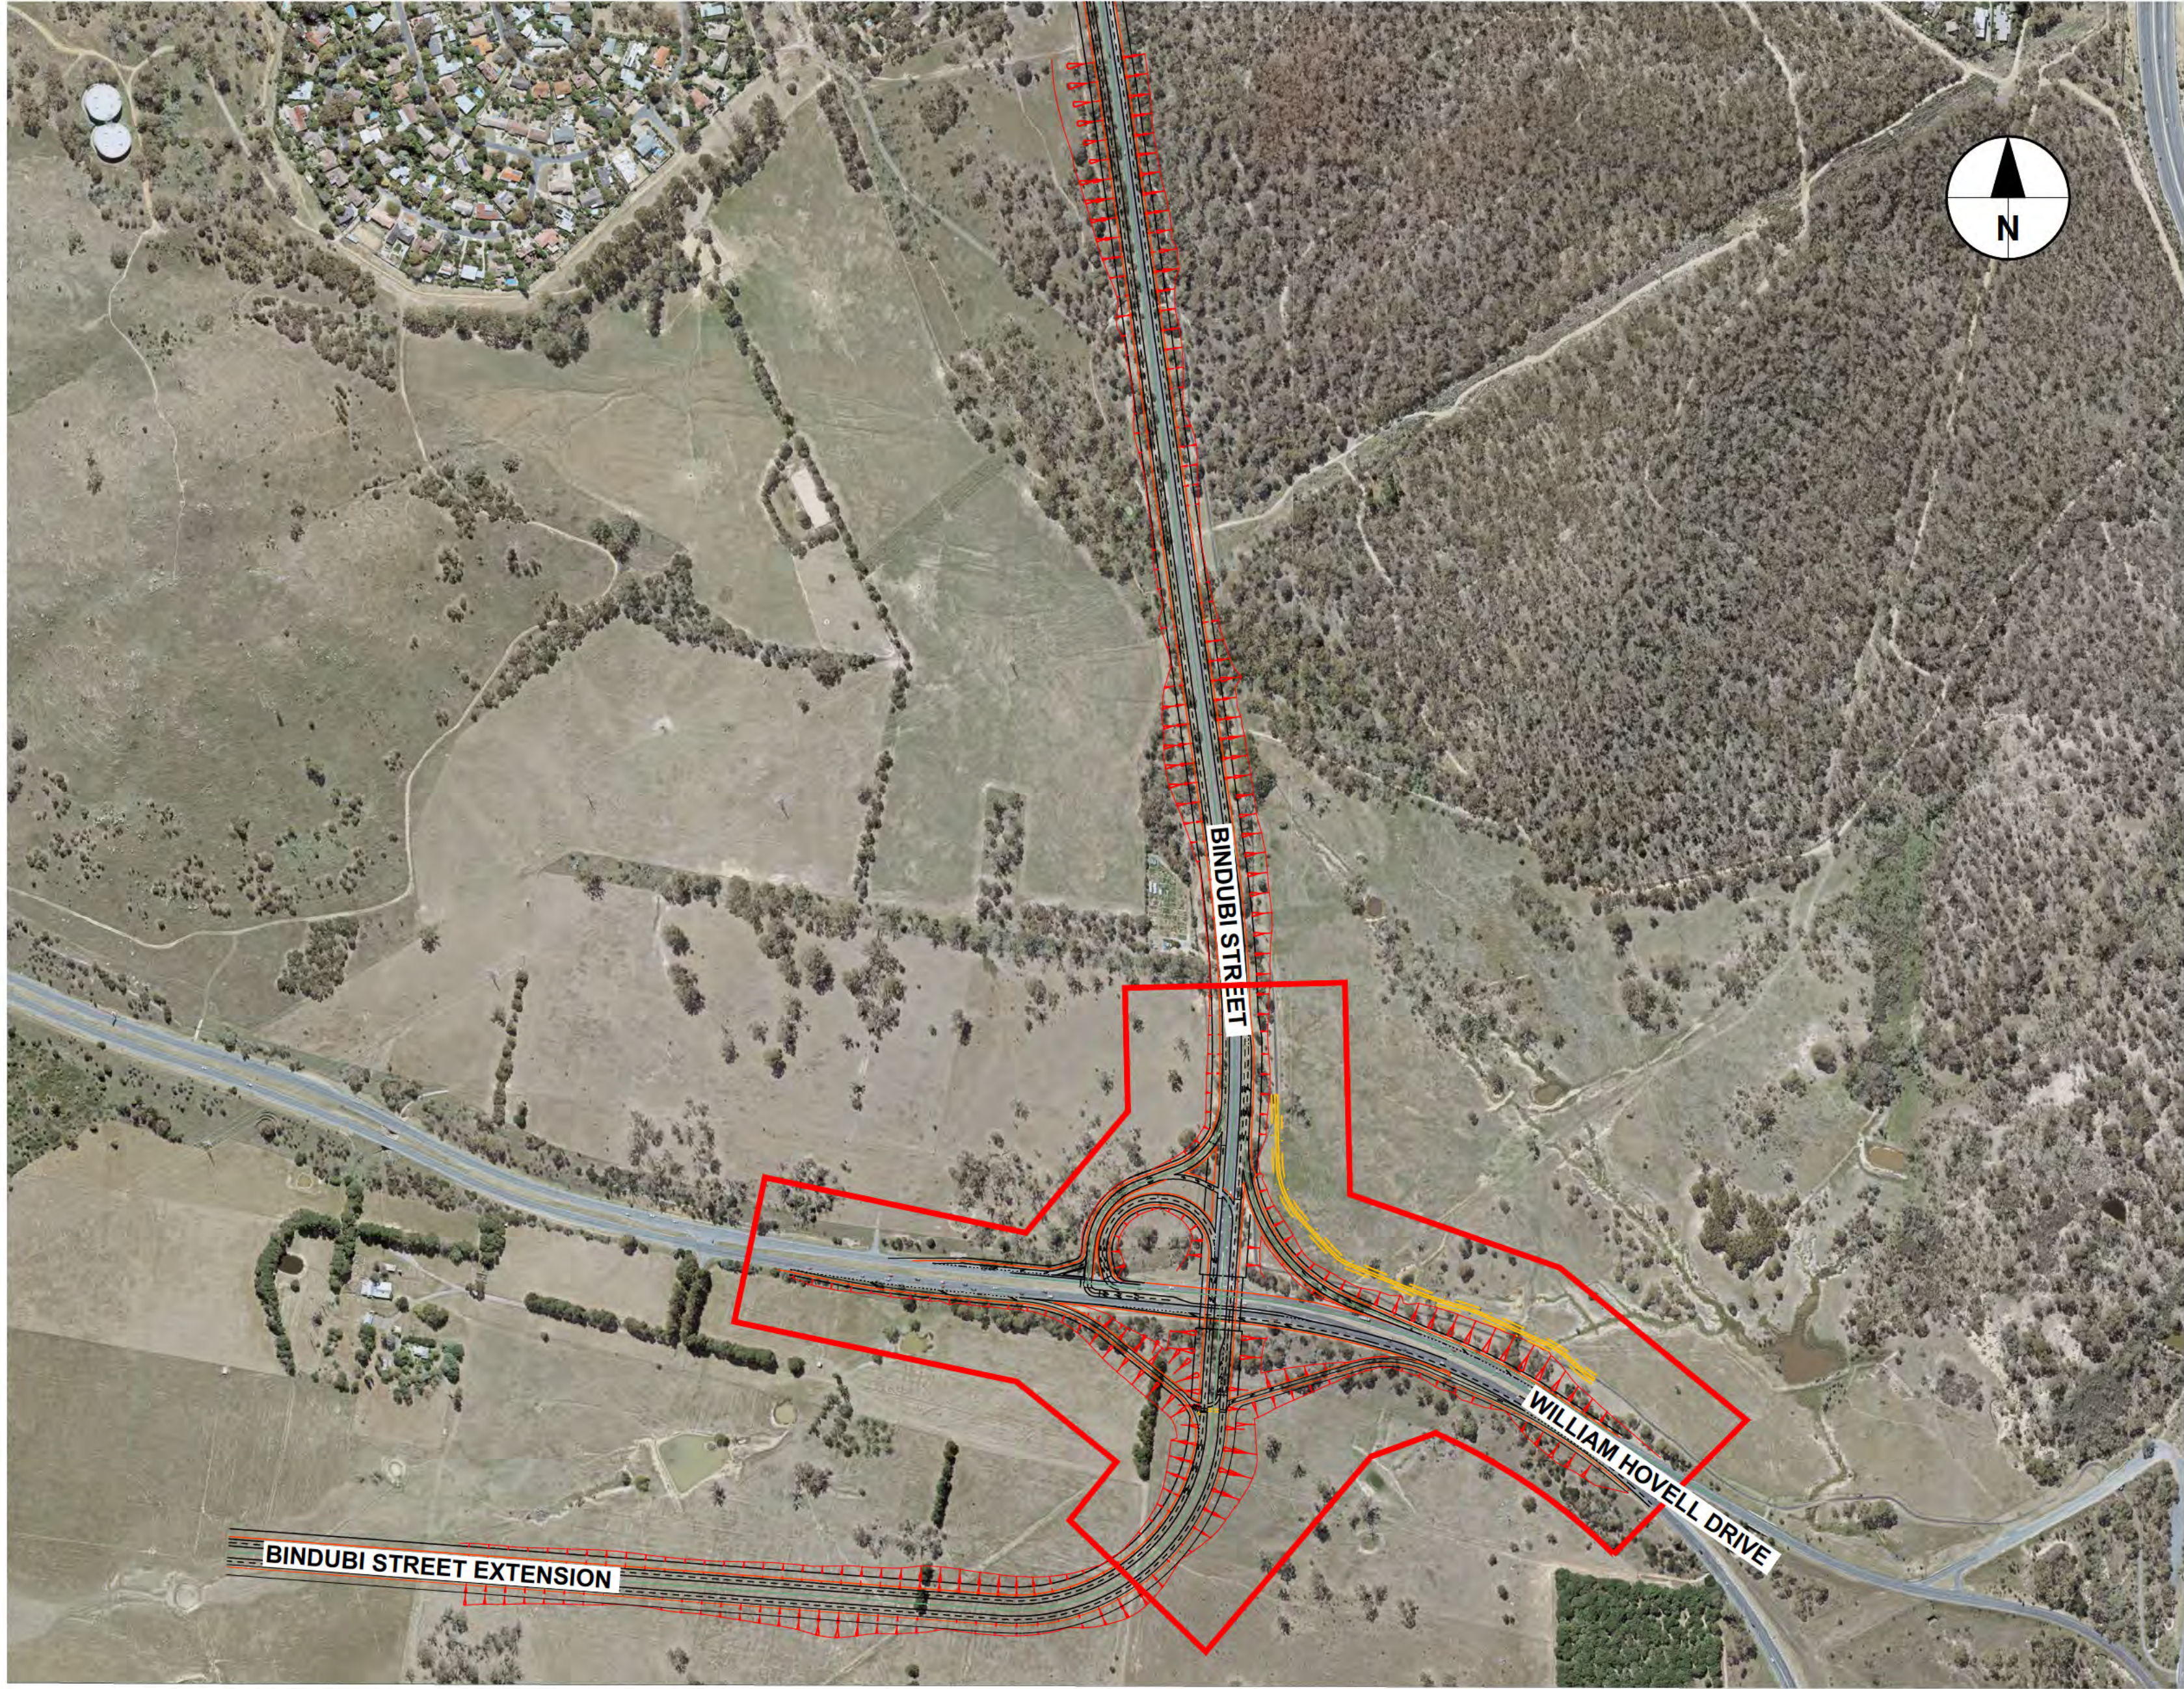

LOCALITY PLAN
SCALE 1:5000

GENERAL

60588975-SHT-00-0000-GE-0001	COVER SHEET AND LOCALITY PLAN
60588975-SHT-00-0000-GE-0002	GENERAL NOTES AND LEGEND
60588975-SHT-00-0000-GE-0003	KEY PLAN
60588975-SHT-00-0000-GE-0004	ENVIRONMENTAL CONSTRAINTS MAPPING

ALIGNMENT

60588975-SHT-00-0000-CI-1001	SITE PLAN - SHEET 1
60588975-SHT-00-0000-CI-1002	SITE PLAN - SHEET 2
60588975-SHT-00-0000-CI-1003	SITE PLAN - SHEET 3
60588975-SHT-00-0000-CI-1004	SITE PLAN - SHEET 4
60588975-SHT-00-0000-CI-1005	SITE PLAN - SHEET 5
60588975-SHT-00-0000-CI-1011	LONGITUDINAL SECTION MC01 - SHEET 1
60588975-SHT-00-0000-CI-1012	LONGITUDINAL SECTION MC01 - SHEET 2
60588975-SHT-00-0000-CI-1020	LONGITUDINAL SECTION MC02
60588975-SHT-00-0000-CI-1030	LONGITUDINAL SECTION MC03
60588975-SHT-00-0000-CI-1035	LONGITUDINAL SECTION MC04
60588975-SHT-00-0000-CI-1040	LONGITUDINAL SECTION MC05
60588975-SHT-00-0000-CI-1045	LONGITUDINAL SECTION MC06
60588975-SHT-00-0000-CI-1100	TYPICAL CROSS SECTIONS - SHEET 1
60588975-SHT-00-0000-CI-1101	TYPICAL CROSS SECTIONS - SHEET 2
60588975-SHT-00-0000-CI-1102	TYPICAL CROSS SECTIONS - SHEET 3
60588975-SHT-00-0000-CI-1201	TURNING PATH SINGLE UNIT TRUCK
60588975-SHT-00-0000-CI-1202	TURNING PATH SEMI TRAILER - SHEET 1
60588975-SHT-00-0000-CI-1203	TURNING PATH SEMI TRAILER - SHEET 2
60588975-SHT-00-0000-BR-2001	GENERAL ARRANGEMENT - ELEVATION AND SECTION

Reference No. 60588975
JULY 2019

NOT FOR CONSTRUCTION

AECOM

CONSULTANT
AECOM Australia Pty Ltd
A.B.N 20 093 846 925
www.aecom.com

PROJECT

BINDUBI STREET -
WILLIAM HOVELL
DRIVE GRADE
SEPARATED
INTERCHANGE

CLIENT

INFRASTRUCTURE FINANCE AND
CAPITAL WORKS
LEVEL 2, NATURE CONSERVATION HOUSE
153 EMU BANK
BELCONNEN ACT, 2617
13 22 81 tel
www.cmtedd.act.gov.au
A.B.N 66 676 633 401

PROJECT MANAGEMENT INITIALS

DESIGNER	CHECKED	APPROVED
----------	---------	----------

PROJECT DATA

DATUM	SURVEY
-------	--------

ISSUE/REVISION

B	05.07.19	REVISED PSP (LIMITED)
A	24.05.19	DRAFT PSP (LIMITED)
I/R	DATE	DESCRIPTION

PROJECT NUMBER

60588975

SHEET TITLE





COVER SHEET
AND LOCALITY PLAN

SHEET NUMBER









60588975-SHT-00-0000-GE-0001

LEGEND:


EXISTING

    

EXISTING TO BE REMOVED OR ABANDONED

        

NEW

 

STORMWATER LINE WITH R-SUMP, MANHOLE, PLANTATION SUMP, GRATED SUMP, HEADWALL AND END CAP

OPEN CHANNEL FLOW DIRECTION

WATER MAIN WITH AIR VALVE, STOP VALVE, METER AND END CAP

SEWER MAIN WITH MANHOLE, SCOUR STOP AND END CAP

TELSTRA CABLE

ELECTRICITY ABOVE GROUND HIGH VOLTAGE

ELECTRICITY ABOVE GROUND LOW VOLTAGE

ELECTRICITY UNDERGROUND HIGH VOLTAGE

ELECTRICITY UNDERGROUND LOW VOLTAGE

STREETLIGHT POLE


TREES/ PLANTINGS

BNT CORRIDOR

CADASTRAL BOUNDARY


ROAD CONTROL LINE

PROTECTION SLAB

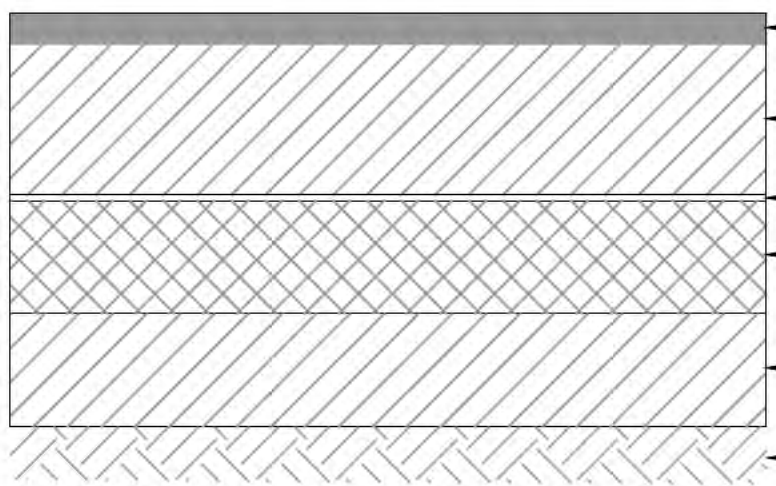

FULL DEPTH ASPHALT (TYPE 1) - NEW CARRIAGEWAY

AS PER TCCS STANDARD

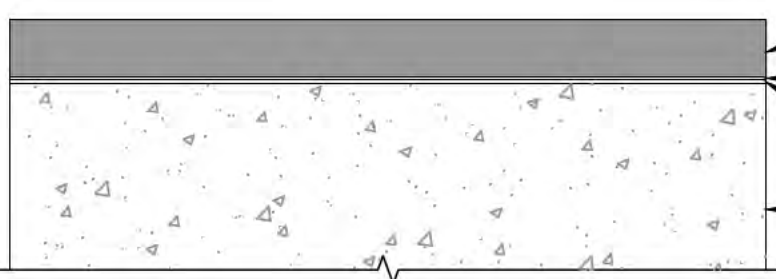

BRIDGE DECK AND APPROACH SLAB ON BRIDGE

REFER TCCS STANDARD DRAWING No. DS13-01

NOTE: ASPHALT FOR SHARED PATH TO BE CONSTRUCTED TO RMS R117 ALL OTHER ASPHALT TO BE CONSTRUCTED TO RMS 116

ASPHALT SHARED PATH

GENERAL NOTES:

- ALL CONSTRUCTION WORK SHALL BE CARRIED OUT IN ACCORDANCE WITH THE CONTRACT DOCUMENTS.
- PROPERTY BOUNDARIES AND LAND ACCESS DETAILS SHOWN ON THE DRAWINGS ARE TAKEN FROM SUPPLIED CADASTRAL MAPPING AND/OR SURVEYED BOUNDARIES.
- CONTRACTOR MUST VERIFY ALL DIMENSIONS AND EXISTING LEVELS ON THE SITE PRIOR TO COMMENCEMENT OF WORK. ANY DISCREPANCIES TO BE REFERRED TO SUPERINTENDENT.
- MAKE SMOOTH CONNECTION TO EXISTING WORK.
- ORIGIN OF LEVELS - AUSTRALIAN HEIGHT DATUM.
- ORIGIN OF COORDINATES - MT STROMLO 200000E, 600000N
- USE FIGURED DIMENSIONS - DO NOT SCALE.
- DIMENSIONS ARE IN MILLIMETERS UNO.
- SURFACES WHICH LIE OUTSIDE THE GENERAL LIMIT OF LANDSCAPING AND RESTORATION WHICH ARE DISTURBED DURING THE CONSTRUCTION OF THE WORKS, SHALL BE RESTORED BY THE CONTRACTOR AT THE CONTRACTOR'S EXPENSE TO AT LEAST THEIR PRE-CONSTRUCTION CONDITION. THESE SURFACES INCLUDE BUT ARE NOT LIMITED TO PAVEMENTS, PAVING, GRASSING, ETC.
- NO BLASTING IS PERMITTED ON THIS PROJECT.
- THE INFORMATION CONTAINED IN THIS DOCUMENT PRODUCED BY AECOM AUSTRALIA PTY LTD IS SOLELY FOR THE USE OF INFRASTRUCTURE FINANCE AND CAPITAL WORKS (ICFW), FOR THE PURPOSE FOR WHICH IT HAS BEEN PREPARED AND AECOM AUSTRALIA PTY LTD UNDERTAKES NO DUTY TO OR ACCEPTS ANY RESPONSIBILITY TO ANY THIRD PARTY WHO MAY RELY UPON THIS DOCUMENT.
- THESE DRAWINGS SHALL BE READ IN CONJUNCTION WITH ALL OTHER ENGINEERING DRAWINGS AND SPECIFICATION, AND WITH SUCH OTHER WRITTEN INSTRUCTIONS AS MAY BE ISSUED DURING THE COURSE OF THE CONTRACT.
- DURING CONSTRUCTION THE CONTRACTOR IS RESPONSIBLE FOR MAINTAINING ALL EXCAVATION WORKS IN A STABLE CONDITION AND ENSURING NO PART SHALL BE OVERSTRESSED DURING CONSTRUCTION ACTIVITIES. TEMPORARY BRACING, SHORING AND BATTERING MUST BE PROVIDED BY THE CONTRACTOR AS REQUIRED.
- THE CONTRACTOR SHALL IMPLEMENT APPROVED TEMPORARY TRAFFIC MANAGEMENT MEASURES AND MAINTAIN A SAFE WORKING ENVIRONMENT WITHIN THE SITE. REFER SAFETY IN DESIGN NOTES IN THIS DRAWING SET.
- WORKMANSHIP AND MATERIALS MUST BE IN ACCORDANCE WITH THE RELEVANT CURRENT CODES AND STANDARDS INCLUDING ALL AMENDMENTS AND THE LOCAL STATUTORY AUTHORITIES EXCEPT WHERE VARIED BY THE CONTRACT.
- THE CONTRACTOR SHALL LIAISE WITH ALL ADJACENT CONTRACTORS AFFECTED BY SITE ACTIVITIES.
- THE CONTRACTOR SHALL CHECK EXISTING UTILITIES TO ENSURE THAT ALIGNMENTS AND LEVELS OF ALL NEW UTILITIES ARE COMPATIBLE WITH THOSE IN ADJACENT SITES PRIOR TO CONSTRUCTION.

UTILITIES:

- UTILITIES INDICATED WITHIN THESE DRAWINGS WERE COMPILED FROM PLANS RECEIVED FROM THE UTILITY AUTHORITIES VIA THE DIAL BEFORE YOU DIG NETWORK.
- THE LOCATION OF SOME EXISTING UTILITIES ARE SHOWN IN THEIR APPROXIMATE LOCATION ONLY. PRIOR TO ANY DEMOLITION, EXCAVATION OR CONSTRUCTION ON SITE, THE CONTRACTOR SHALL CONTACT THE RELEVANT AUTHORITIES AND VERIFY THE LOCATION OF ALL UNDERGROUND UTILITIES ON THE SITE AND OBTAIN NECESSARY CLEARANCES.
- CAUTION SHOULD BE EXERCISED WHEN WORKING IN THE VICINITY OF ALL UTILITY SERVICES, PARTICULARLY HIGH PRESSURE GAS MAINS.
- POTHOLING IS REQUIRED TO CONFIRM ACCURATE INSTALLATION INFORMATION.
- CONTRACTOR SHALL LOCATE AND MARK ALL SERVICES WITHIN EXTENT OF WORKS PRIOR TO CONSTRUCTION.
- THE CONTRACTOR SHALL BE RESPONSIBLE FOR THE PROTECTION OF ALL SERVICES DURING CONSTRUCTION WORKS.

NOTATION:

BNT	BICENTENNIAL NATIONAL TRAIL	MDKO	MODIFIED KERB ONLY
CL	COVER LEVEL	MH	MANHOLE
EJ	EXPANSION JOINT	MK	MOUNTABLE KERB
FK	FLUSH KERB	TK	TIED KERB
H	HYDRANT	TP	TANGENT POINT
IR	INTERMEDIATE RISER	PC	PRAM CROSSING
HD	HEAVY DUTY	PR	PRAM RAMP
HER	HIGH END RISER	RL	REDUCED LEVEL
HP	HIGH POINT	RRJ	RUBBER RING JOINT
IL	INVERT LEVEL	SCMH	SPECIAL CHAMBER MANHOLE
IP	INTERSECTION POINT	SS	SUBSOIL DRAIN
LP	LOW POINT	WPJ	WEAKENED PLANE JOINT
MDKG	MODIFIED KERB AND GUTTER	EOP	EDGE OF PAVEMENT

This drawing is confidential and shall only be used for the purpose of this project. The signing of this title block confirms the design and drafting of this project have been prepared and checked in accordance with the AECOM quality assurance system to ISO 9001-2000.

AECOM

CONSULTANT

AECOM Australia Pty Ltd
A.B.N 20 093 846 925
www.aecom.com

PROJECT

BINDUBI STREET -
WILLIAM HOVELL
DRIVE GRADE
SEPARATED
INTERCHANGE

CLIENT

INFRASTRUCTURE FINANCE AND
CAPITAL WORKS
LEVEL 2, NATURE CONSERVATION HOUSE
153 EMU BANK
BELCONNEN ACT, 2617
13 22 81 tel
www.cmtedd.act.gov.au
A.B.N 66 676 633 401

NOT FOR CONSTRUCTION

PROJECT MANAGEMENT INITIALS

DESIGNER	CHECKED	APPROVED
----------	---------	----------

PROJECT DATA

DATUM		SURVEY	
-------	--	--------	--

ISSUE/REVISION

B	05.07.19	REVISED PSP (LIMITED)
A	24.05.19	DRAFT PSP (LIMITED)
I/R	DATE	DESCRIPTION

PROJECT NUMBER


60588975

SHEET TITLE

GENERAL NOTES AND LEGEND

SHEET NUMBER

60588975-SHT-00-0000-GE-0002

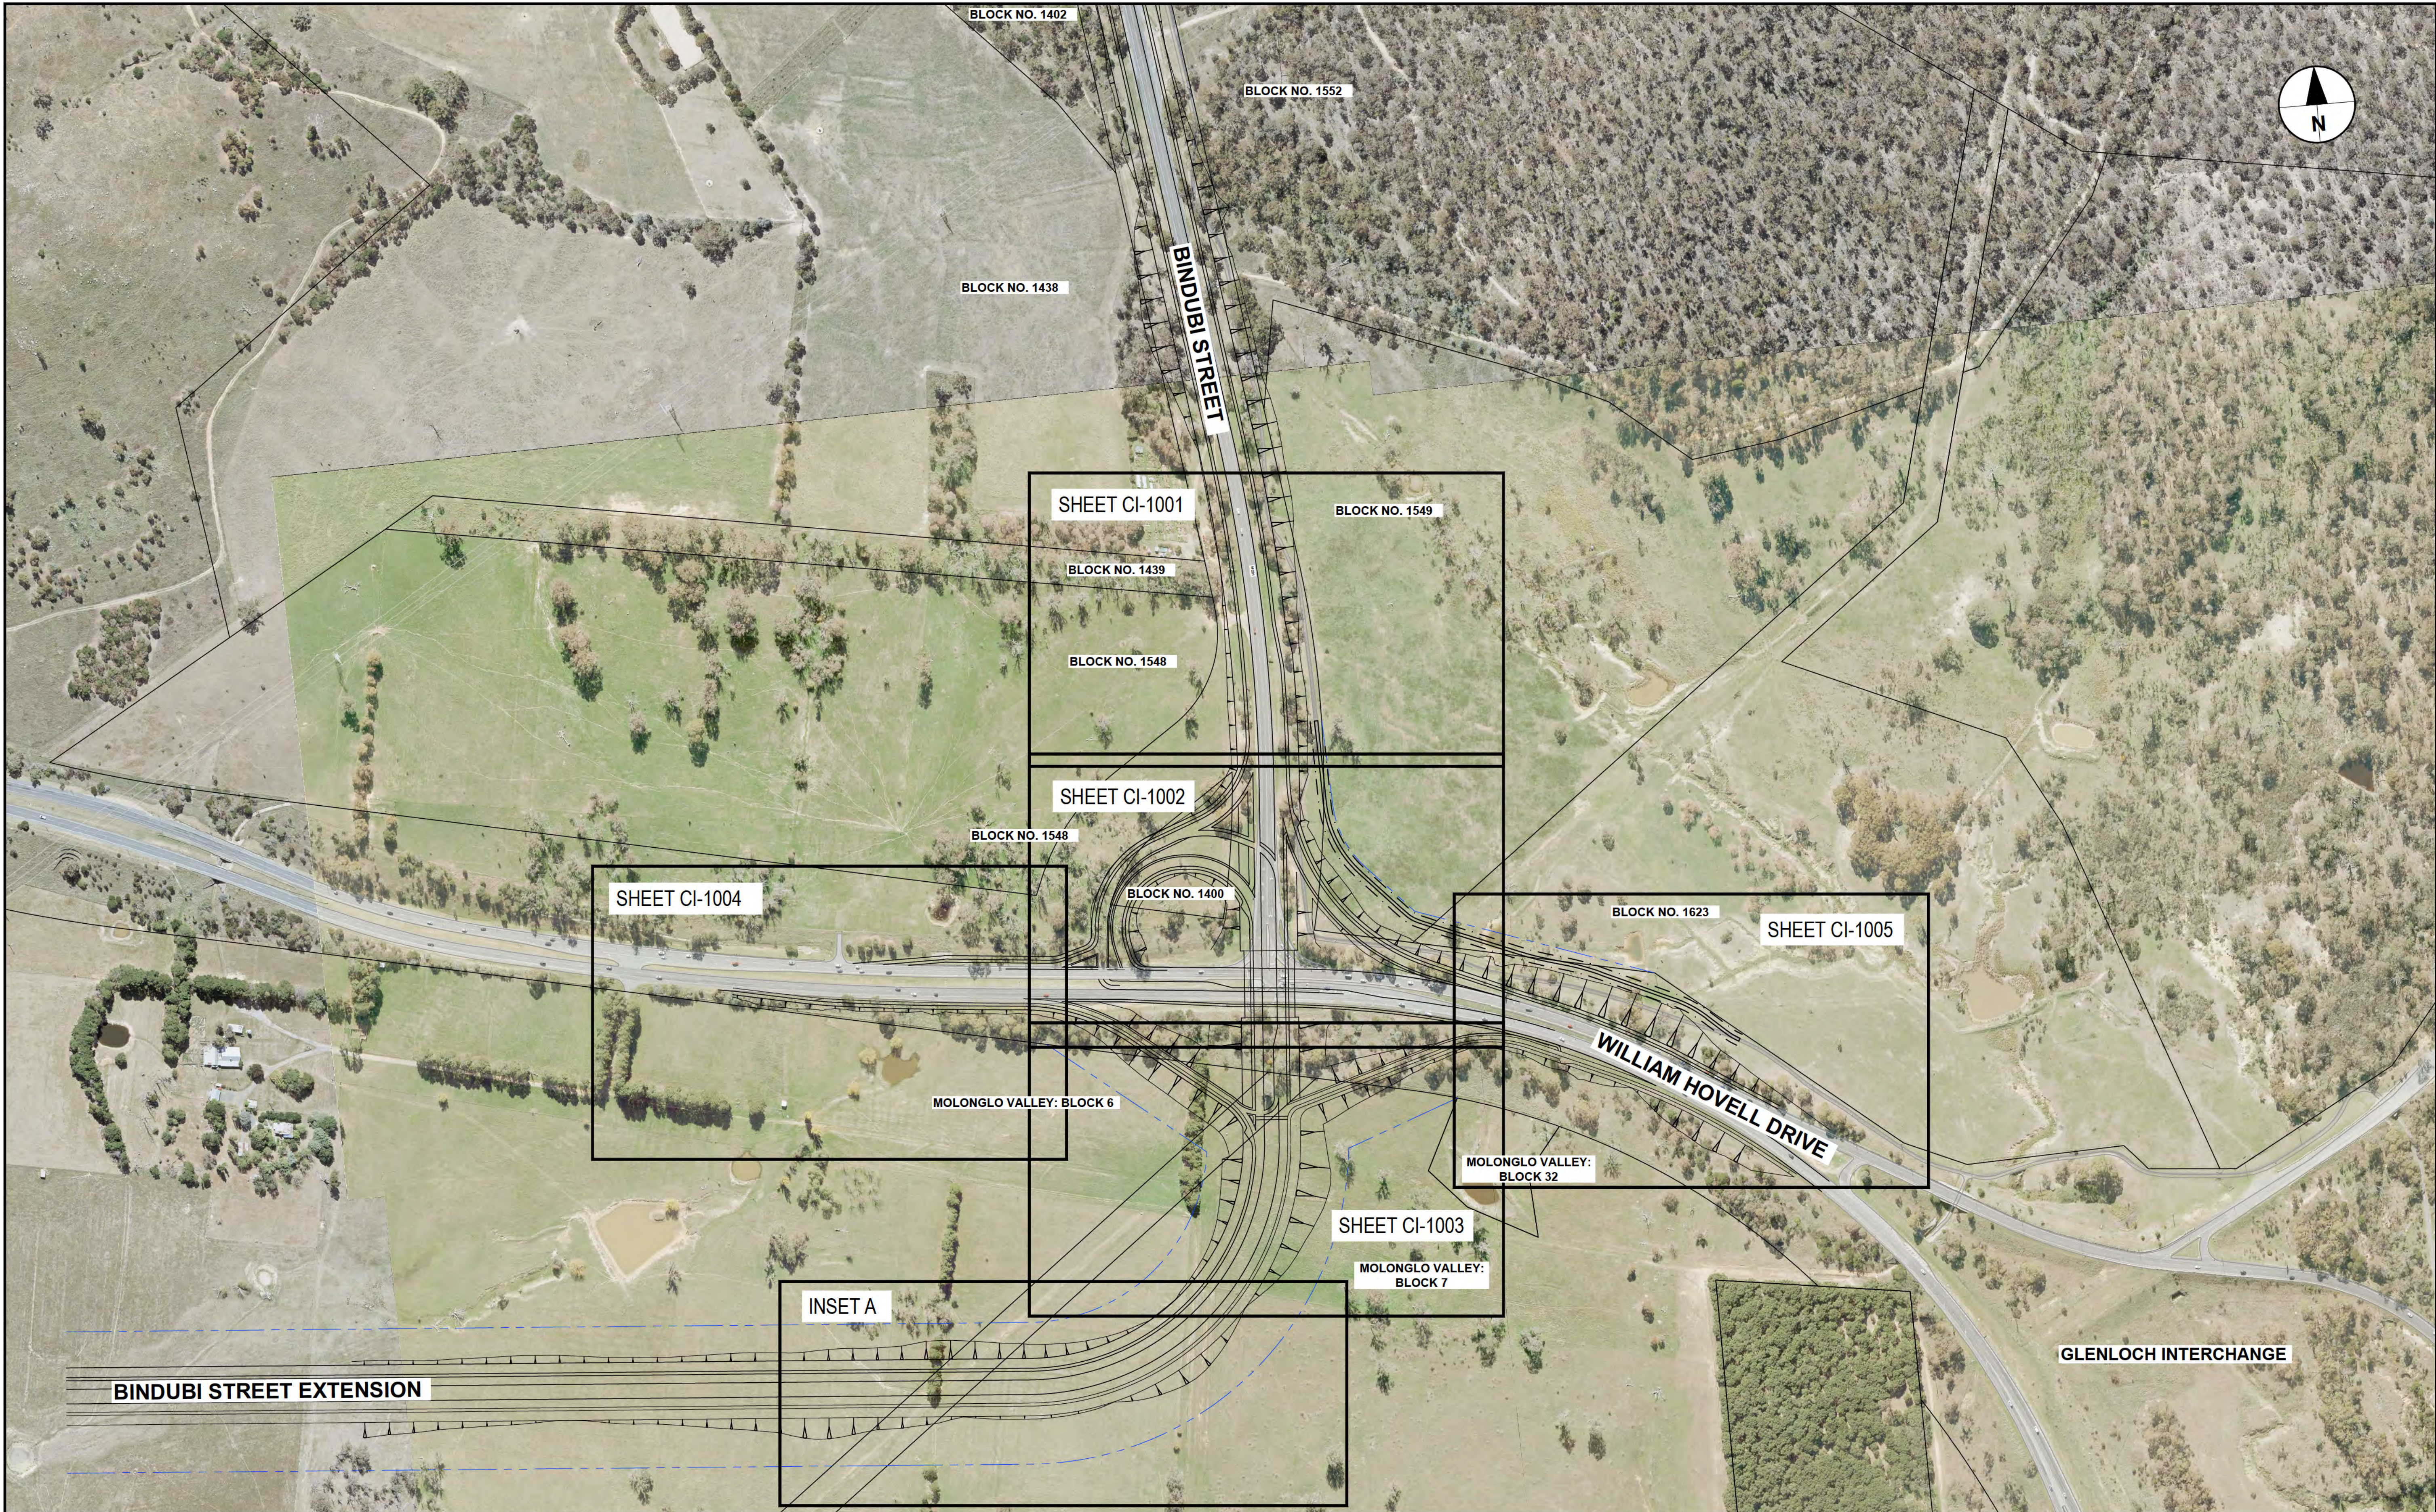

This drawing is confidential and shall only be used for the purpose of this project. The signing of this title block confirms the design and drafting of this project have been prepared and checked in accordance with the AECOM quality assurance system to ISO 9001-2000.


AECOM

CONSULTANT
AECOM Australia Pty Ltd
A.B.N 20 093 846 925
www.aecom.com

PROJECT
**BINDUBI STREET -
WILLIAM HOVELL
DRIVE GRADE
SEPARATED
INTERCHANGE**

CLIENT
INFRASTRUCTURE FINANCE AND
CAPITAL WORKS
LEVEL 2, NATURE CONSERVATION HOUSE
153 EMU BANK
BELCONNEN ACT, 2617
13 22 81 tel
www.cmtedd.act.gov.au
A.B.N 66 676 633 401


NOT FOR CONSTRUCTION

 

DESIGNER		
DESIGNER	CHECKED	APPROVED
PROJECT DATA		
DATUM	SURVEY	

ISSUE/REVISION		
B	05.07.19	REVISED PSP (LIMITED)
A	24.05.19	DRAFT PSP (LIMITED)
I/R	DATE	DESCRIPTION

PROJECT NUMBER	
60588975	
SHEET TITLE	
KEY PLAN	
SHEET NUMBER	
60588975-SHT-00-0000-GE-0003	

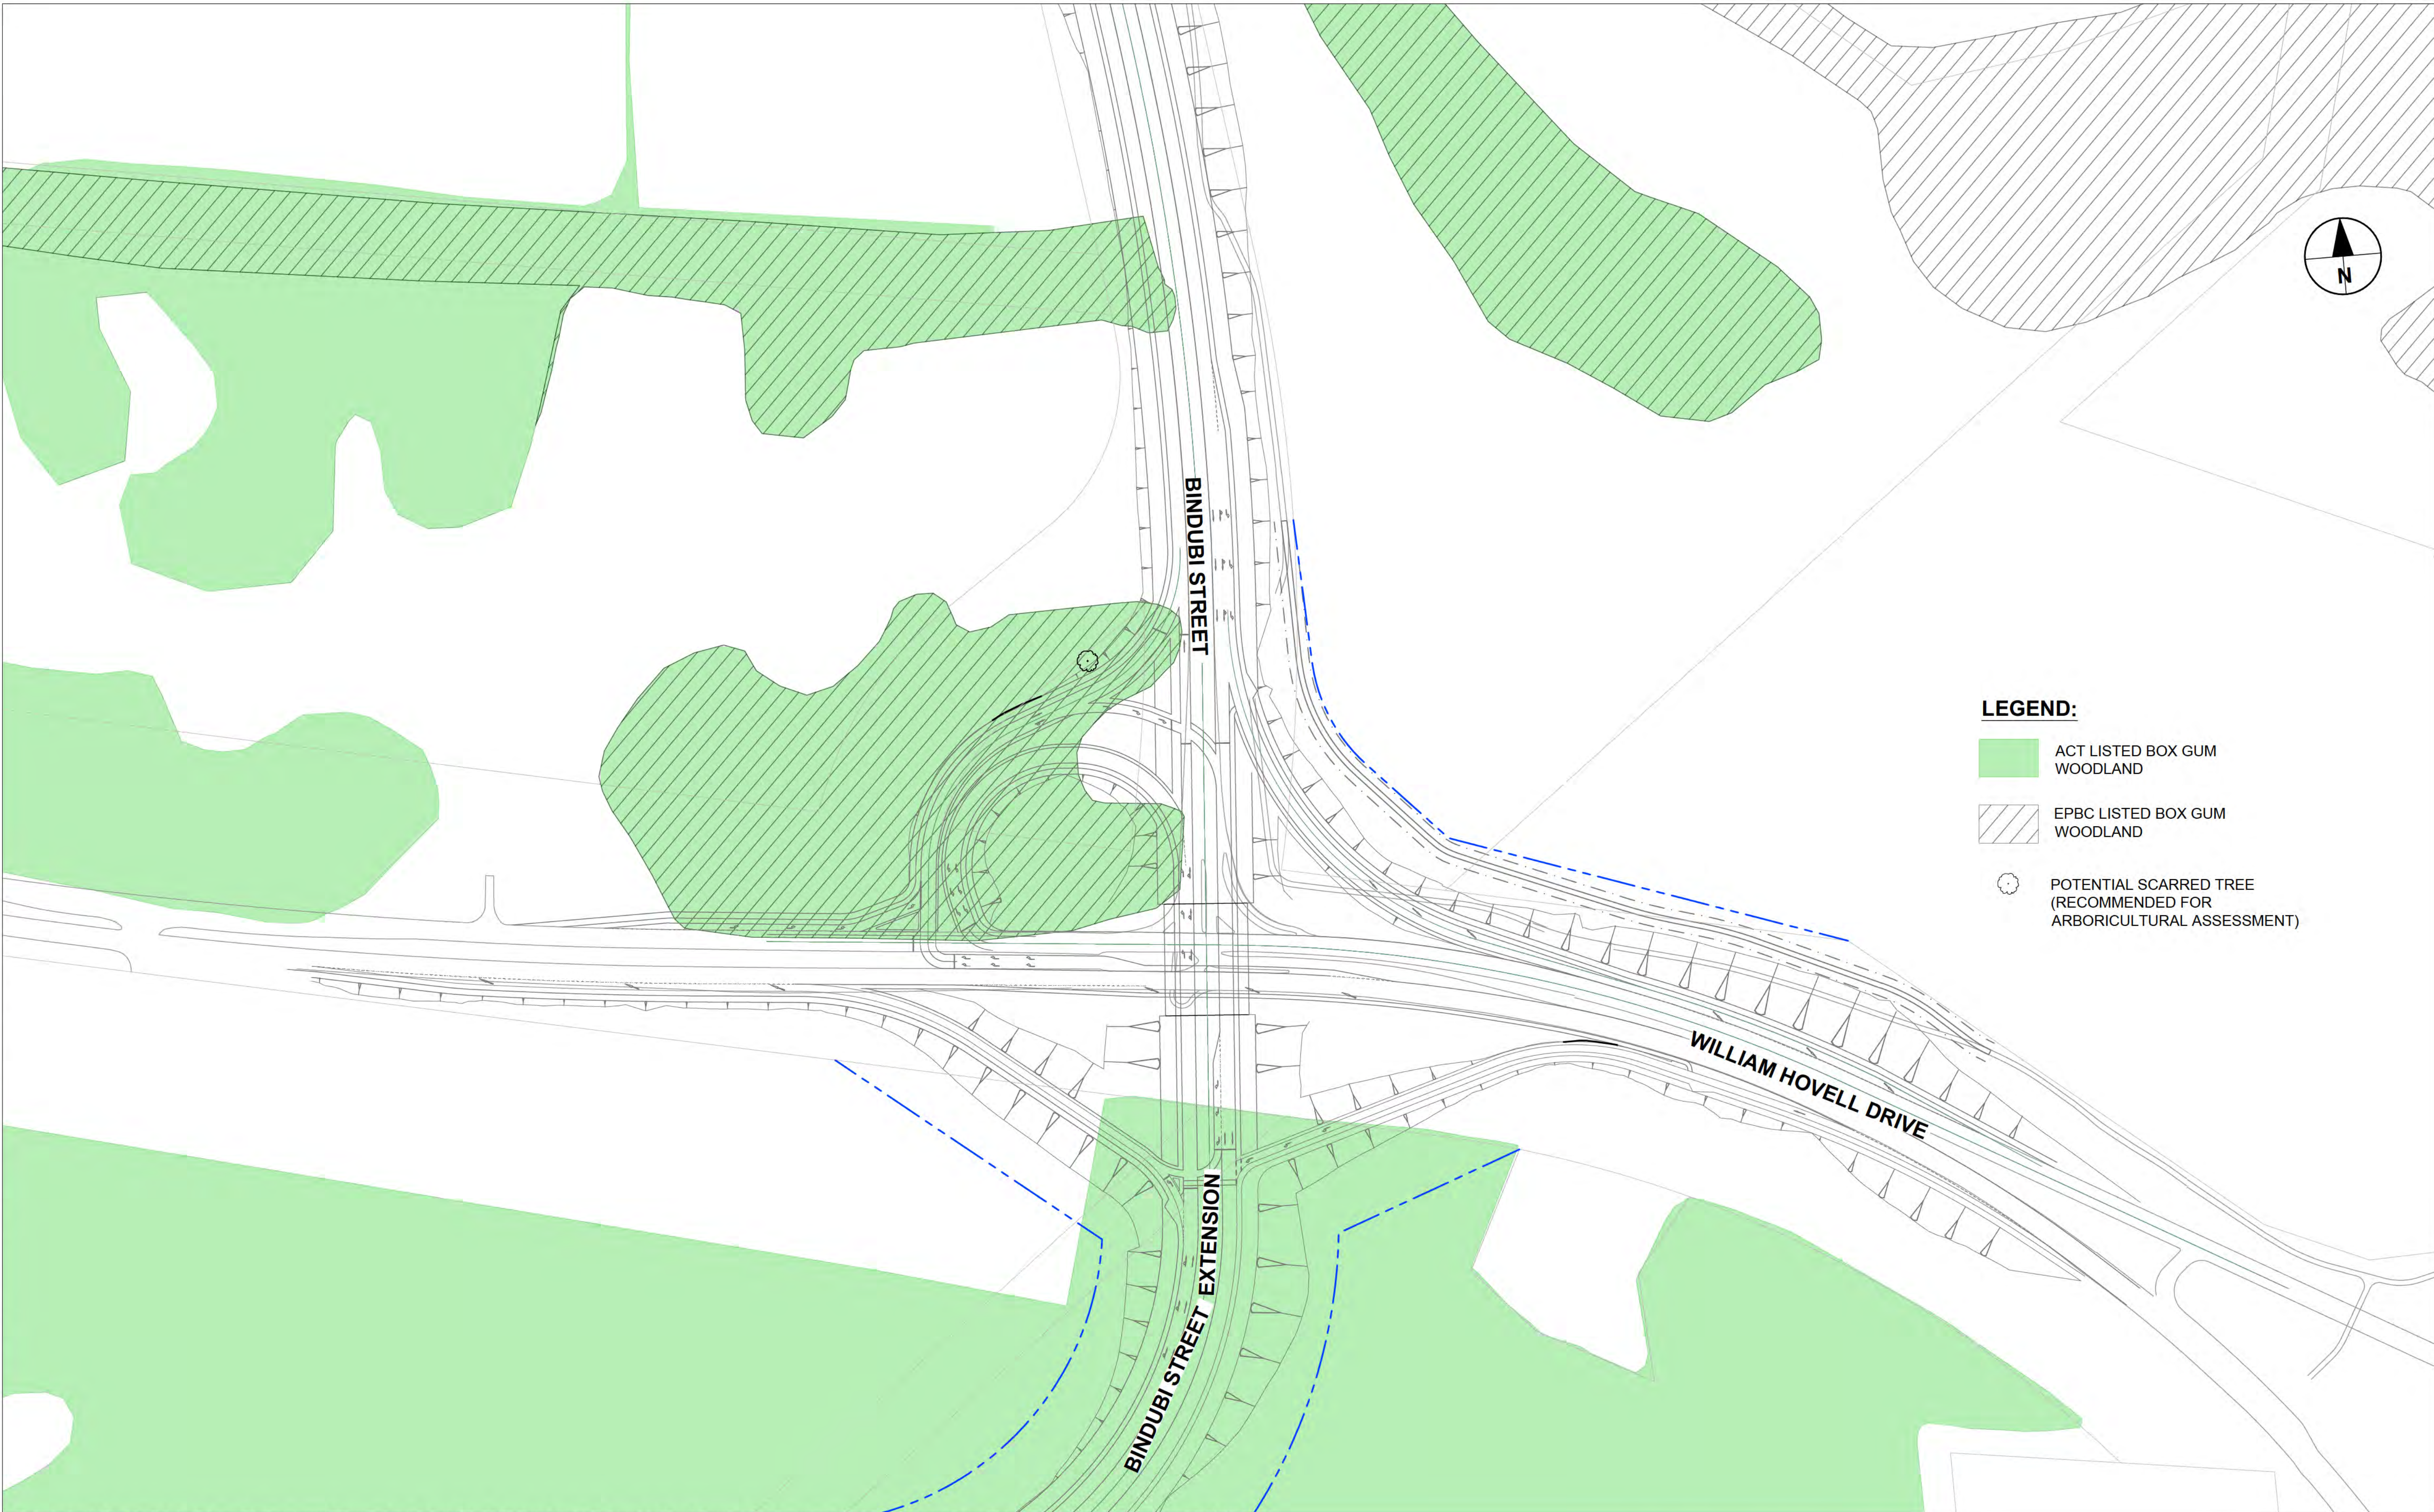

This drawing is confidential and shall only be used for the purpose of this project. The signing of this title block confirms the design and drafting of this project have been prepared and checked in accordance with the AECOM quality assurance system to ISO 9001-2000.

AECOM

CONSULTANT

AECOM Australia Pty Ltd
A.B.N 20 093 846 925
www.aecom.com


PROJECT

**BINDUBI STREET -
WILLIAM HOVELL
DRIVE GRADE
SEPARATED
INTERCHANGE**

CLIENT

INFRASTRUCTURE FINANCE AND
CAPITAL WORKS
LEVEL 2, NATURE CONSERVATION HOUSE
153 EMU BANK
BELCONNEN ACT, 2617
13 22 81 tel
www.cmtedd.act.gov.au
A.B.N 66 676 633 401

NOT FOR CONSTRUCTION

 

PROJECT MANAGEMENT INITIALS		
DESIGNER	CHECKED	APPROVED
PROJECT DATA		
DATUM		SURVEY

ISSUE/REVISION		
B	05.07.19	REVISED PSP (LIMITED)
A	24.05.19	DRAFT PSP (LIMITED)
I/R	DATE	DESCRIPTION

PROJECT NUMBER


60588975

SHEET TITLE

ENVIRONMENT CONSTRAINTS MAP

SHEET NUMBER

60588975-SHT-00-0000-GE-0004

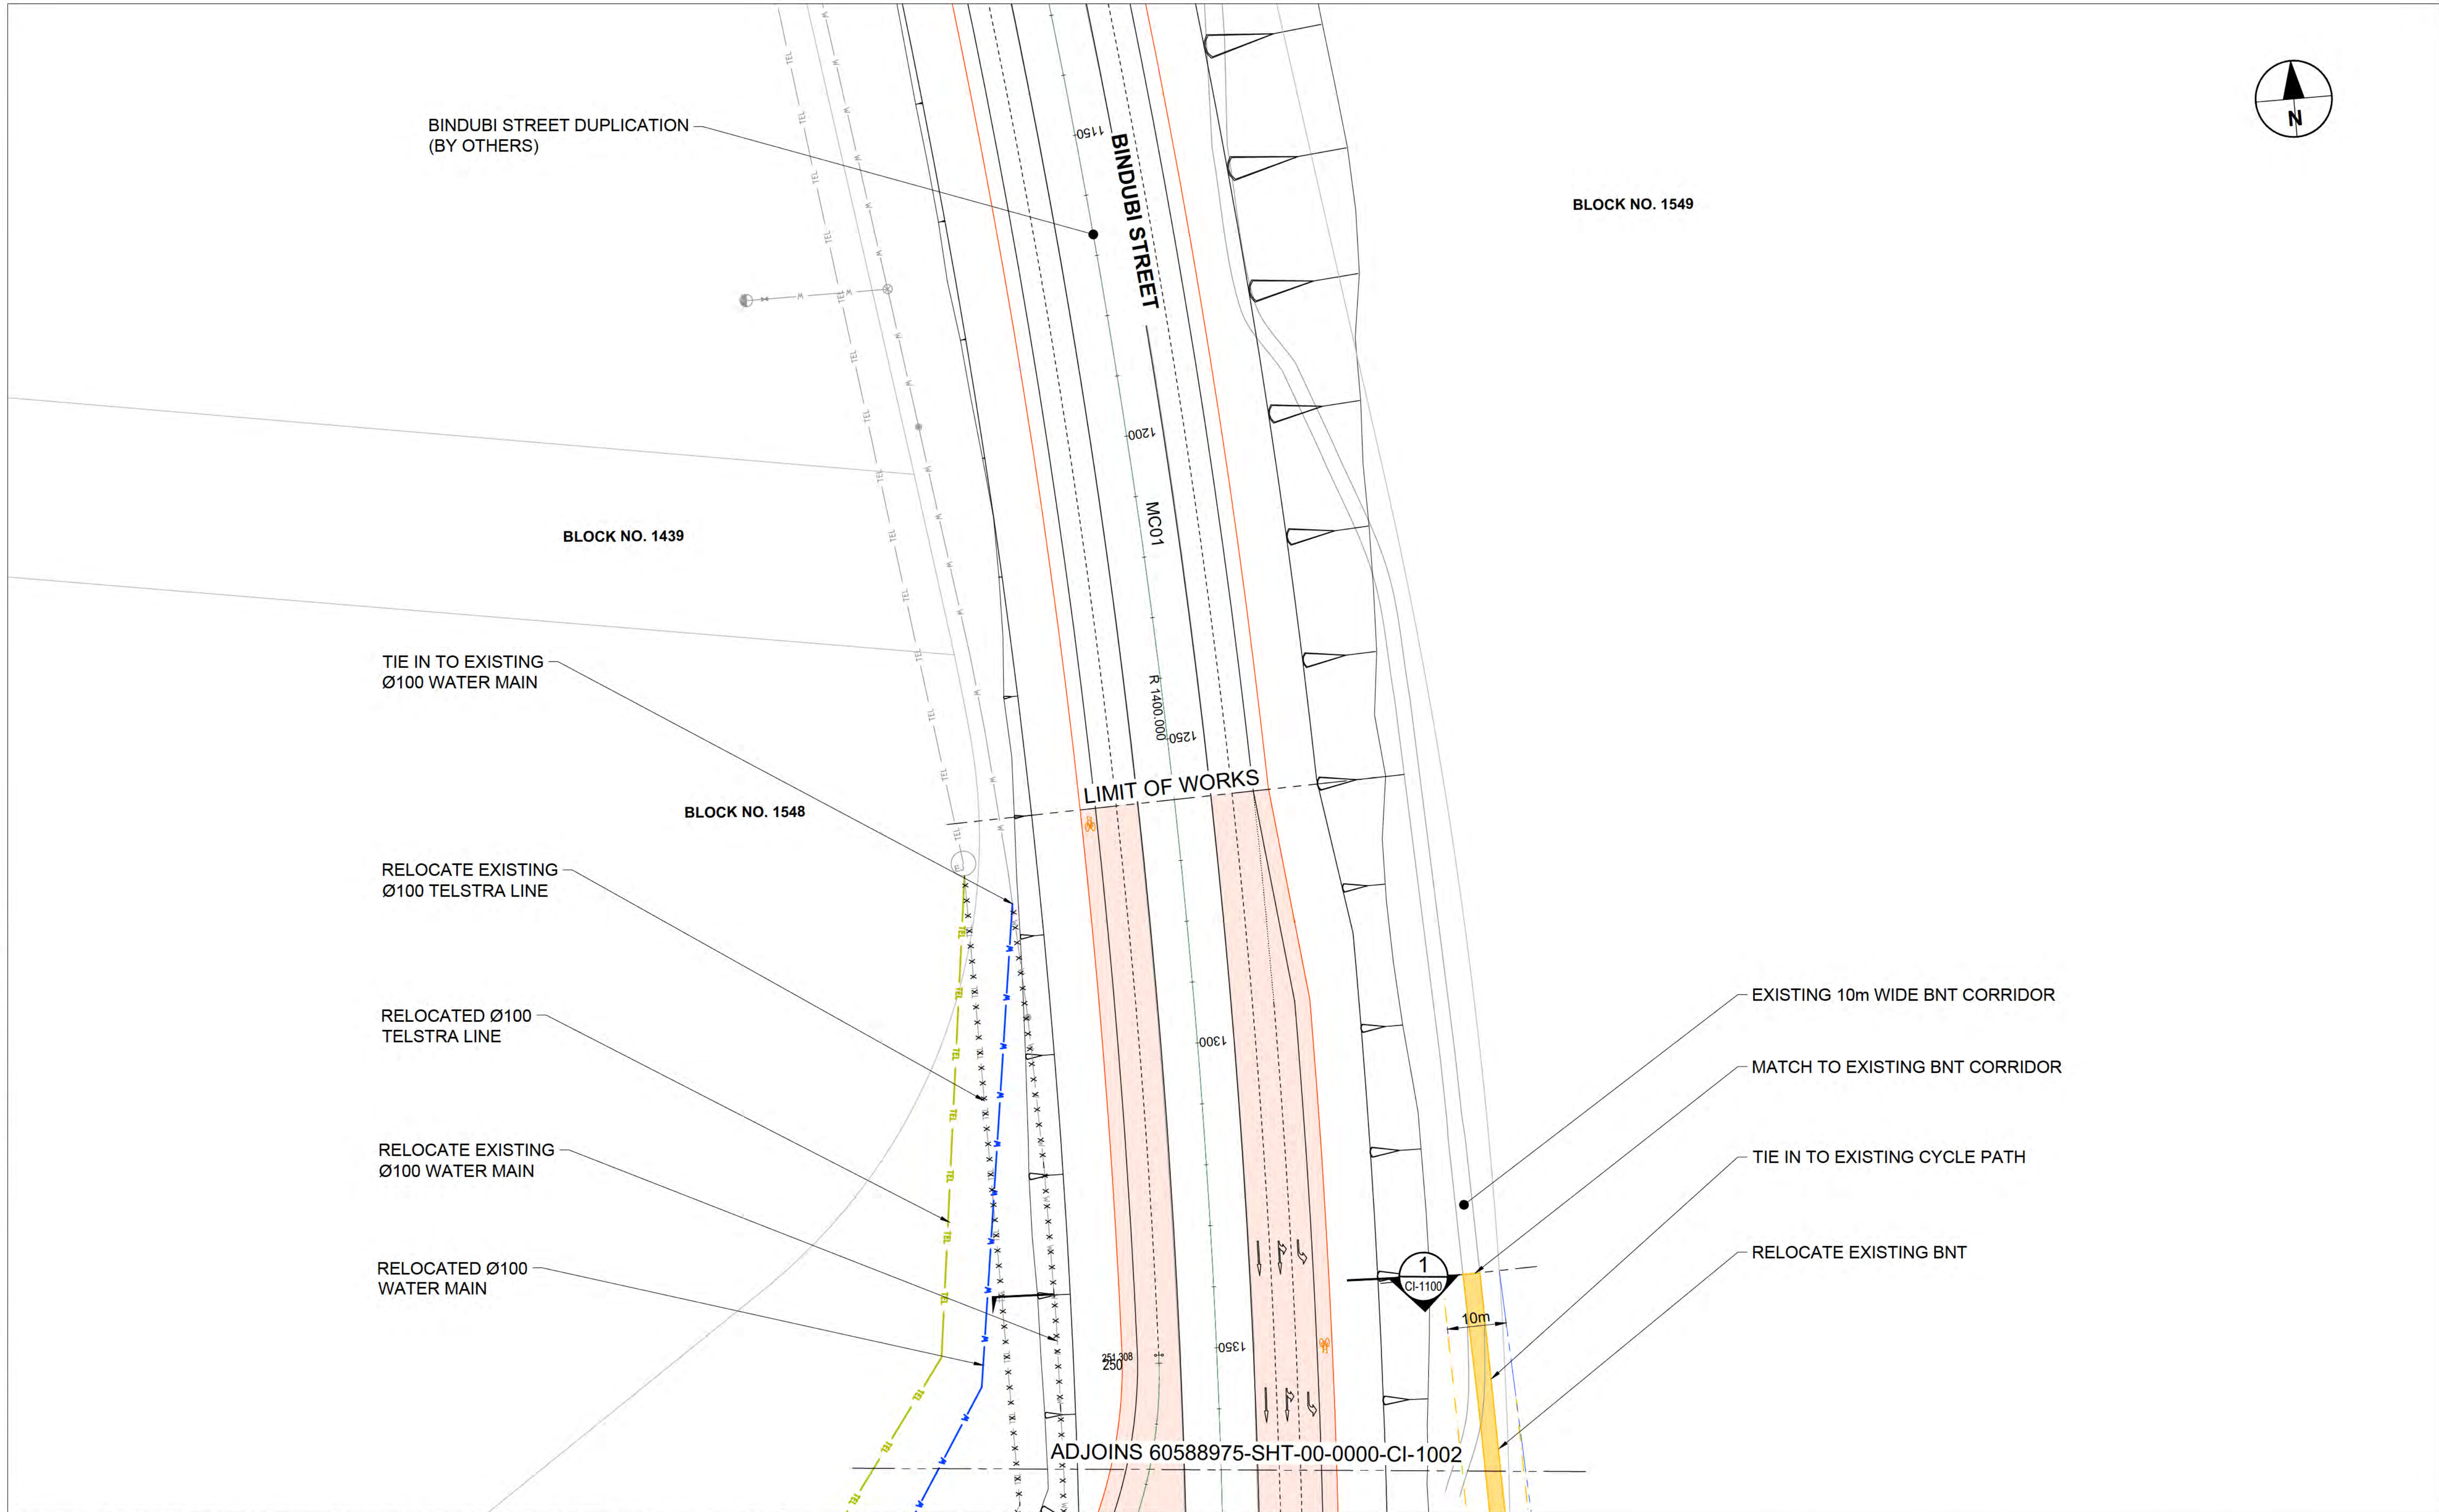

This drawing is confidential and shall only be used for the purpose of this project. The signing of this title block confirms the design and drafting of this project have been prepared and checked in accordance with the AECOM quality assurance system to ISO 9001-2000.


AECOM

CONSULTANT
AECOM Australia Pty Ltd
A.B.N 20 093 846 925
www.aecom.com

PROJECT
**BINDUBI STREET -
WILLIAM HOVELL
DRIVE GRADE
SEPARATED
INTERCHANGE**

CLIENT
INFRASTRUCTURE FINANCE AND
CAPITAL WORKS
LEVEL 2, NATURE CONSERVATION HOUSE
153 EMU BANK
BELCONNEN ACT, 2617
13 22 81 tel
www.cmtedd.act.gov.au
A.B.N 66 676 633 401


NOT FOR CONSTRUCTION

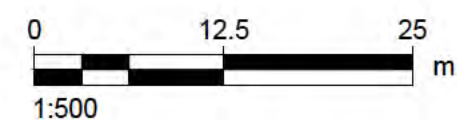

PROJECT MANAGEMENT INITIALS		
DESIGNER	CHECKED	APPROVED
PROJECT DATA		
DATUM		SURVEY

ISSUE/REVISION		
B	05.07.19	REVISED PSP (LIMITED)
A	24.05.19	DRAFT PSP (LIMITED)
I/R	DATE	DESCRIPTION

PROJECT NUMBER
60588975
SHEET TITLE
SITE PLAN
SHEET 1
SHEET NUMBER
60588975-SHT-00-0000-CI-1001

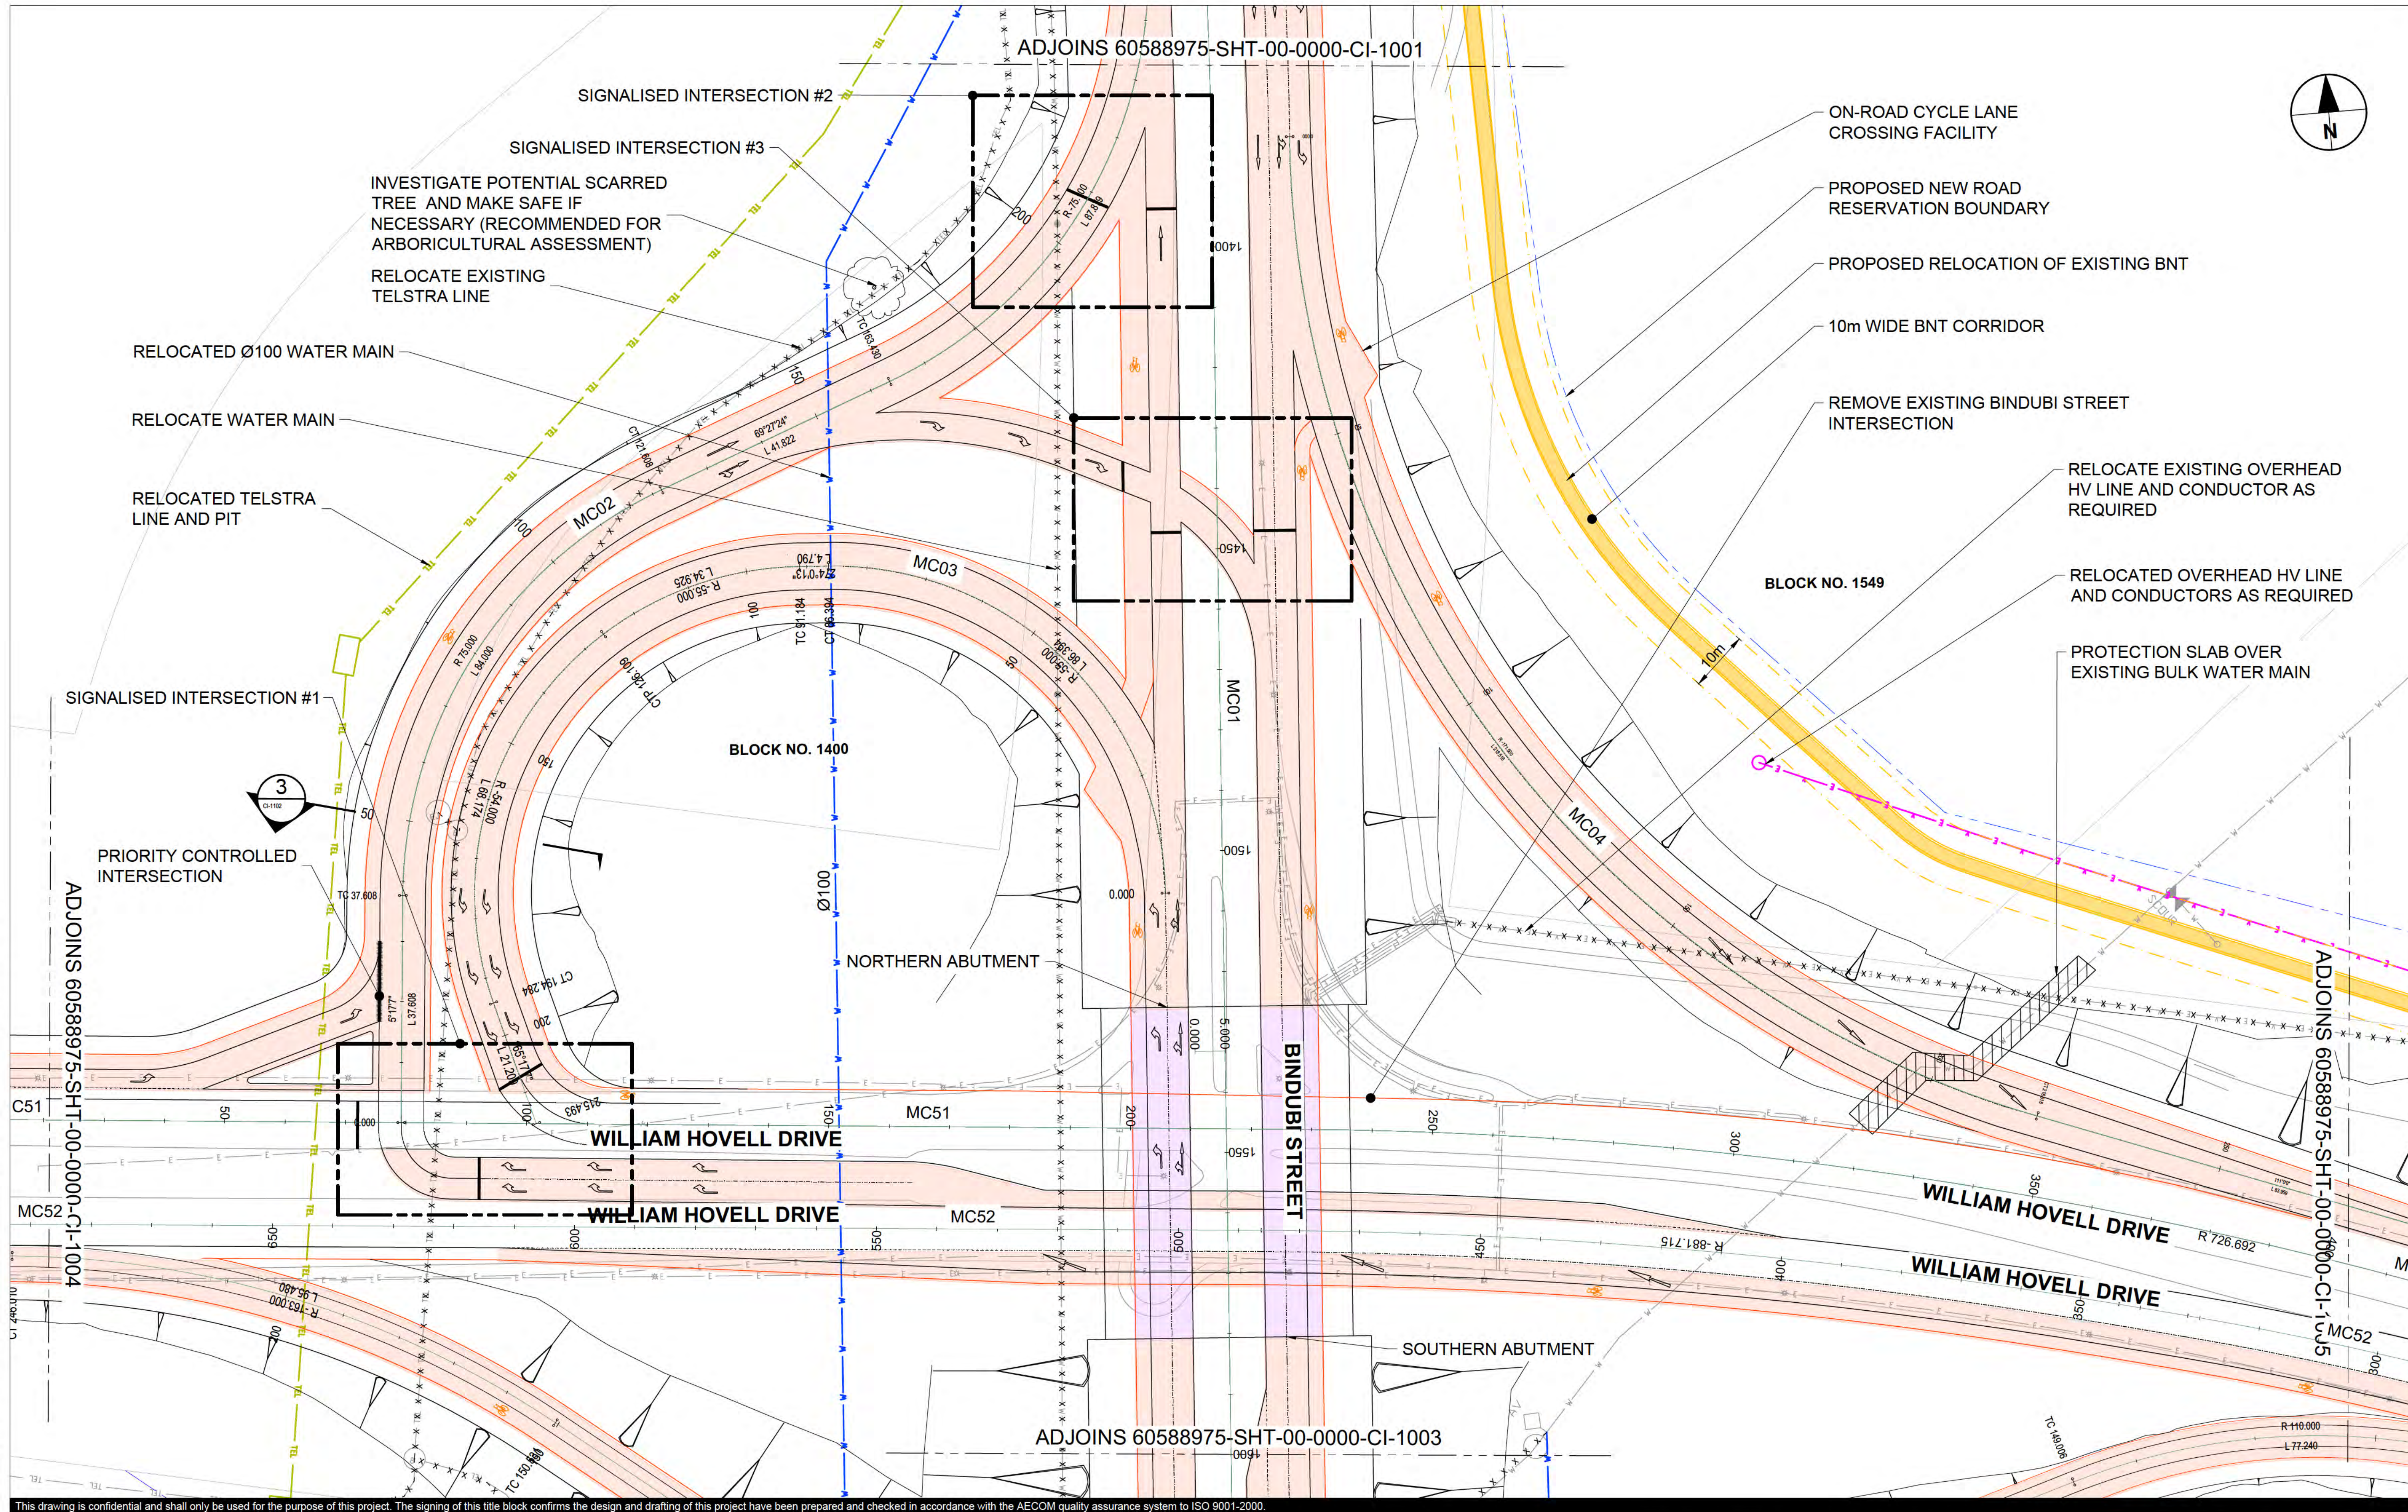

This drawing is confidential and shall only be used for the purpose of this project. The signing of this title block confirms the design and drafting of this project have been prepared and checked in accordance with the AECOM quality assurance system to ISO 9001-2000.

AECOM

CONSULTANT

AECOM Australia Pty Ltd
A.B.N 20 093 846 925
www.aecom.com


PROJECT

**BINDUBI STREET -
WILLIAM HOVELL
DRIVE GRADE
SEPARATED
INTERCHANGE**

CLIENT

INFRASTRUCTURE FINANCE AND
CAPITAL WORKS
LEVEL 2, NATURE CONSERVATION HOUSE
153 EMU BANK
BELCONNEN ACT, 2617
13 22 81 tel
www.cmtedd.act.gov.au
A.B.N 66 676 633 401

NOT FOR CONSTRUCTION

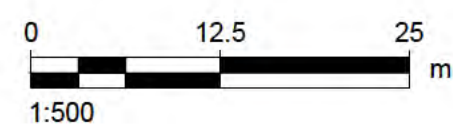

PROJECT MANAGEMENT INITIALS

DESIGNER	CHECKED	APPROVED

PROJECT DATA

DATUM	SURVEY

ISSUE/REVISION

ISSUE/REVISION	DATE	DESCRIPTION
B	05.07.19	REVISED PSP (LIMITED)
A	24.05.19	DRAFT PSP (LIMITED)
I/R	DATE	DESCRIPTION

PROJECT NUMBER


60588975

SHEET TITLE

SITE PLAN
SHEET 2

SHEET NUMBER

60588975-SHT-00-0000-CI-1002

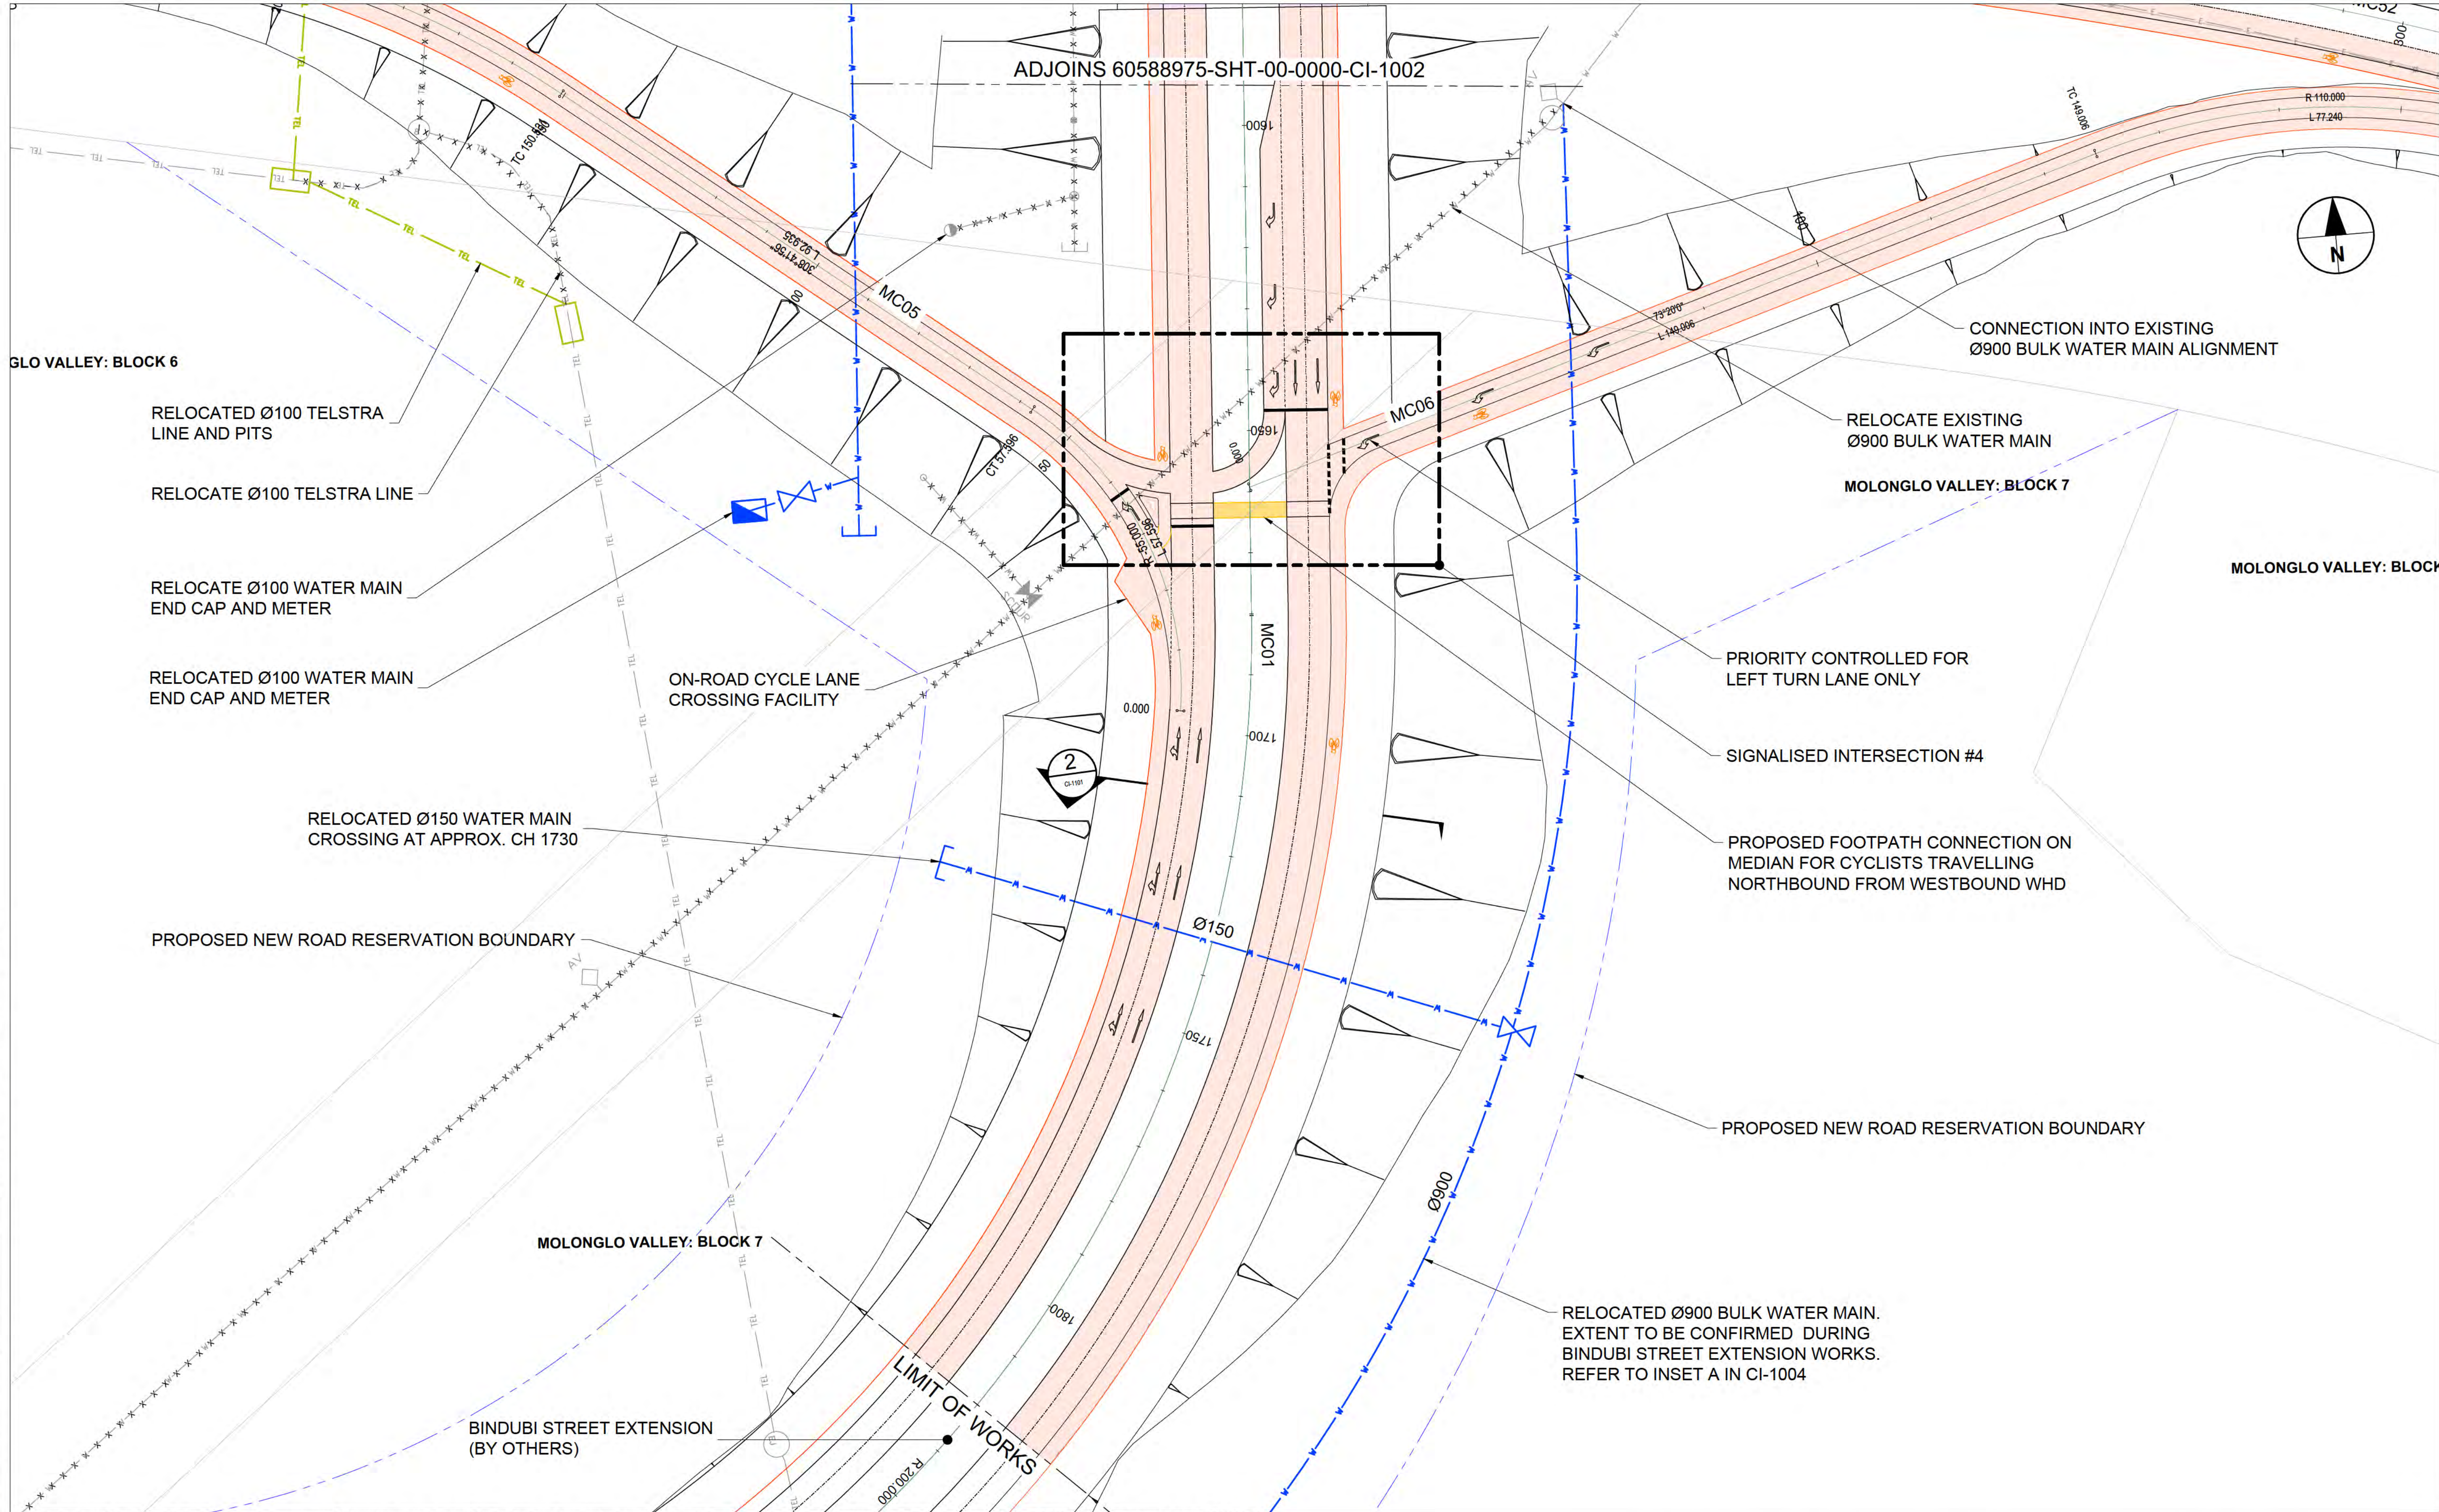

This drawing is confidential and shall only be used for the purpose of this project. The signing of this title block confirms the design and drafting of this project have been prepared and checked in accordance with the AECOM quality assurance system to ISO 9001-2000.


AECOM

CONSULTANT
AECOM Australia Pty Ltd
A.B.N 20 093 846 925
www.aecom.com

PROJECT
**BINDUBI STREET -
WILLIAM HOVELL
DRIVE GRADE
SEPARATED
INTERCHANGE**

CLIENT
INFRASTRUCTURE FINANCE AND
CAPITAL WORKS
LEVEL 2, NATURE CONSERVATION HOUSE
153 EMU BANK
BELCONNEN ACT, 2617
13 22 81 tel
www.cmtedd.act.gov.au
A.B.N 66 676 633 401


NOT FOR CONSTRUCTION

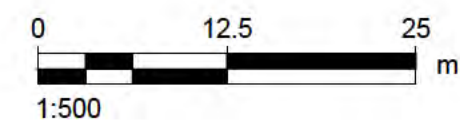

PROJECT MANAGEMENT INITIALS		
DESIGNER	CHECKED	APPROVED
PROJECT DATA		
DATUM	SURVEY	

ISSUE/REVISION		
B	05.07.19	REVISED PSP (LIMITED)
A	24.05.19	DRAFT PSP (LIMITED)
I/R	DATE	DESCRIPTION

PROJECT NUMBER
60588975
SHEET TITLE
SITE PLAN SHEET 3
SHEET NUMBER
60588975-SHT-00-0000-CI-1003

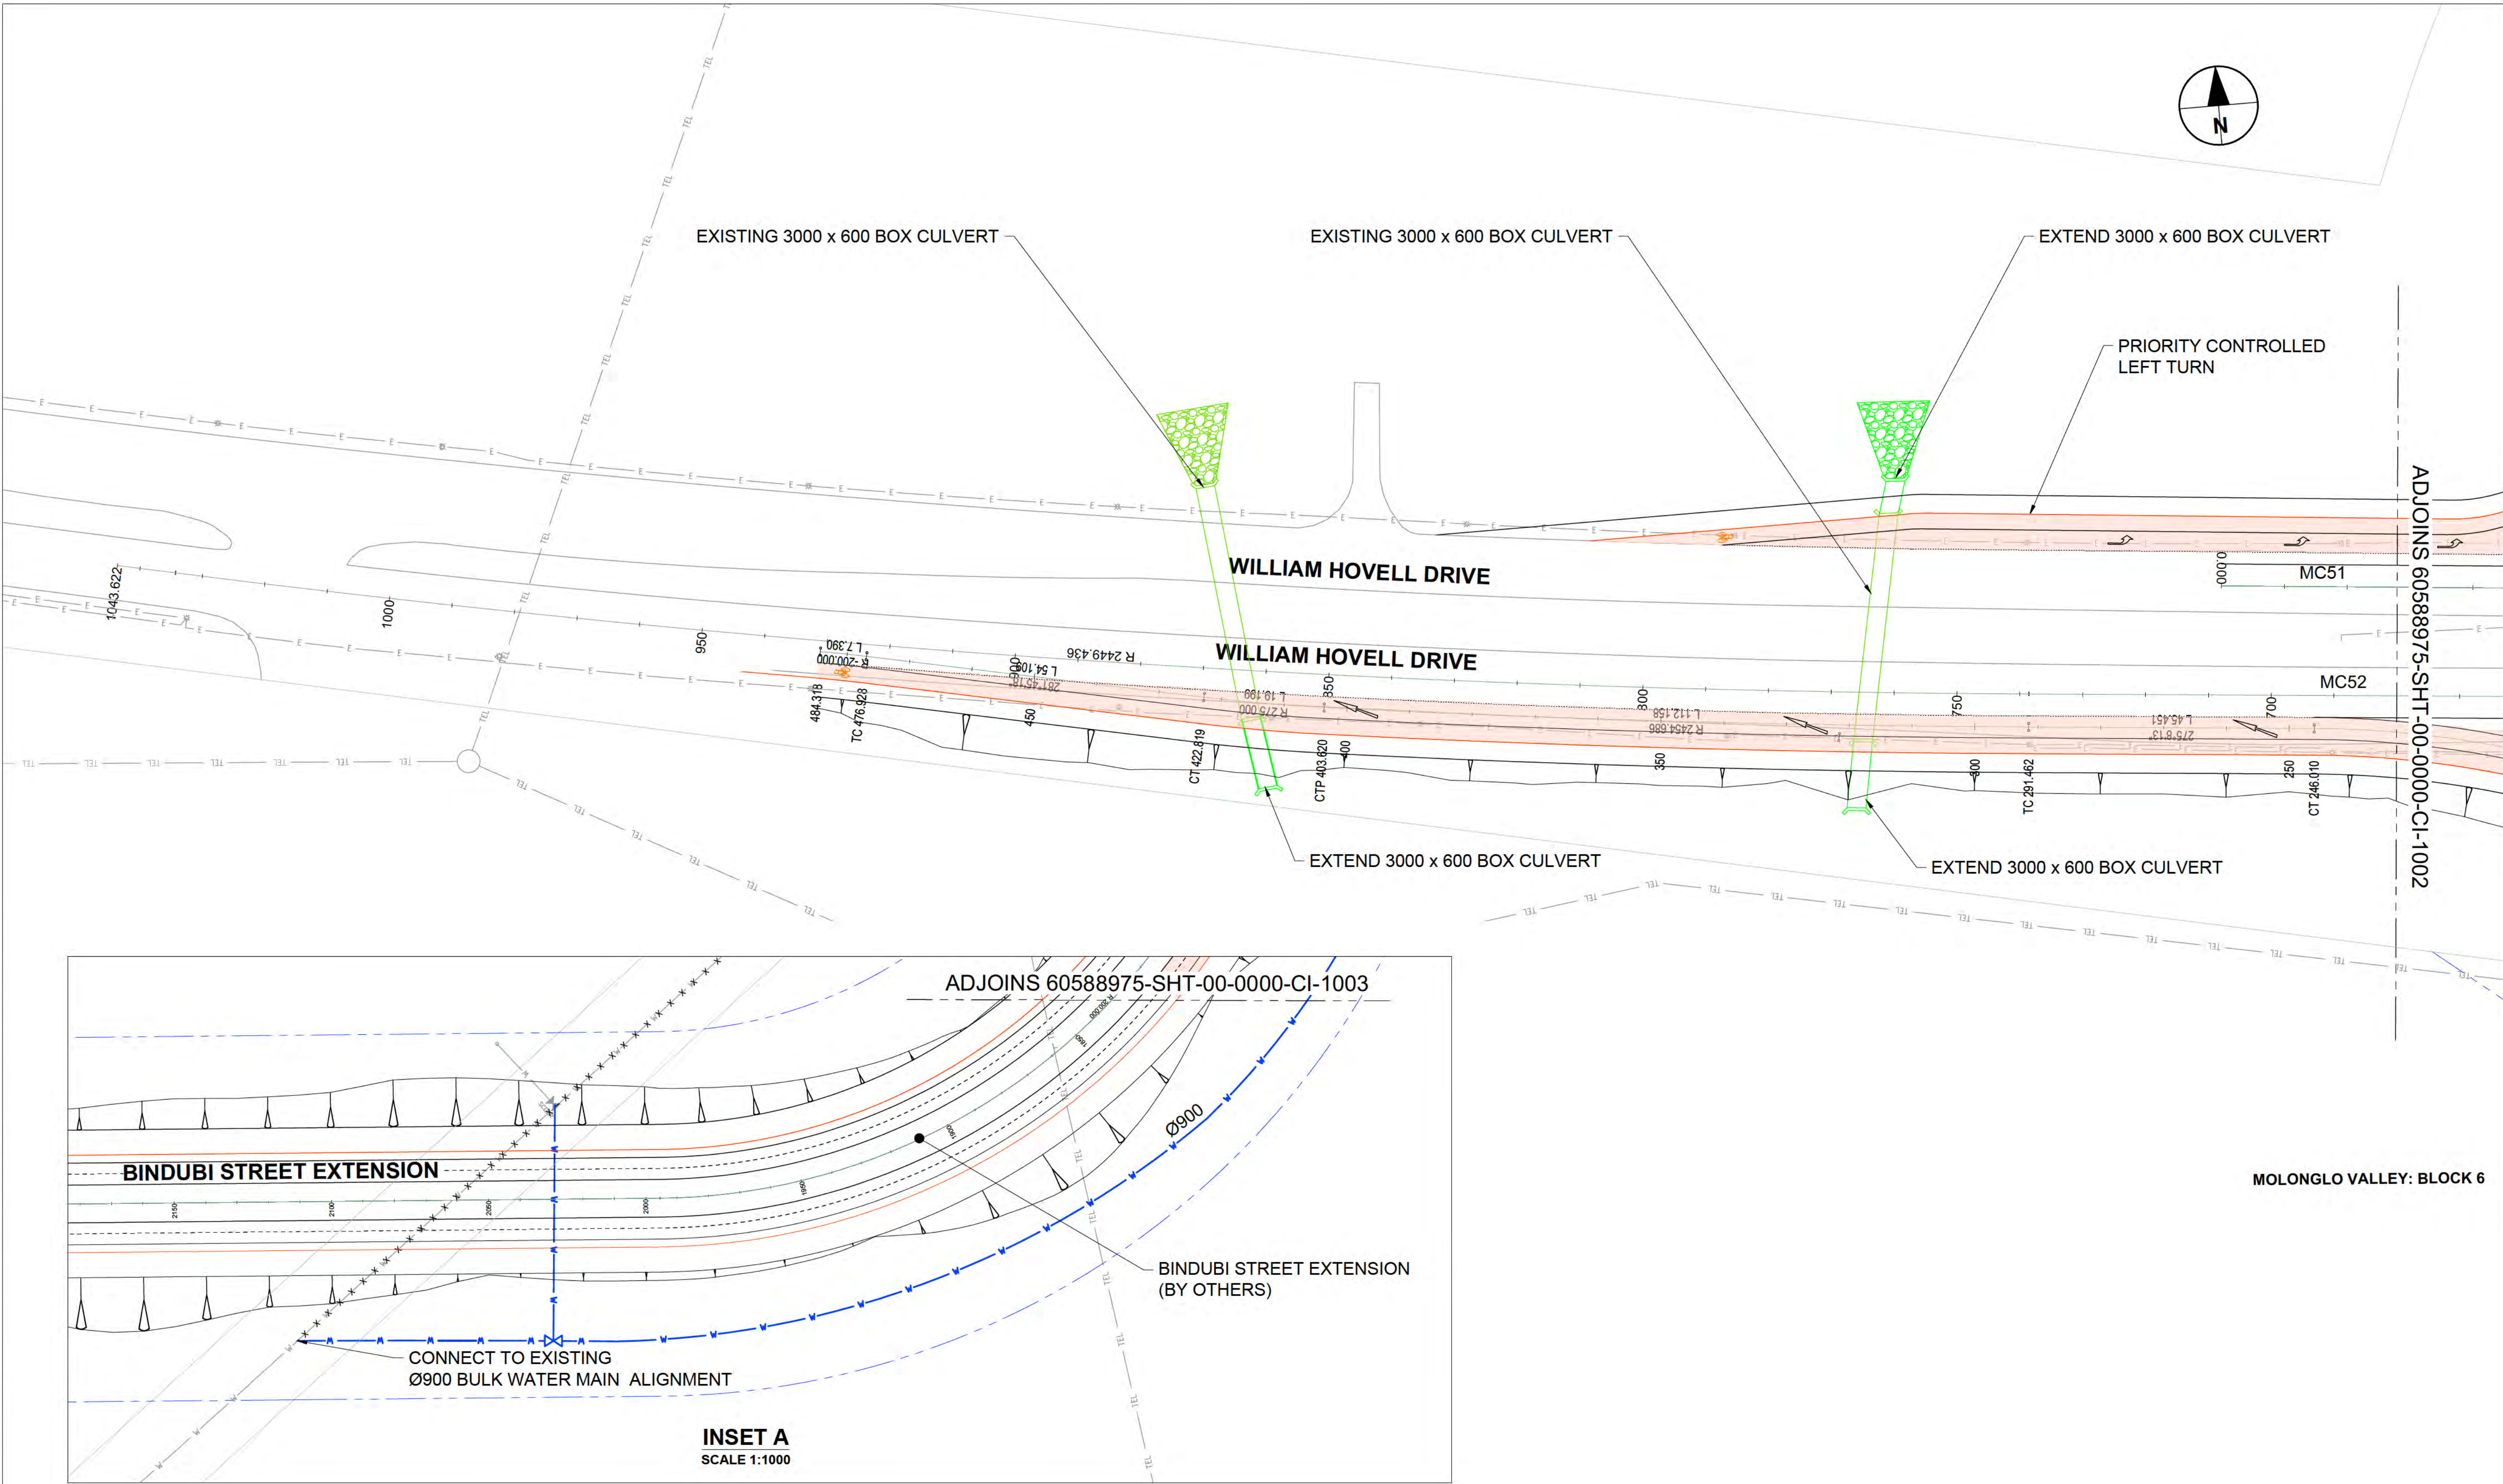

This drawing is confidential and shall only be used for the purpose of this project. The signing of this title block confirms the design and drafting of this project have been prepared and checked in accordance with the AECOM quality assurance system to ISO 9001-2000.


AECOM

CONSULTANT
AECOM Australia Pty Ltd
A.B.N 20 093 846 925
www.aecom.com

PROJECT
**BINDUBI STREET -
WILLIAM HOVELL
DRIVE GRADE
SEPARATED
INTERCHANGE**

CLIENT
INFRASTRUCTURE FINANCE AND
CAPITAL WORKS
LEVEL 2, NATURE CONSERVATION HOUSE
153 EMU BANK
BELCONNEN ACT, 2617
13 22 81 tel
www.cmtedd.act.gov.au
A.B.N 66 676 633 401



NOT FOR CONSTRUCTION

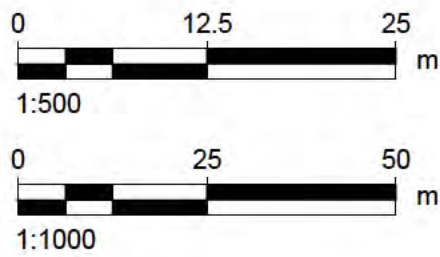

PROJECT MANAGEMENT INITIALS		
DESIGNER	CHECKED	APPROVED
PROJECT DATA		
DATUM	SURVEY	

ISSUE/REVISION		
B	05.07.19	REVISED PSP (LIMITED)
A	24.05.19	DRAFT PSP (LIMITED)
I/R	DATE	DESCRIPTION

PROJECT NUMBER	
60588975	
SHEET TITLE	
SITE PLAN SHEET 4	
SHEET NUMBER	
60588975-SHT-00-0000-CI-1004	

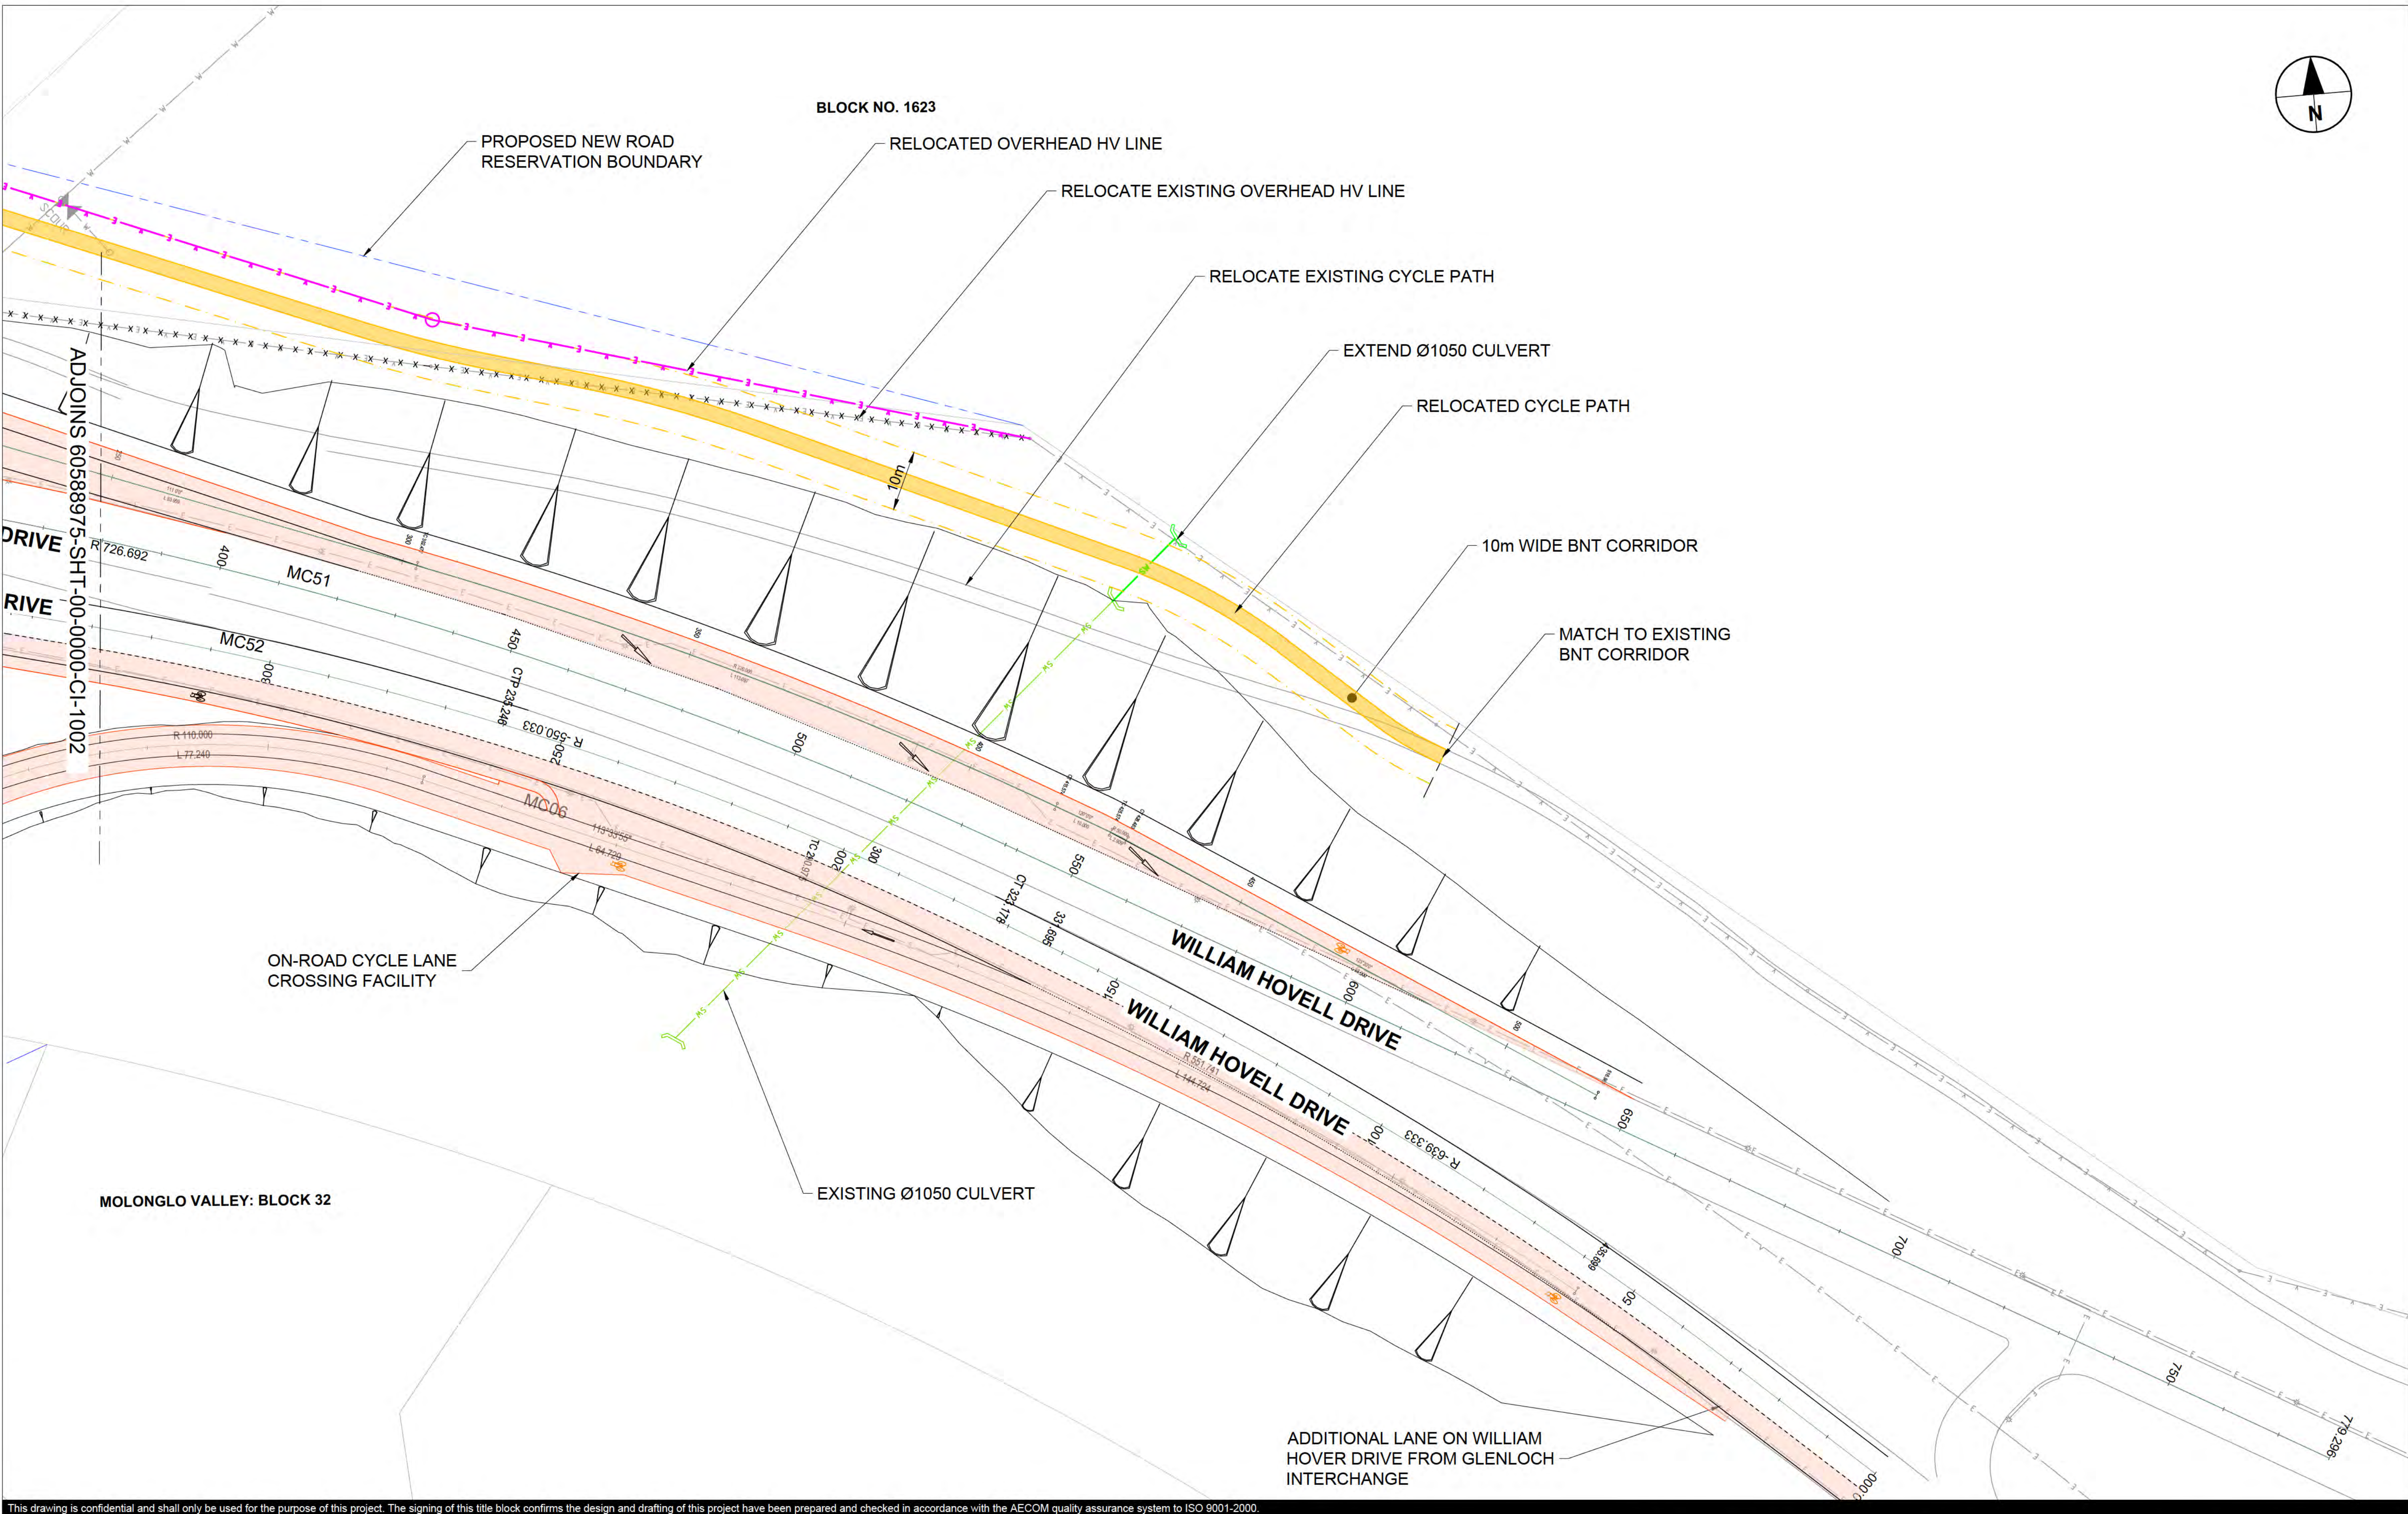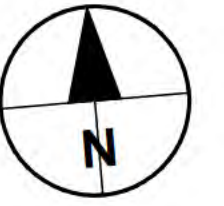

This drawing is confidential and shall only be used for the purpose of this project. The signing of this title block confirms the design and drafting of this project have been prepared and checked in accordance with the AECOM quality assurance system to ISO 9001-2000.

AECOM

CONSULTANT

AECOM Australia Pty Ltd
A.B.N 20 093 846 925
www.aecom.com


PROJECT

**BINDUBI STREET -
WILLIAMHOVELL
DRIVE GRADE
SEPARATED
INTERCHANGE**

CLIENT

INFRASTRUCTURE FINANCE AND
CAPITAL WORKS
LEVEL 2, NATURE CONSERVATION HOUSE
153 EMU BANK
BELCONNEN ACT, 2617
13 22 81 tel
www.cmtedd.act.gov.au
A.B.N 66 676 633 401

NOT FOR CONSTRUCTION

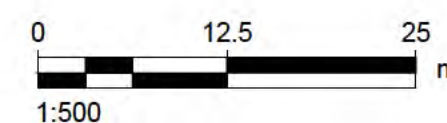

PROJECT MANAGEMENT INITIALS

DESIGNER	CHECKED	APPROVED
----------	---------	----------

PROJECT DATA

DATUM	SURVEY
-------	--------

ISSUE/REVISION

ISSUE/REVISION	DATE	DESCRIPTION
B	05.07.19	REVISED PSP (LIMITED)
A	24.05.19	DRAFT PSP (LIMITED)
I/R	DATE	DESCRIPTION

PROJECT NUMBER


60588975


SHEET TITLE

SITE PLAN
SHEET 5

SHEET NUMBER

60588975-SHT-00-0000-CI-1005

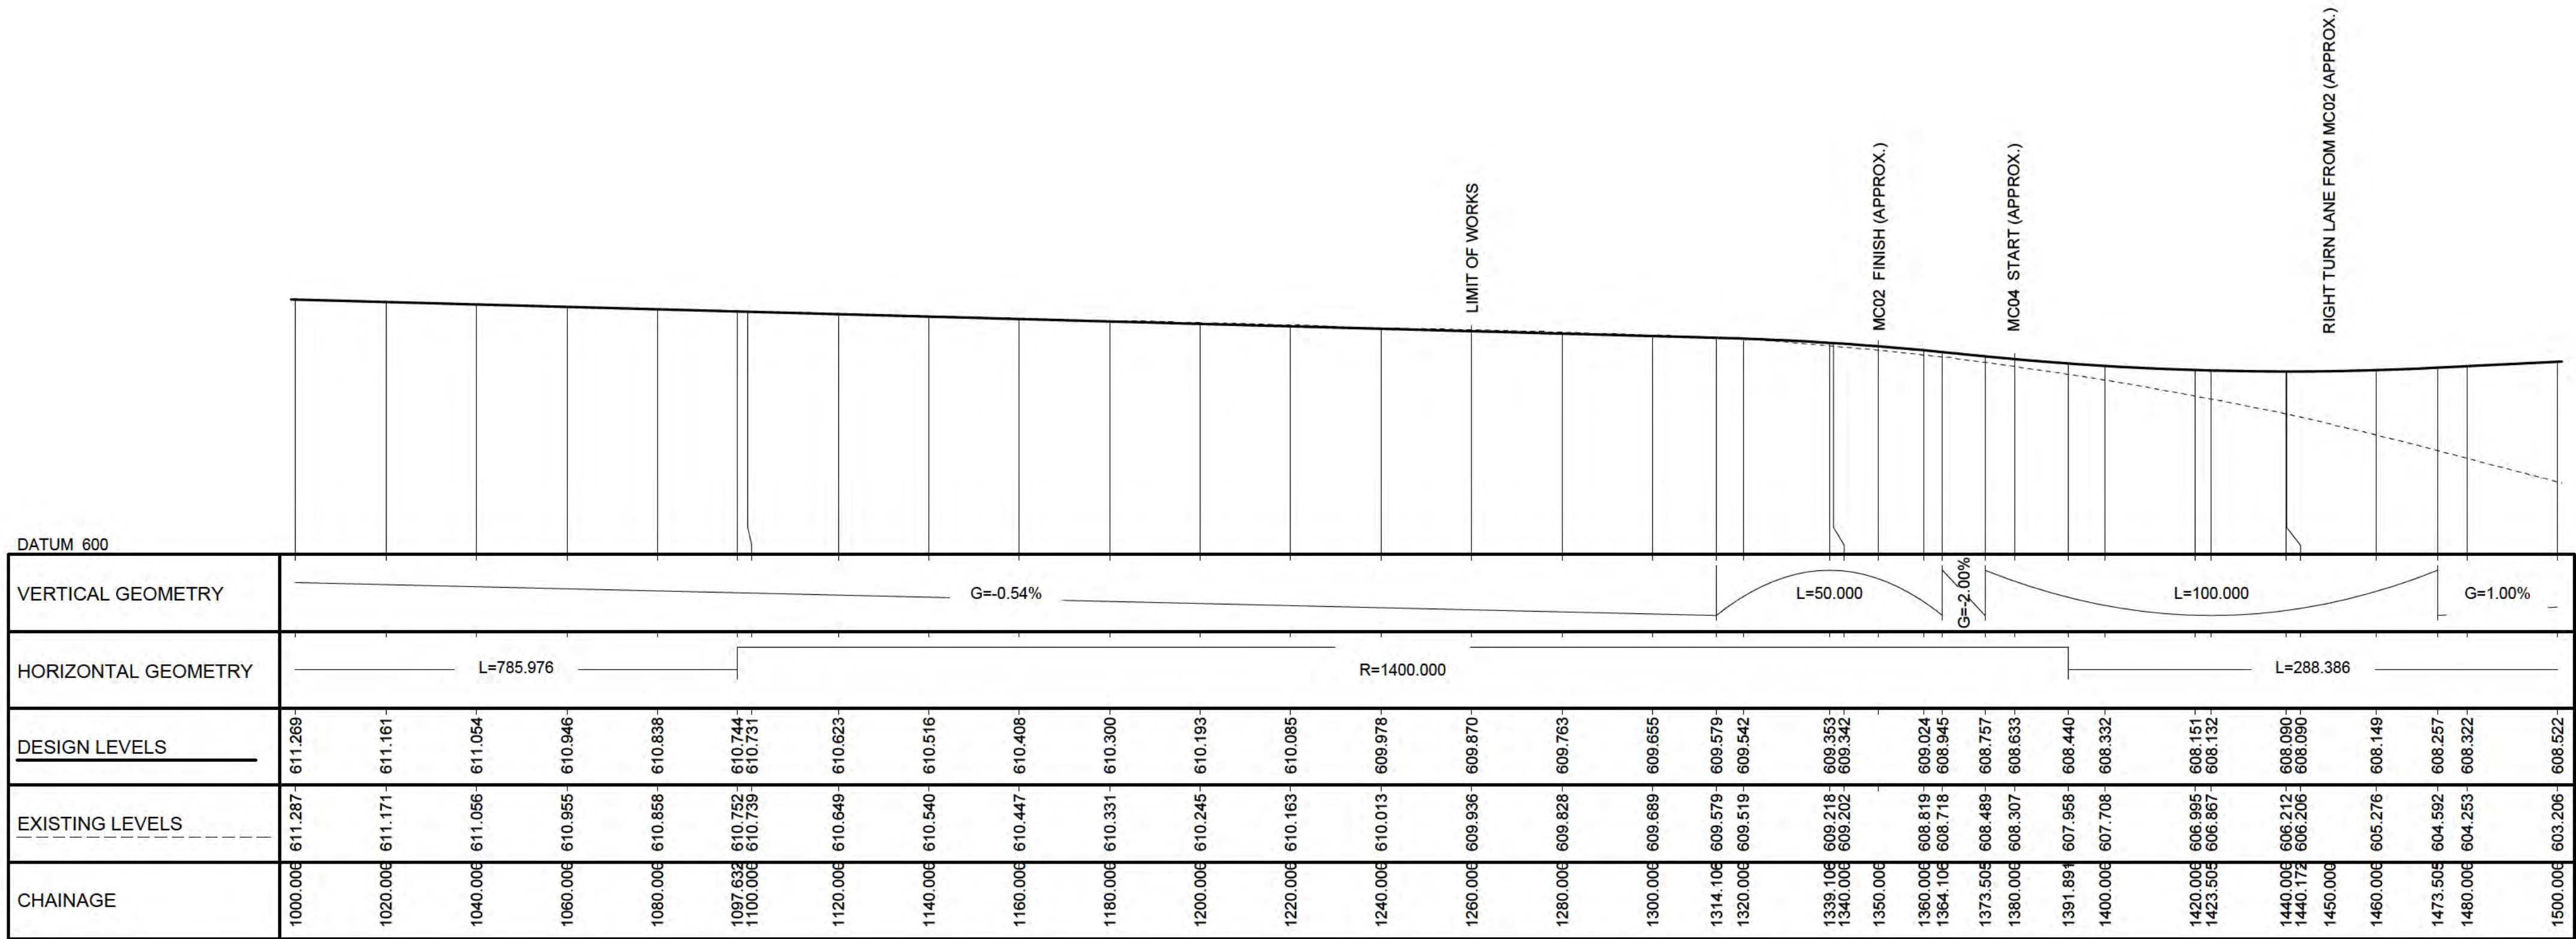

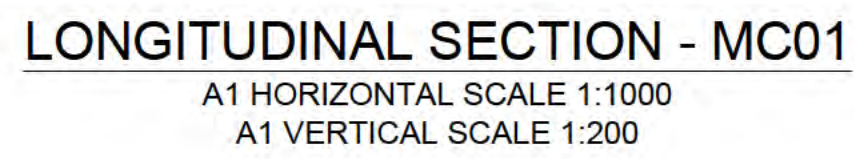

This drawing is confidential and shall only be used for the purpose of this project. The signing of this title block confirms the design and drafting of this project have been prepared and checked in accordance with the AECOM quality assurance system to ISO 9001-2000.



BINDUBI STREET - WILLIAM HOVELL DRIVE GRADE SEPARATED INTERCHANGE


**INFRASTRUCTURE FINANCE AND
CAPITAL WORKS**
LEVEL 2, NATURE CONSERVATION HOUSE
153 EMU BANK
BELCONNEN ACT, 2617
13 22 81 tel
www.cmtedd.act.gov.au
A.B.N 66 676 633 401

DESIGNER	CHECKED	APPROVED

DATUM		SURVEY	
-------	--	--------	--

B	05.07.19	REVISED PSP (LIMITED)
A	24.05.19	DRAFT PSP (LIMITED)
I/R	DATE	DESCRIPTION

60588975-SHT-00-0000-CI-1012

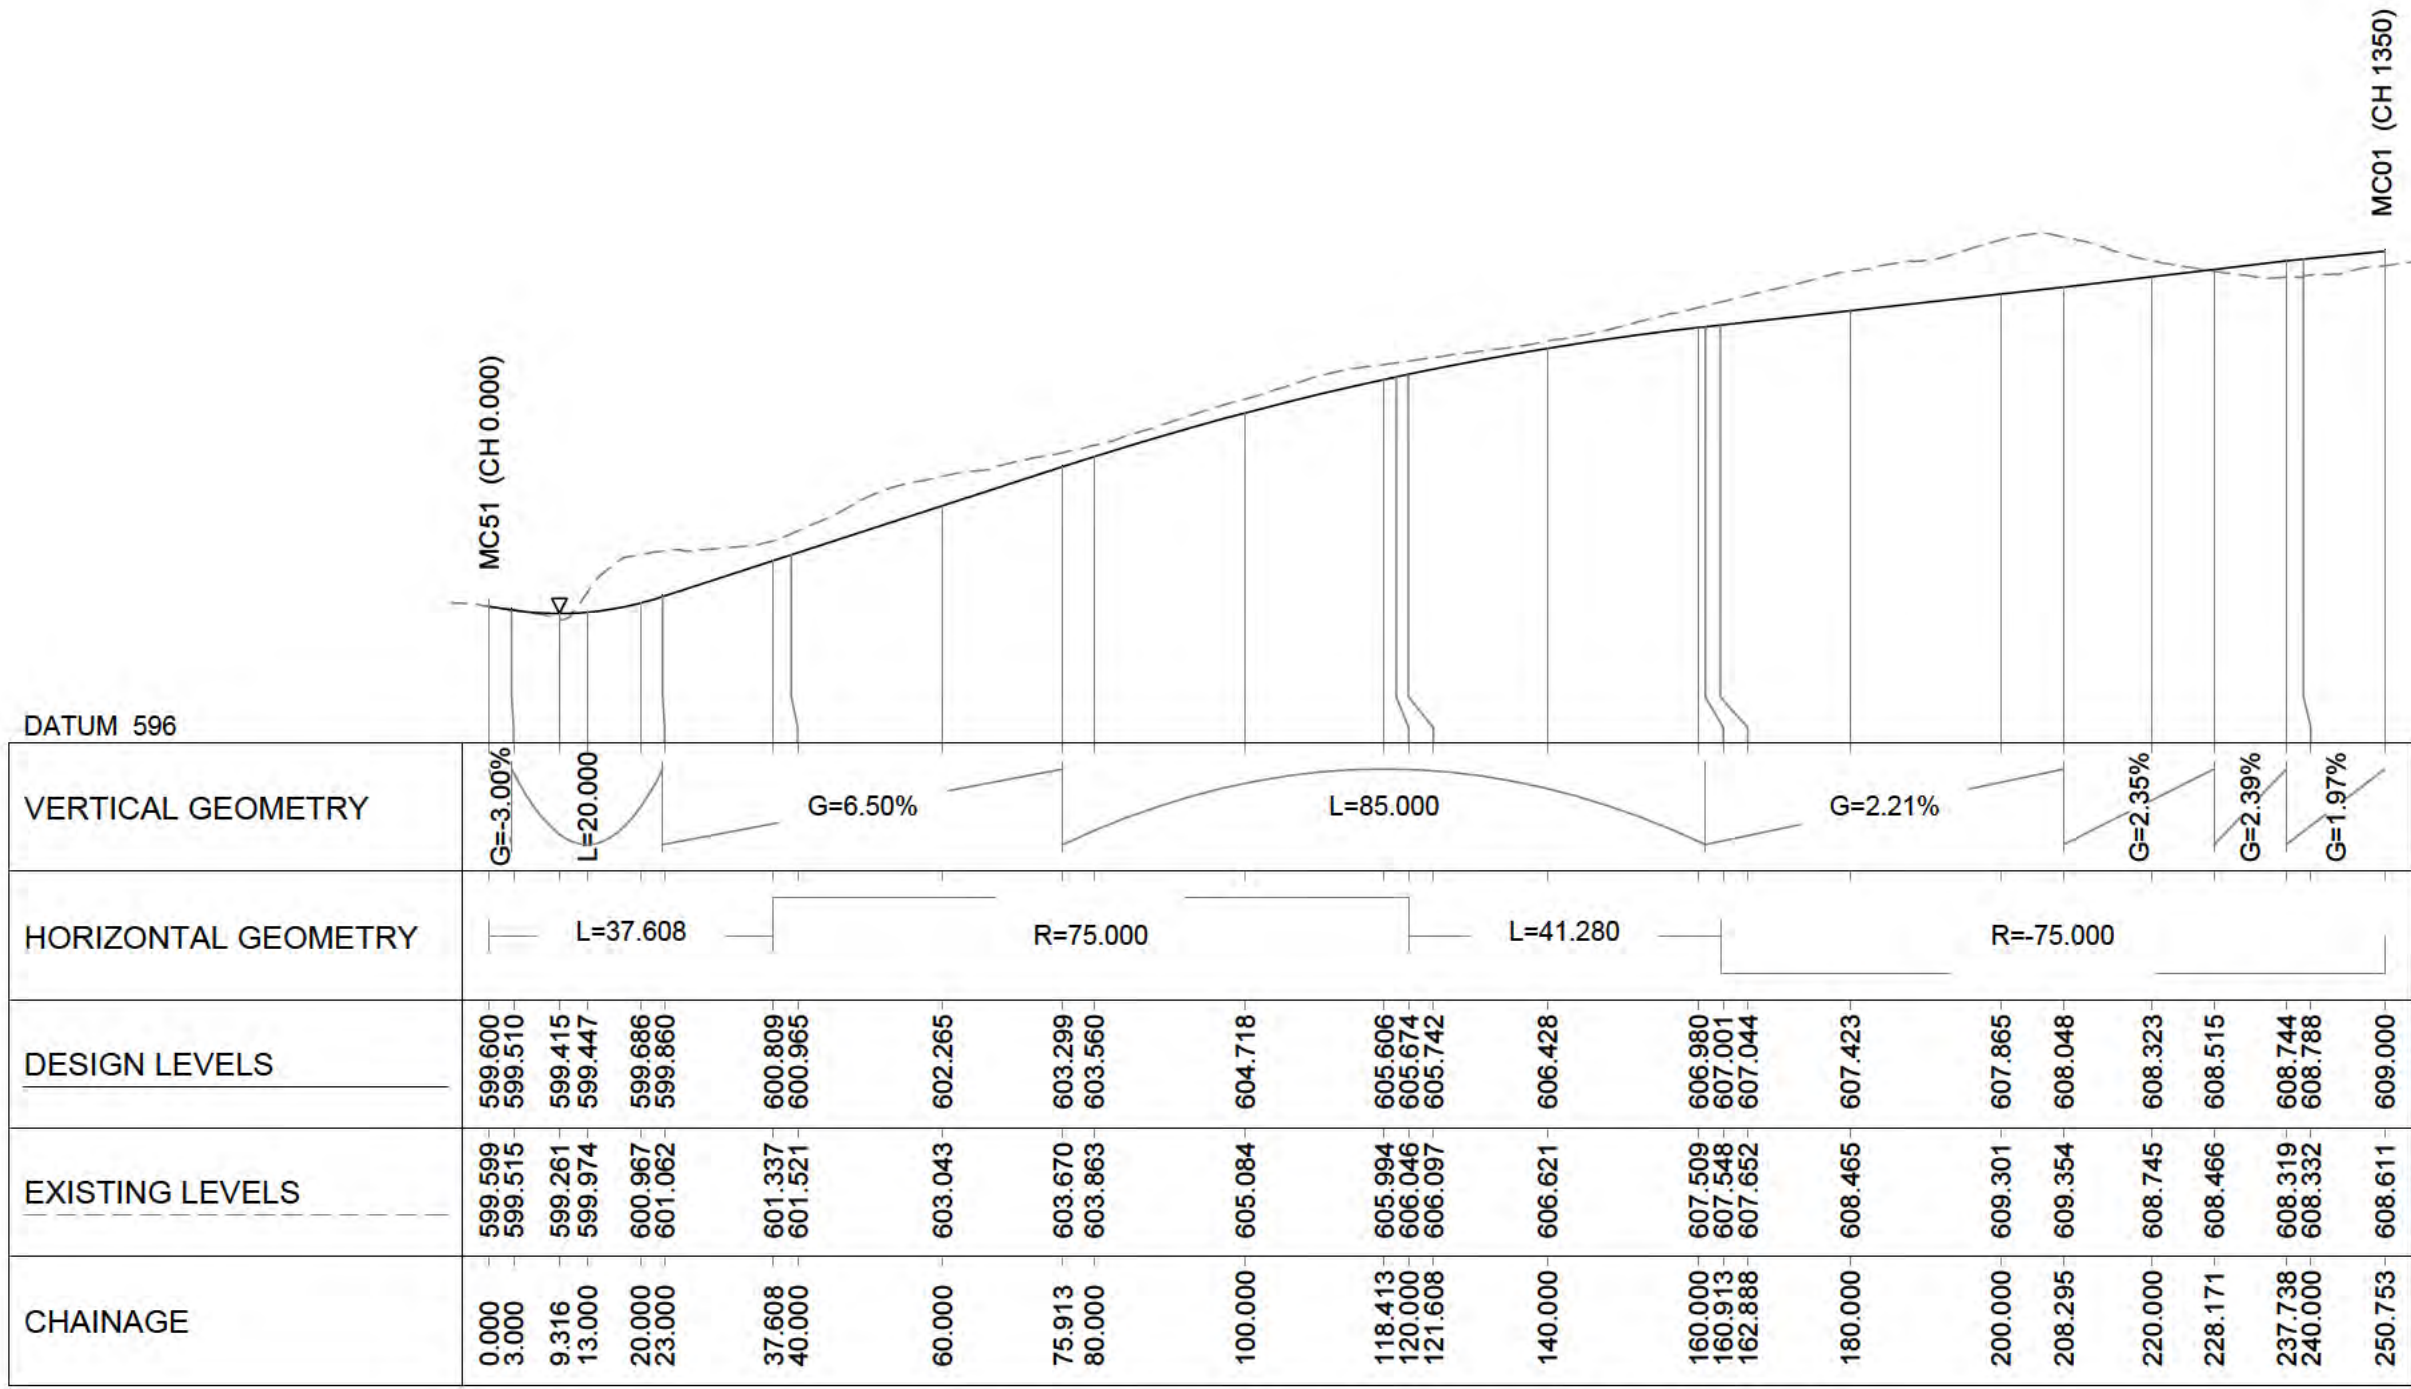

LONGITUDINAL SECTION - MC02
A1 HORIZONTAL SCALE 1:1000
A1 VERTICAL SCALE 1:200

This drawing is confidential and shall only be used for the purpose of this project. The signing of this title block confirms the design and drafting of this project have been prepared and checked in accordance with the AECOM quality assurance system to ISO 9001-2000.


AECOM

CONSULTANT
AECOM Australia Pty Ltd
A.B.N 20 093 846 925
www.aecom.com

PROJECT
BINDUBI STREET -
WILLIAM HOVELL
DRIVE GRADE
SEPARATED
INTERCHANGE

CLIENT
INFRASTRUCTURE FINANCE AND
CAPITAL WORKS
LEVEL 2, NATURE CONSERVATION HOUSE
153 EMU BANK
BELCONNEN ACT, 2617
13 22 81 tel
www.cmtedd.act.gov.au
A.B.N 66 676 633 401

NOT FOR CONSTRUCTION

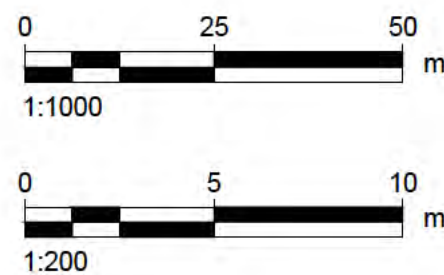

PROJECT MANAGEMENT INITIALS

DESIGNER	CHECKED	APPROVED
----------	---------	----------

PROJECT DATA

DATUM	SURVEY
-------	--------

ISSUE/REVISION

ISSUE/REVISION	DATE	DESCRIPTION
B	05.07.19	REVISED PSP (LIMITED)
A	24.05.19	DRAFT PSP (LIMITED)
I/R	DATE	DESCRIPTION

PROJECT NUMBER


60588975

SHEET TITLE

LONGITUDINAL SECTION
MC02

SHEET NUMBER

60588975-SHT-00-0000-CI-1020

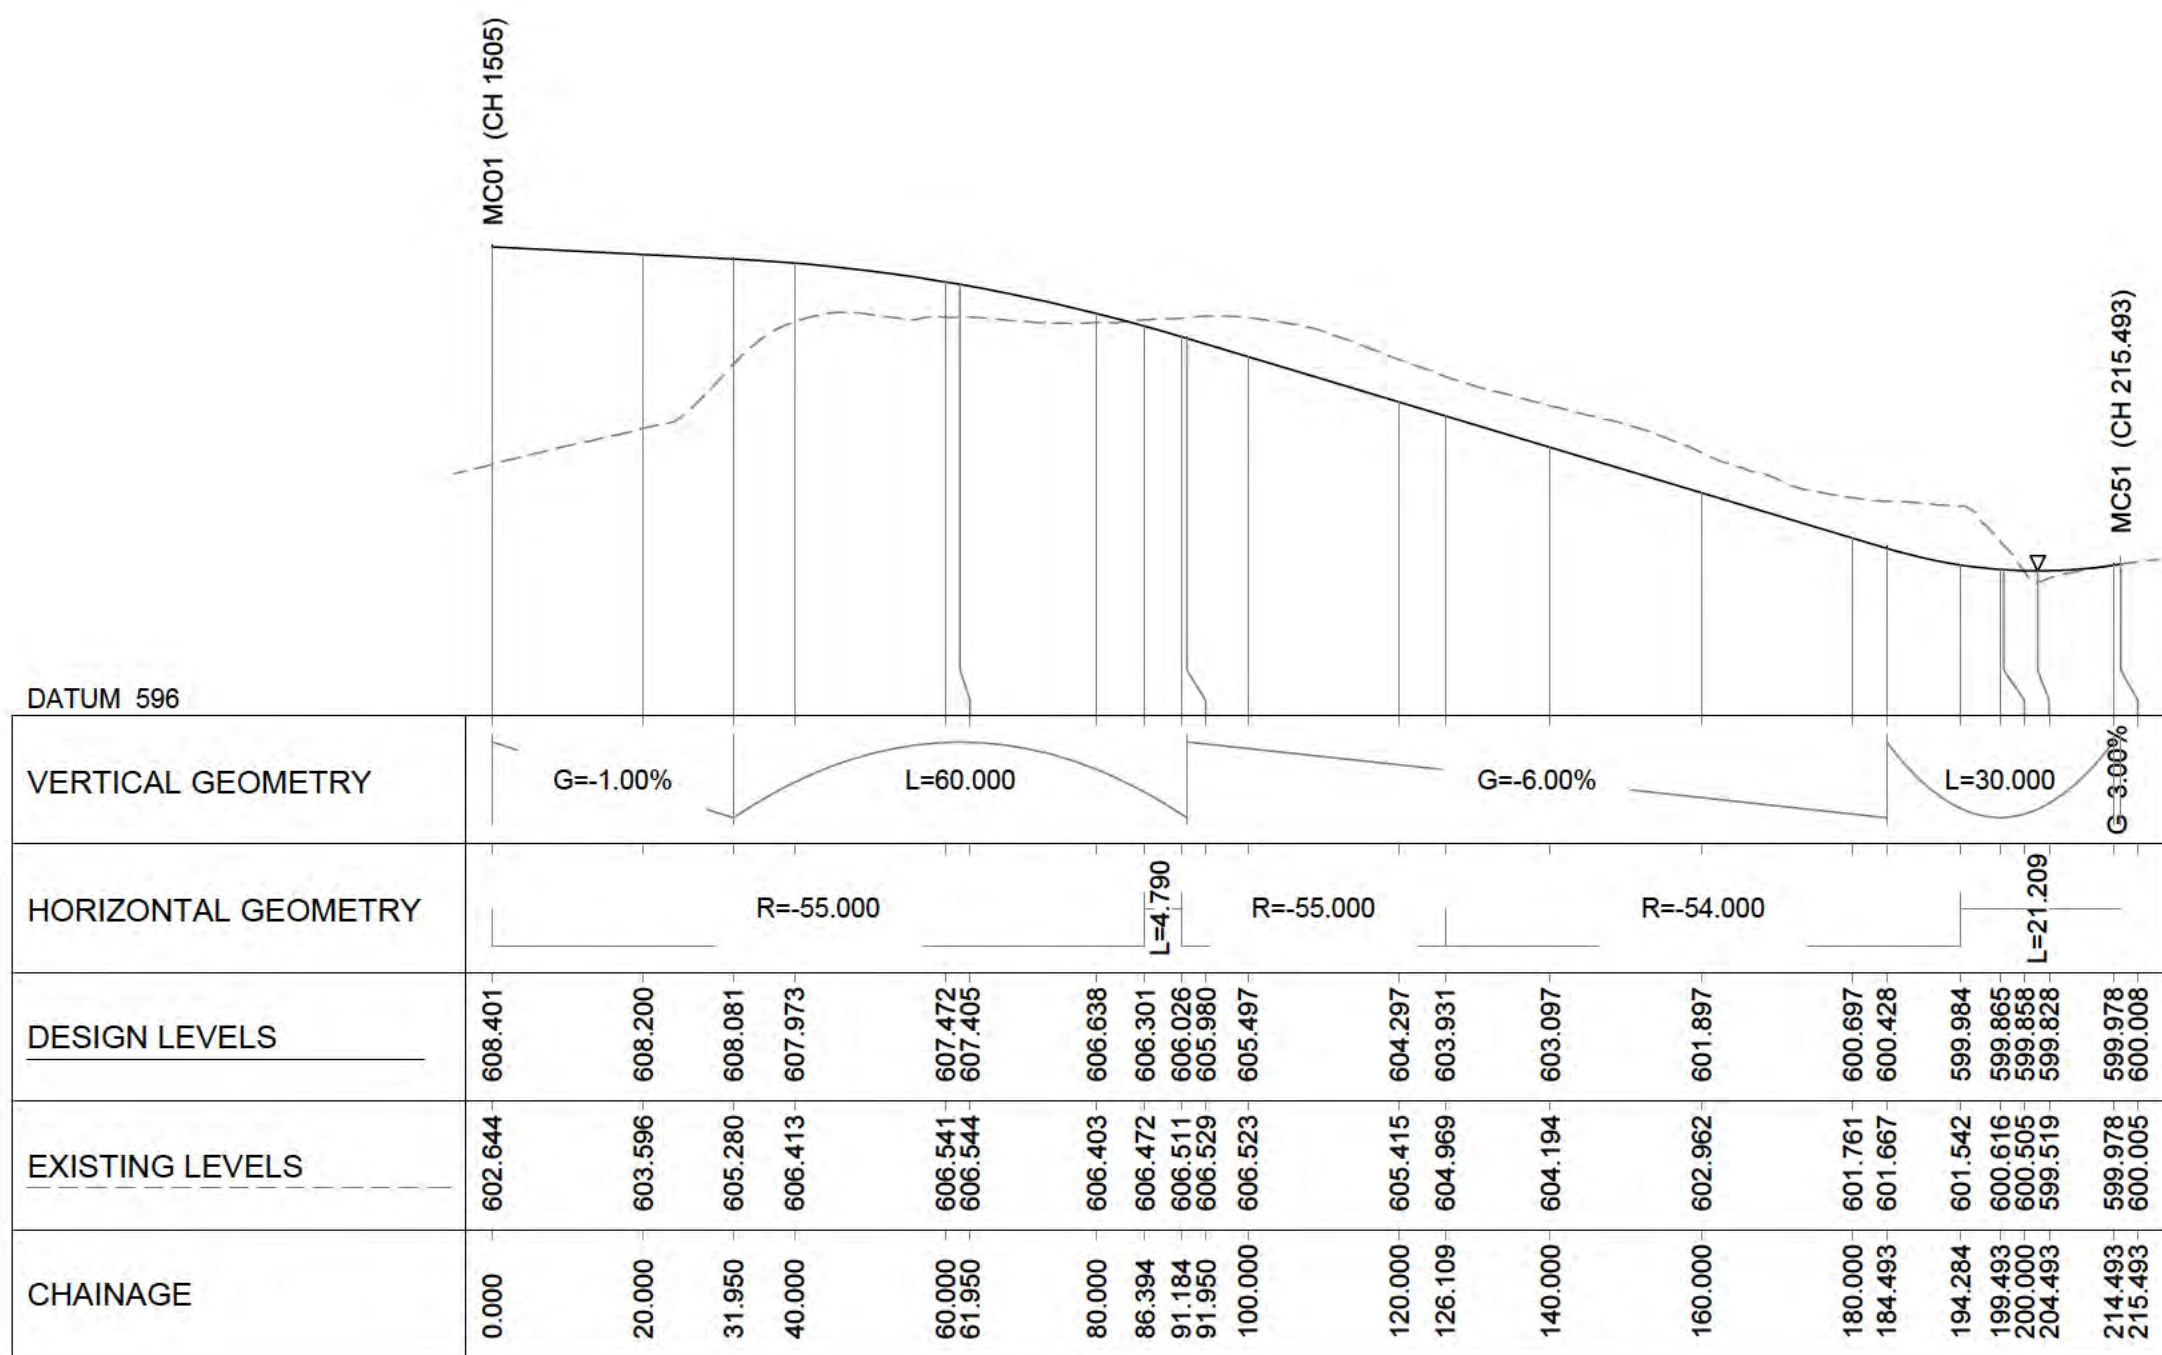

LONGITUDINAL SECTION - MC03
A1 HORIZONTAL SCALE 1:1000
A1 VERTICAL SCALE 1:200

This drawing is confidential and shall only be used for the purpose of this project. The signing of this title block confirms the design and drafting of this project have been prepared and checked in accordance with the AECOM quality assurance system to ISO 9001-2000.


AECOM

CONSULTANT
AECOM Australia Pty Ltd
A.B.N 20 093 846 925
www.aecom.com

PROJECT
BINDUBI STREET -
WILLIAM HOVELL
DRIVE GRADE
SEPARATED
INTERCHANGE

CLIENT
INFRASTRUCTURE FINANCE AND
CAPITAL WORKS
LEVEL 2, NATURE CONSERVATION HOUSE
153 EMU BANK
BELCONNEN ACT, 2617
13 22 81 tel
www.cmtedd.act.gov.au
A.B.N 66 676 633 401


NOT FOR CONSTRUCTION

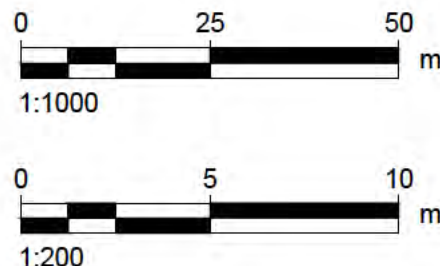

DESIGNER		
CHECKED		
APPROVED		
PROJECT DATA		
DATUM		SURVEY

ISSUE/REVISION		
B	05.07.19	REVISED PSP (LIMITED)
A	24.05.19	DRAFT PSP (LIMITED)
I/R	DATE	DESCRIPTION

PROJECT NUMBER
60588975
SHEET TITLE
LONGITUDINAL SECTION
MC03
SHEET NUMBER
60588975-SHT-00-0000-CI-1030

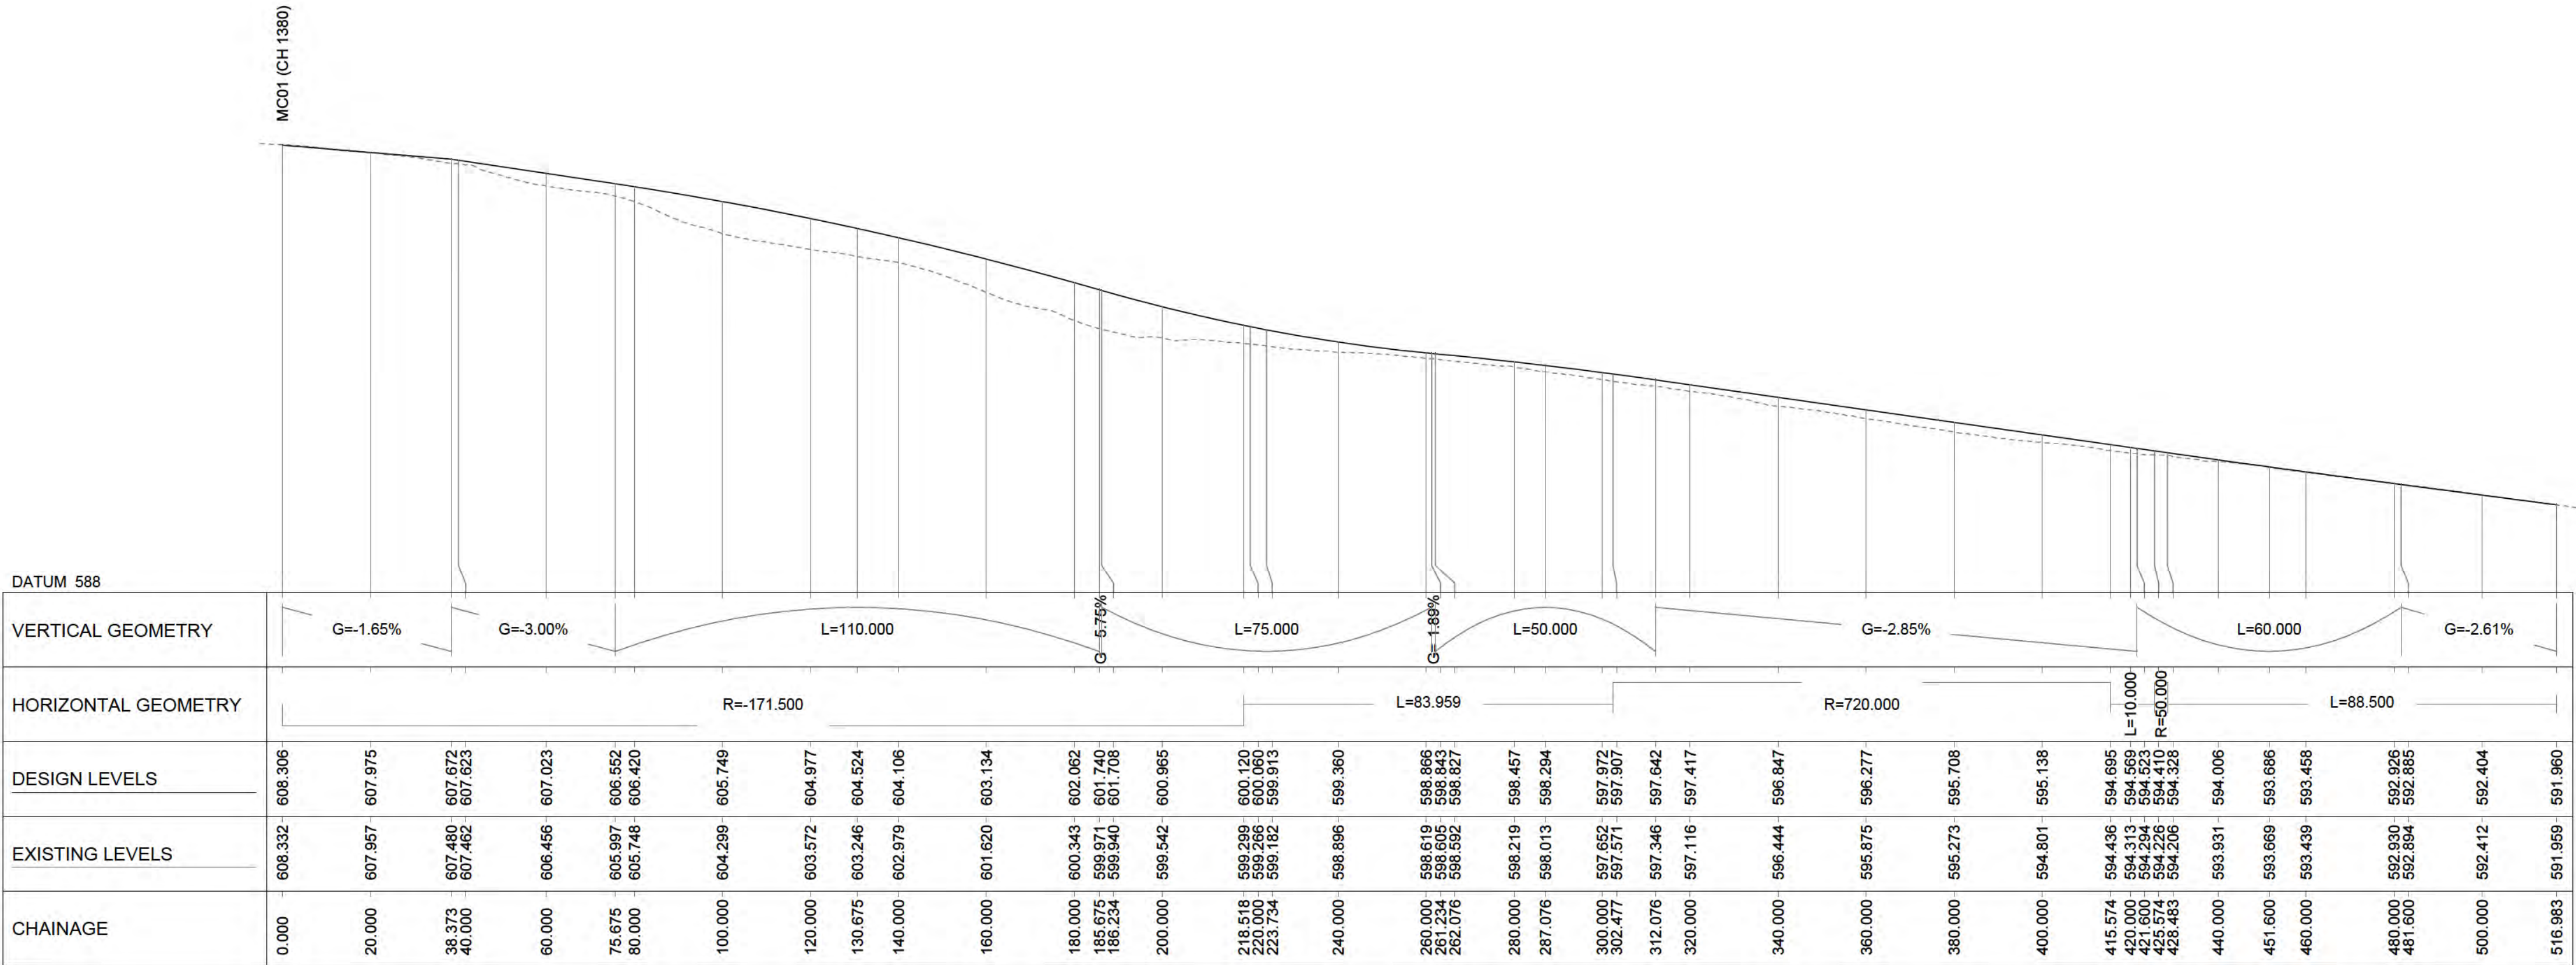

LONGITUDINAL SECTION - MC04
A1 HORIZONTAL SCALE 1:1000
A1 VERTICAL SCALE 1:200

This drawing is confidential and shall only be used for the purpose of this project. The signing of this title block confirms the design and drafting of this project have been prepared and checked in accordance with the AECOM quality assurance system to ISO 9001-2000.

AECOM

CONSULTANT

AECOM Australia Pty Ltd
A.B.N 20 093 846 925
www.aecom.com


PROJECT

BINDUBI STREET -
WILLIAM HOVELL
DRIVE GRADE
SEPARATED
INTERCHANGE

CLIENT

INFRASTRUCTURE FINANCE AND
CAPITAL WORKS
LEVEL 2, NATURE CONSERVATION HOUSE
153 EMU BANK
BELCONNEN ACT, 2617
13 22 81 tel
www.cmtedd.act.gov.au
A.B.N 66 676 633 401

NOT FOR CONSTRUCTION

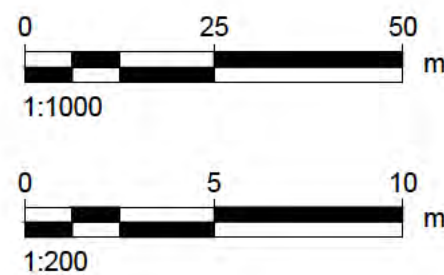

PROJECT MANAGEMENT INITIALS

DESIGNER	CHECKED	APPROVED
----------	---------	----------

PROJECT DATA

DATUM	SURVEY
-------	--------

ISSUE/REVISION

ISSUE/REVISION	DATE	DESCRIPTION
B	05.07.19	REVISED PSP (LIMITED)
A	24.05.19	DRAFT PSP (LIMITED)
I/R	DATE	DESCRIPTION

PROJECT NUMBER

60588975



SHEET TITLE

LONGITUDINAL SECTION
MC04

SHEET NUMBER

60588975-SHT-00-0000-CI-1035

NOT FOR CONSTRUCTION

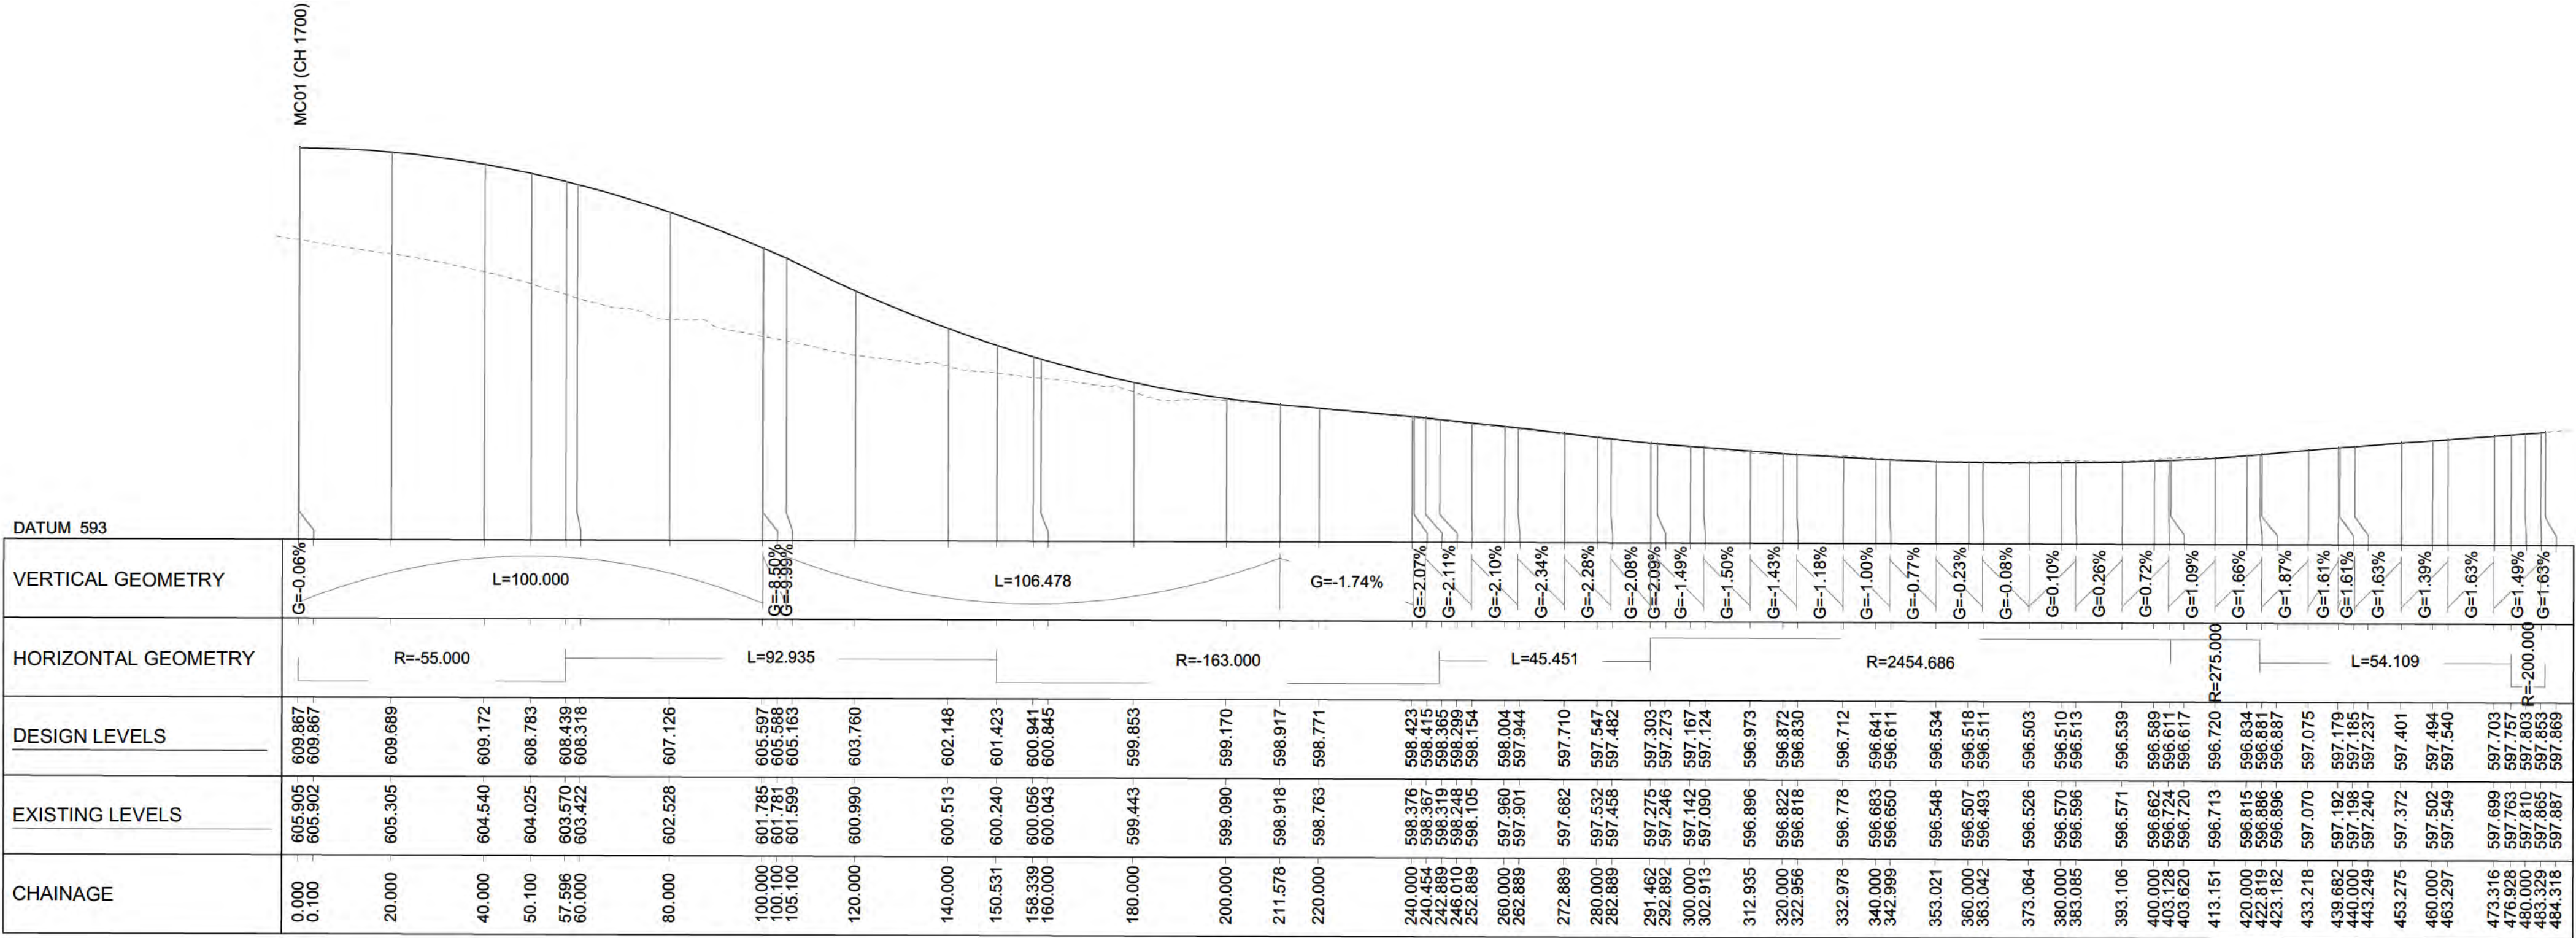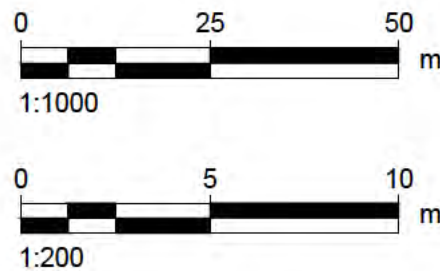

LONGITUDINAL SECTION - MC05
A1 HORIZONTAL SCALE 1:1000
A1 VERTICAL SCALE 1:200

This drawing is confidential and shall only be used for the purpose of this project. The signing of this title block confirms the design and drafting of this project have been prepared and checked in accordance with the AECOM quality assurance system to ISO 9001-2000.

PROJECT MANAGEMENT INITIALS

DESIGNER	CHECKED	APPROVED
----------	---------	----------

PROJECT DATA

DATUM	SURVEY
-------	--------

ISSUE/REVISION

NO	DATE	DESCRIPTION
B	05.07.19	REVISED PSP (LIMITED)
A	24.05.19	DRAFT PSP (LIMITED)
I/R	DATE	DESCRIPTION

PROJECT NUMBER


60588975

SHEET TITLE

LONGITUDINAL SECTION
MC05

SHEET NUMBER

60588975-SHT-00-0000-CI-1040

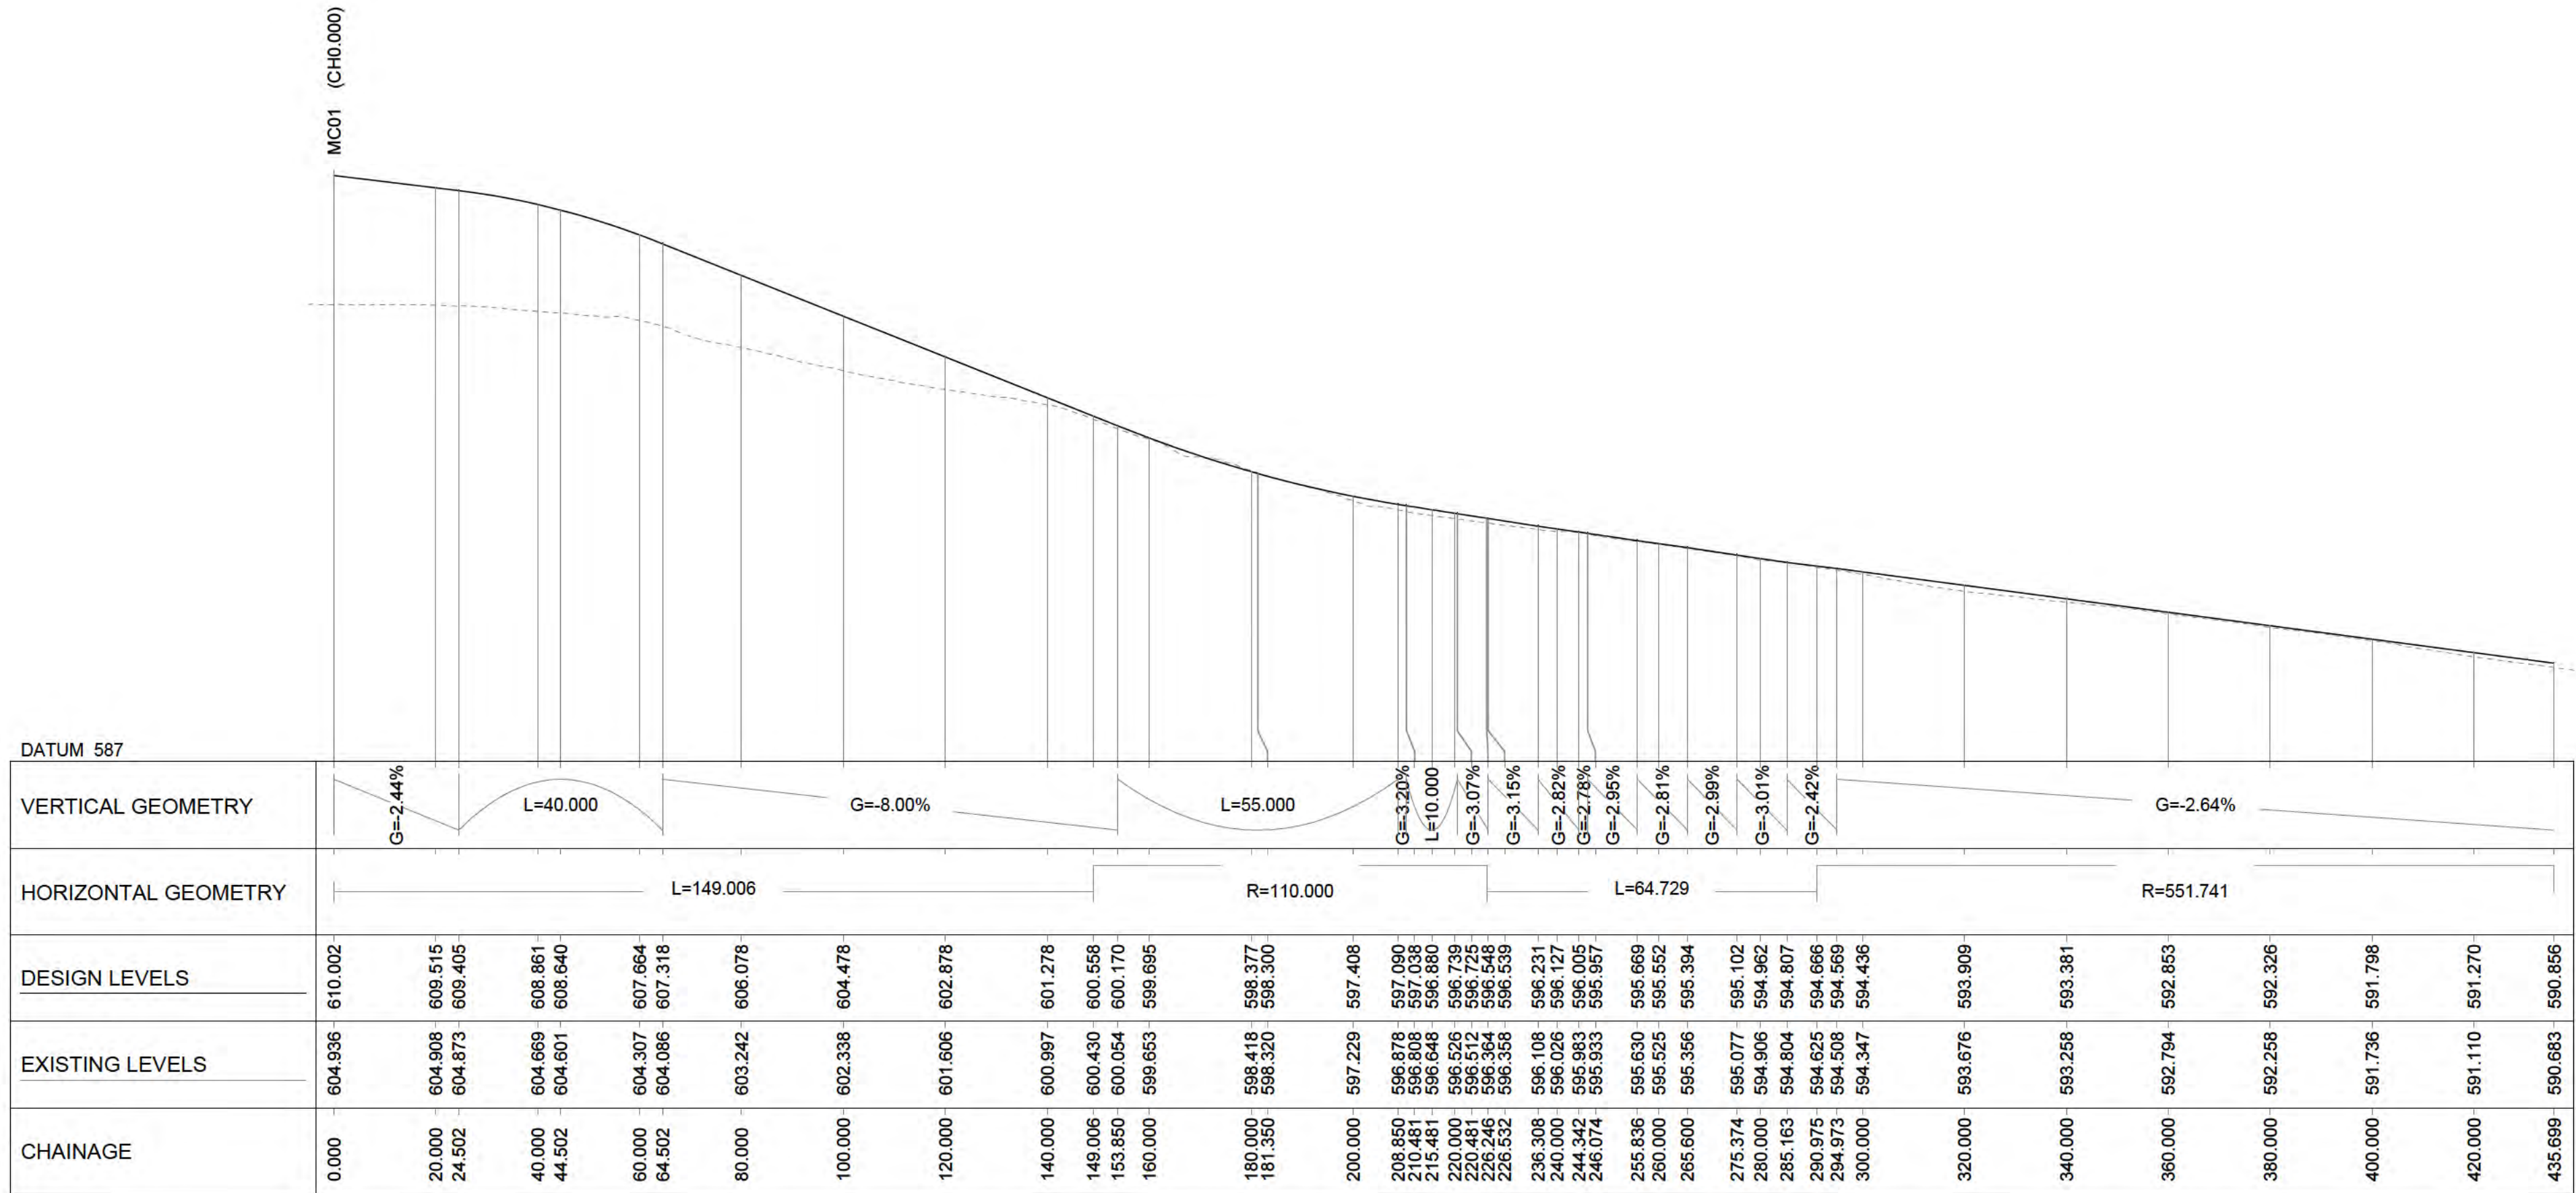

LONGITUDINAL SECTION - MC06

A1 HORIZONTAL SCALE 1:1000

A1 VERTICAL SCALE 1:200

This drawing is confidential and shall only be used for the purpose of this project. The signing of this title block confirms the design and drafting of this project have been prepared and checked in accordance with the AECOM quality assurance system to ISO 9001-2000.

AECOM

CONSULTANT

AECOM Australia Pty Ltd
A.B.N 20 093 846 925
www.aecom.com


PROJECT

BINDUBI STREET -
WILLIAM HOVELL
DRIVE GRADE
SEPARATED
INTERCHANGE

CLIENT

INFRASTRUCTURE FINANCE AND
CAPITAL WORKS
LEVEL 2, NATURE CONSERVATION HOUSE
153 EMU BANK
BELCONNEN ACT, 2617
13 22 81 tel
www.cmtedd.act.gov.au
A.B.N 66 676 633 401

NOT FOR CONSTRUCTION

 

PROJECT MANAGEMENT INITIALS

DESIGNER	CHECKED	APPROVED
----------	---------	----------

PROJECT DATA

DATUM	SURVEY
-------	--------

ISSUE/REVISION

ISSUE/REVISION	DATE	DESCRIPTION
B	05.07.19	REVISED PSP (LIMITED)
A	24.05.19	DRAFT PSP (LIMITED)
I/R	DATE	DESCRIPTION

PROJECT NUMBER


60588975

SHEET TITLE

LONGITUDINAL SECTION
MC06

SHEET NUMBER

60588975-SHT-00-0000-CI-1045

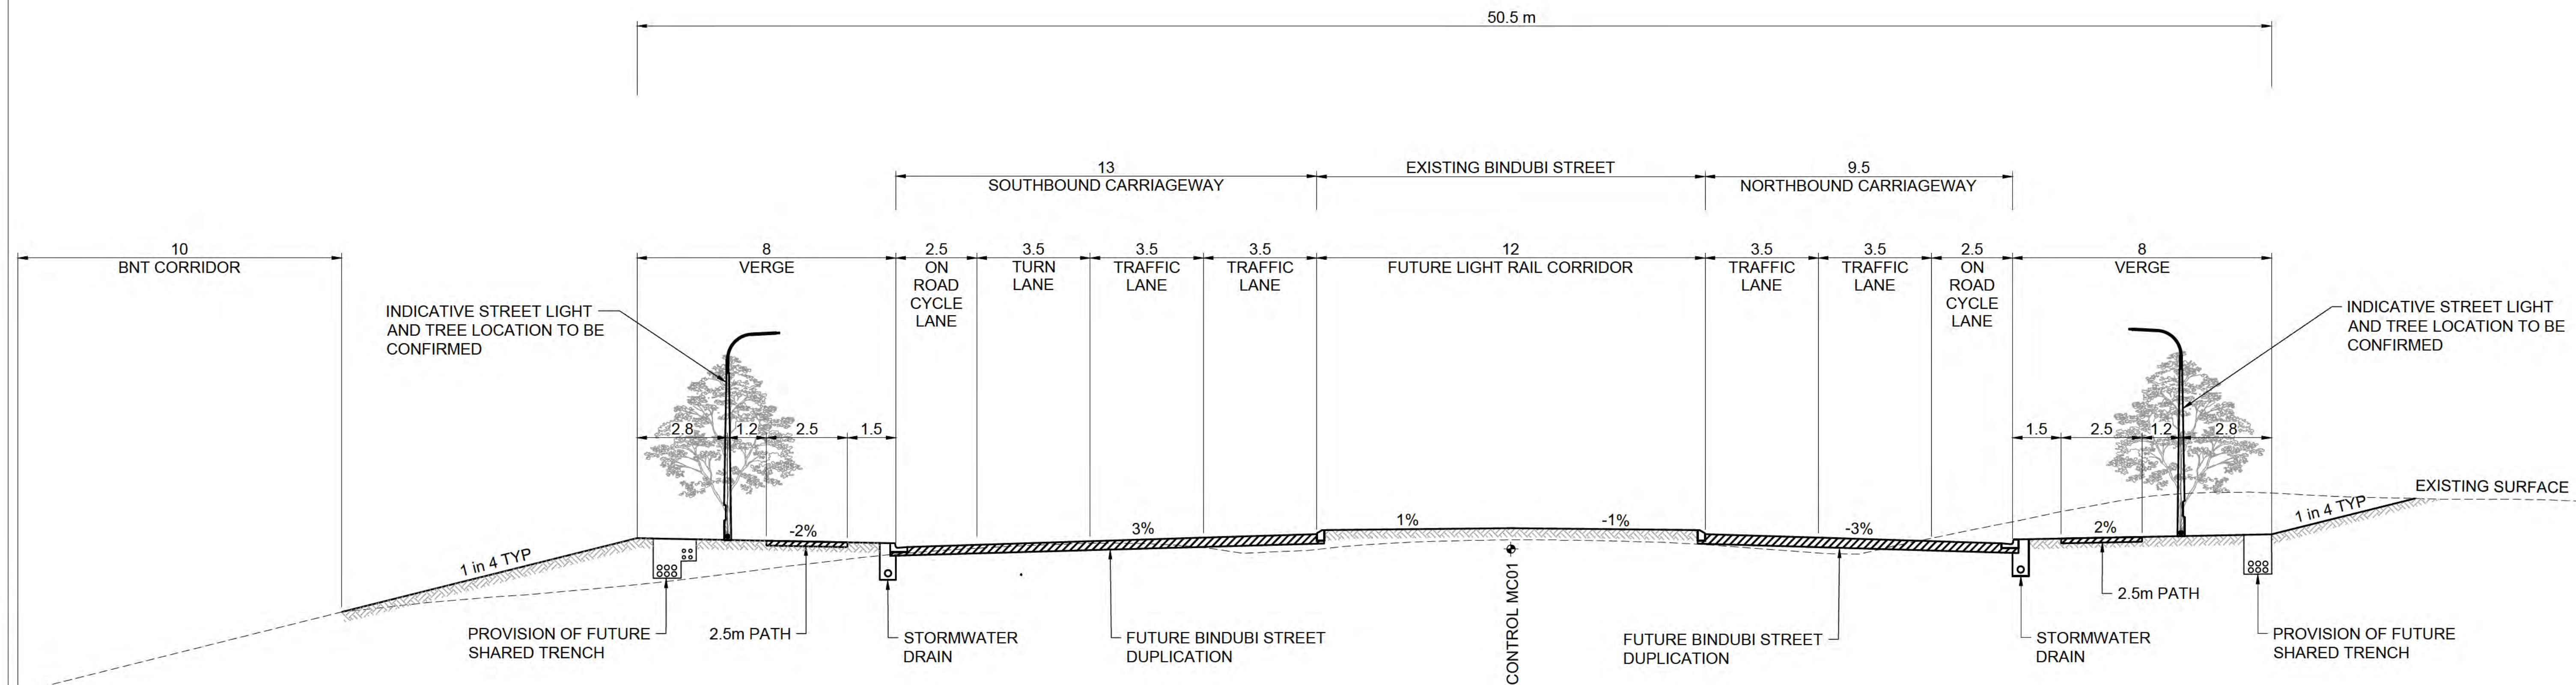

1 | TYPICAL SECTION - MC01 - CH1340
BINDUBI STREET - FACING SOUTH SCALE 1:100

This drawing is confidential and shall only be used for the purpose of this project. The signing of this title block confirms the design and drafting of this project have been prepared and checked in accordance with the AECOM quality assurance system to ISO 9001-2000.

AECOM

CONSULTANT

AECOM Australia Pty Ltd
A.B.N 20 093 846 925
www.aecom.com

PROJECT

BINDUBI STREET -
WILLIAM HOVELL
DRIVE GRADE
SEPARATED
INTERCHANGE

CLIENT

INFRASTRUCTURE FINANCE AND
CAPITAL WORKS
LEVEL 2, NATURE CONSERVATION HOUSE
153 EMU BANK
BELCONNEN ACT, 2617
13 22 81 tel
www.cmtedd.act.gov.au
A.B.N 66 676 633 401

NOT FOR CONSTRUCTION



PROJECT MANAGEMENT INITIALS

DESIGNER	CHECKED	APPROVED
----------	---------	----------

PROJECT DATA

DATUM	SURVEY
-------	--------

ISSUE/REVISION

ISSUE/REVISION	DATE	DESCRIPTION
B	05.07.19	REVISED PSP (LIMITED)
A	24.05.19	DRAFT PSP (LIMITED)
I/R	DATE	DESCRIPTION

PROJECT NUMBER


60588975

SHEET TITLE

TYPICAL CROSS SECTIONS
SHEET 1

SHEET NUMBER

60588975-SHT-00-0000-CI-1100

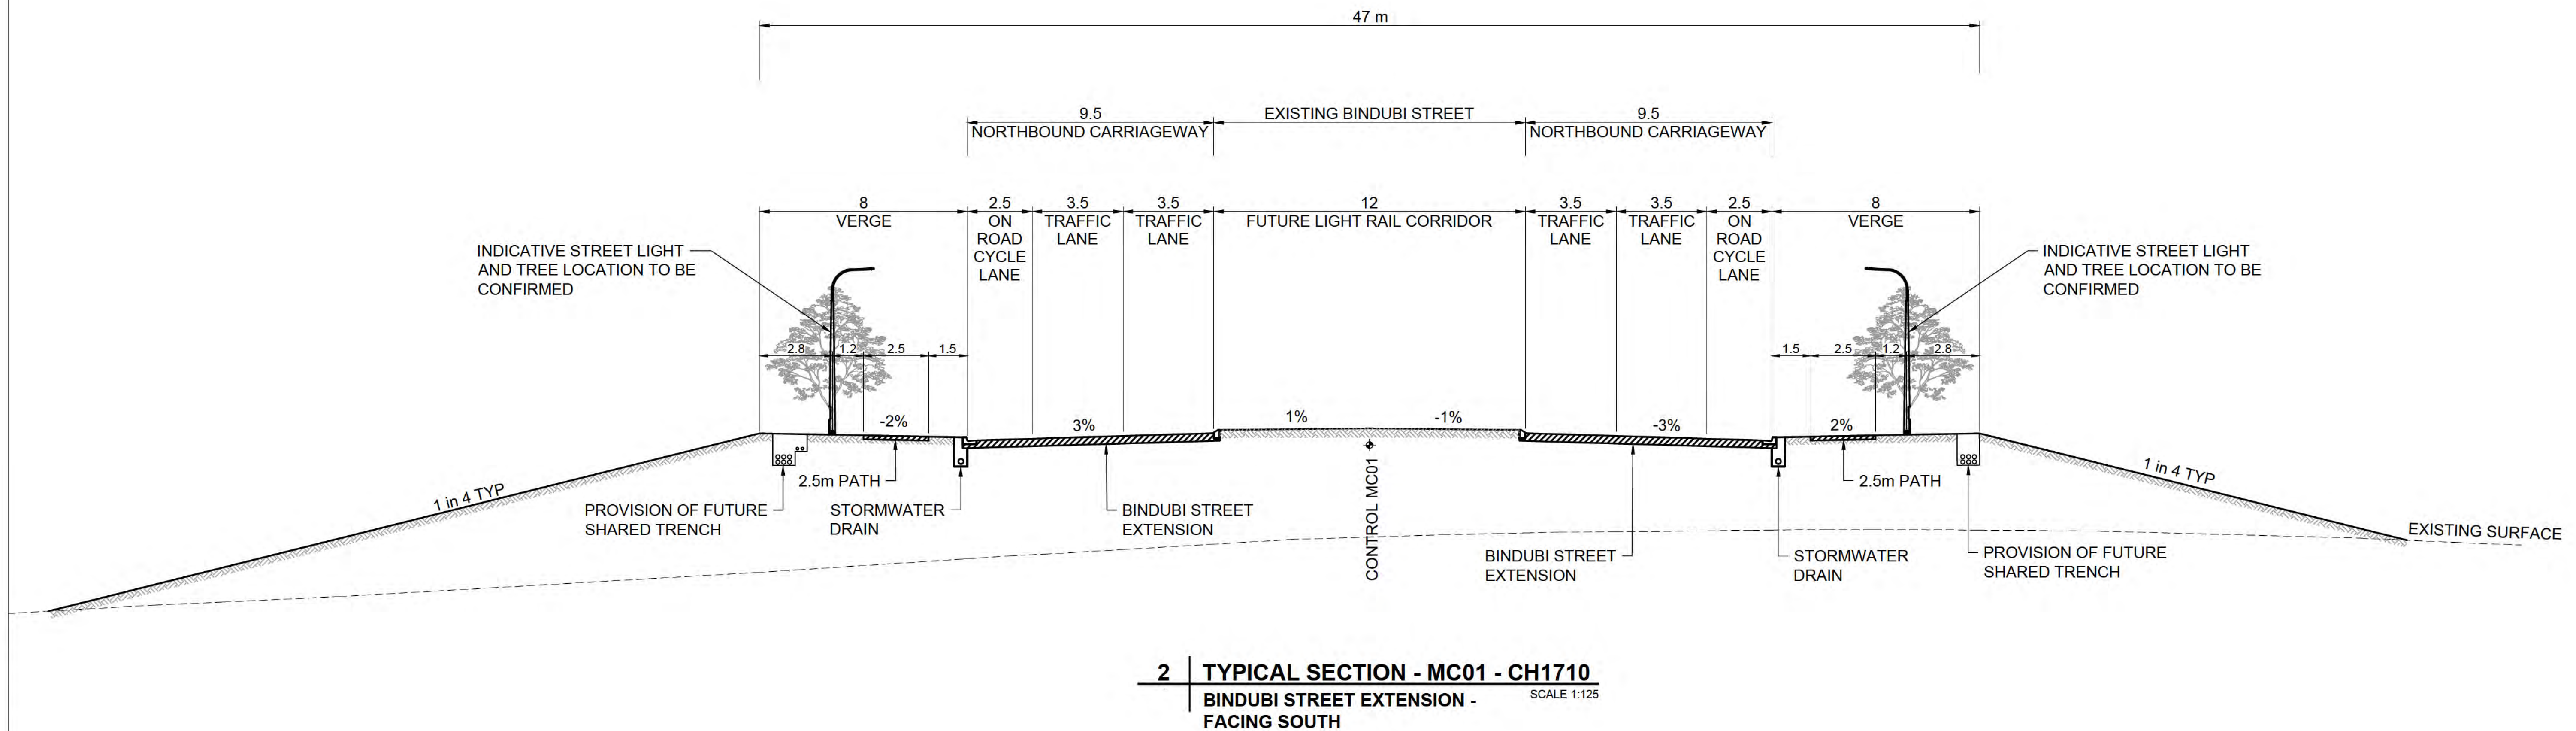

This drawing is confidential and shall only be used for the purpose of this project. The signing of this title block confirms the design and drafting of this project have been prepared and checked in accordance with the AECOM quality assurance system to ISO 9001-2000.

AECOM

CONSULTANT

AECOM Australia Pty Ltd
A.B.N 20 093 846 925
www.aecom.com

PROJECT

BINDUBI STREET -
WILLIAM HOVELL
DRIVE GRADE
SEPARATED
INTERCHANGE

CLIENT

INFRASTRUCTURE FINANCE AND
CAPITAL WORKS
LEVEL 2, NATURE CONSERVATION HOUSE
153 EMU BANK
BELCONNEN ACT, 2617
13 22 81 tel
www.cmtedd.act.gov.au
A.B.N 66 676 633 401

NOT FOR CONSTRUCTION



PROJECT MANAGEMENT INITIALS

DESIGNER	CHECKED	APPROVED
----------	---------	----------

PROJECT DATA

DATUM	SURVEY
-------	--------

ISSUE/REVISION

ISSUE/REVISION	DATE	DESCRIPTION
B	05.07.19	REVISED PSP (LIMITED)
A	24.05.19	DRAFT PSP (LIMITED)
I/R	DATE	DESCRIPTION

PROJECT NUMBER


60588975

SHEET TITLE

TYPICAL CROSS SECTIONS
SHEET 2

SHEET NUMBER

60588975-SHT-00-0000-CI-1101

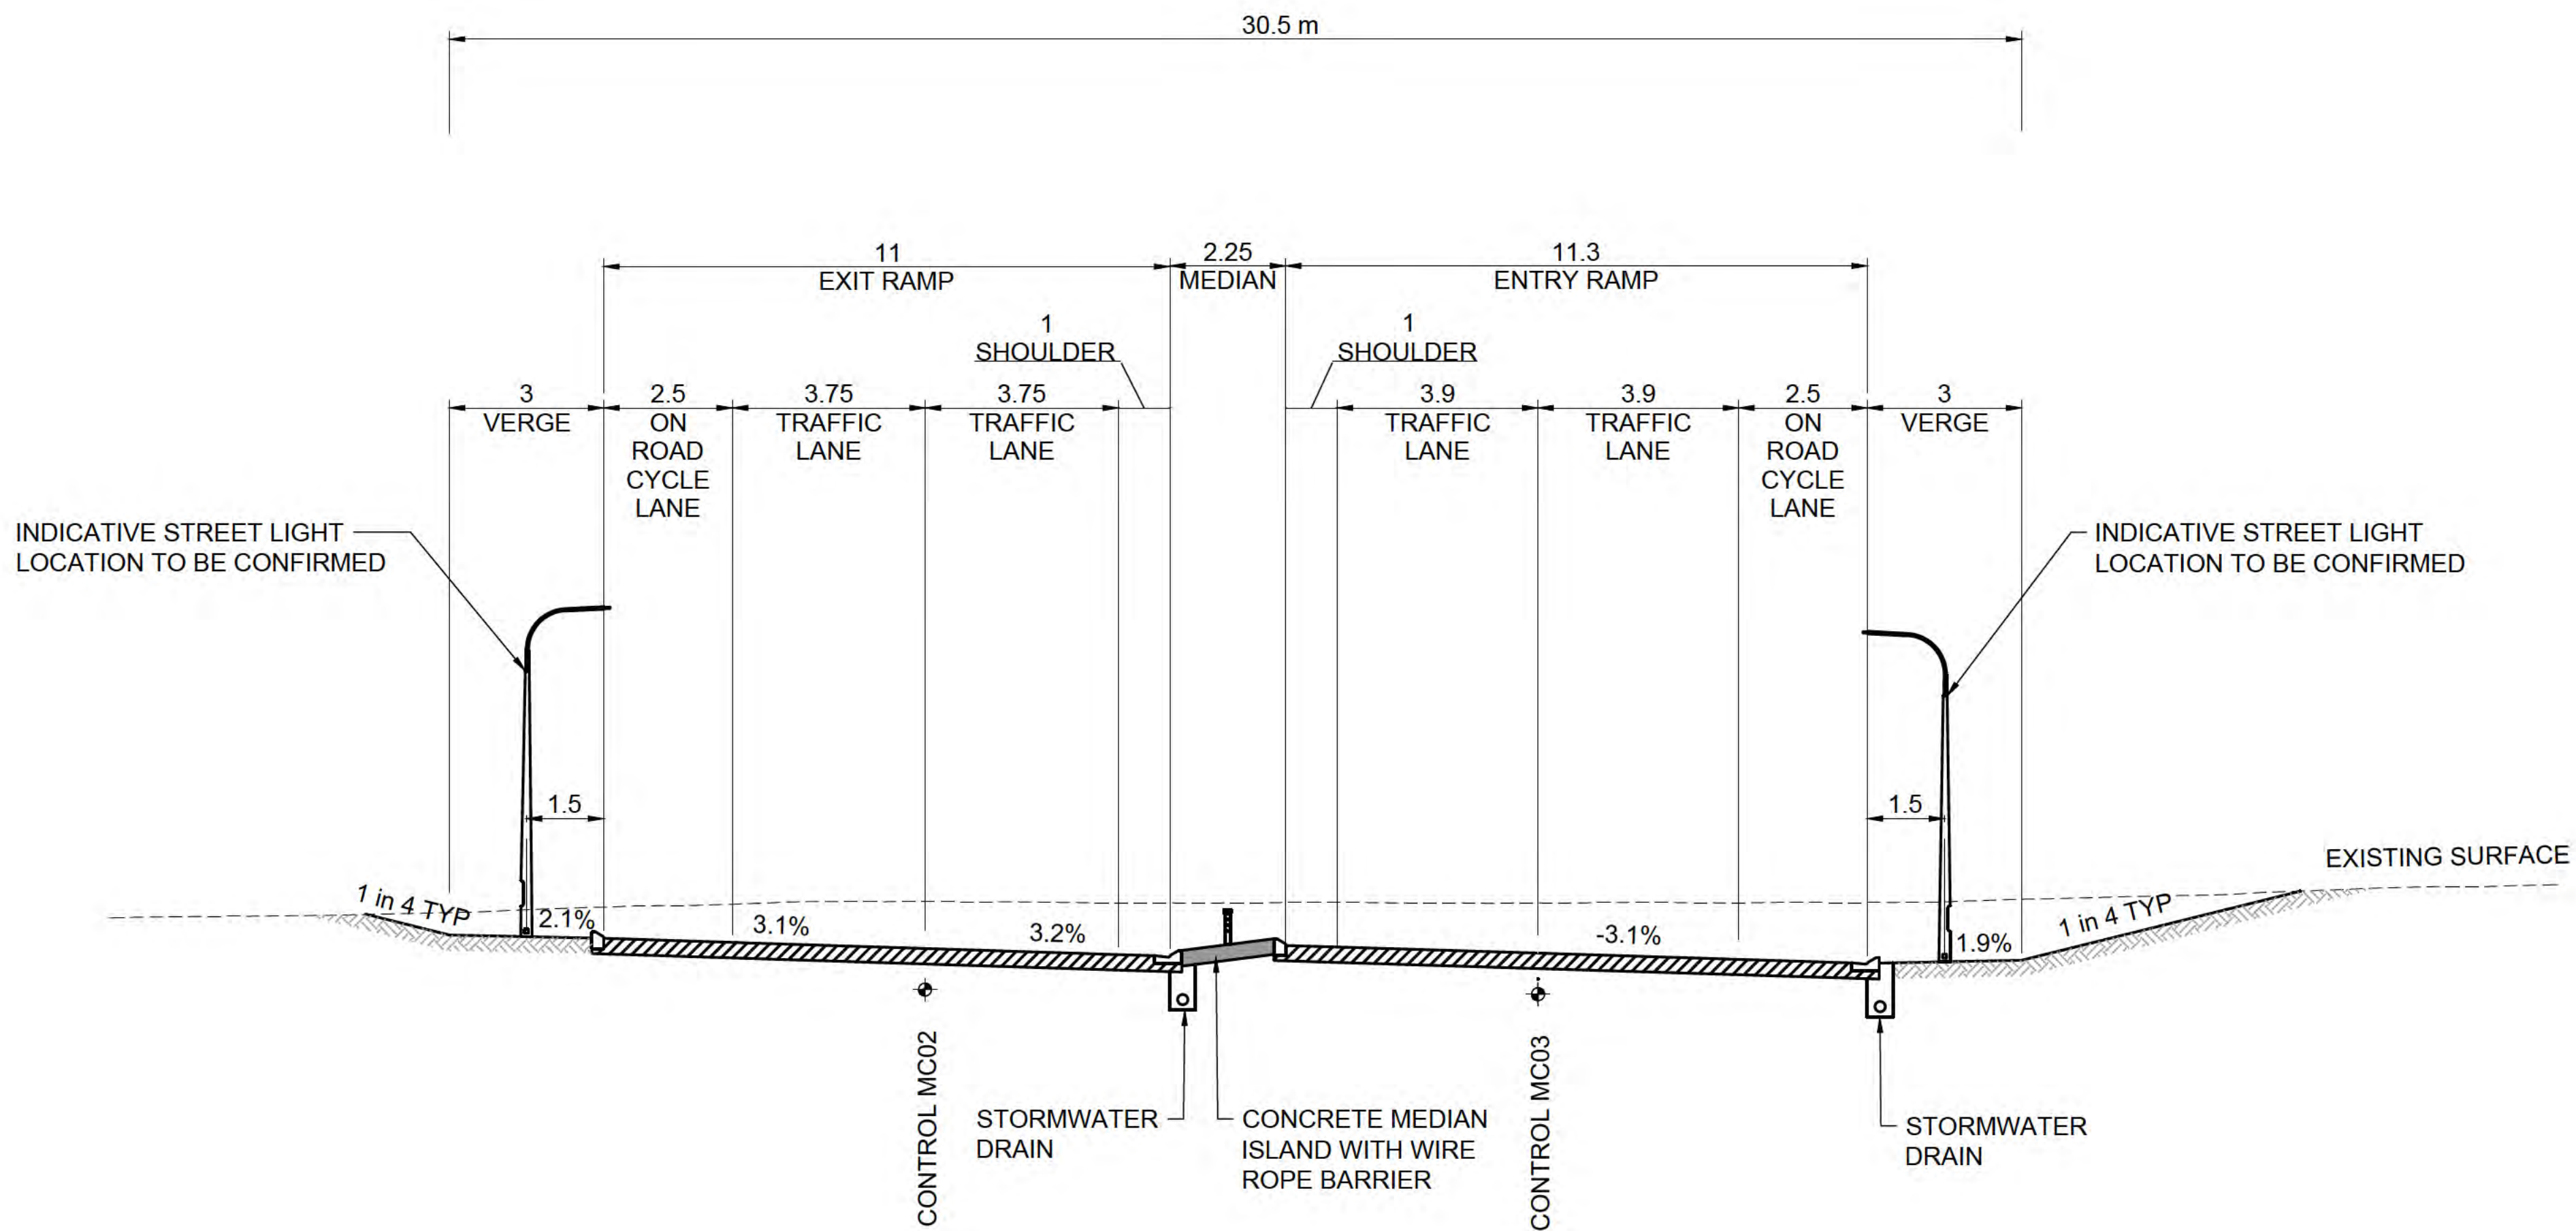

3 | **TYPICAL SECTION - MC02 AND MC03 - CH50**
LOOP RAMP - FACING NORTH SCALE 1:100

This drawing is confidential and shall only be used for the purpose of this project. The signing of this title block confirms the design and drafting of this project have been prepared and checked in accordance with the AECOM quality assurance system to ISO 9001-2000.

AECOM

CONSULTANT
AECOM Australia Pty Ltd
A.B.N 20 093 846 925
www.aecom.com

PROJECT
**BINDUBI STREET -
WILLIAM HOVELL
DRIVE GRADE
SEPARATED
INTERCHANGE**

CLIENT
INFRASTRUCTURE FINANCE AND
CAPITAL WORKS
LEVEL 2, NATURE CONSERVATION HOUSE
153 EMU BANK
BELCONNEN ACT, 2617
13 22 81 tel
www.cmtedd.act.gov.au
A.B.N 66 676 633 401

NOT FOR CONSTRUCTION



PROJECT MANAGEMENT INITIALS

DESIGNER	CHECKED	APPROVED
----------	---------	----------

PROJECT DATA

DATUM		SURVEY	
-------	--	--------	--

ISSUE/REVISION

B	05.07.19	REVISED PSP (LIMITED)
A	24.05.19	DRAFT PSP (LIMITED)
I/R	DATE	DESCRIPTION

PROJECT NUMBER


60588975

SHEET TITLE

TYPICAL CROSS SECTIONS
SHEET 3

SHEET NUMBER

60588975-SHT-00-0000-CI-1102

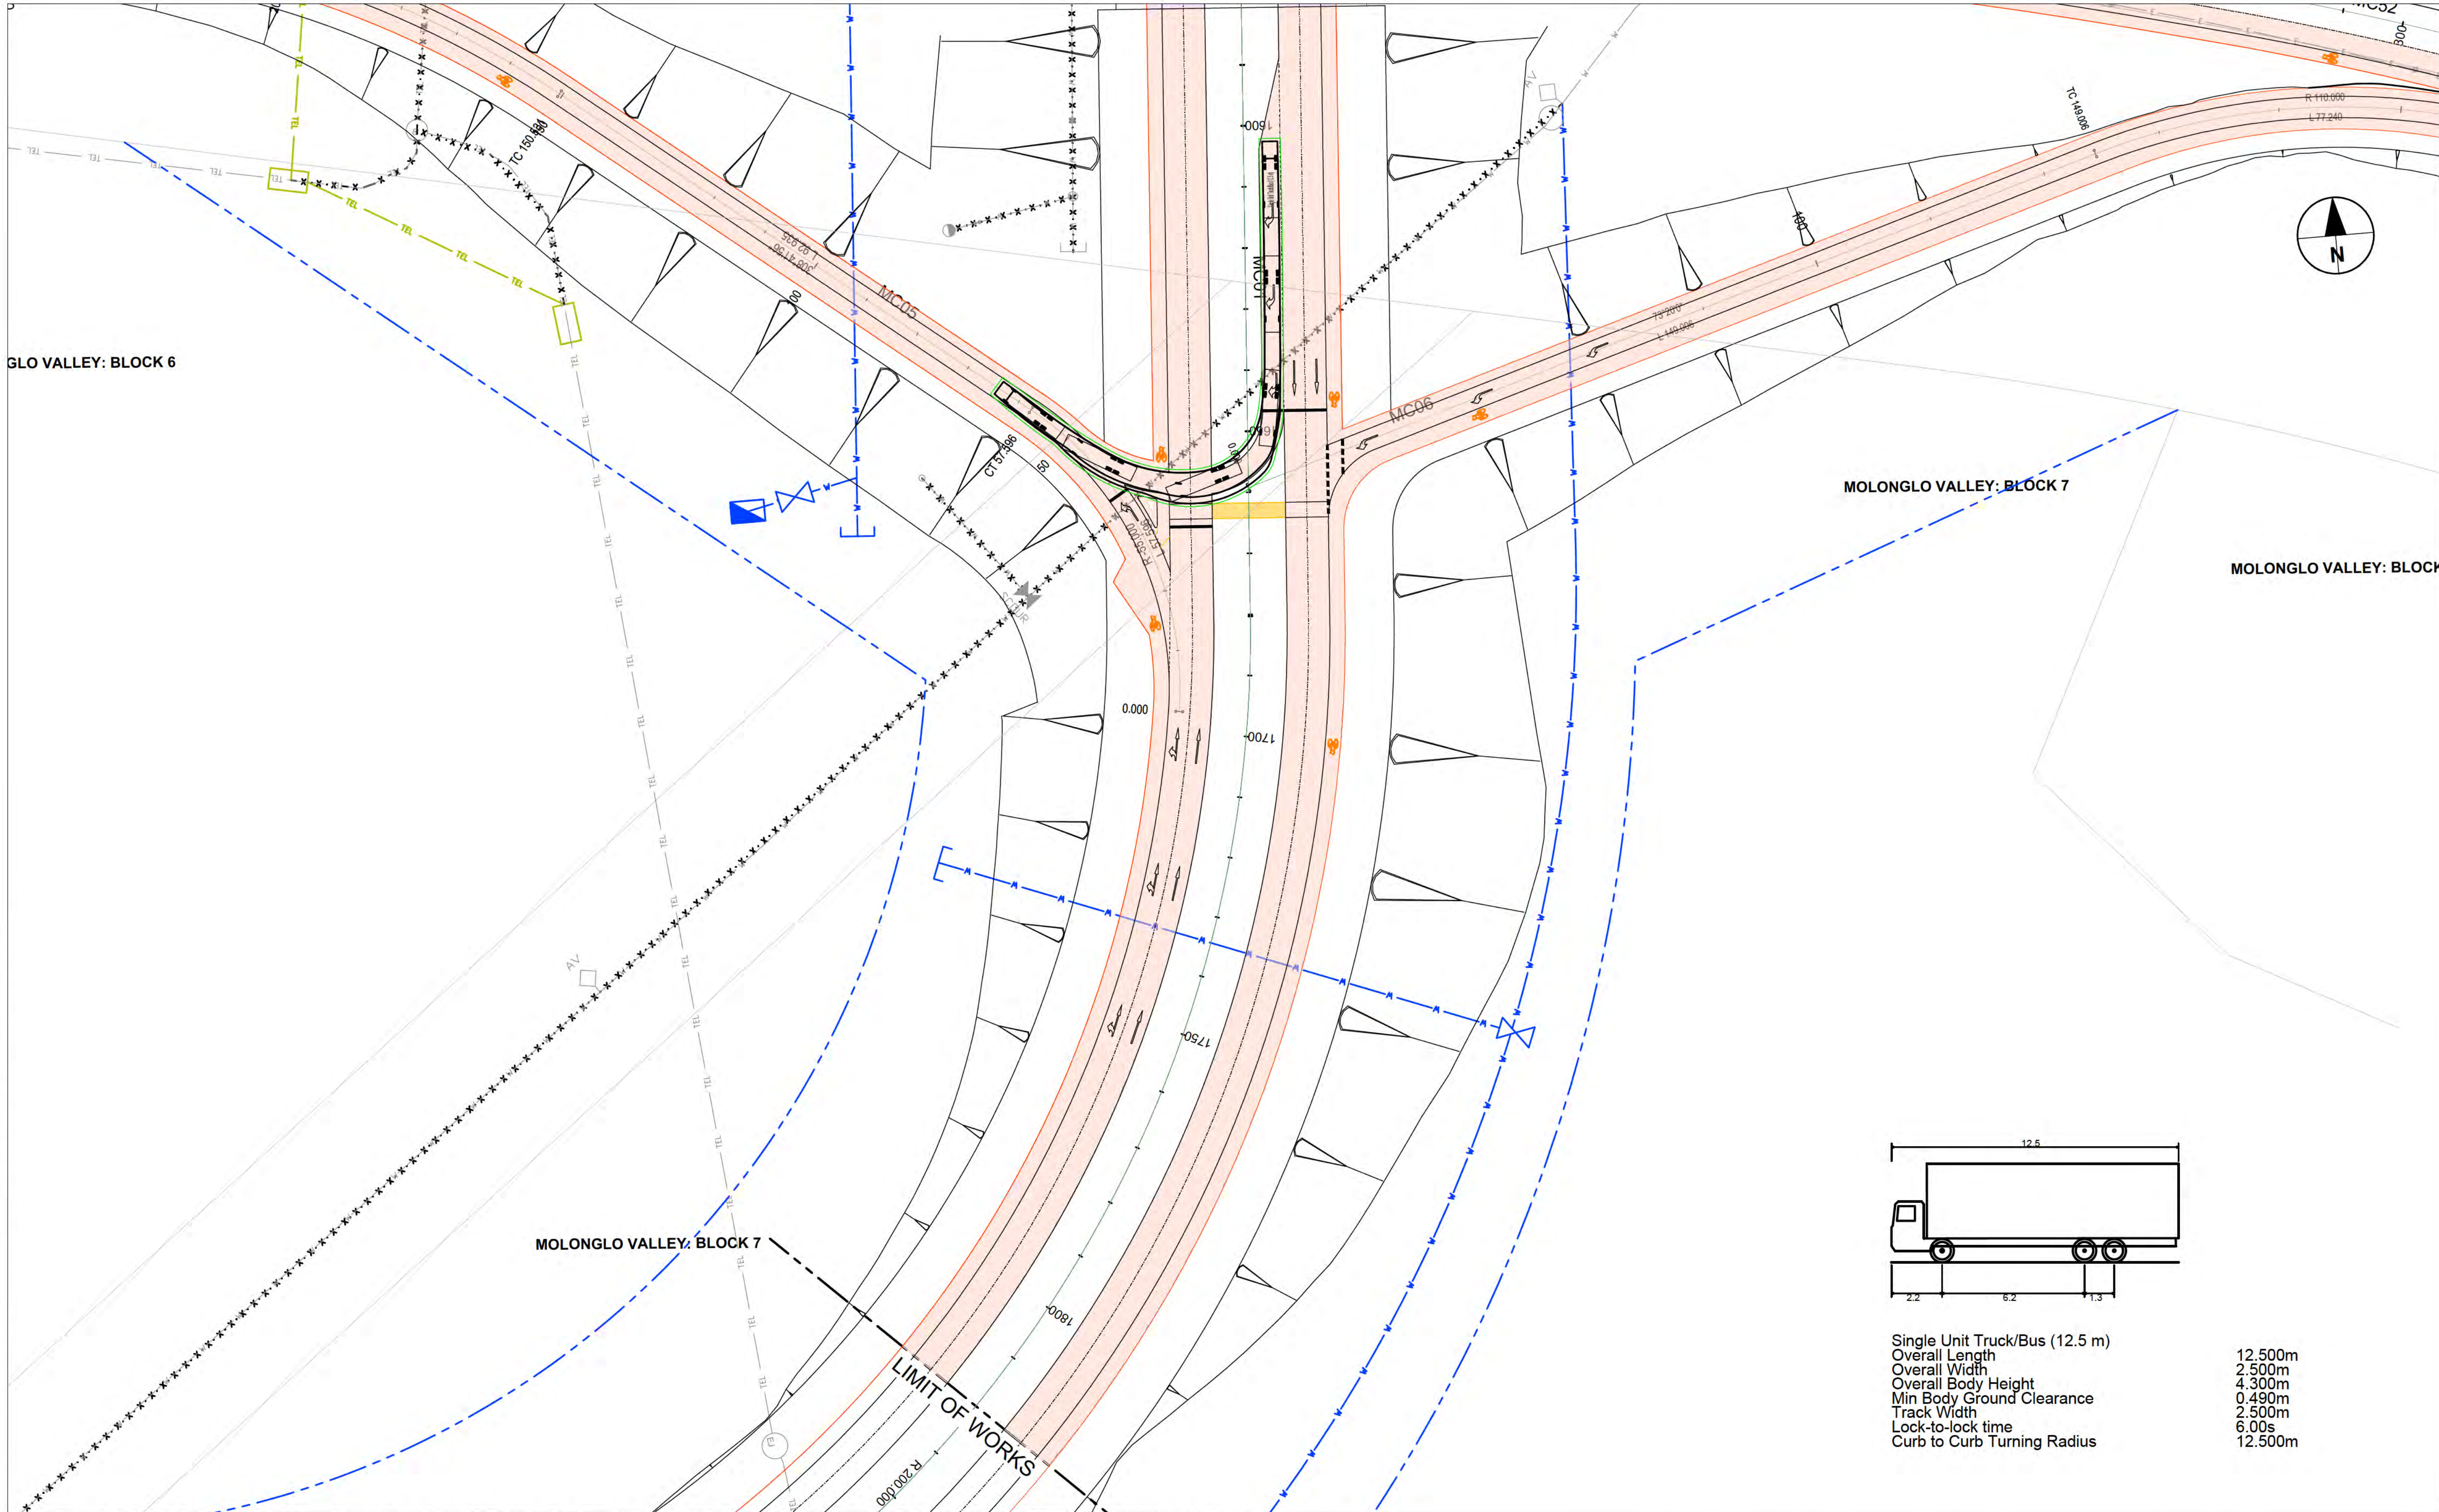

This drawing is confidential and shall only be used for the purpose of this project. The signing of this title block confirms the design and drafting of this project have been prepared and checked in accordance with the AECOM quality assurance system to ISO 9001-2000.

AECOM

CONSULTANT
AECOM Australia Pty Ltd
A.B.N 20 093 846 925
www.aecom.com

PROJECT
**BINDUBI STREET -
WILLIAM HOVELL
DRIVE GRADE
SEPARATED
INTERCHANGE**

CLIENT
INFRASTRUCTURE FINANCE AND
CAPITAL WORKS
LEVEL 2, NATURE CONSERVATION HOUSE
153 EMU BANK
BELCONNEN ACT, 2617
13 22 81 tel
www.cmtedd.act.gov.au
A.B.N 66 676 633 401

NOT FOR CONSTRUCTION



PROJECT MANAGEMENT INITIALS

DESIGNER	CHECKED	APPROVED
----------	---------	----------

PROJECT DATA

DATUM	SURVEY
-------	--------

ISSUE/REVISION

A	05.07.19	REVISED PSP (LIMITED)
I/R	DATE	DESCRIPTION

PROJECT NUMBER



60588975

SHEET TITLE

TURNING PATH
SINGLE UNIT TRUCK

SHEET NUMBER

60588975-SHT-00-0000-CI-1201

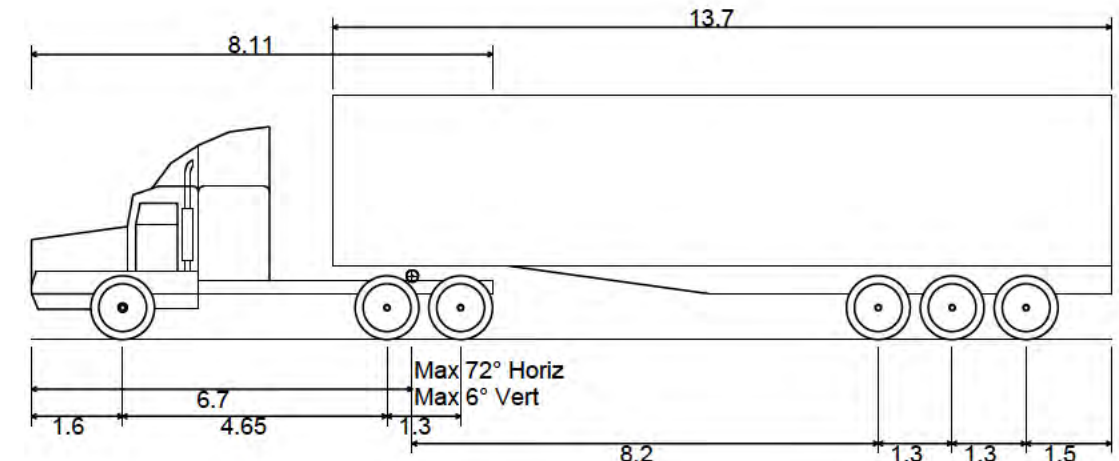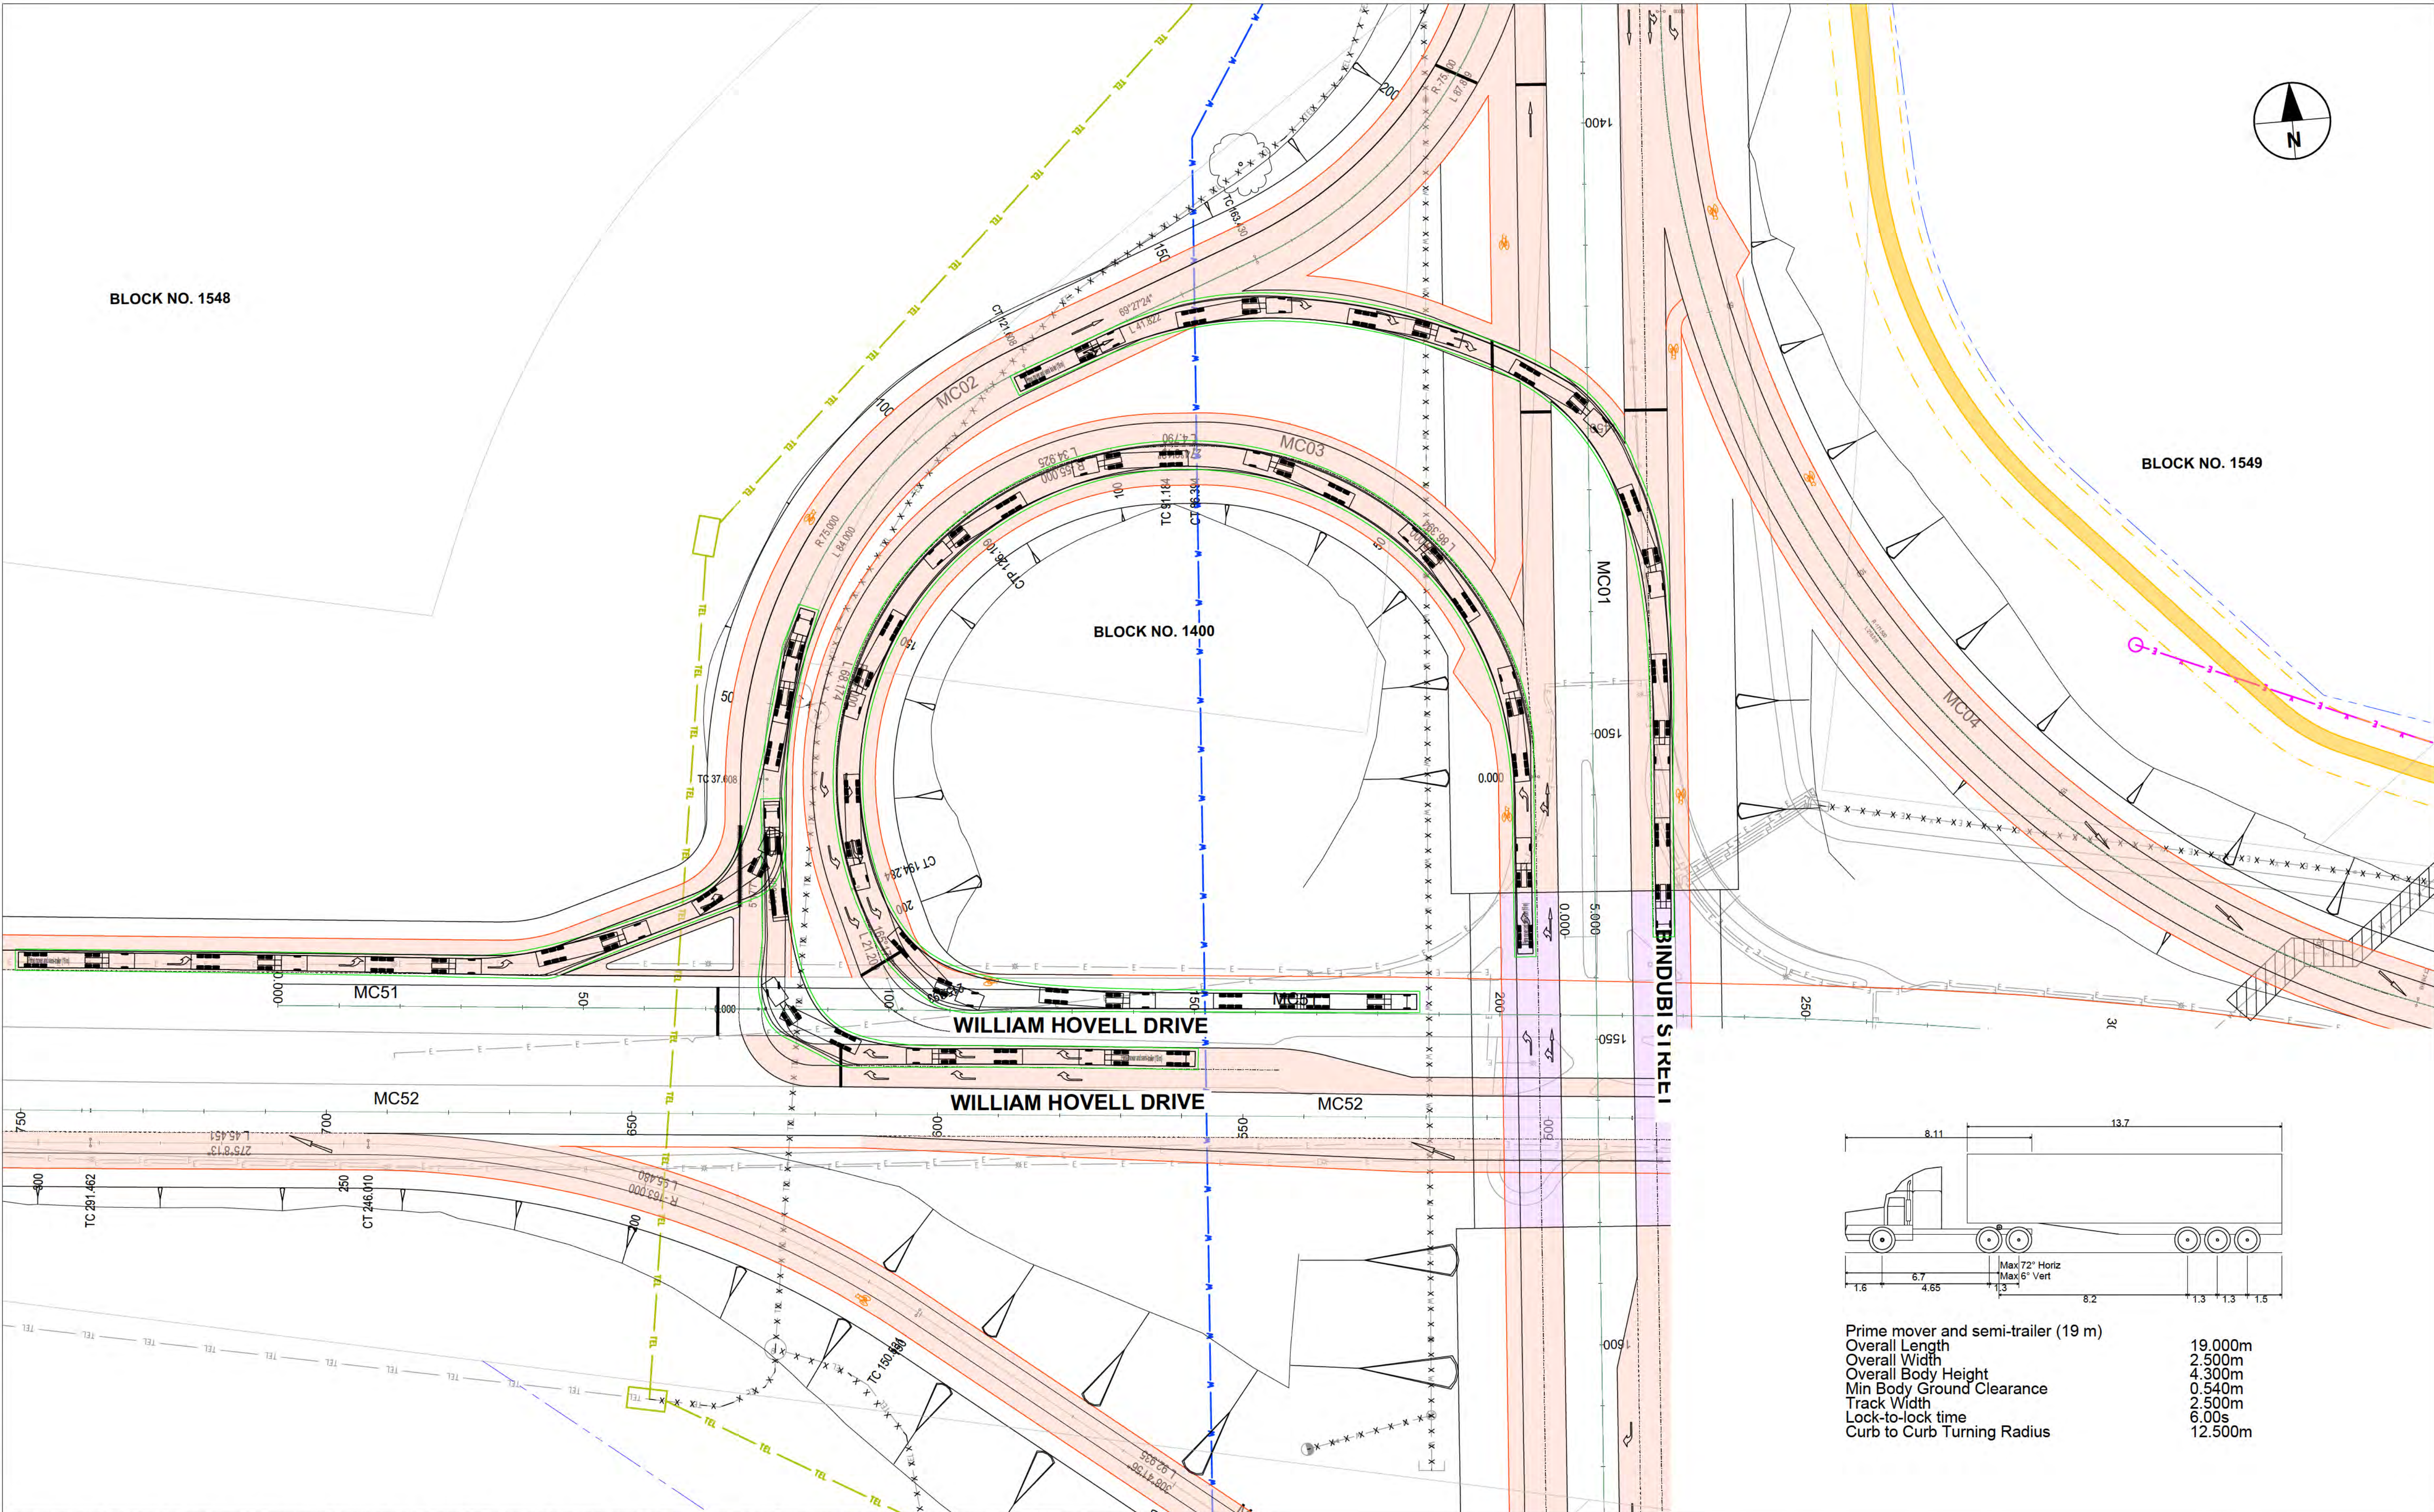

Prime mover and semi-trailer (19 m)
Overall Length 19.000m
Overall Width 2.500m
Overall Body Height 4.300m
Min Body Ground Clearance 0.540m
Track Width 2.500m
Lock-to-lock time 6.00s
Curb to Curb Turning Radius 12.500m

This drawing is confidential and shall only be used for the purpose of this project. The signing of this title block confirms the design and drafting of this project have been prepared and checked in accordance with the AECOM quality assurance system to ISO 9001-2000.

AECOM

CONSULTANT
AECOM Australia Pty Ltd
A.B.N 20 093 846 925
www.aecom.com

PROJECT
**BINDUBI STREET -
WILLIAM HOVELL
DRIVE GRADE
SEPARATED
INTERCHANGE**

CLIENT
INFRASTRUCTURE FINANCE AND
CAPITAL WORKS
LEVEL 2, NATURE CONSERVATION HOUSE
153 EMU BANK
BELCONNEN ACT, 2617
13 22 81 tel
www.cmtedd.act.gov.au
A.B.N 66 676 633 401

NOT FOR CONSTRUCTION



PROJECT MANAGEMENT INITIALS

DESIGNER	CHECKED	APPROVED
----------	---------	----------

PROJECT DATA

DATUM	SURVEY
-------	--------

ISSUE/REVISION

A	05.07.19	REVISED PSP (LIMITED)
I/R	DATE	DESCRIPTION

PROJECT NUMBER


60588975

SHEET TITLE

TURNING PATH
SEMI TRAILER
SHEET 1

SHEET NUMBER

60588975-SHT-00-0000-CI-1202

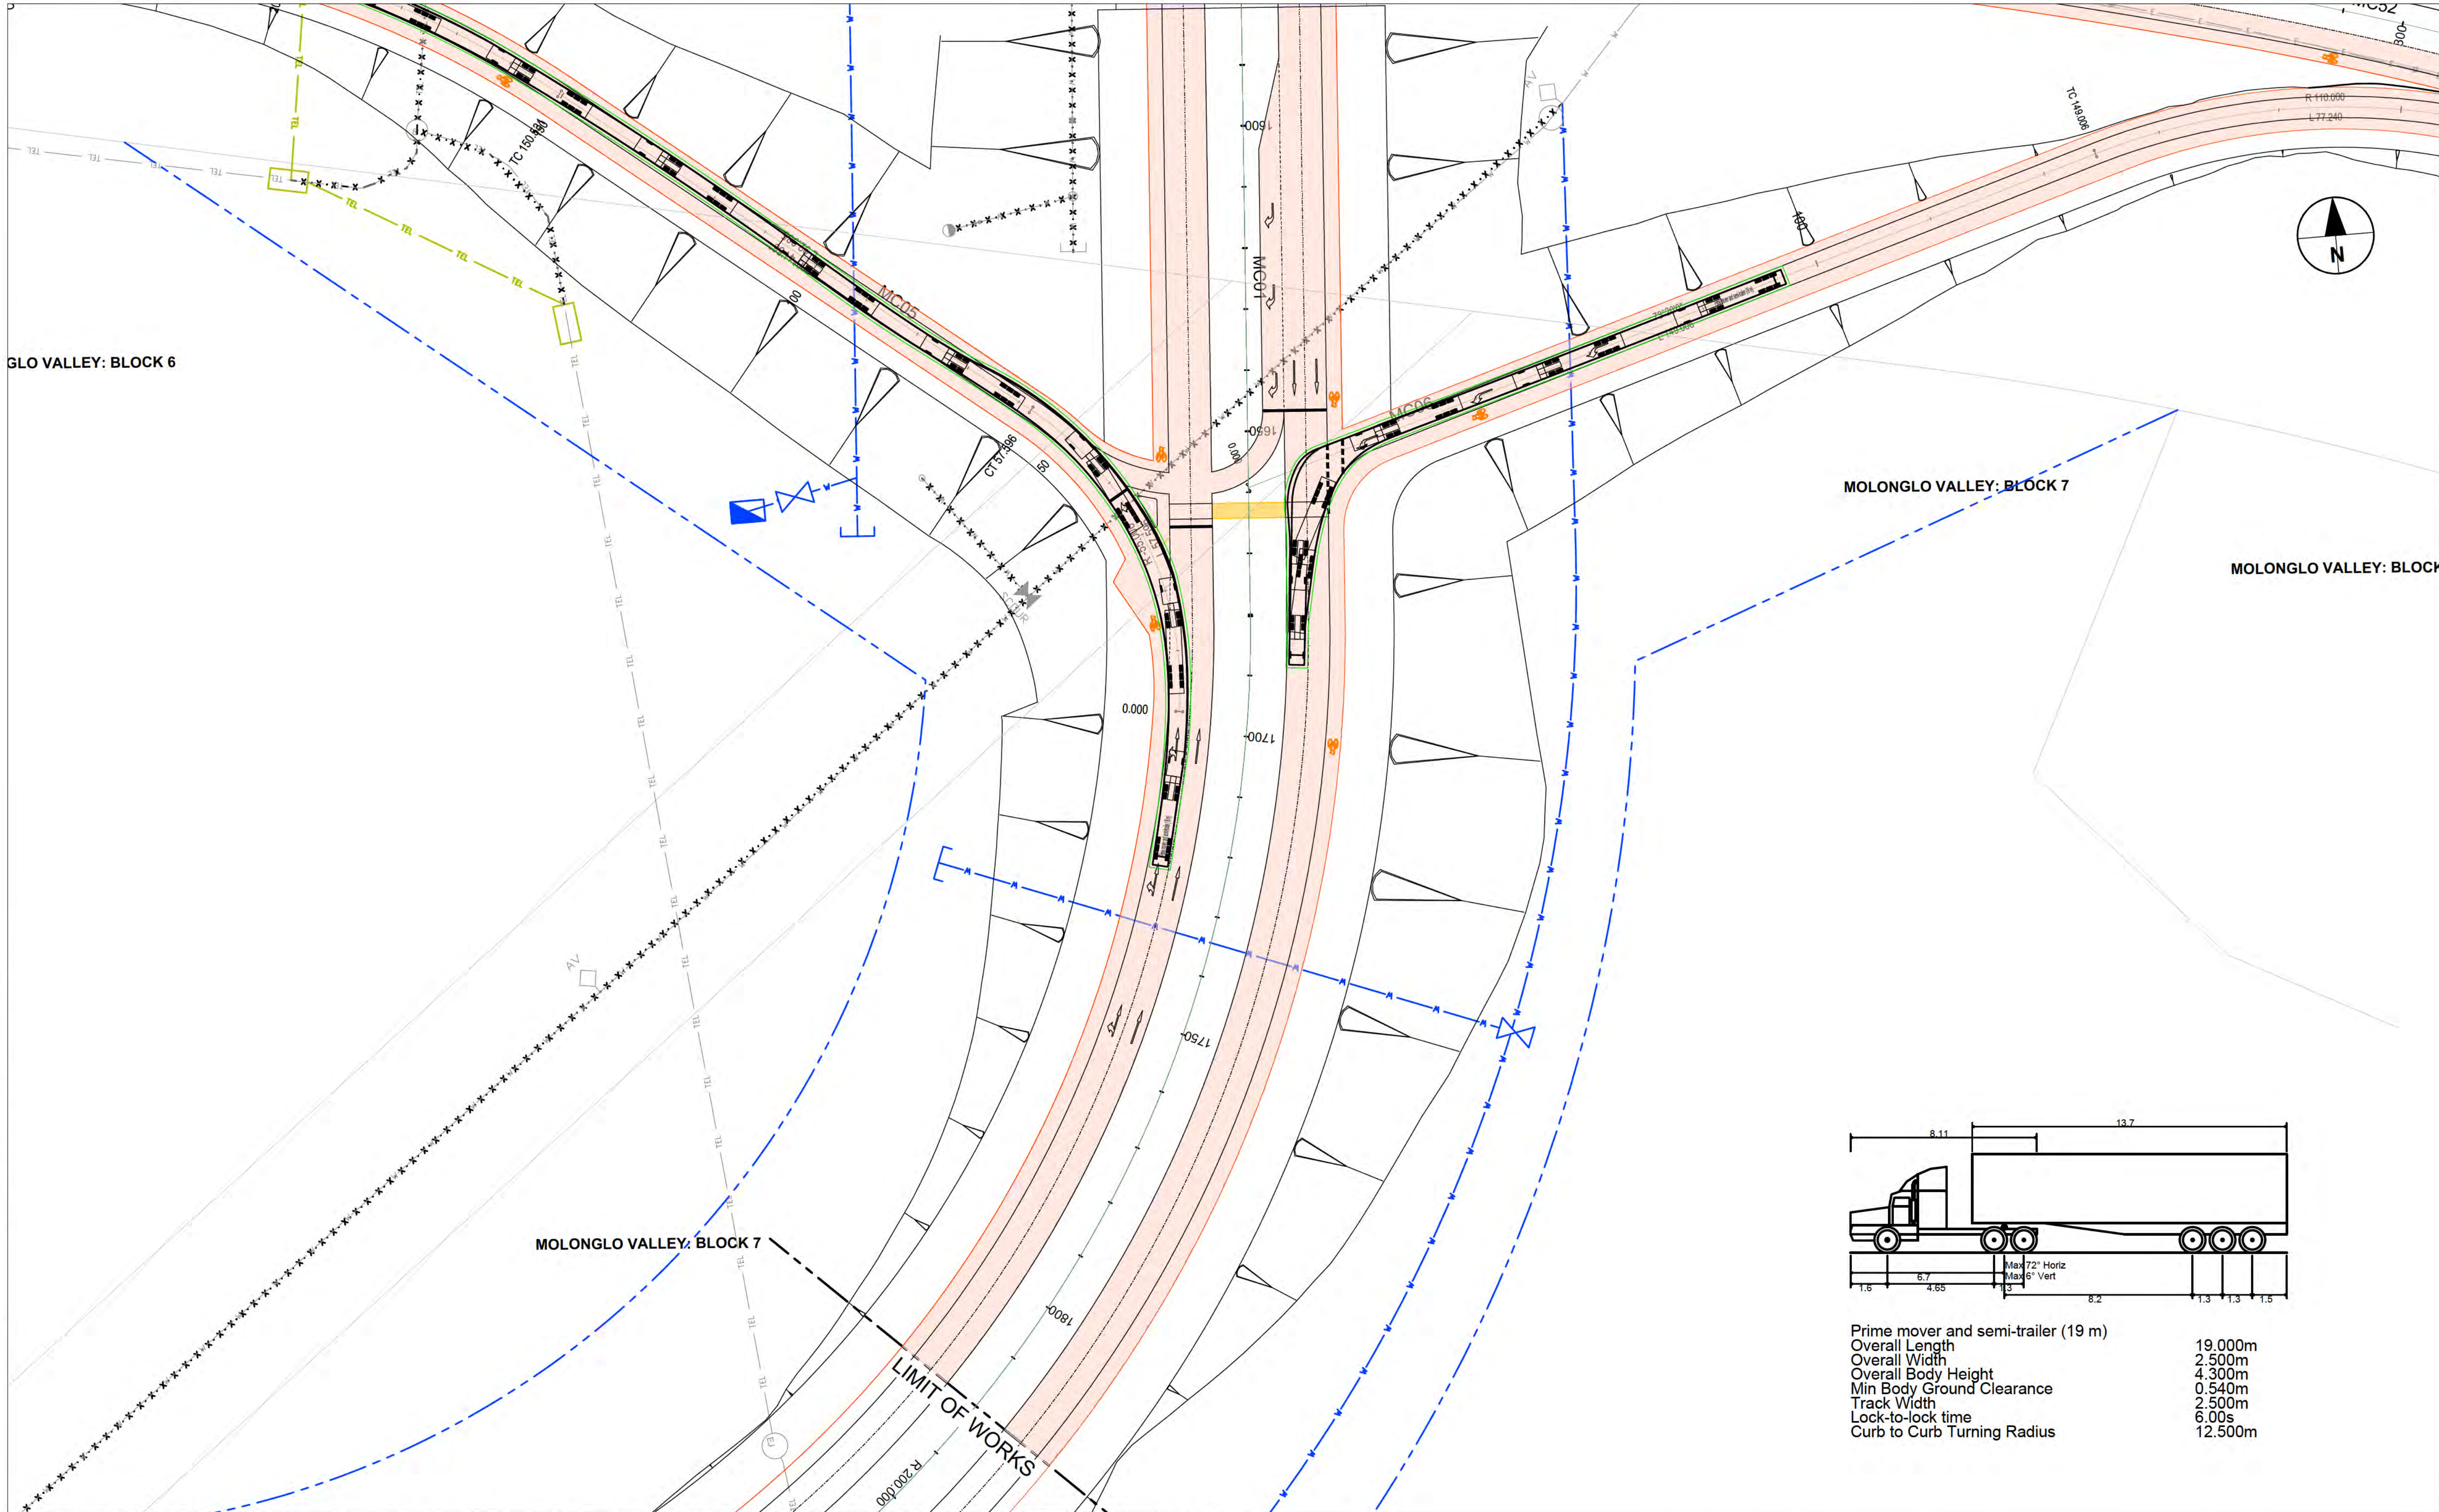


AECOM

CONSULTANT
AECOM Australia Pty Ltd
A.B.N 20 093 846 925
www.aecom.com

PROJECT
**BINDUBI STREET -
WILLIAM HOVELL
DRIVE GRADE
SEPARATED
INTERCHANGE**

CLIENT
INFRASTRUCTURE FINANCE AND
CAPITAL WORKS
LEVEL 2, NATURE CONSERVATION HOUSE
153 EMU BANK
BELCONNEN ACT, 2617
13 22 81 tel
www.cmtedd.act.gov.au
A.B.N 66 676 633 401


NOT FOR CONSTRUCTION

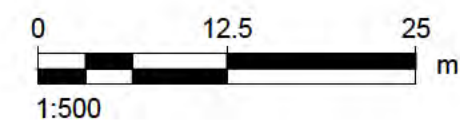

PROJECT MANAGEMENT INITIALS		
DESIGNER	CHECKED	APPROVED
PROJECT DATA		
DATUM	SURVEY	

ISSUE/REVISION		
A	05.07.19	REVISED PSP (LIMITED)
I/R	DATE	DESCRIPTION

PROJECT NUMBER
60588975
SHEET TITLE
TURNING PATH
SEMI TRAILER
SHEET 2
SHEET NUMBER
60588975-SHT-00-0000-CI-1203

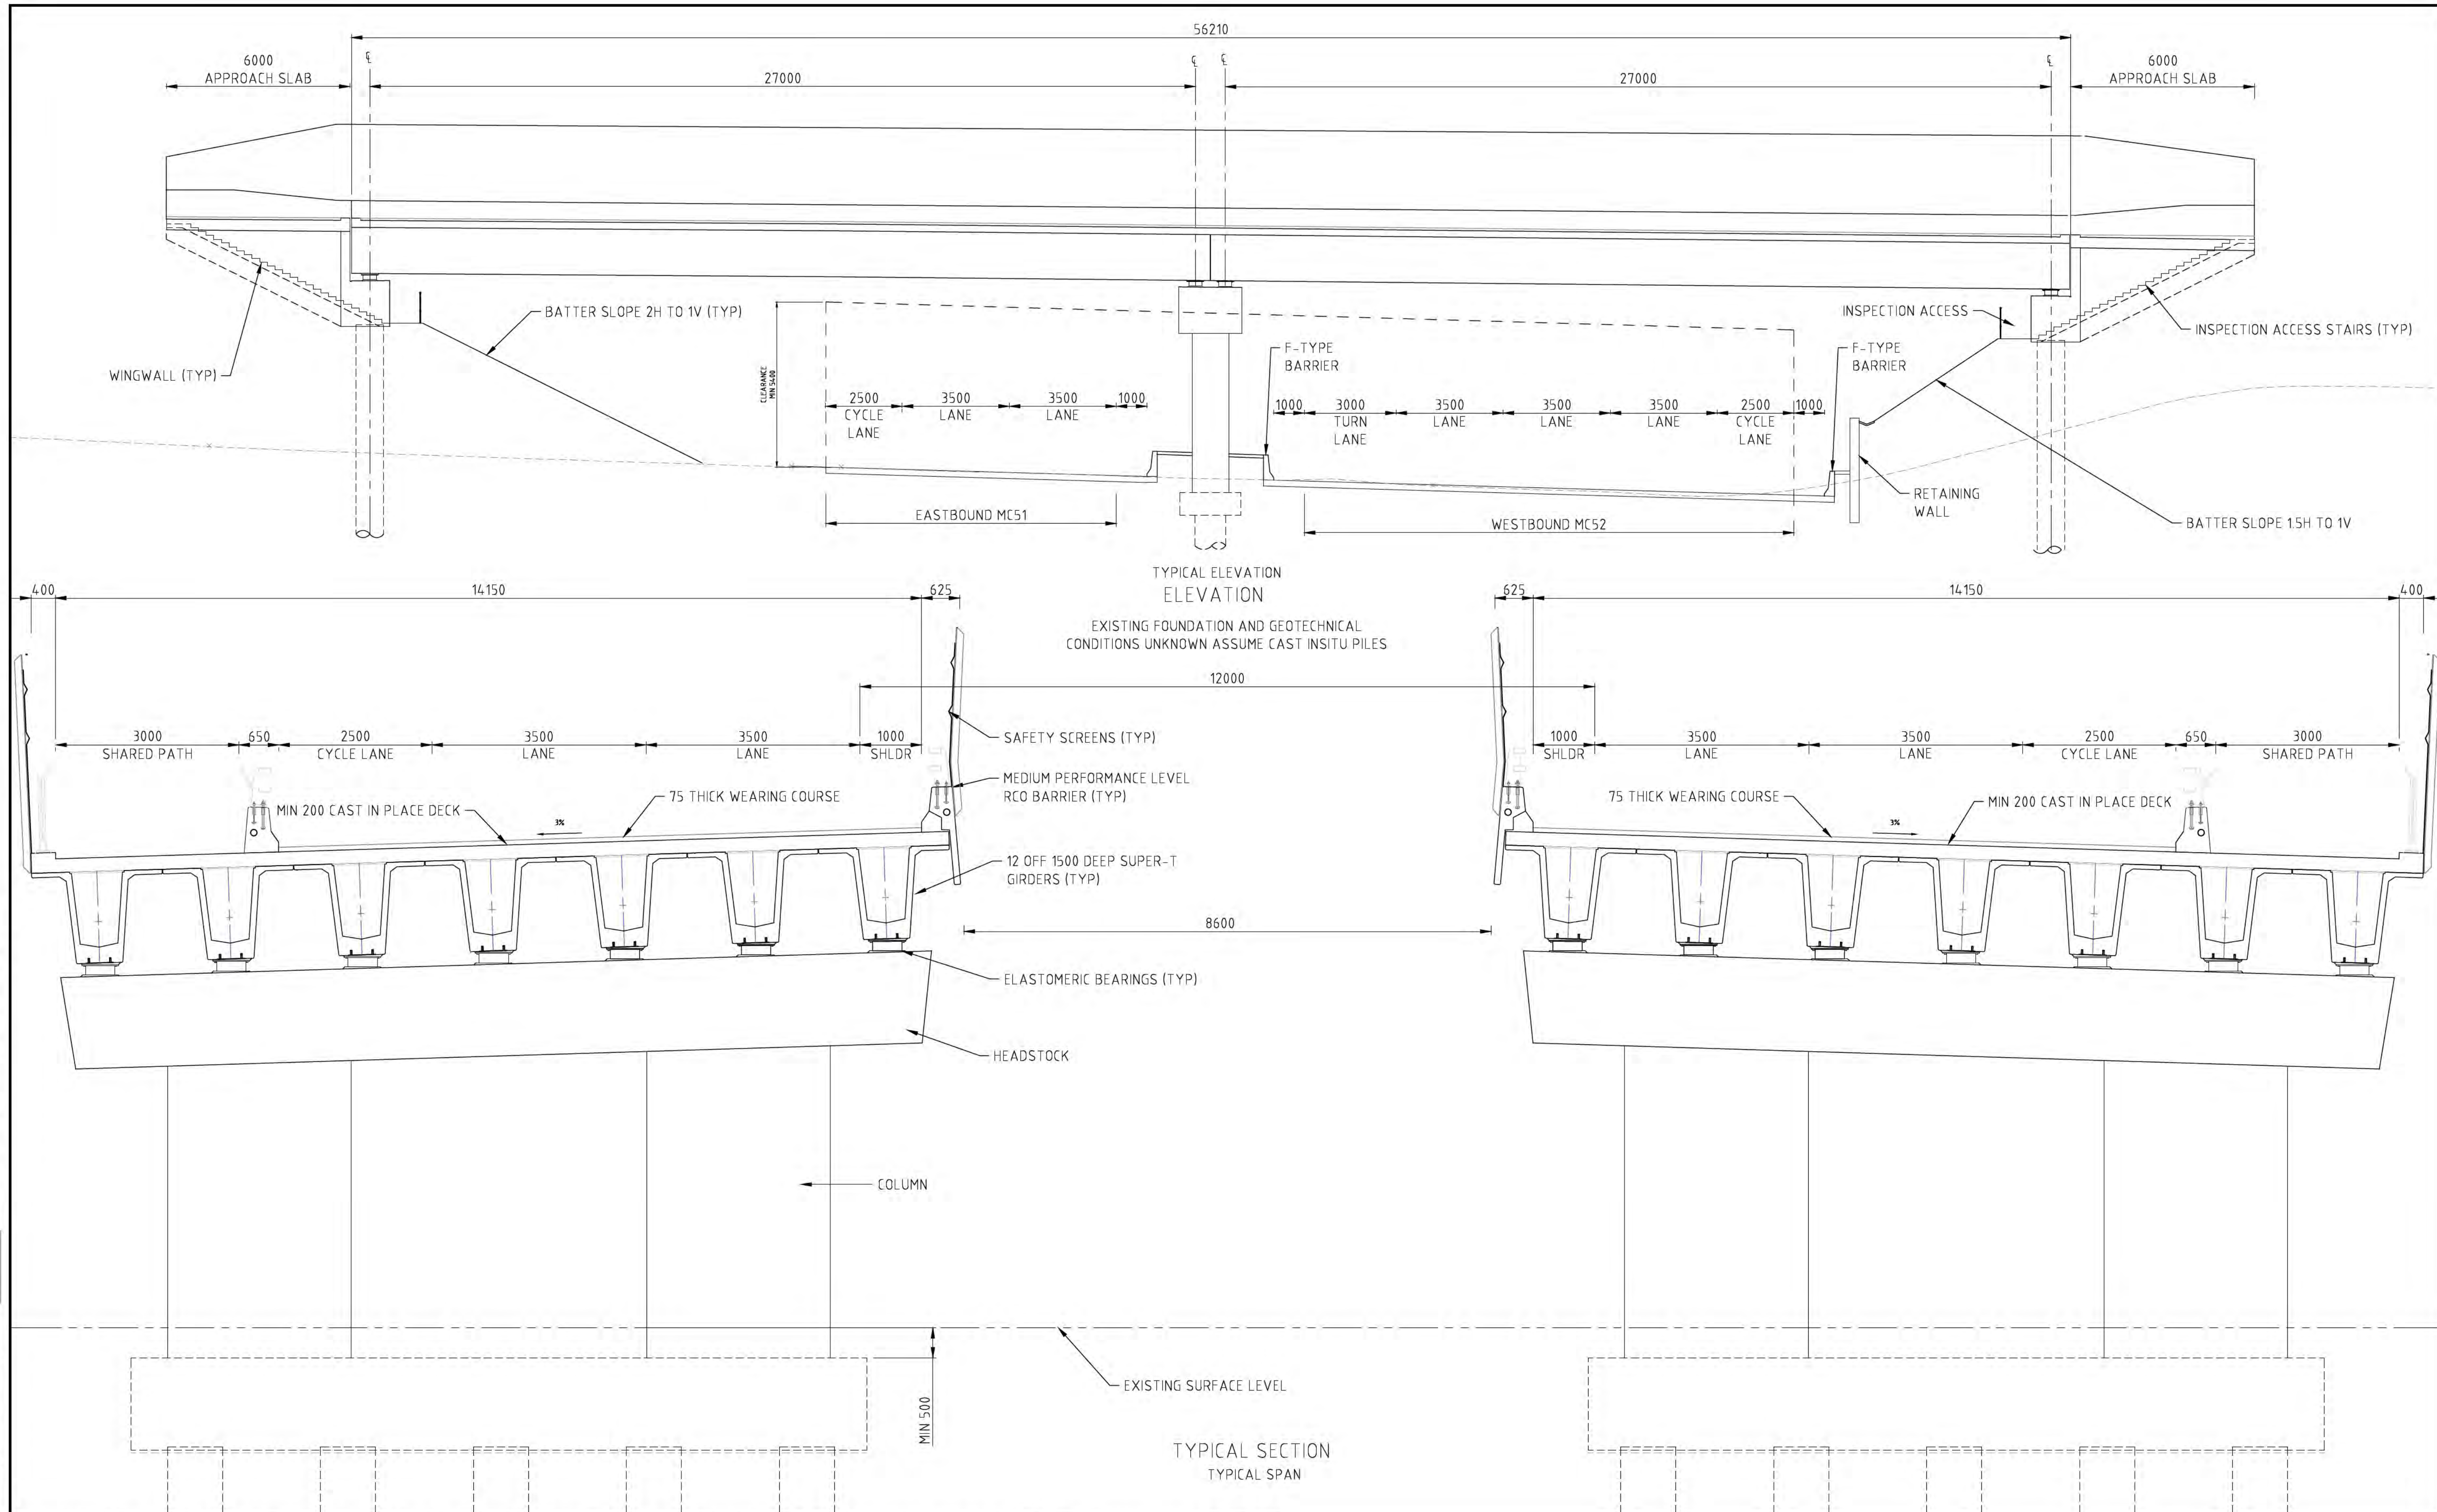

This drawing is confidential and shall only be used for the purpose of this project. The signing of this title block confirms the design and drafting of this project have been prepared and checked in accordance with the AECOM quality assurance system to ISO 9001-2000.

AECOM

CONSULTANT

AECOM Australia Pty Ltd
A.B.N 20 093 846 925
www.aecom.com


PROJECT

**BINDUBI STREET -
WILLIAM HOVELL
DRIVE GRADE
SEPARATED
INTERCHANGE**

CLIENT

**INFRASTRUCTURE FINANCE AND
CAPITAL WORKS**
LEVEL 2, NATURE CONSERVATION HOUSE
153 EMU BANK
BELCONNEN ACT, 2617
13 22 81 tel
www.cmtedd.act.gov.au
A.B.N 66 676 633 401

NOT FOR CONSTRUCTION

 

PROJECT MANAGEMENT INITIALS

DESIGNER	CHECKED	APPROVED
----------	---------	----------

PROJECT DATA

DATUM	SURVEY
-------	--------

ISSUE/REVISION

A	DATE	DESCRIPTION
1	24.05.19	DRAFT PSP (LIMITED)

PROJECT NUMBER

60588975

SHEET TITLE

GENERAL ARRANGEMENT
ELEVATION AND SECTION

SHEET NUMBER

60588975-SHT-00-0000-BR-2001