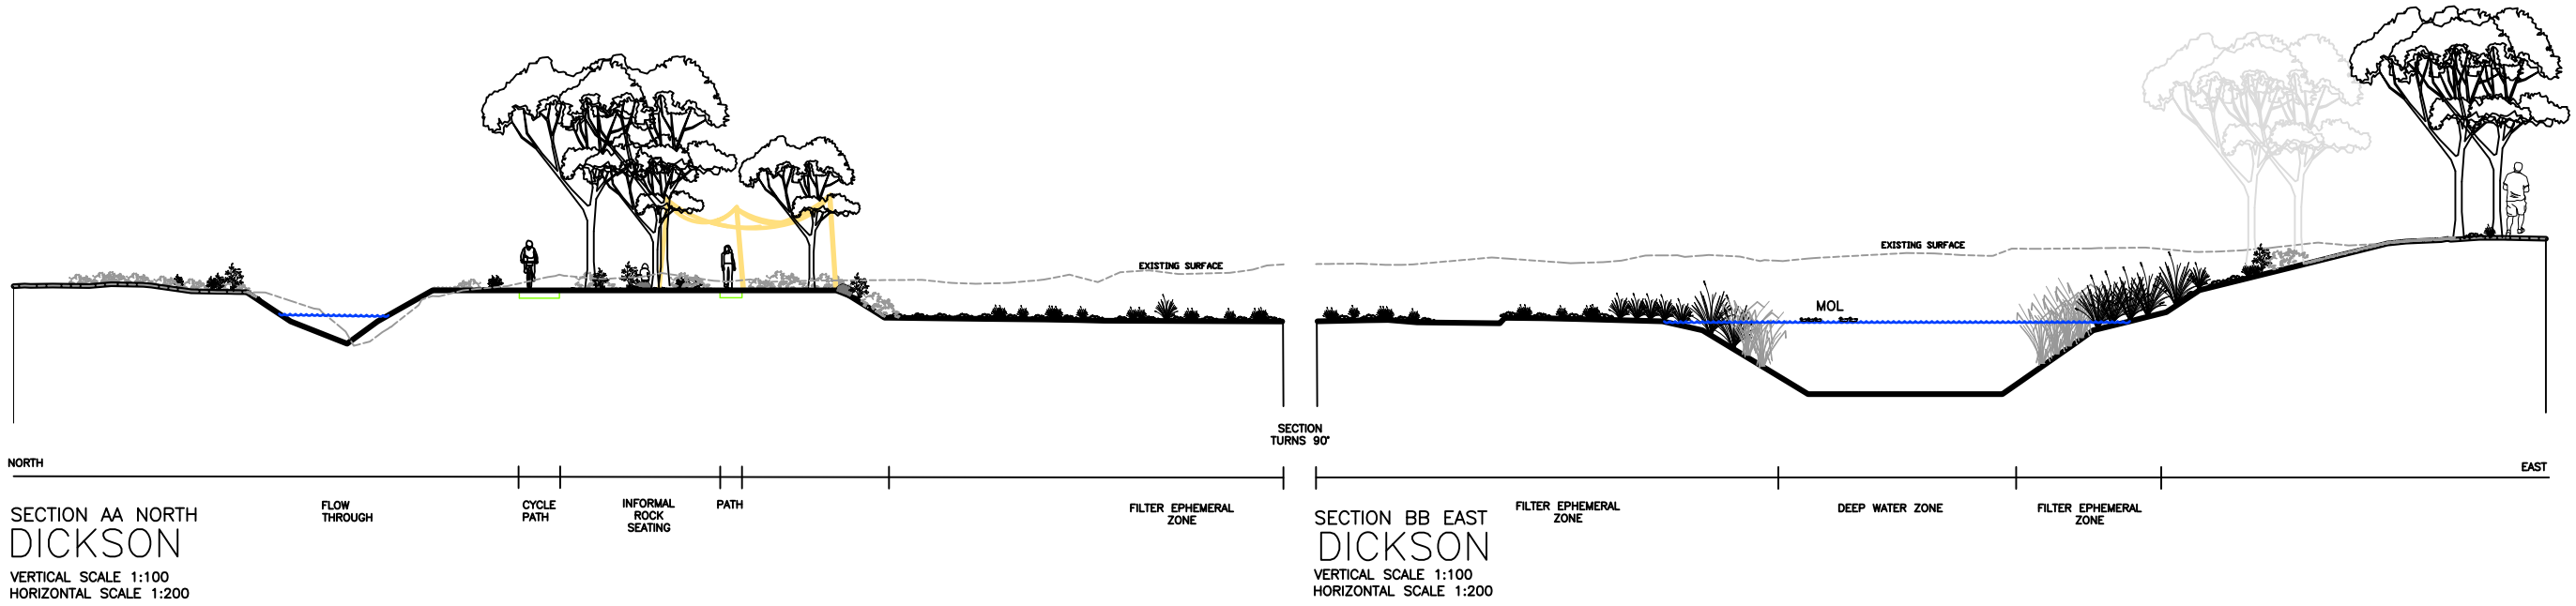

SECTION AA NORTH
DICKSON
VERTICAL SCALE 1:100
HORIZONTAL SCALE 1:200

SECTION BB EAST
DICKSON
VERTICAL SCALE 1:100
HORIZONTAL SCALE 1:200

INTERPRETATIVE SIGNAGE ON OUTLOOK

CONTEMPORARY SHELTER FOR SMALL GOUPS AND SEATS OVERLOOKING OPEN AREA SUITABLE FOR PLAY

INTERPRETATIVE SIGNAGE TARGETTED TO THE SITE

WATERS EDGE VANTAGE AND MEETING PLACE

SCULPTURE TO SUIT THE SETTING

LARGE SHELTERS TO SUIT FAMILY GROUPS SETBACK FROM THE WATER

WATER GLIMPSES THROUGH TREES AND OVER LOWER VEGETATION

BOARDWALKS OVER REED BEDS FOR A NATURAL EXPERIENCE

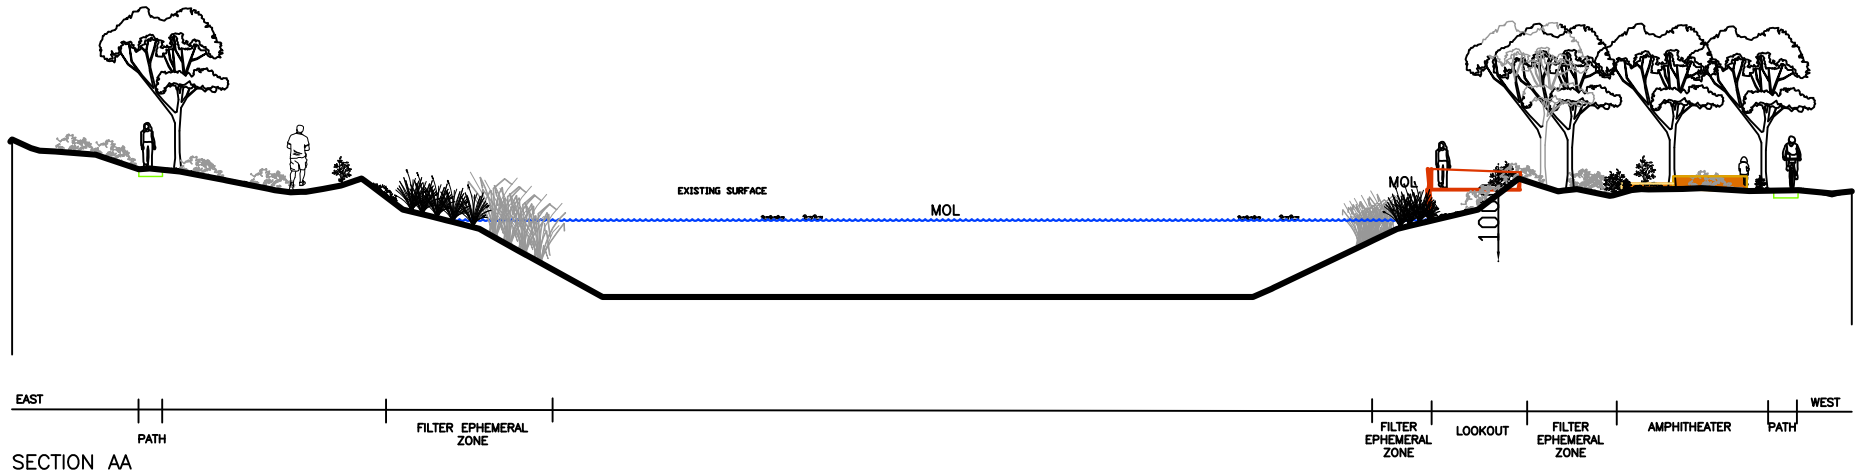

SECTION AA
LYNEHAM
VERTICAL SCALE 1:100
HORIZONTAL SCALE 1:200

NOTE:
SECTIONS DO NOT REFLECT SCALE PERFECT SIZE

No.	AMENDMENT	APPROVED	DATE	AMENDED BY
A	PRELIMINARY SKETCH PLAN FOR REVIEW	JRD	11.12.09	PA

PROJECT MANAGER/ENGINEER

CLIENT

ACT Planning & Land Authority

DEPARTMENT OF THE ENVIRONMENT, CLIMATE CHANGE, ENERGY AND WATER

North

LANDSCAPE ARCHITECT

enviro links design
GOLF · LANDSCAPE · WATER
ENVIRONMENT · ECO RESORTS
5 / 61 Dundas Court PHILLIP ACT 2606
PO Box 88 WARAMANGA ACT 2611
Ph:(02) 6281 6066 Fax:(02) 6281 6055
www.envirolinks.com.au

PROJECT
DICKSON/LYNEHAM PONDS

DRAWING TITLE
LYNEHAM WETLAND PRELIMINARY SECTION IMAGES

SCALE	DRAWN BY	DATE
1:500 @ A1, 1:1000 @ A3	PA	11.12.09

PROJECT No.	DRAWING No.	AMDT
0969	L03	A

I:\LD files\Projects\09 Projects\0969 Dickson & Lyneham Ponds & Waterways\Drawings\0969_SECTIONS_10.12.09.dwg