WARNING


THIS PLAN ONLY INDICATES AREAS OF FILL OF WHICH THE DEVELOPER AND THEIR AGENTS ARE AWARE. IT HAS NOT BEEN CHECKED BY THE TERRITORY, AND THE TERRITORY DOES NOT GUARANTEE ITS ACCURACY. IN NO WAY SHOULD THIS PLAN BE READ AS A CONCLUSIVE STATEMENT OF THE FULL EXTENT OF THE FILL THAT MAY BE FOUND ON THE WHOLE LAND DEPICTED. LESSEES AND PURCHASERS SHOULD MAKE THEIR OWN INQUIRIES IN REGARD TO THE EXACT DRAINAGE, GEOTECHNICAL AND FILL CONDITIONS AFFECTING THEIR BLOCKS.

0.500 AREA OF KNOWN CUT (DEPTH IN METRES)

0.500 AREA OF KNOWN FILL (DEPTH IN METRES)

STAGE BOUNDARY

6630 DESIGN GRADING CONTOURS (1.0m INTERVALS)

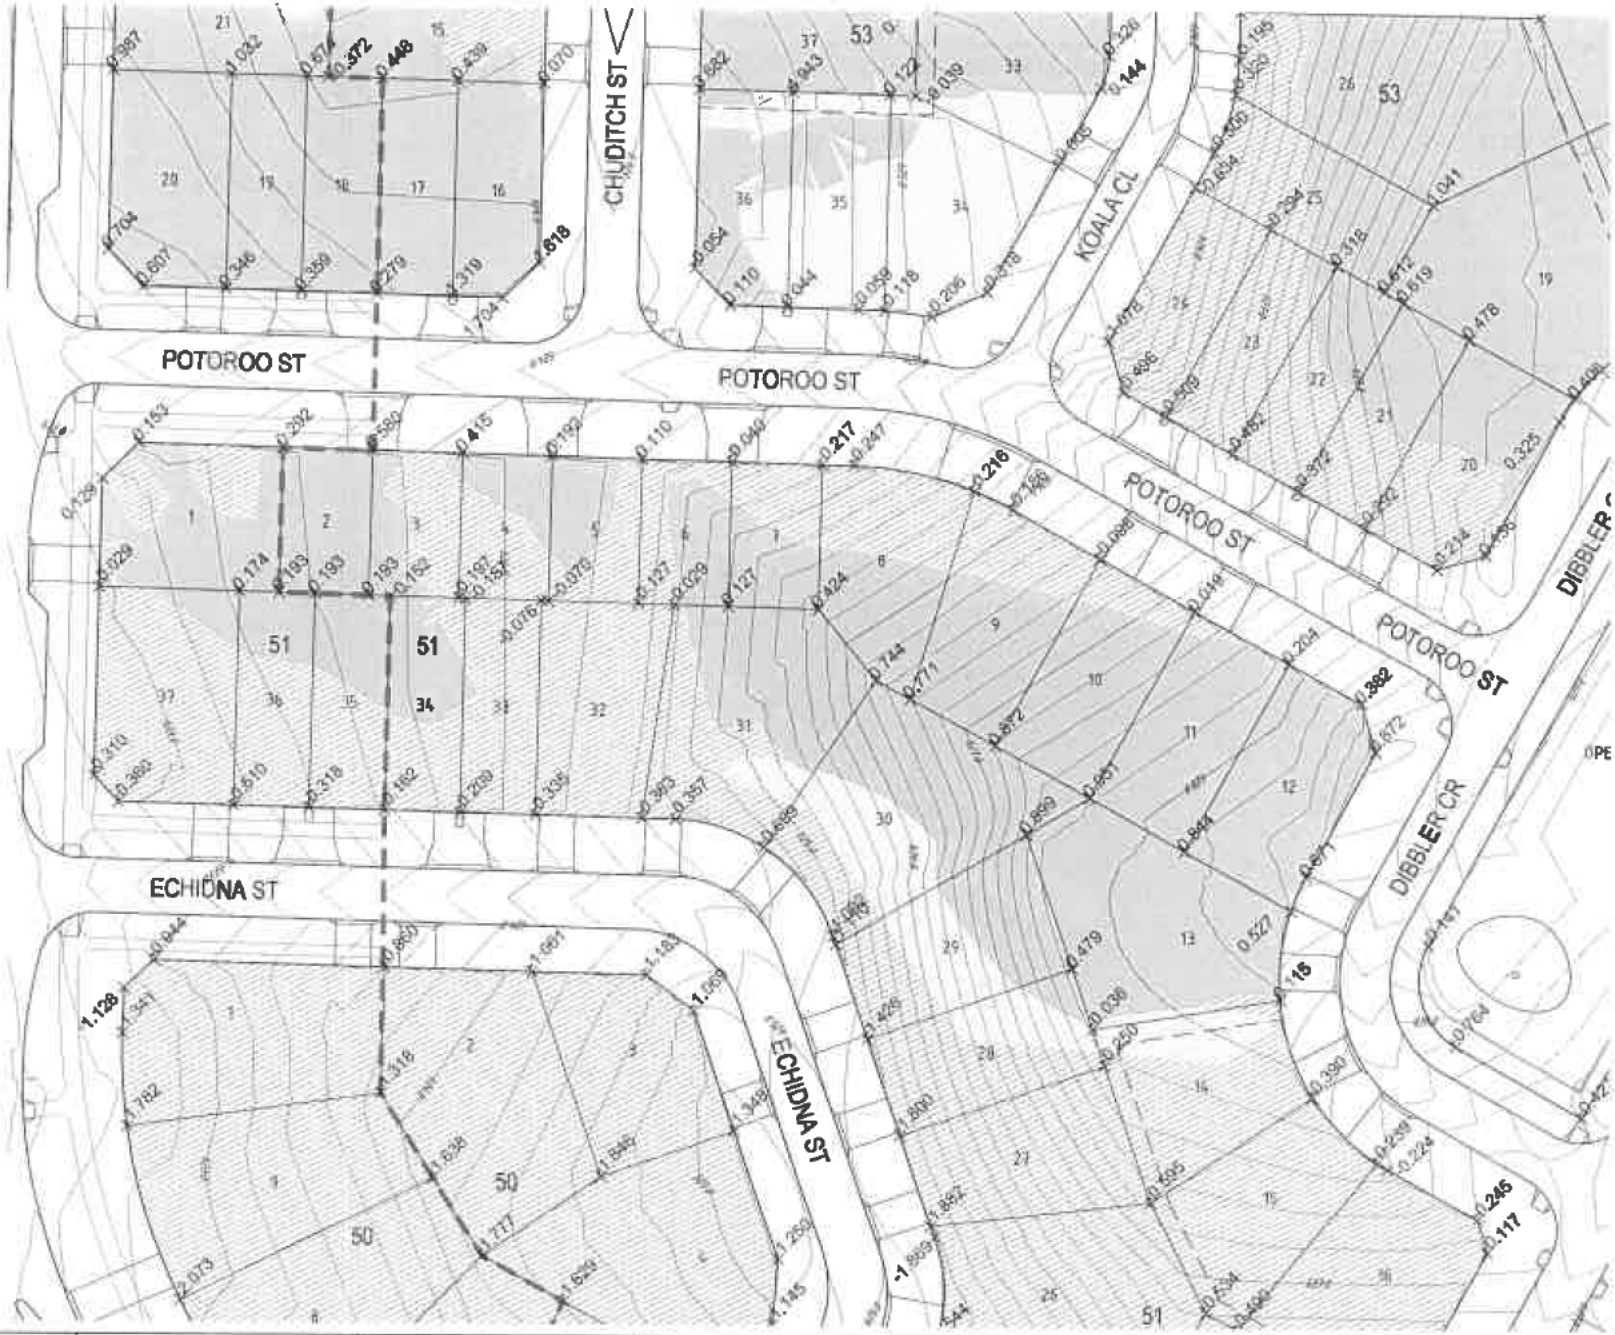

AMENDMENT DETAILS	SCALE (METRES) 5 0 5 10 15 20 25 — 1:1000	CLIENT	THROSBY ESTATE STAGE 1	CONSULTANTS tait | waddington — calibre CONSULTING	DRAWING TITLE: FILL ON BLOCKS SHEET 7
					DRAWING NUMBER: C13178-FOB7 — AMEND. A

WARNING


THIS PLAN ONLY INDICATES AREAS OF FILL OF WHICH THE DEVELOPER AND THEIR AGENTS ARE AWARE. IT HAS NOT BEEN CHECKED BY THE TERRITORY, AND THE TERRITORY DOES NOT GUARANTEE ITS ACCURACY. IN NO WAY SHOULD THIS PLAN BE READ AS A CONCLUSIVE STATEMENT OF THE FULL EXTENT OF THE FILL THAT MAY BE FOUND ON THE WHOLE LAND DEPICTED. LESSEES AND PURCHASERS SHOULD MAKE THEIR OWN INQUIRIES IN REGARD TO THE EXACT DRAINAGE, GEOTECHNICAL AND FILL CONDITIONS AFFECTING THEIR BLOCKS.

0.500 AREA OF KNOWN CUT (DEPTH IN METRES)

0.500 AREA OF KNOWN FILL (DEPTH IN METRES)

STAGE BOUNDARY

6630 DESIGN GRADING CONTOURS (1.0m INTERVALS)

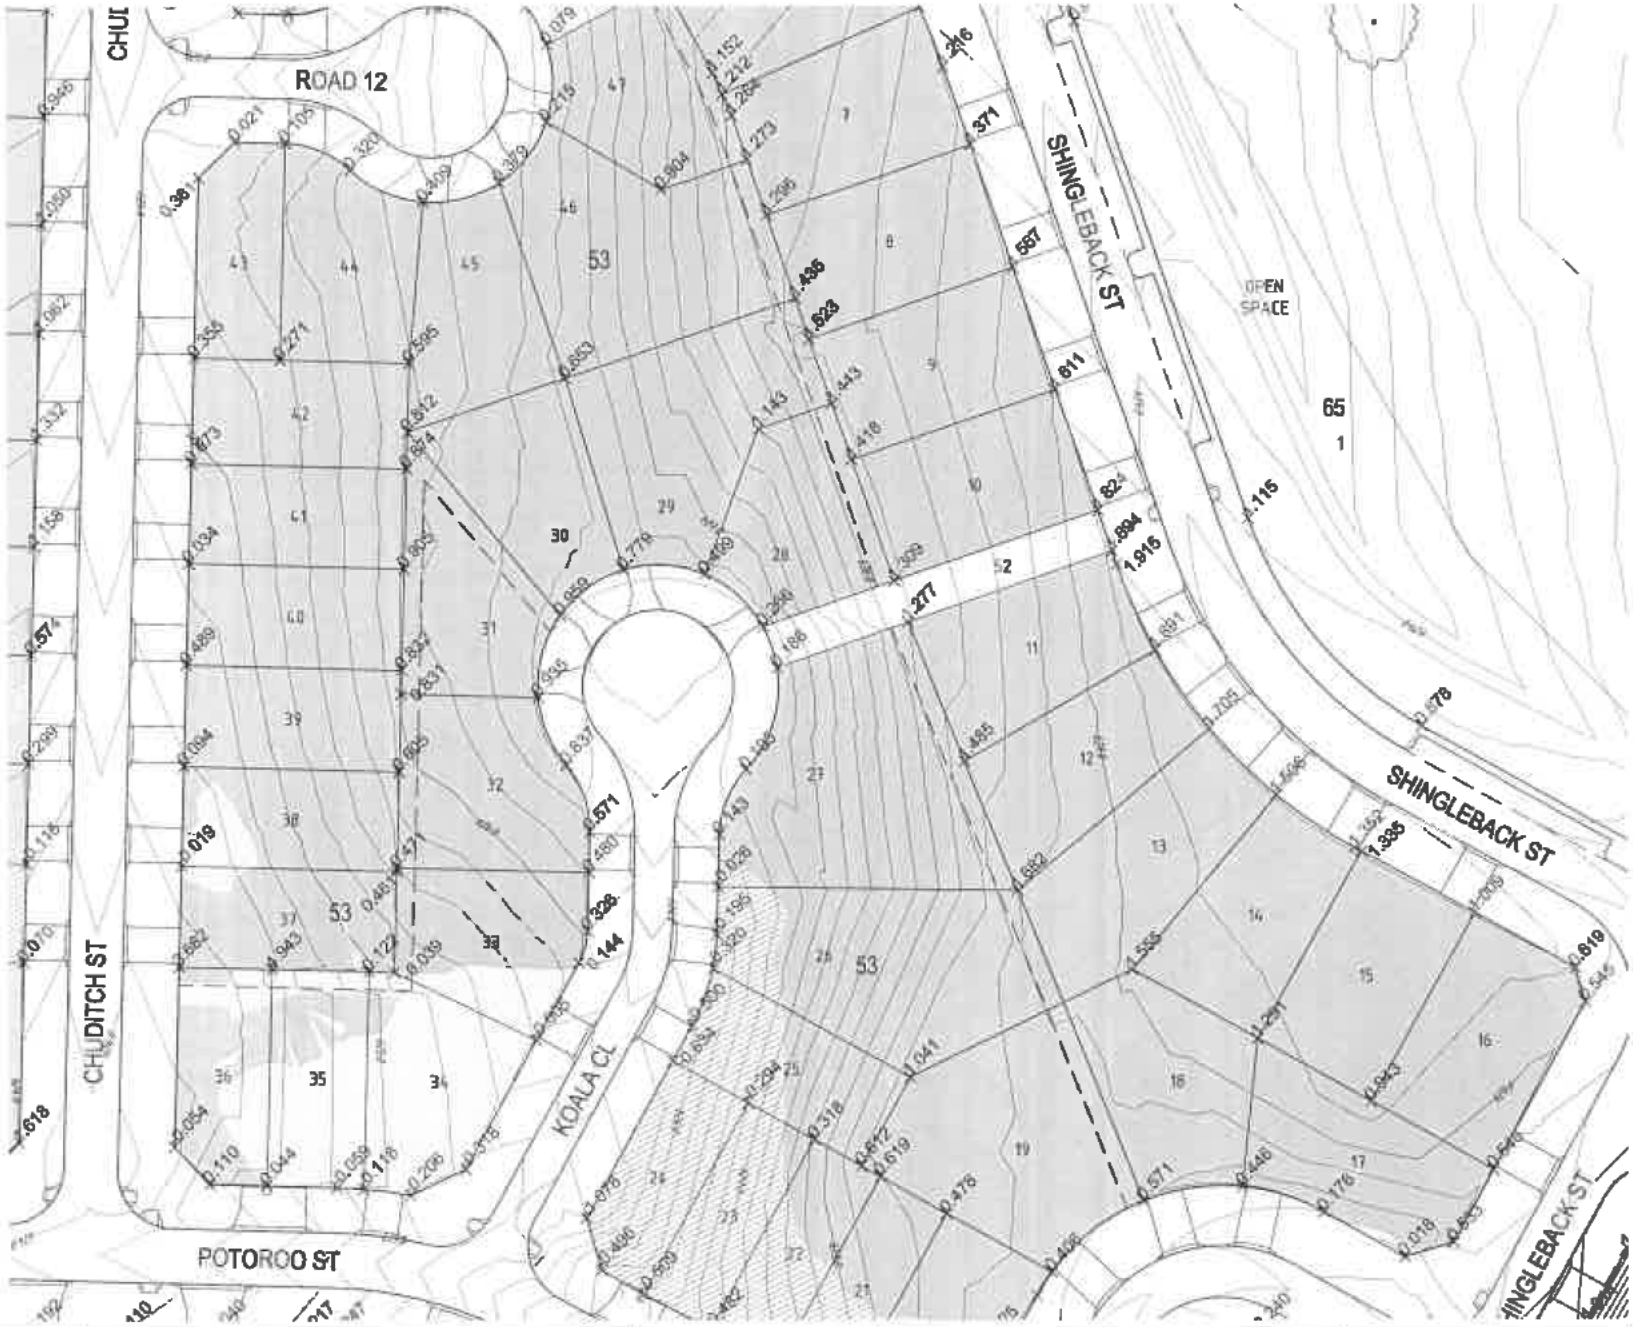

AMENDMENT DETAILS	SCALE (METRES) 5 0 5 10 15 20 25 — 1:1000	CLIENT	THROSBY ESTATE — STAGE 1	CONSULTANTS tait | waddington; calibre	DRAWING TITLE: FILL ON BLOCKS SHEET 8
					DRAWING NUMBER: C13178-FOB8 — AMEND: A

WARNING

THIS PLAN ONLY INDICATES AREAS OF FILL OF WHICH THE DEVELOPER AND THEIR AGENTS ARE AWARE. IT HAS NOT BEEN CHECKED BY THE TERRITORY, AND THE TERRITORY DOES NOT GUARANTEE ITS ACCURACY. IN NO WAY SHOULD THIS PLAN BE READ AS A CONCLUSIVE STATEMENT OF THE FULL EXTENT OF THE FILL THAT MAY BE FOUND ON THE WHOLE LAND DEPICTED. LESSEES AND PURCHASERS SHOULD MAKE THEIR OWN INQUIRIES IN REGARD TO THE EXACT DRAINAGE, GEOTECHNICAL AND FILL CONDITIONS AFFECTING THEIR BLOCKS.

0.500 AREA OF KNOWN CUT (DEPTH IN METRES)

0.500 AREA OF KNOWN FILL (DEPTH IN METRES)

STAGE BOUNDARY

6630 DESIGN GRADING CONTOURS (1.0m INTERVALS)



AMENDMENT DETAILS	SCALE (METRES) 5 0 5 10 15 20 25 1:1000	CLIENT	THROSBY ESTATE STAGE 1	CONSULTANTS tait | waddington callore CONSULTING	DRAWING TITLE FILL ON BLOCKS SHEET 9
					DRAWING NUMBER C13178-FOB9 — ANDREL A

WARNING


THIS PLAN ONLY INDICATES AREAS OF FILL OF WHICH THE DEVELOPER AND THEIR AGENTS ARE AWARE. IT HAS NOT BEEN CHECKED BY THE TERRITORY, AND THE TERRITORY DOES NOT GUARANTEE ITS ACCURACY. IN NO WAY SHOULD THIS PLAN BE READ AS A CONCLUSIVE STATEMENT OF THE FULL EXTENT OF THE FILL THAT MAY BE FOUND ON THE WHOLE LAND DEPICTED. LESSEES AND PURCHASERS SHOULD MAKE THEIR OWN INQUIRIES IN REGARD TO THE EXACT DRAINAGE, GEOTECHNICAL AND FILL CONDITIONS AFFECTING THEIR BLOCKS.

0.500 AREA OF KNOWN CUT (DEPTH IN METRES)

0.500 AREA OF KNOWN FILL (DEPTH IN METRES)

STAGE BOUNDARY

6430 DESIGN GRADING CONTOURS (1.0m INTERVALS)

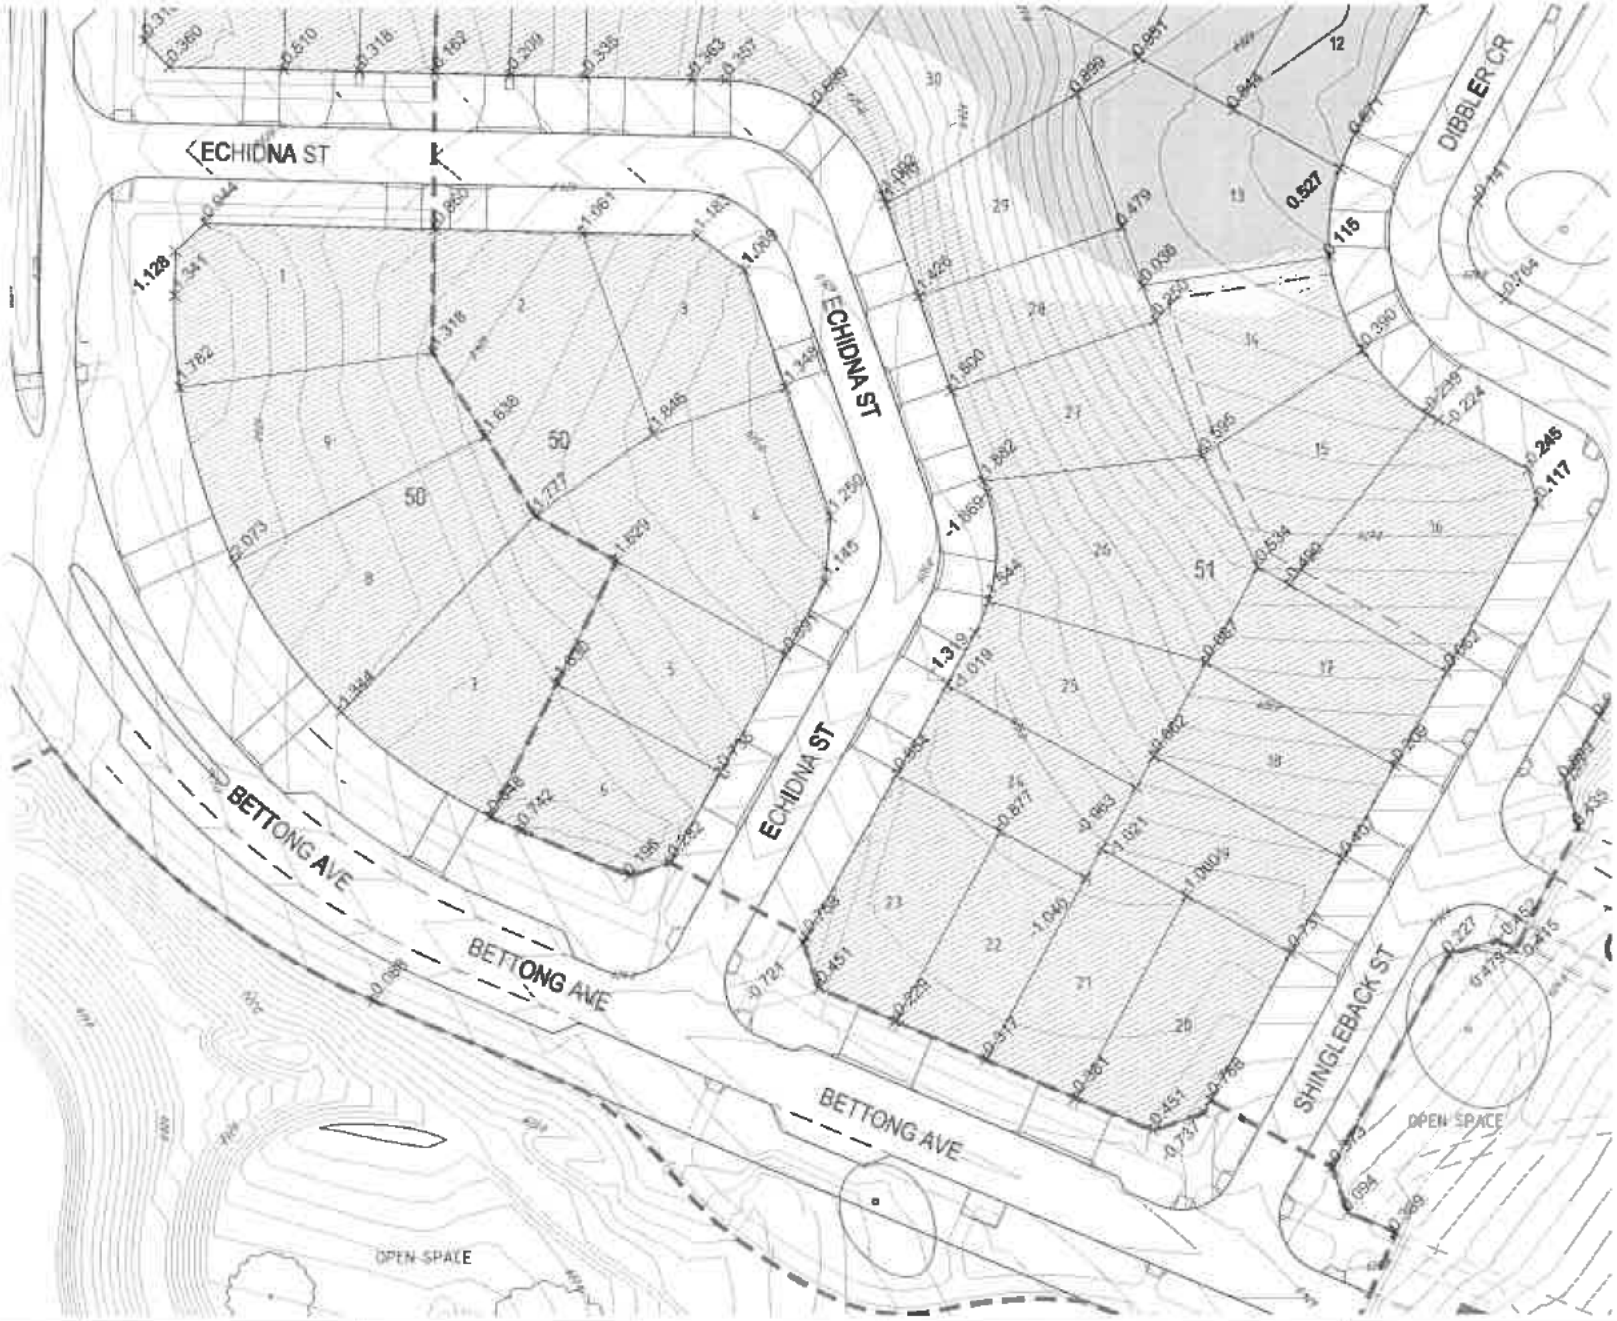

AMENDMENT DETAILS	SCALE (METRES)	CLIENT	THROSBY ESTATE STAGE 1	CONSULTANTS	DRAWING TITLE	DRAWING NUMBER	AMEND
	1:1000			tuit | waddington; Calibre Consulting	FILL ON BLOCKS SHEET 10	C13178-FOB10	A

WARNING


THIS PLAN ONLY INDICATES AREAS OF FILL OF WHICH THE DEVELOPER AND THEIR AGENTS ARE AWARE. IT HAS NOT BEEN CHECKED BY THE TERRITORY, AND THE TERRITORY DOES NOT GUARANTEE ITS ACCURACY. IN NO WAY SHOULD THIS PLAN BE READ AS A CONCLUSIVE STATEMENT OF THE FULL EXTENT OF THE FILL THAT MAY BE FOUND ON THE WHOLE LAND DEPICTED. LESSEES AND PURCHASERS SHOULD MAKE THEIR OWN INQUIRIES IN REGARD TO THE EXACT DRAINAGE, GEOTECHNICAL AND FILL CONDITIONS AFFECTING THEIR BLOCKS.

*500 AREA OF KNOWN CUT (DEPTH IN MILLIMETRES)

*500 AREA OF KNOWN FILL (DEPTH IN MILLIMETRES)

STAGE BOUNDARY

624.0 DESIGN GRADING CONTOURS (1.0m INTERVALS)

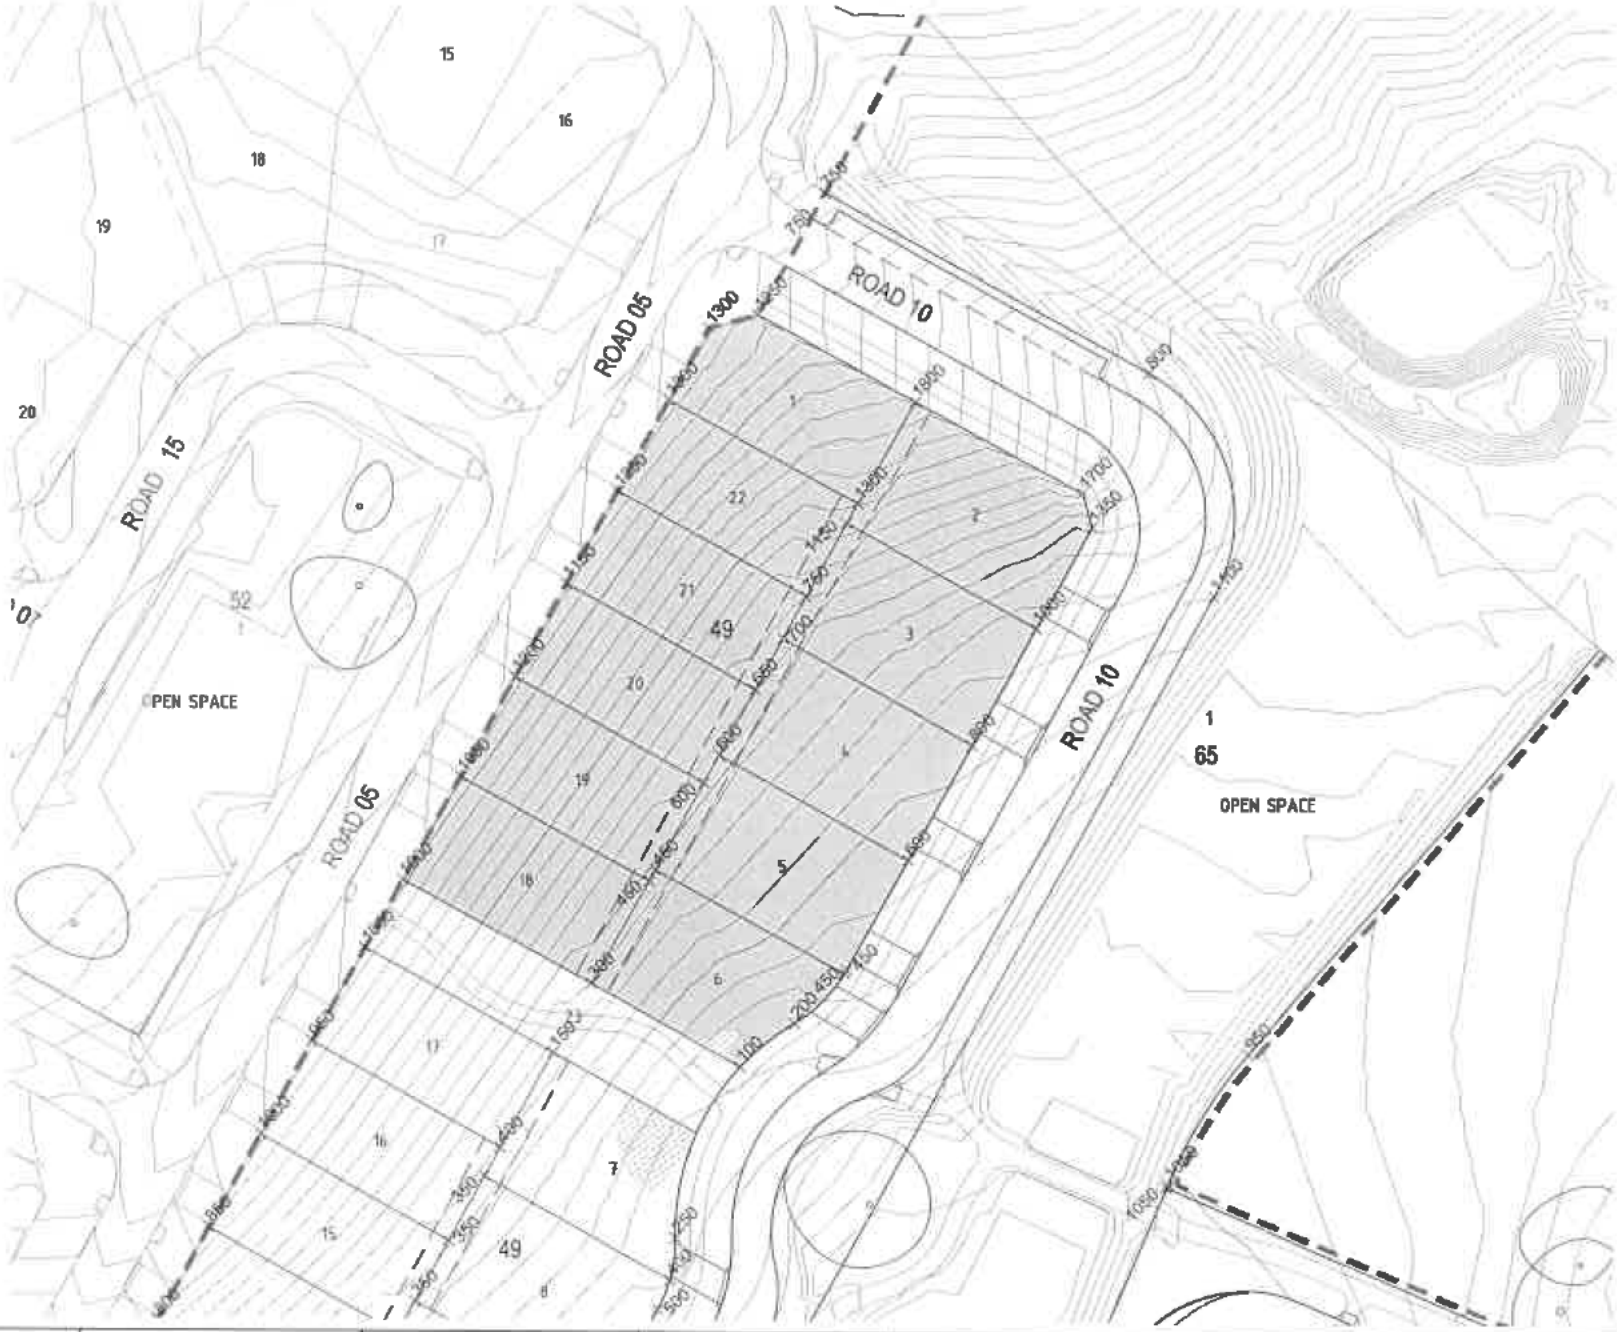

AMENDMENT DETAILS	SCALE (METRES) 5 0 5 10 15 20 25 1:1000	CLIENT	THROSBY ESTATE STAGE 2	CONSULTANTS tait | waddington Calibre Consulting	DRAWING TITLE FILL ON BLOCKS SHEET 11
					DRAWING NUMBER C13178.2-FOB11 AMEND. A

WARNING

THIS PLAN ONLY INDICATES AREAS OF FILL OF WHICH THE DEVELOPER AND THEIR AGENTS ARE AWARE. IT HAS NOT BEEN CHECKED BY THE TERRITORY, AND THE TERRITORY DOES NOT GUARANTEE ITS ACCURACY. IN NO WAY SHOULD THIS PLAN BE READ AS A CONCLUSIVE STATEMENT OF THE FULL EXTENT OF THE FILL THAT MAY BE FOUND ON THE WHOLE LAND DEPICTED. LESSEES AND PURCHASERS SHOULD MAKE THEIR OWN INQUIRIES IN REGARD TO THE EXACT DRAINAGE, GEOTECHNICAL AND FILL CONDITIONS AFFECTING THEIR BLOCKS.

*500 AREA OF KNOWN CUT (DEPTH IN MILLIMETRES)

*500 AREA OF KNOWN FILL (DEPTH IN MILLIMETRES)

STAGE BOUNDARY

DESIGN GRADING CONTOURS (1.0m INTERVALS)



AMENDMENT DETAILS	SCALE (METRES)	CLIENT	THROSBY ESTATE STAGE 2	CONSULTANTS	FILL ON BLOCKS SHEET 12
	5 0 5 10 15 20 25 1:1000	ACT | DC		tait | waddington callibre CONSULTING	DRAWING NUMBER C13178.2-FOB12 AMEND. A

WARNING

THIS PLAN ONLY INDICATES AREAS OF FILL OF WHICH THE DEVELOPER AND THEIR AGENTS ARE AWARE. IT HAS NOT BEEN CHECKED BY THE TERRITORY, AND THE TERRITORY DOES NOT GUARANTEE ITS ACCURACY. IN NO WAY SHOULD THIS PLAN BE READ AS A CONCLUSIVE STATEMENT OF THE FULL EXTENT OF THE FILL THAT MAY BE FOUND ON THE WHOLE LAND DEPICTED. LESSEES AND PURCHASERS SHOULD MAKE THEIR OWN INQUIRIES IN REGARD TO THE EXACT DRAINAGE, GEOTECHNICAL AND FILL CONDITIONS AFFECTING THEIR BLOCKS.

*500 AREA OF KNOWN CUT (DEPTH IN MILLIMETRES)

*500 AREA OF KNOWN FILL (DEPTH IN MILLIMETRES)

STAGE BOUNDARY

DESIGN GRADING CONTOURS (1.0m INTERVALS)



AMENDMENT DETAILS	SCALE (METRES) 5 0 5 10 15 20 25 — 1:1000	CLIENT	THROSBY ESTATE STAGE 2	CONSULTANTS tait | waddington Calibre Consulting	FILL ON BLOCKS SHEET 13
					DRAWING NUMBER C13178.2-FOB13 — AMEND. A

WARNING


THIS PLAN ONLY INDICATES AREAS OF FILL OF WHICH THE DEVELOPER AND THEIR AGENTS ARE AWARE. IT HAS NOT BEEN CHECKED BY THE TERRITORY, AND THE TERRITORY DOES NOT GUARANTEE ITS ACCURACY. IN NO WAY SHOULD THIS PLAN BE READ AS A CONCLUSIVE STATEMENT OF THE FULL EXTENT OF THE FILL THAT MAY BE FOUND ON THE WHOLE LAND DEPICTED. LESSEES AND PURCHASERS SHOULD MAKE THEIR OWN INQUIRIES IN REGARD TO THE EXACT DRAINAGE, GEOTECHNICAL AND FILL CONDITIONS AFFECTING THEIR BLOCKS.

*500 AREA OF KNOWN CUT (DEPTH IN MILLIMETRES)

*500 AREA OF KNOWN FILL (DEPTH IN MILLIMETRES)

STAGE BOUNDARY

DESIGN GRADING CONTOURS (1.0m INTERVALS)

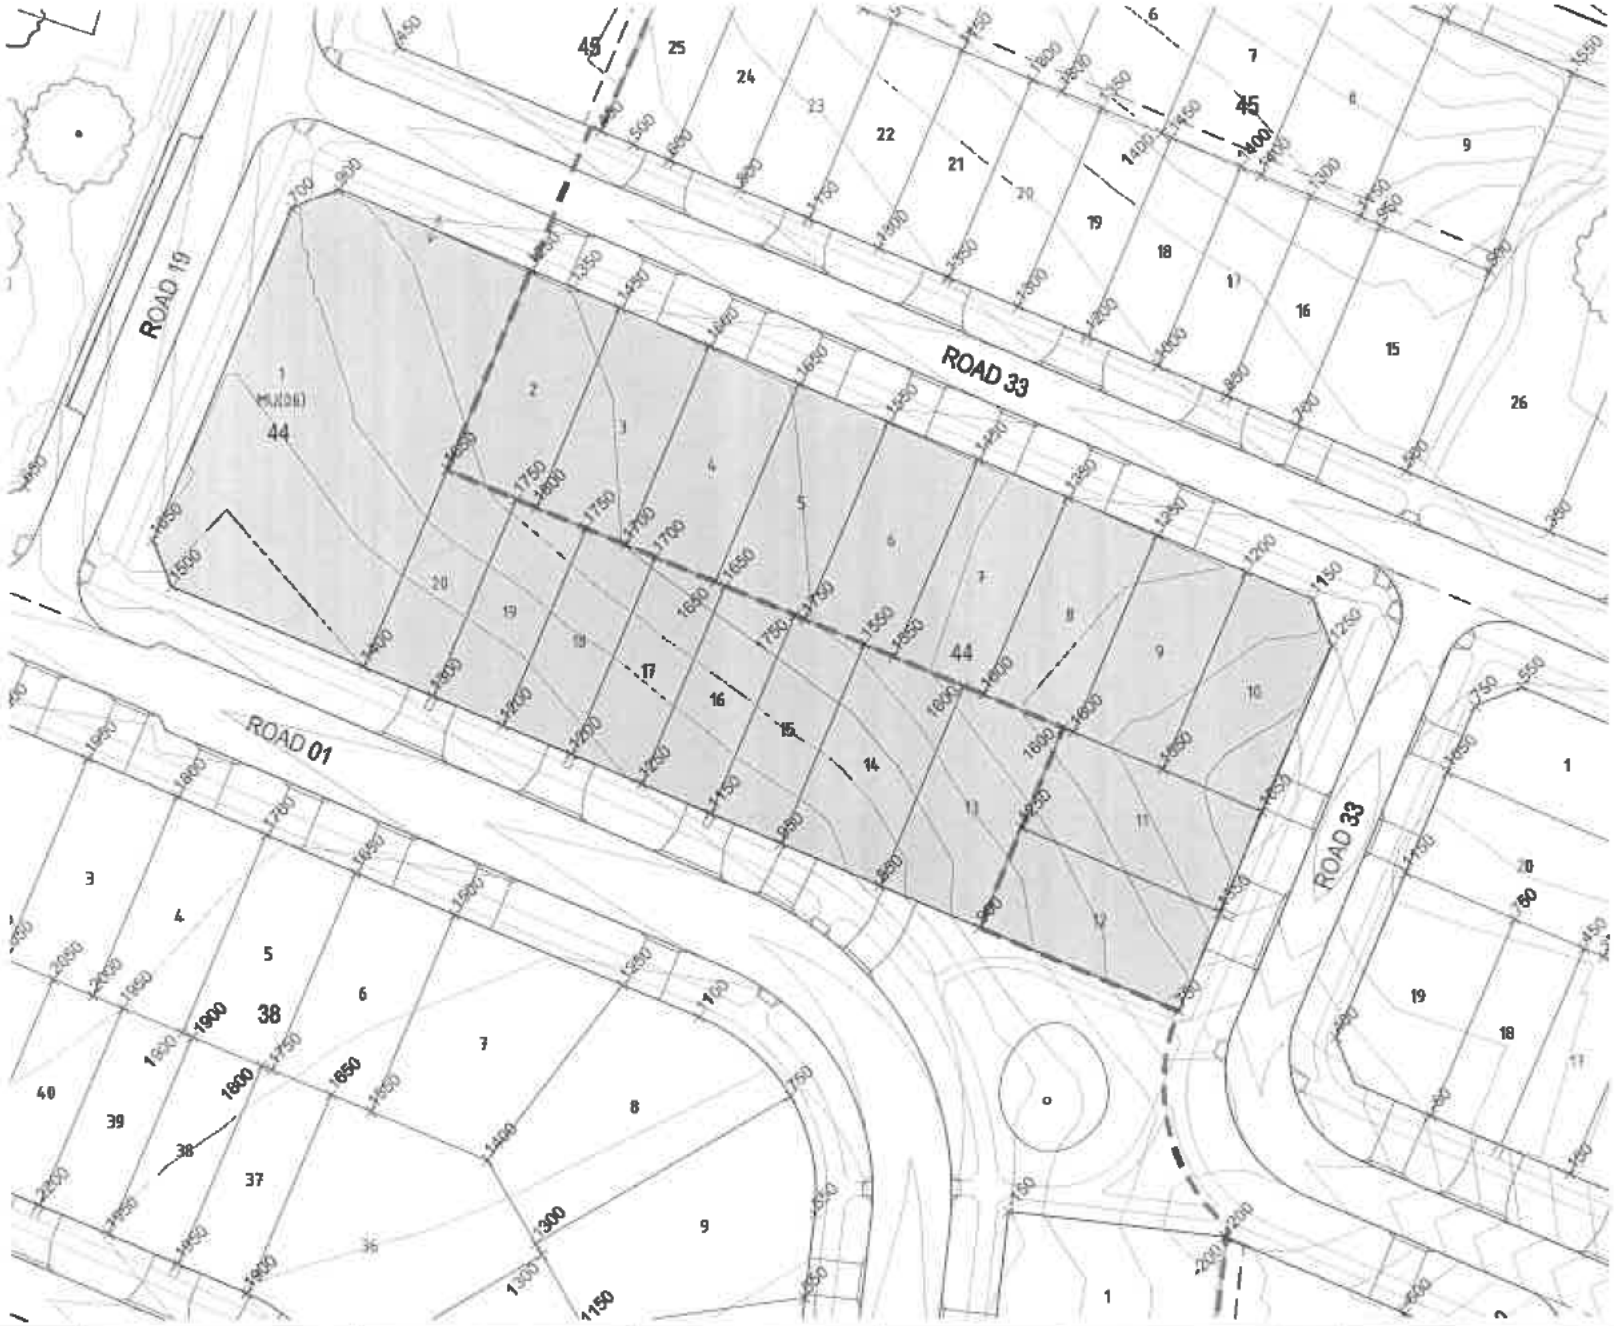

AMENDMENT DETAILS	SCALE (METRES)	CLIENT		CONSULTANTS	DRAWING TITLE
	5 0 5 10 15 20 25	ACT	THROSBY ESTATE STAGE 2	tait | waddington	FILL ON BLOCKS SHEET 14
	1:1000			calibre CONSULTING	DRAWING NUMBER C13178.2-FOB14 AMEND. A

WARNING

THIS PLAN ONLY INDICATES AREAS OF FILL OF WHICH THE DEVELOPER AND THEIR AGENTS ARE AWARE. IT HAS NOT BEEN CHECKED BY THE TERRITORY, AND THE TERRITORY DOES NOT GUARANTEE ITS ACCURACY. IN NO WAY SHOULD THIS PLAN BE READ AS A CONCLUSIVE STATEMENT OF THE FULL EXTENT OF THE FILL THAT MAY BE FOUND ON THE WHOLE LAND DEPICTED. LESSEES AND PURCHASERS SHOULD MAKE THEIR OWN INQUIRIES IN REGARD TO THE EXACT DRAINAGE, GEOTECHNICAL AND FILL CONDITIONS AFFECTING THEIR BLOCKS.

*500 AREA OF KNOWN CUT (DEPTH IN MILLIMETRES)

*500 AREA OF KNOWN FILL (DEPTH IN MILLIMETRES)

STAGE BOUNDARY

DESIGN GRADING CONTOURS (1.0m INTERVALS)



AMENDMENT DETAILS	SCALE (METRES) 5 0 5 10 15 20 25 1:1000	CLIENT	THROSBY ESTATE STAGE 2	CONSULTANTS tait | waddington Calibre CONSULTING	DRAWING TITLE: FILL ON BLOCKS SHEET 15
					DRAWING NUMBER: C13178.2-FOB15 AMEND: A

WARNING

THIS PLAN ONLY INDICATES AREAS OF FILL OF WHICH THE DEVELOPER AND THEIR AGENTS ARE AWARE. IT HAS NOT BEEN CHECKED BY THE TERRITORY, AND THE TERRITORY DOES NOT GUARANTEE ITS ACCURACY. IN NO WAY SHOULD THIS PLAN BE READ AS A CONCLUSIVE STATEMENT OF THE FULL EXTENT OF THE FILL THAT MAY BE FOUND ON THE WHOLE LAND DEPICTED. LESSEES AND PURCHASERS SHOULD MAKE THEIR OWN INQUIRIES IN REGARD TO THE EXACT DRAINAGE, GEOTECHNICAL AND FILL CONDITIONS AFFECTING THEIR BLOCKS.

*500 AREA OF KNOWN CUT (DEPTH IN MILLIMETRES)

*500 AREA OF KNOWN FILL (DEPTH IN MILLIMETRES)

STAGE BOUNDARY

DESIGN GRADING CONTOURS (1.0m INTERVALS)



AMENDMENT DETAILS	SCALE (METRES)	CLIENT	PROJECT	CONSULTANTS	DRAWING TITLE
	5 0 5 10 15 20 25 1:1000	ACT Government	THROSBY ESTATE STAGE 2	tait | waddington; calibre consultants	FILL ON BLOCKS SHEET 16

DRAWING NUMBER C13178.2-FOB16 AMEND. A

WARNING

THIS PLAN ONLY INDICATES AREAS OF FILL OF WHICH THE DEVELOPER AND THEIR AGENTS ARE AWARE. IT HAS NOT BEEN CHECKED BY THE TERRITORY, AND THE TERRITORY DOES NOT GUARANTEE ITS ACCURACY. IN NO WAY SHOULD THIS PLAN BE READ AS A CONCLUSIVE STATEMENT OF THE FULL EXTENT OF THE FILL THAT MAY BE FOUND ON THE WHOLE LAND DEPICTED. LESSEES AND PURCHASERS SHOULD MAKE THEIR OWN INQUIRIES IN REGARD TO THE EXACT DRAINAGE, GEOTECHNICAL AND FILL CONDITIONS AFFECTING THEIR BLOCKS.

*500 AREA OF KNOWN CUT (DEPTH IN MILLIMETRES)

*500 AREA OF KNOWN FILL (DEPTH IN MILLIMETRES)

STAGE BOUNDARY

DESIGN GRADING CONTOURS (1.0m INTERVALS)



AMENDMENT DETAILS	SCALE (METRES) 5 0 5 10 15 20 25 1:1000	CLIENT	THROSBY ESTATE STAGE 2	CONSULTANTS tait | waddington calibre CONSULTING	DRAWING TITLE FILL ON BLOCKS SHEET 17
					DRAWING NUMBER C13178.2-FOB17 AMEND. A