



NOT FOR CONSTRUCTION

150 mm ON ORIGINAL

A1

9 10 20 30 40 50 60 70 80 90 100 110 120 130 140 150

R.L. 553.0


VERTICAL
GEOMETRY

HORIZONTAL
GEOMETRY

EXISTING
LEVELS

DESIGN
LEVELS

STATION

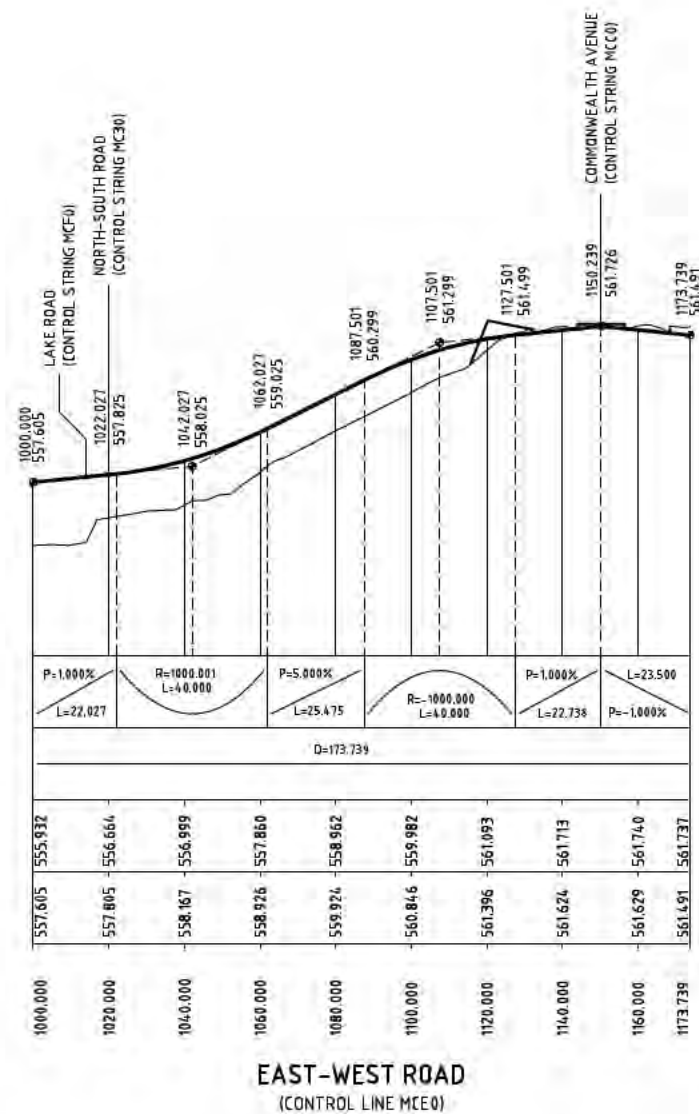

DRAWING FILE LOCATION / NAME
I:\3002385\CAD\DWG\12_RD_Long_Sections\3002385-DRD-0281_021.dwg

EXTERNAL REFERENCE FILES	REV	DATE	AMENDMENT / REVISION DESCRIPTION	WVR No.	APPROVAL	TITLE	NAME
	01	19.04.2014	DRAFT - FOR INFORMATION ONLY	WVR 001	DT	DRAFTER	C. DAWSON
	02	25.09.2014	FEASIBILITY STUDY ISSUE	WVR 002	DT	DRAFTING CHECK	K. SIDRAK
						DESIGNER	B. LEJANO
						DESIGN CHECK	T. FERRIS
						PROJECT MANAGER	B. DERRICK
						PROJECT DIRECTOR	S. TILDSLEY

PLOT DATE
25 Sep 2014

TIME
15:17:10

SCALES AT A1 SIZE DRAWING



DESIGNER

SMEC

SMEC AUSTRALIA PTY LTD
ABN 47 065 475 149
SUITE 2, LEVEL 1, 243 NORTHBOURNE AVENUE
LYNEHAM ACT 2602 AUSTRALIA
PH (02) 8234 1000 FAX (02) 8234 1088
SMEC PROJECT No 3002385

CLIENT

ACT
Government
Territory and Municipal Services

NOT FOR CONSTRUCTION

PROJECT TITLE	RE-ENGINEERING PARKES WAY FEASIBILITY STUDY LONGITUDINAL SECTION EAST-WEST ROAD (MCE0) SHEET 1 OF 1
SCALE	AS SHOWN
PHASE	PRELIMINARY
PROJECT / DRAWING No.	3002385-DRD-0281
REVISION	02

150 mm ON ORIGINAL

A1

9 10 20 30 40 50 60 70 80 90 100 110 120 130 140 150

R.L. 548.0


VERTICAL
GEOMETRY

HORIZONTAL
GEOMETRY

EXISTING
LEVELS

DESIGN
LEVELS

STATION

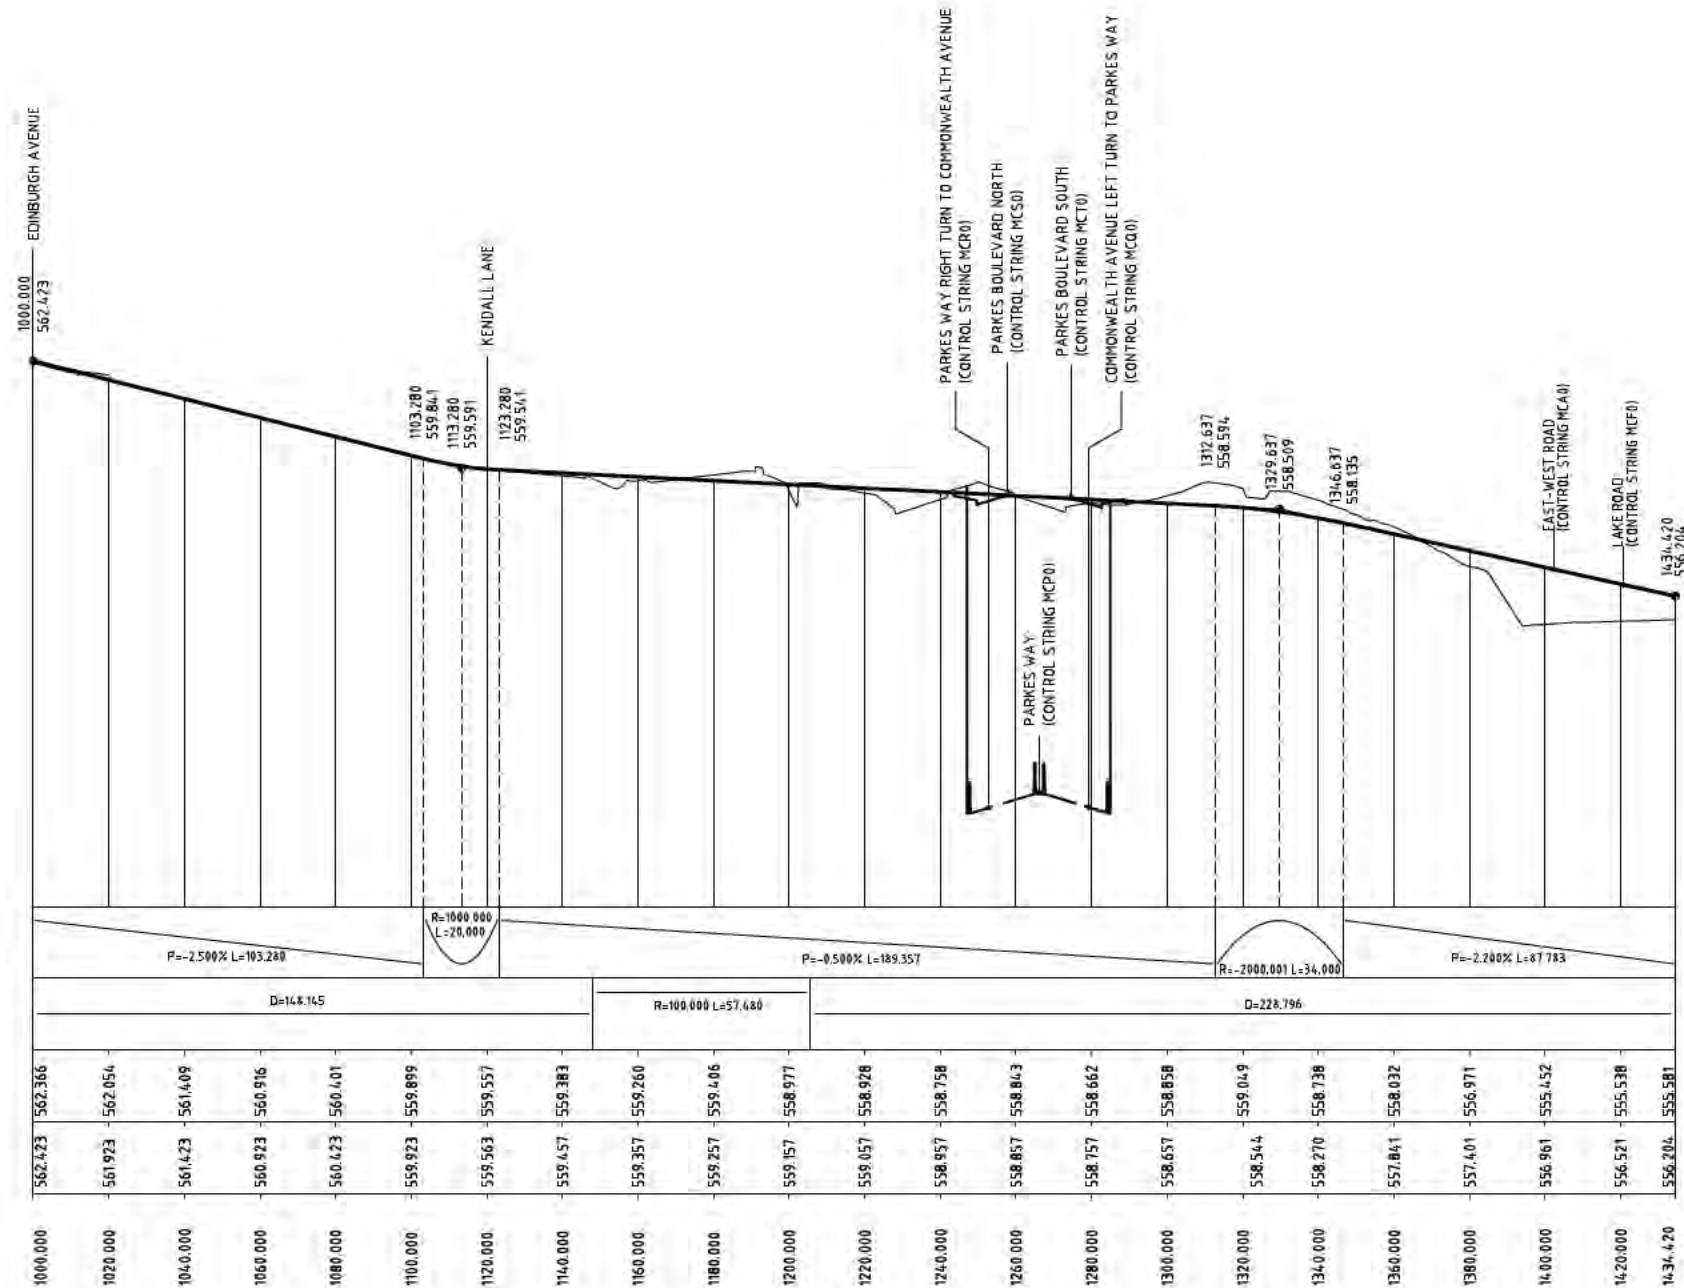

MARCUS CLARKE EXTENSION
(CONTROL LINE MC20)

NOT FOR CONSTRUCTION

DRAWING FILE LOCATION / NAME I:\3002385\CAD\DWG\12_RD_Long_Sections\3002385-DRD-0291_021.dwg				PLOT DATE 25 Sep 2014		TIME 15:17:23	
EXTERNAL REFERENCE FILES N:\P\3002385\MCD\OPTA N:\P\3002385\ACT\A1	REV	DATE	AMENDMENT / REVISION DESCRIPTION	WVR No.	APPROVAL	TITLE	NAME
	01	19.06.2014	DRAFT - FOR INFORMATION ONLY	WVR 001	DT	DRAFTER	C. DAWSON
	02	25.09.2014	FEASIBILITY STUDY ISSUE	WVR 002	DT	DRAFTING CHECK	K. SIDRAK
						DESIGNER	B. LEJANO
						DESIGN CHECK	T. FERRIS
						PROJECT MANAGER	B. DERRICK
						PROJECT DIRECTOR	S. TILDSLEY
SCALES AT A1 SIZE DRAWING				DESIGNER  SMEC AUSTRALIA PTY LTD ABN 47 065 475 149 SUITE 2, LEVEL 1, 343 NORTHBOURNE AVENUE LYNEHAM ACT 2602 AUSTRALIA PH (02) 8234 1000 FAX (02) 8234 1088 SMEC PROJECT No 3002385			
HORIZ. 1:1000 VERT. 1:100				CLIENT  ACT Government Territory and Municipal Services			
PROJECT TITLE RE-ENGINEERING PARKES WAY FEASIBILITY STUDY LONGITUDINAL SECTION MARCUS CLARKE STREET EXTENSION (MC20) SHEET 1 OF 1				SCALE AS SHOWN			
PHASE PRELIMINARY				PROJECT / DRAWING No. 3002385-DRD-0291			
				REVISION 02			

150 mm ON ORIGINAL

A1

R.L. 546.0


VERTICAL
GEOMETRY

HORIZONTAL
GEOMETRY

EXISTING
LEVELS

DESIGN
LEVELS

STATION

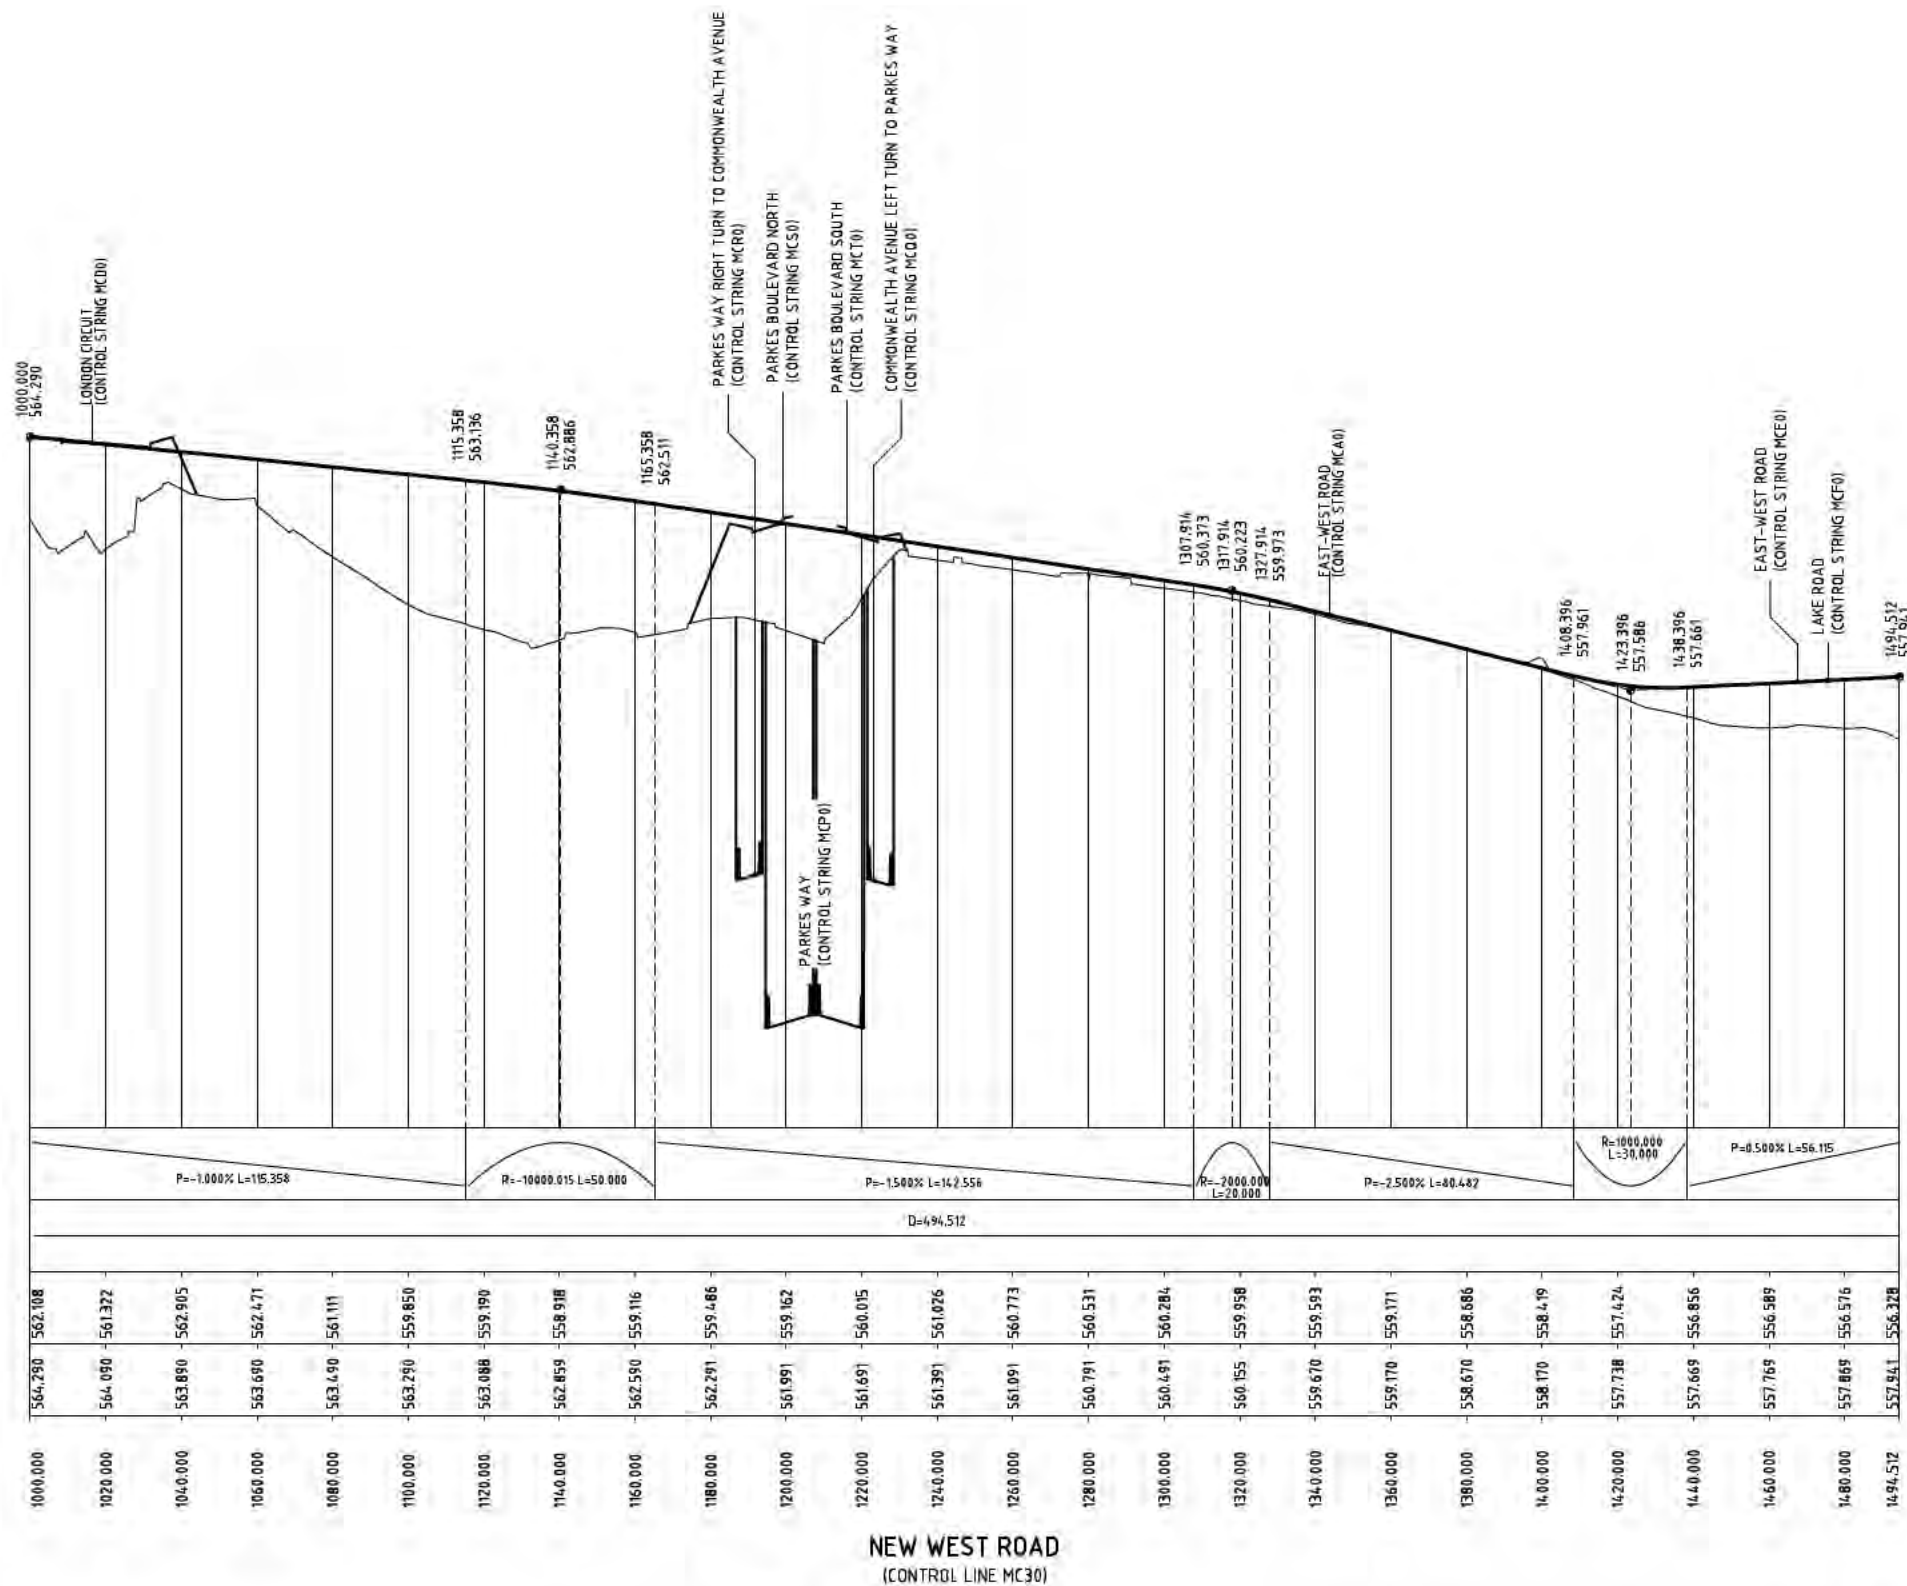

NOT FOR CONSTRUCTION

DRAWING FILE LOCATION / NAME I:\3002385\CAD\DWG\12_RD_Long_Sections\3002385-DRD-0295_02.dwg				PLOT DATE 25 Sep 2014		TIME 15:17:50	
EXTERNAL REFERENCE FILES	REV	DATE	AMENDMENT / REVISION DESCRIPTION	WVR No.	APPROVAL	TITLE	NAME
	01	19.04.2014	DRAFT - FOR INFORMATION ONLY	WVR 001	DT	DRAFTER	C. DAWSON
	02	25.09.2014	FEASIBILITY STUDY ISSUE	WVR 002	DT	DRAFTING CHECK	K. SIDRAK
						DESIGNER	B. LEJANO
						DESIGN CHECK	T. FERRIS
						PROJECT MANAGER	B. DERRICK
						PROJECT DIRECTOR	S. TILDSLEY
SCALES AT A1 SIZE DRAWING				DESIGNER			
HORIZ. 1:1000 VERT. 1:100				 SMEC AUSTRALIA PTY LTD ABN 47 065 475 149 SUITE 2, LEVEL 1, 243 NORTHBOURNE AVENUE LYNEHAM ACT 2602 AUSTRALIA PH (02) 8234 1000 FAX (02) 8234 1088 SMEC PROJECT No 3002385			
				CLIENT			
				 ACT Government Territory and Municipal Services			
PROJECT TITLE				RE-ENGINEERING PARKES WAY FEASIBILITY STUDY LONGITUDINAL SECTION NEW WEST ROAD (MC30) SHEET 1 OF 1			
SCALE AS SHOWN		PHASE PRELIMINARY		PROJECT / DRAWING No. 3002385-DRD-0295		REVISION 02	

150 mm ON ORIGINAL

A1

150 140 130 120 110 100 90 80 70 60 50 40 30 20 10

R.L. 547.0


VERTICAL
GEOMETRY

HORIZONTAL
GEOMETRY

EXISTING
LEVELS

DESIGN
LEVELS

STATION

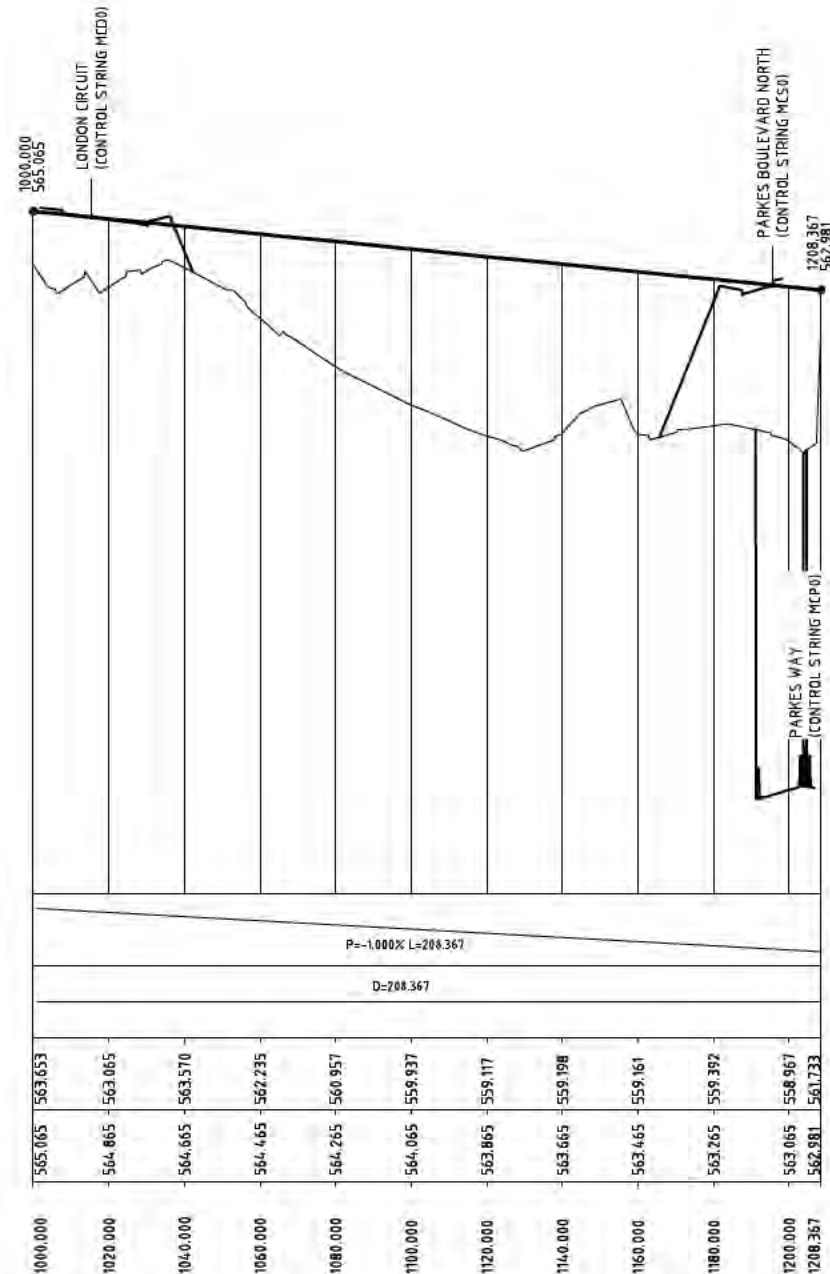

NEW EAST ROAD
(CONTROL LINE MC40)

DRAWING FILE LOCATION / NAME
I:\3002385\CAD\DWG\12_RD_Long_Sections\3002385-DRD-0301_021.dwg


PLOT DATE
25 Sep 2014

TIME
15:18:01

EXTERNAL REFERENCE FILES
N:\P\125-MC40-0016
N:\P\125-MC40-0016

REV	DATE	AMENDMENT / REVISION DESCRIPTION	WVR No.
01	19.04.2014	DRAFT - FOR INFORMATION ONLY	WVR 001
02	25.09.2014	FEASIBILITY STUDY ISSUE	WVR 002

APPROVAL	TITLE	NAME
DT	DRAFTER	C. DAWSON
DT	DRAFTING CHECK	K. SIDRAK
	DESIGNER	B. LEJANO
	DESIGN CHECK	T. FERRIS
	PROJECT MANAGER	B. DERRICK
	PROJECT DIRECTOR	S. TILDSLEY

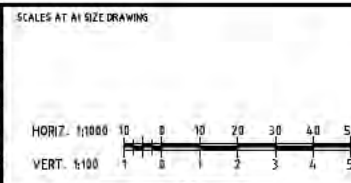

DESIGNER


SMEC AUSTRALIA PTY LTD
ABN 47 065 475 149
SUITE 2, LEVEL 1, 343 NORTHBOURNE AVENUE
LYNEHAM ACT 2602 AUSTRALIA
PH (02) 8234 1000 FAX (02) 8234 1088
SMEC PROJECT No 3002385

CLIENT

ACT
Government
Territory and Municipal Services

PROJECT TITLE RE-ENGINEERING PARKES WAY FEASIBILITY STUDY LONGITUDINAL SECTION NEW EAST ROAD (MC40) SHEET 1 OF 1			
SCALE AS SHOWN	PHASE PRELIMINARY	PROJECT / DRAWING No. 3002385-DRD-0301	REVISION 02

NOT FOR CONSTRUCTION

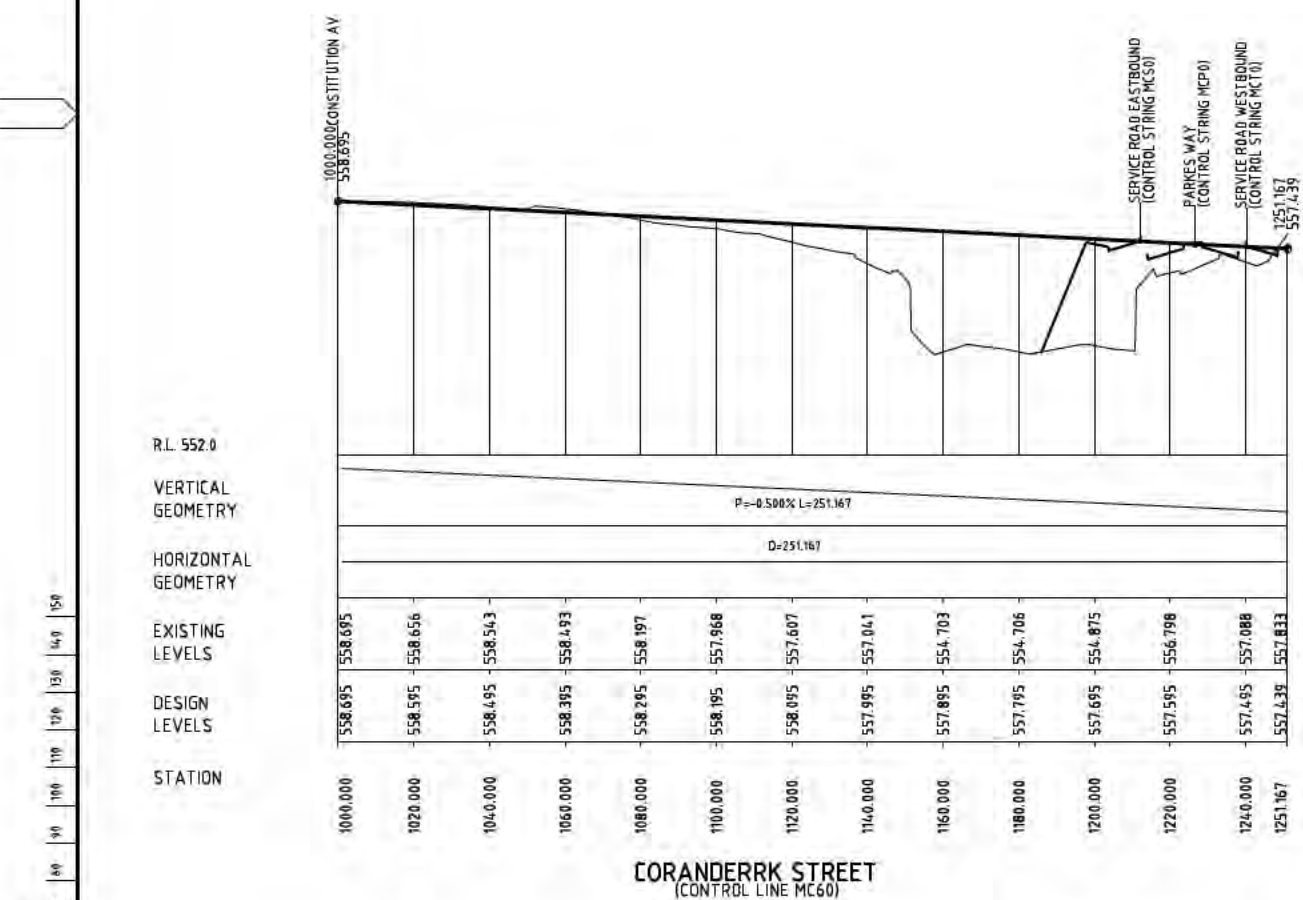

150 mm ON ORIGINAL

A1

90102030405060708090100110120130140150

DRAWING FILE LOCATION / NAME
I:\3002385\CAD\DWG\12_RD_Long_Sections\3002385-DRD-0311_102.dwg

PLOT DATE
25 Sep 2014

TIME
15:18:25

EXTERNAL REFERENCE FILES	REV	DATE	AMENDMENT / REVISION DESCRIPTION	WVR No.	APPROVAL	TITLE	NAME
N:\PWFE\LS_MCRG\OPTA N:\PWFE\ACT_A1	01	19.06.2014	DRAFT - FOR INFORMATION ONLY	WVR 001	DT	DRAFTER	C. DAWSON
	02	25.09.2014	FEASIBILITY STUDY ISSUE	WVR 002	DT	DRAFTING CHECK	K. SIDRAK
						DESIGNER	B. LEJANO
						DESIGN CHECK	T. FERRIS
						PROJECT MANAGER	B. DERRICK
						PROJECT DIRECTOR	S. TILDSLEY

SCALES AT A1 SIZE DRAWING

HORIZ. 1:1000 10 0 10 20 30 40 50

VERT. 1:100 1 0 1 2 3 4 5

DESIGNER


SMEC AUSTRALIA PTY LTD
ABN 47 065 475 149
SUITE 2, LEVEL 1, 343 NORTHBOURNE AVENUE
LYNEHAM ACT 2602 AUSTRALIA
PH (02) 8234 1000 FAX (02) 8234 1088
SMEC PROJECT No 3002385

CLIENT


ACT
Government
Territory and Municipal Services

PROJECT TITLE

RE-ENGINEERING PARKES WAY
FEASIBILITY STUDY
LONGITUDINAL SECTION
CORANDERRK STREET (MC60)
SHEET 1 OF 1

SCALE	PHASE	PROJECT / DRAWING No.	REVISION
AS SHOWN	PRELIMINARY	3002385-DRD-0311	02

NOT FOR CONSTRUCTION



BRIAN LEWIS CRESCENT

PARKES BOULEVARD
NORTH (MCS0)

EDINBURGH AVENUE
RAMP WIDENING

PARKES WAY
(MCP0)

EDINBURGH AVENUE

BRIDGE OVER
PARKES WAY

TO FYSHWICK

MATCH TO EXISTING

FROM TUGGERANONG

MIT OF WORKS

PARKES WAY

- MCSO -

МСТО

FROM NATIONAL
MUSEUM OF AUSTRALIA

LAWSON CRESCENT

1000
TP1000.000

585.4701

PARKES BOULEVARD
SOUTH (MCT0)

NOT FOR CONSTRUCTION

[illegible]

SCALES AT A1 SIZE DRAWING

SCALE 1:500



SMEC AUSTRALIA PTY LTD
 © ABN 47 065 475 149
 SUITE 2, LEVEL 1, 243 NORTHBOURNE AVENUE
 LYNEHAM ACT 2602 AUSTRALIA
 PH (02) 6234 1900 FAX (02) 6234 1066
SMEC PROJECT NO 3002385




ACT
Government
Territory and Municipal Services

PROJECT TITLE		RE-ENGINEERING PARKES WAY FEASIBILITY STUDY	
COMMUNICATIONS SERVICE PLAN			
PARKES BOULEVARD			
SHEET 1			
SCALE	PHASE	PROJECT / DRAWING No.	REVISION
AS SHOWN	FEASIBILITY	3002385-DUC-0111	02

150 mm ON ORIGINAL


A1

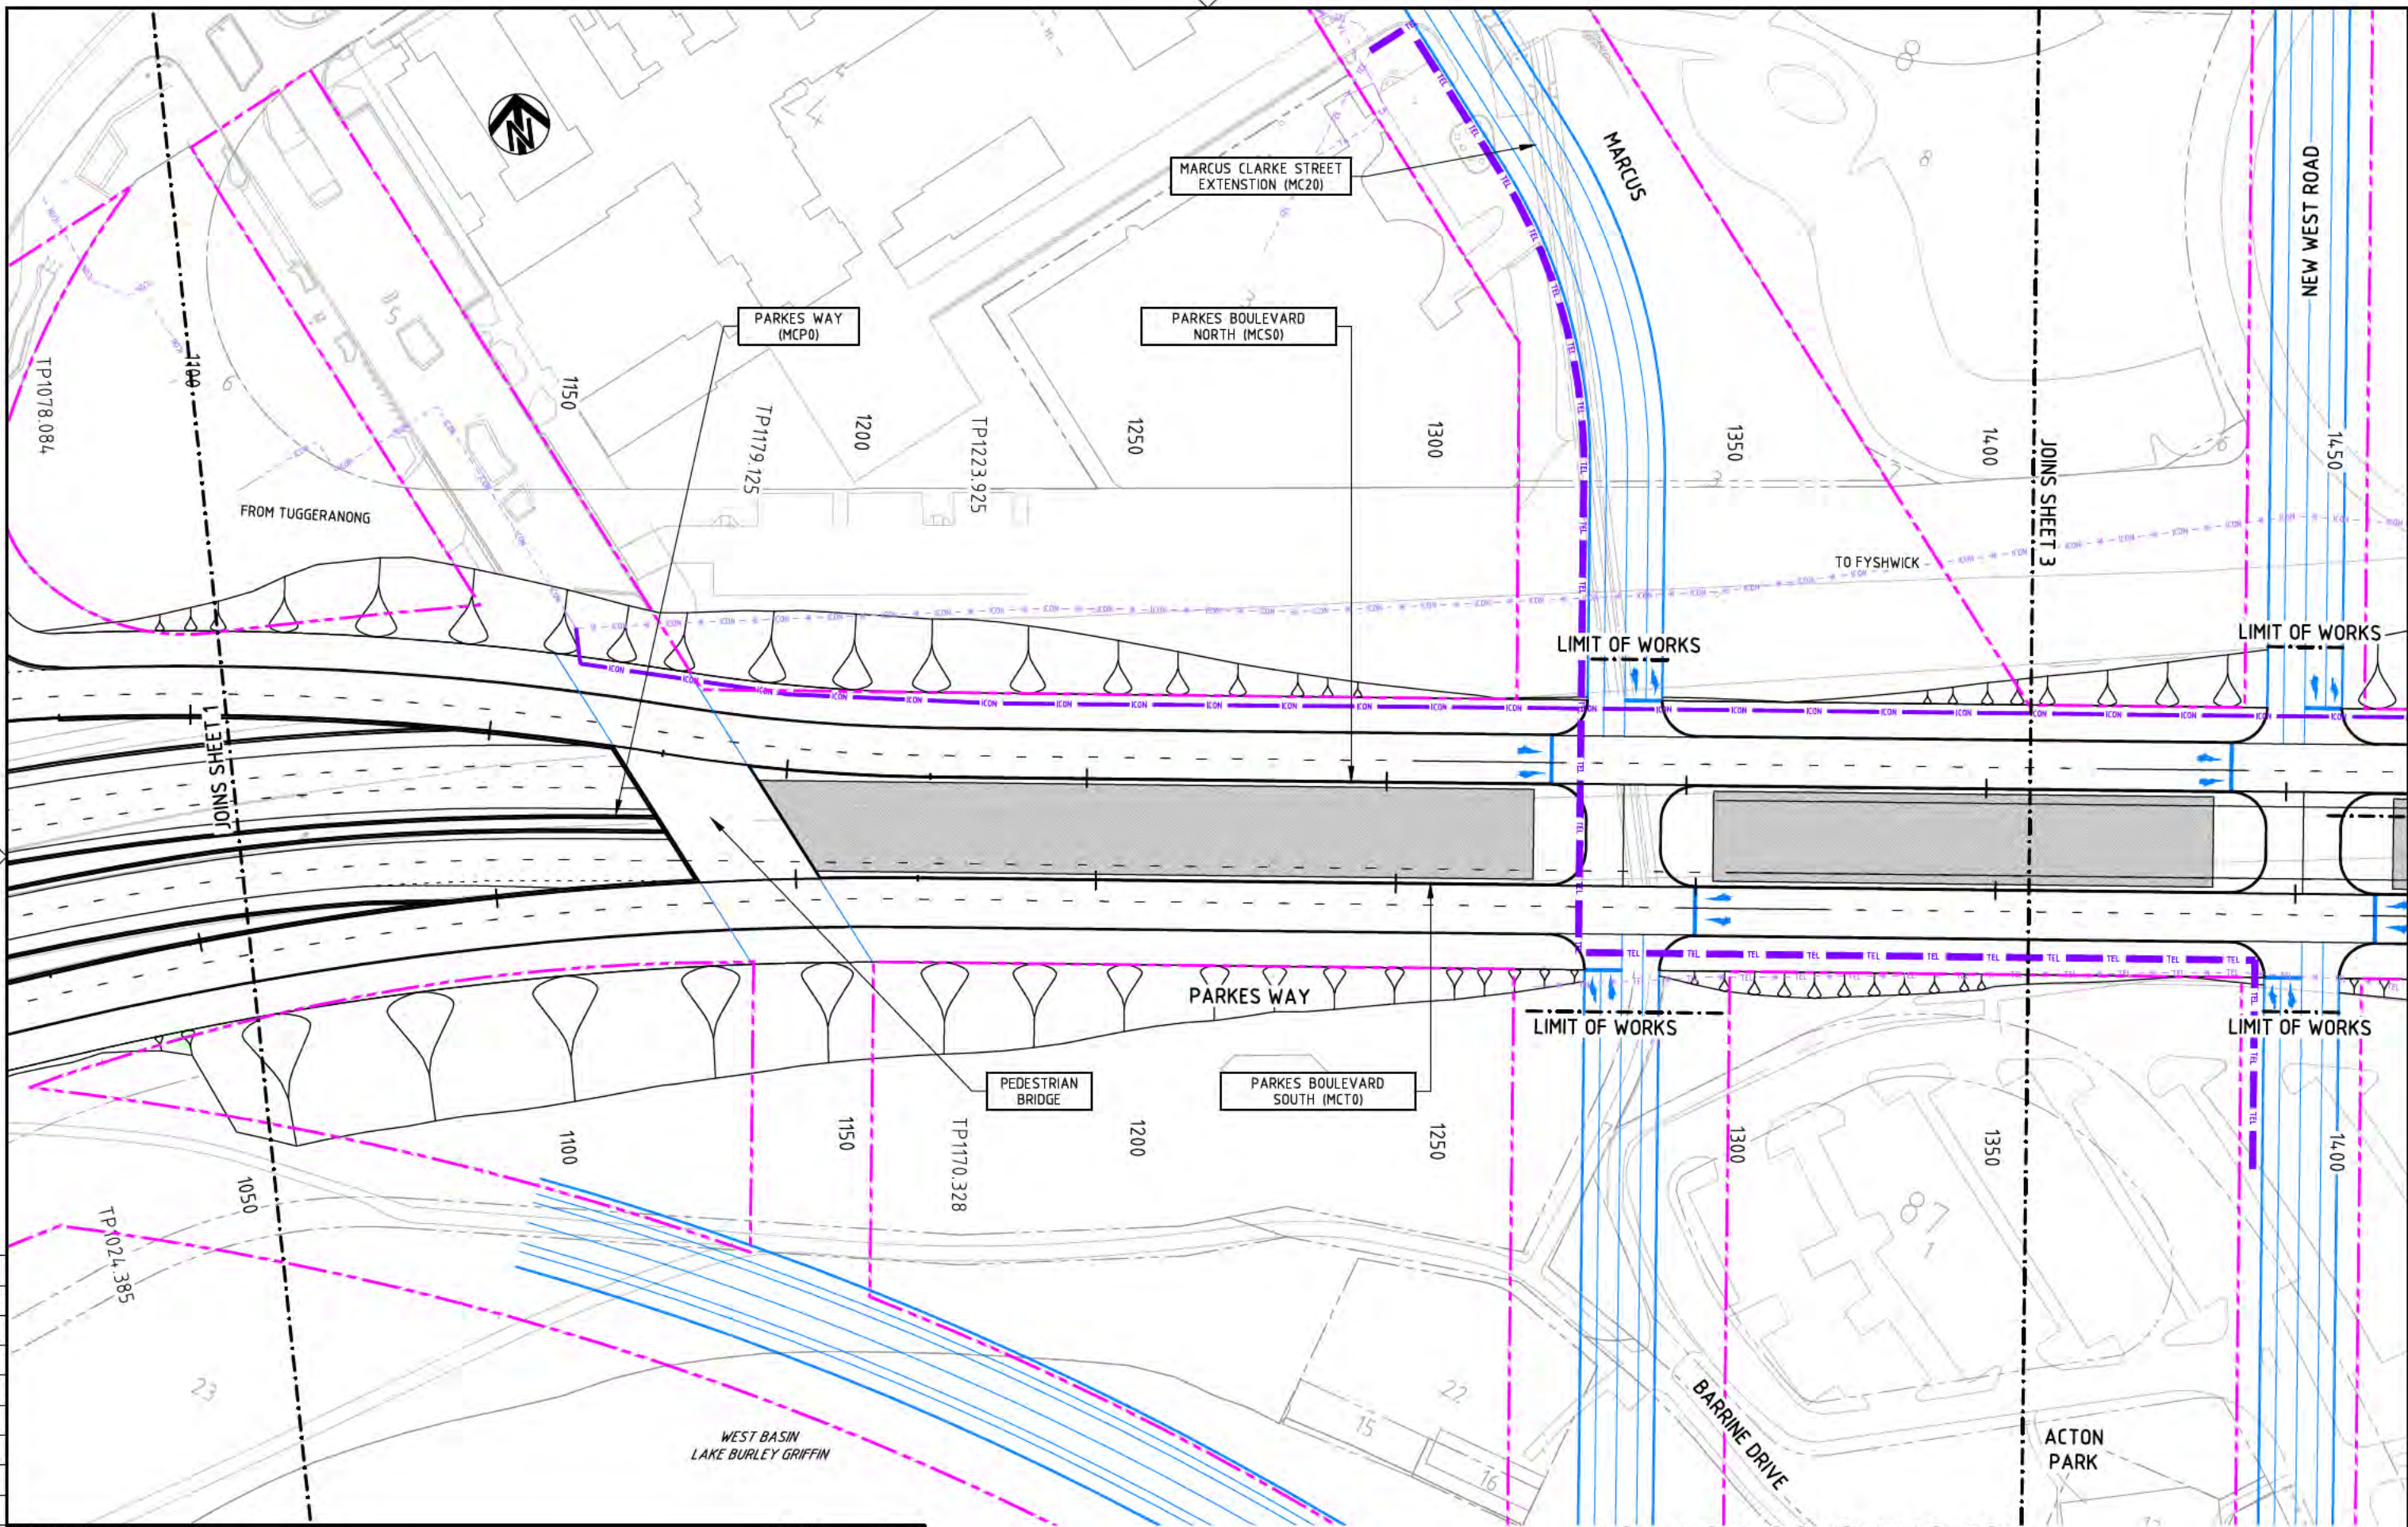

DRAWING FILE LOCATION / NAME I:\3002385\CAD\DWG\16_UT_Utlities\3002385-DUC-0112_02.dwg		PLOT DATE 25 Sep 2014		TIME 14:01:57	
EXTERNAL REFERENCE FILES		WVR No.		APPROVAL	
X:\P\3002385-DUC-0112_02.dwg		WVR 001		DT	
X:\P\3002385-DUC-0112_02.dwg		WVR 002		DT	
150 mm ON ORIGINAL

A1

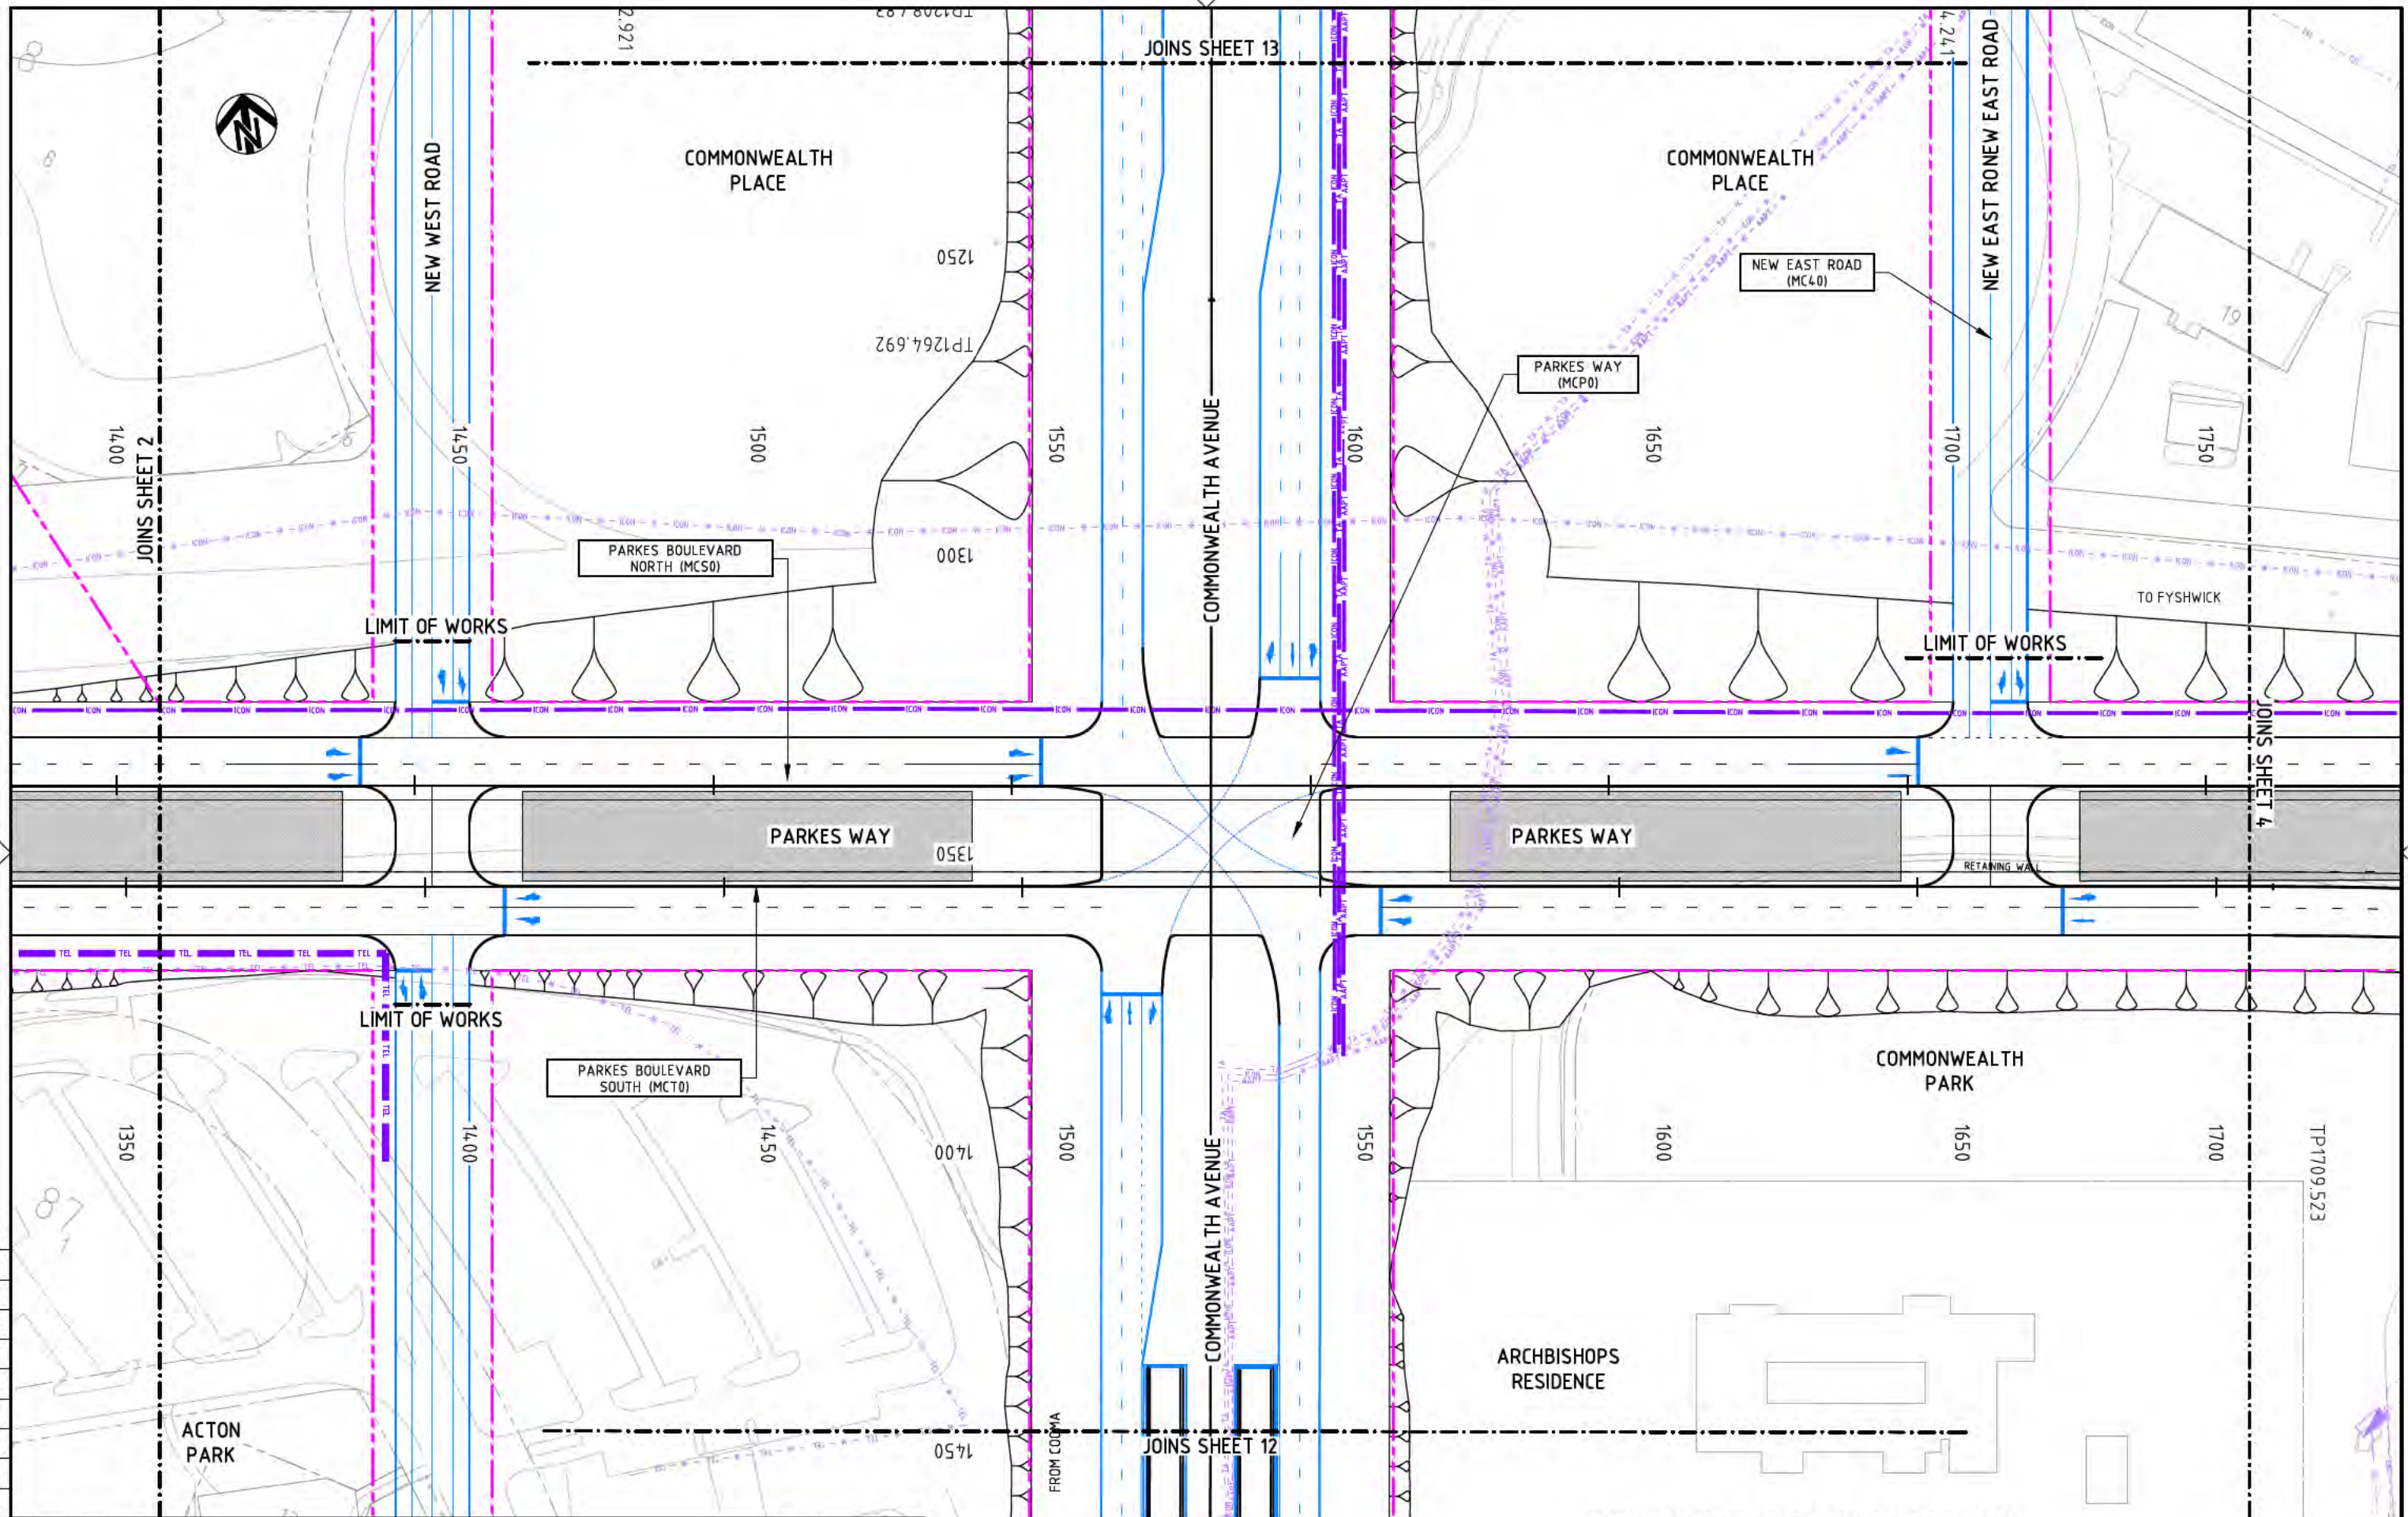

NOT FOR CONSTRUCTION

DRAWING FILE LOCATION / NAME I:\3002385\CAD\DWG\16_UT_Utilities\3002385-DUC-0113_ [02].dwg				PLOT DATE 25 Sep 2014		TIME 14:02:56	
EXTERNAL REFERENCE FILES X:\P\3002385-DUC-0113_ [02].dwg X:\P\							

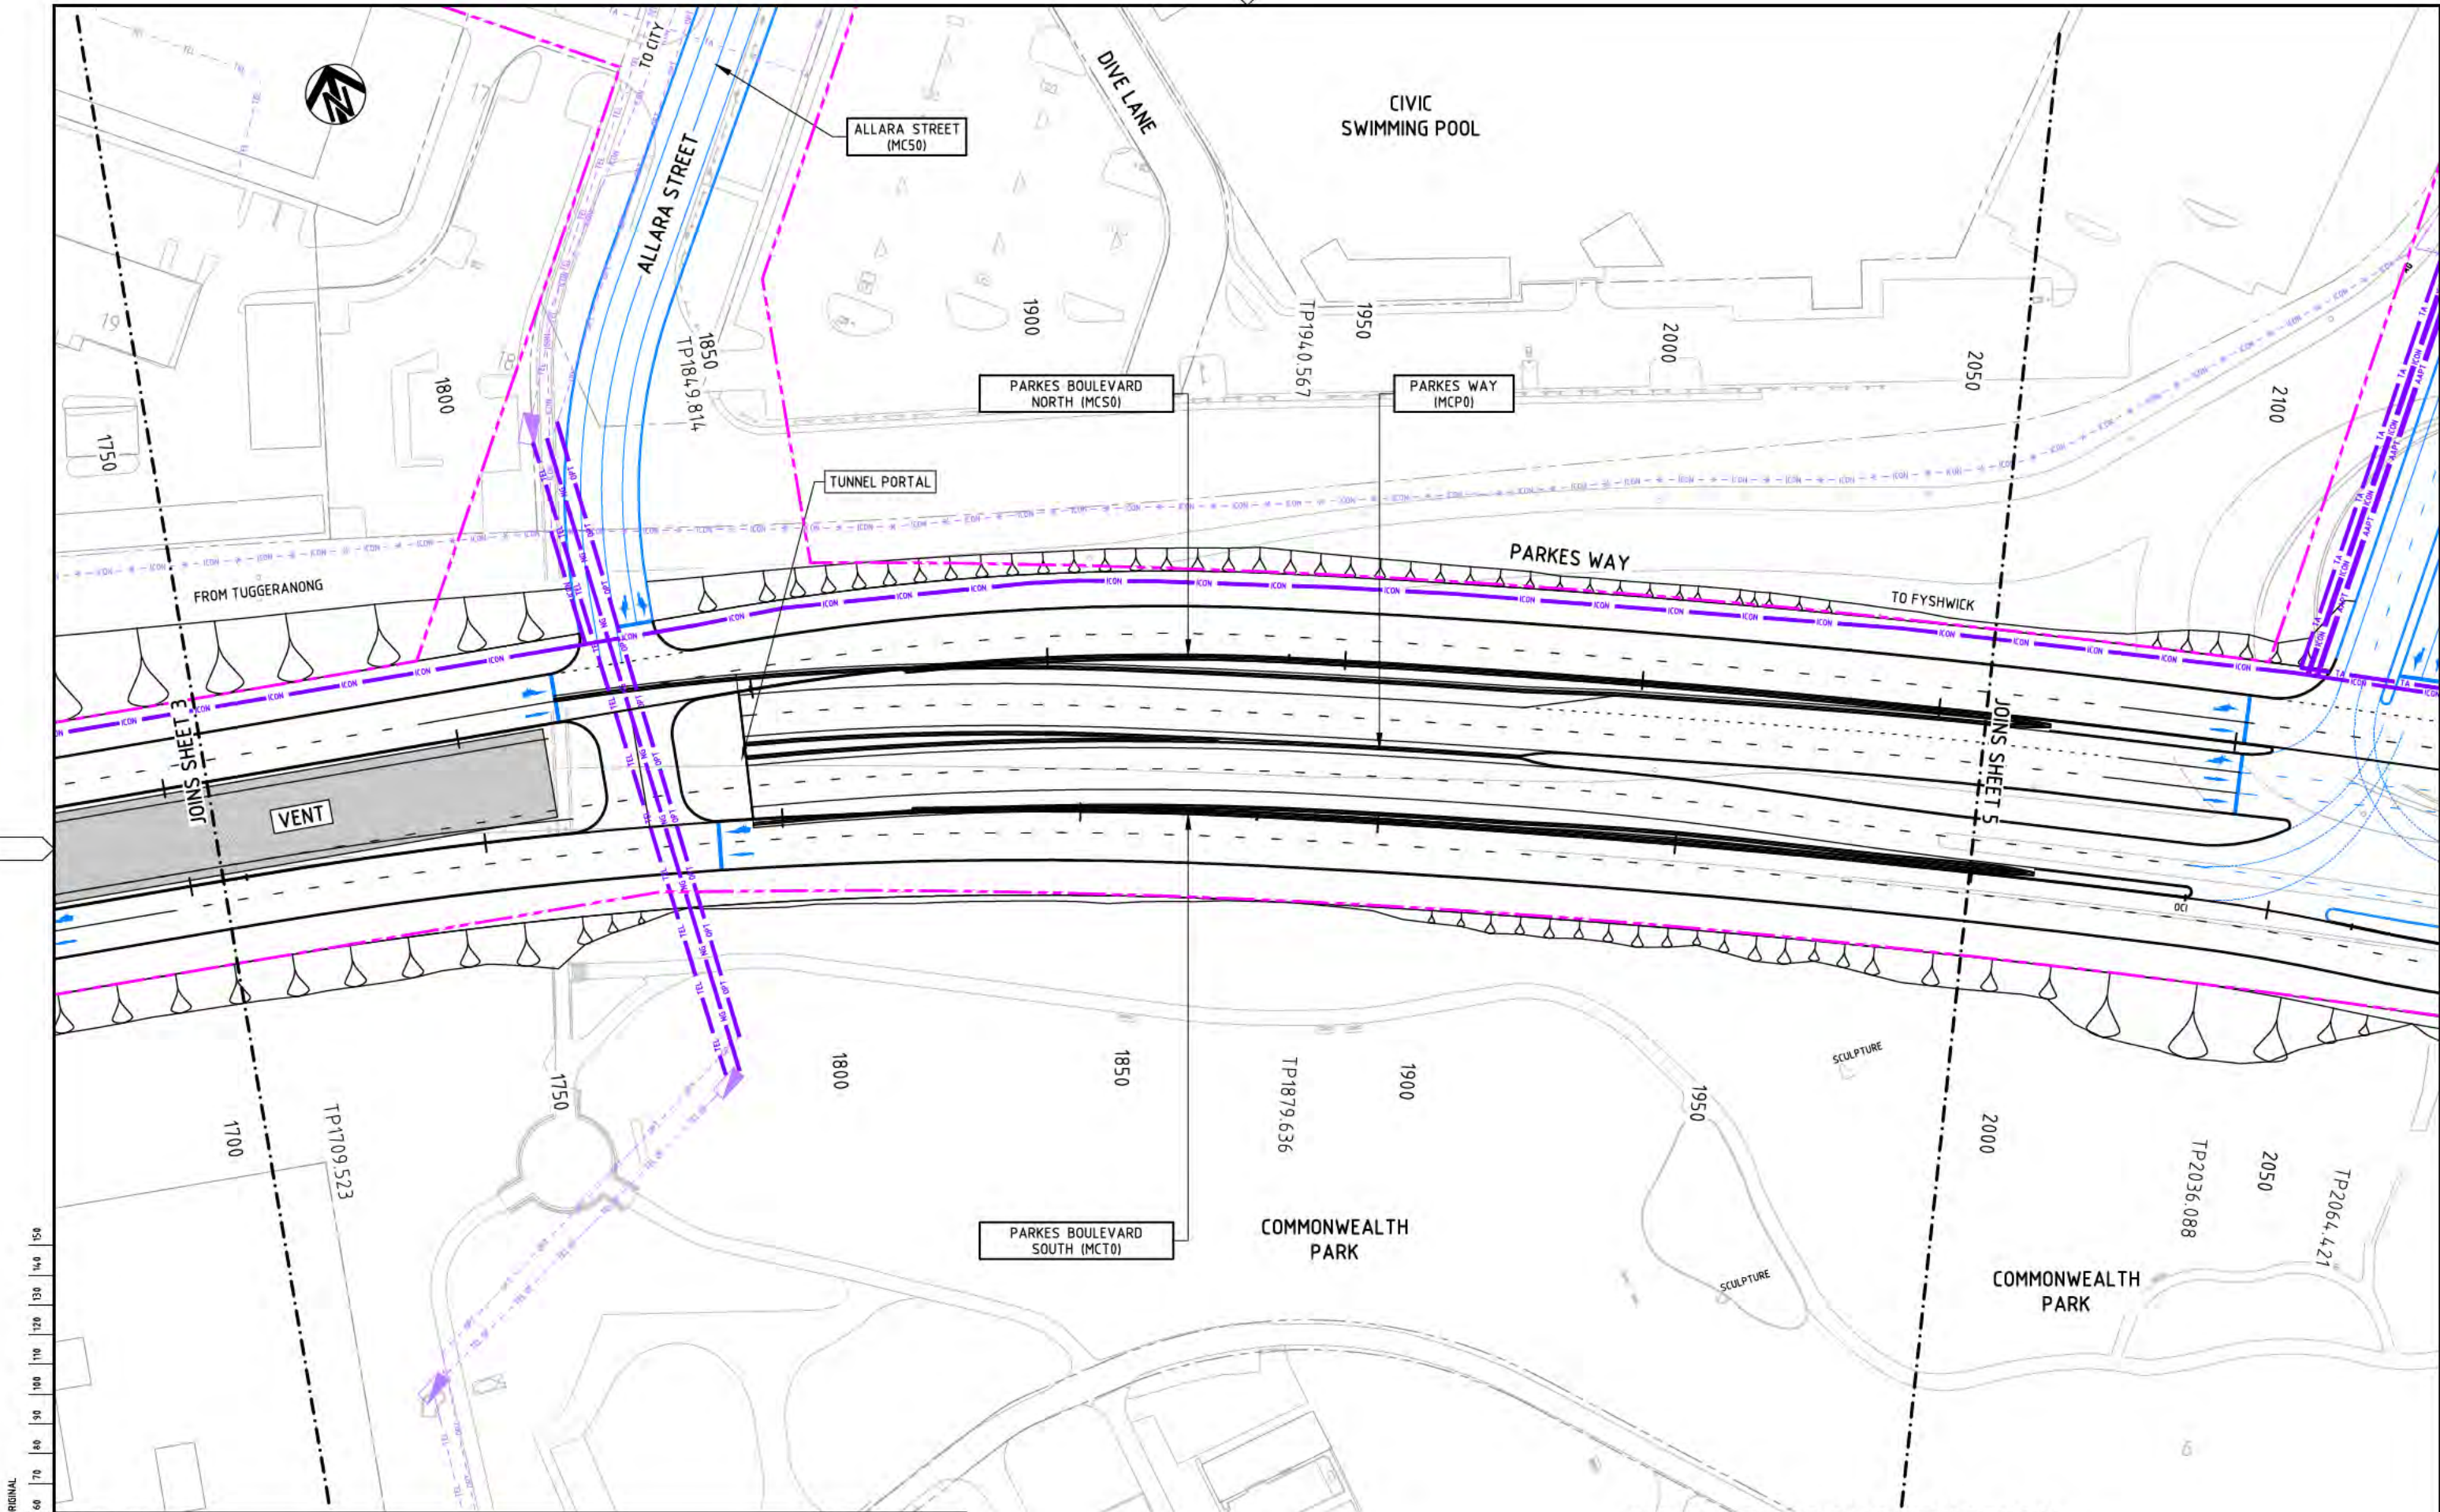

NOT FOR CONSTRUCTION

DRAWING FILE LOCATION / NAME I:\3002385\CAD\DWG\16_UT_Utillities\3002385-DUC-0114_02.dwg		PLOT DATE 25 Sep 2014		TIME 14:03:49	
EXTERNAL REFERENCE FILES		REV		DATE	
X:\P\3002385\CAD\DWG\16_UT_Utillities\3002385-DUC-0114_02.dwg		01		19.06.2014	
X:\P\3002385\CAD\DWG\16_UT_Utillities\3002385-DUC-0114_02.dwg		02		25.09.2014	
AMENDMENT / REVISION DESCRIPTION		WVR No.		APPROVAL	
DRAFT - FOR INFORMATION ONLY		WVR 001		DT	
FEASIBILITY STUDY ISSUE		WVR 002		DT	
TITLE		NAME		DESIGNER	
DRAFTER		C. DAWSON		DESIGNER	
DRAFTING CHECK		K. SIDRAK		DESIGN CHECK	
DESIGNER		M. DOWNES		PROJECT MANAGER	
DESIGN CHECK		A. BORELAND		PROJECT DIRECTOR	
PROJECT MANAGER		B. DERRICK		PROJECT DIRECTOR	
PROJECT DIRECTOR		S. TILDSLEY		PROJECT DIRECTOR	
SCALES AT A1 SIZE DRAWING		SCALE 1:500		DESIGNER	
SMC AUSTRALIA PTY LTD		SMC AUSTRALIA PTY LTD		CLIENT	
SUITE 2, LEVEL 1, 243 NORTHBOURNE AVENUE		SUITE 2, LEVEL 1, 243 NORTHBOURNE AVENUE		ACT	
LYNEHAM ACT 2602 AUSTRALIA		LYNEHAM ACT 2602 AUSTRALIA		Territory and Municipal Services	
PH (02) 8234 1900 FAX (02) 8234 1908		PH (02) 8234 1900 FAX (02) 8234 1908		PROJECT TITLE	
SMEC PROJECT No 3002385		SMEC PROJECT No 3002385		RE-ENGINEERING PARKES WAY	
PROJECT / DRAWING No.		PROJECT / DRAWING No.		FEASIBILITY STUDY	
3002385-DUC-0114		3002385-DUC-0114		COMMUNICATIONS SERVICE PLAN	
02		02		PARKES BOULEVARD	
SCALE		SCALE		SHEET 4	
AS SHOWN		AS SHOWN		REVISION	
PHASE		PHASE		REVISION	
FEASIBILITY		FEASIBILITY		REVISION	
REVISION		REVISION		REVISION	
REVISION		REVISION		REVISION	



Temporary for special events.


NOT FOR CONSTRUCTION

[illegible]

150 mm ON ORIGINAL

A1

0 10 20 30 40 50 60 70 80 90 100 110 120 130 140 150

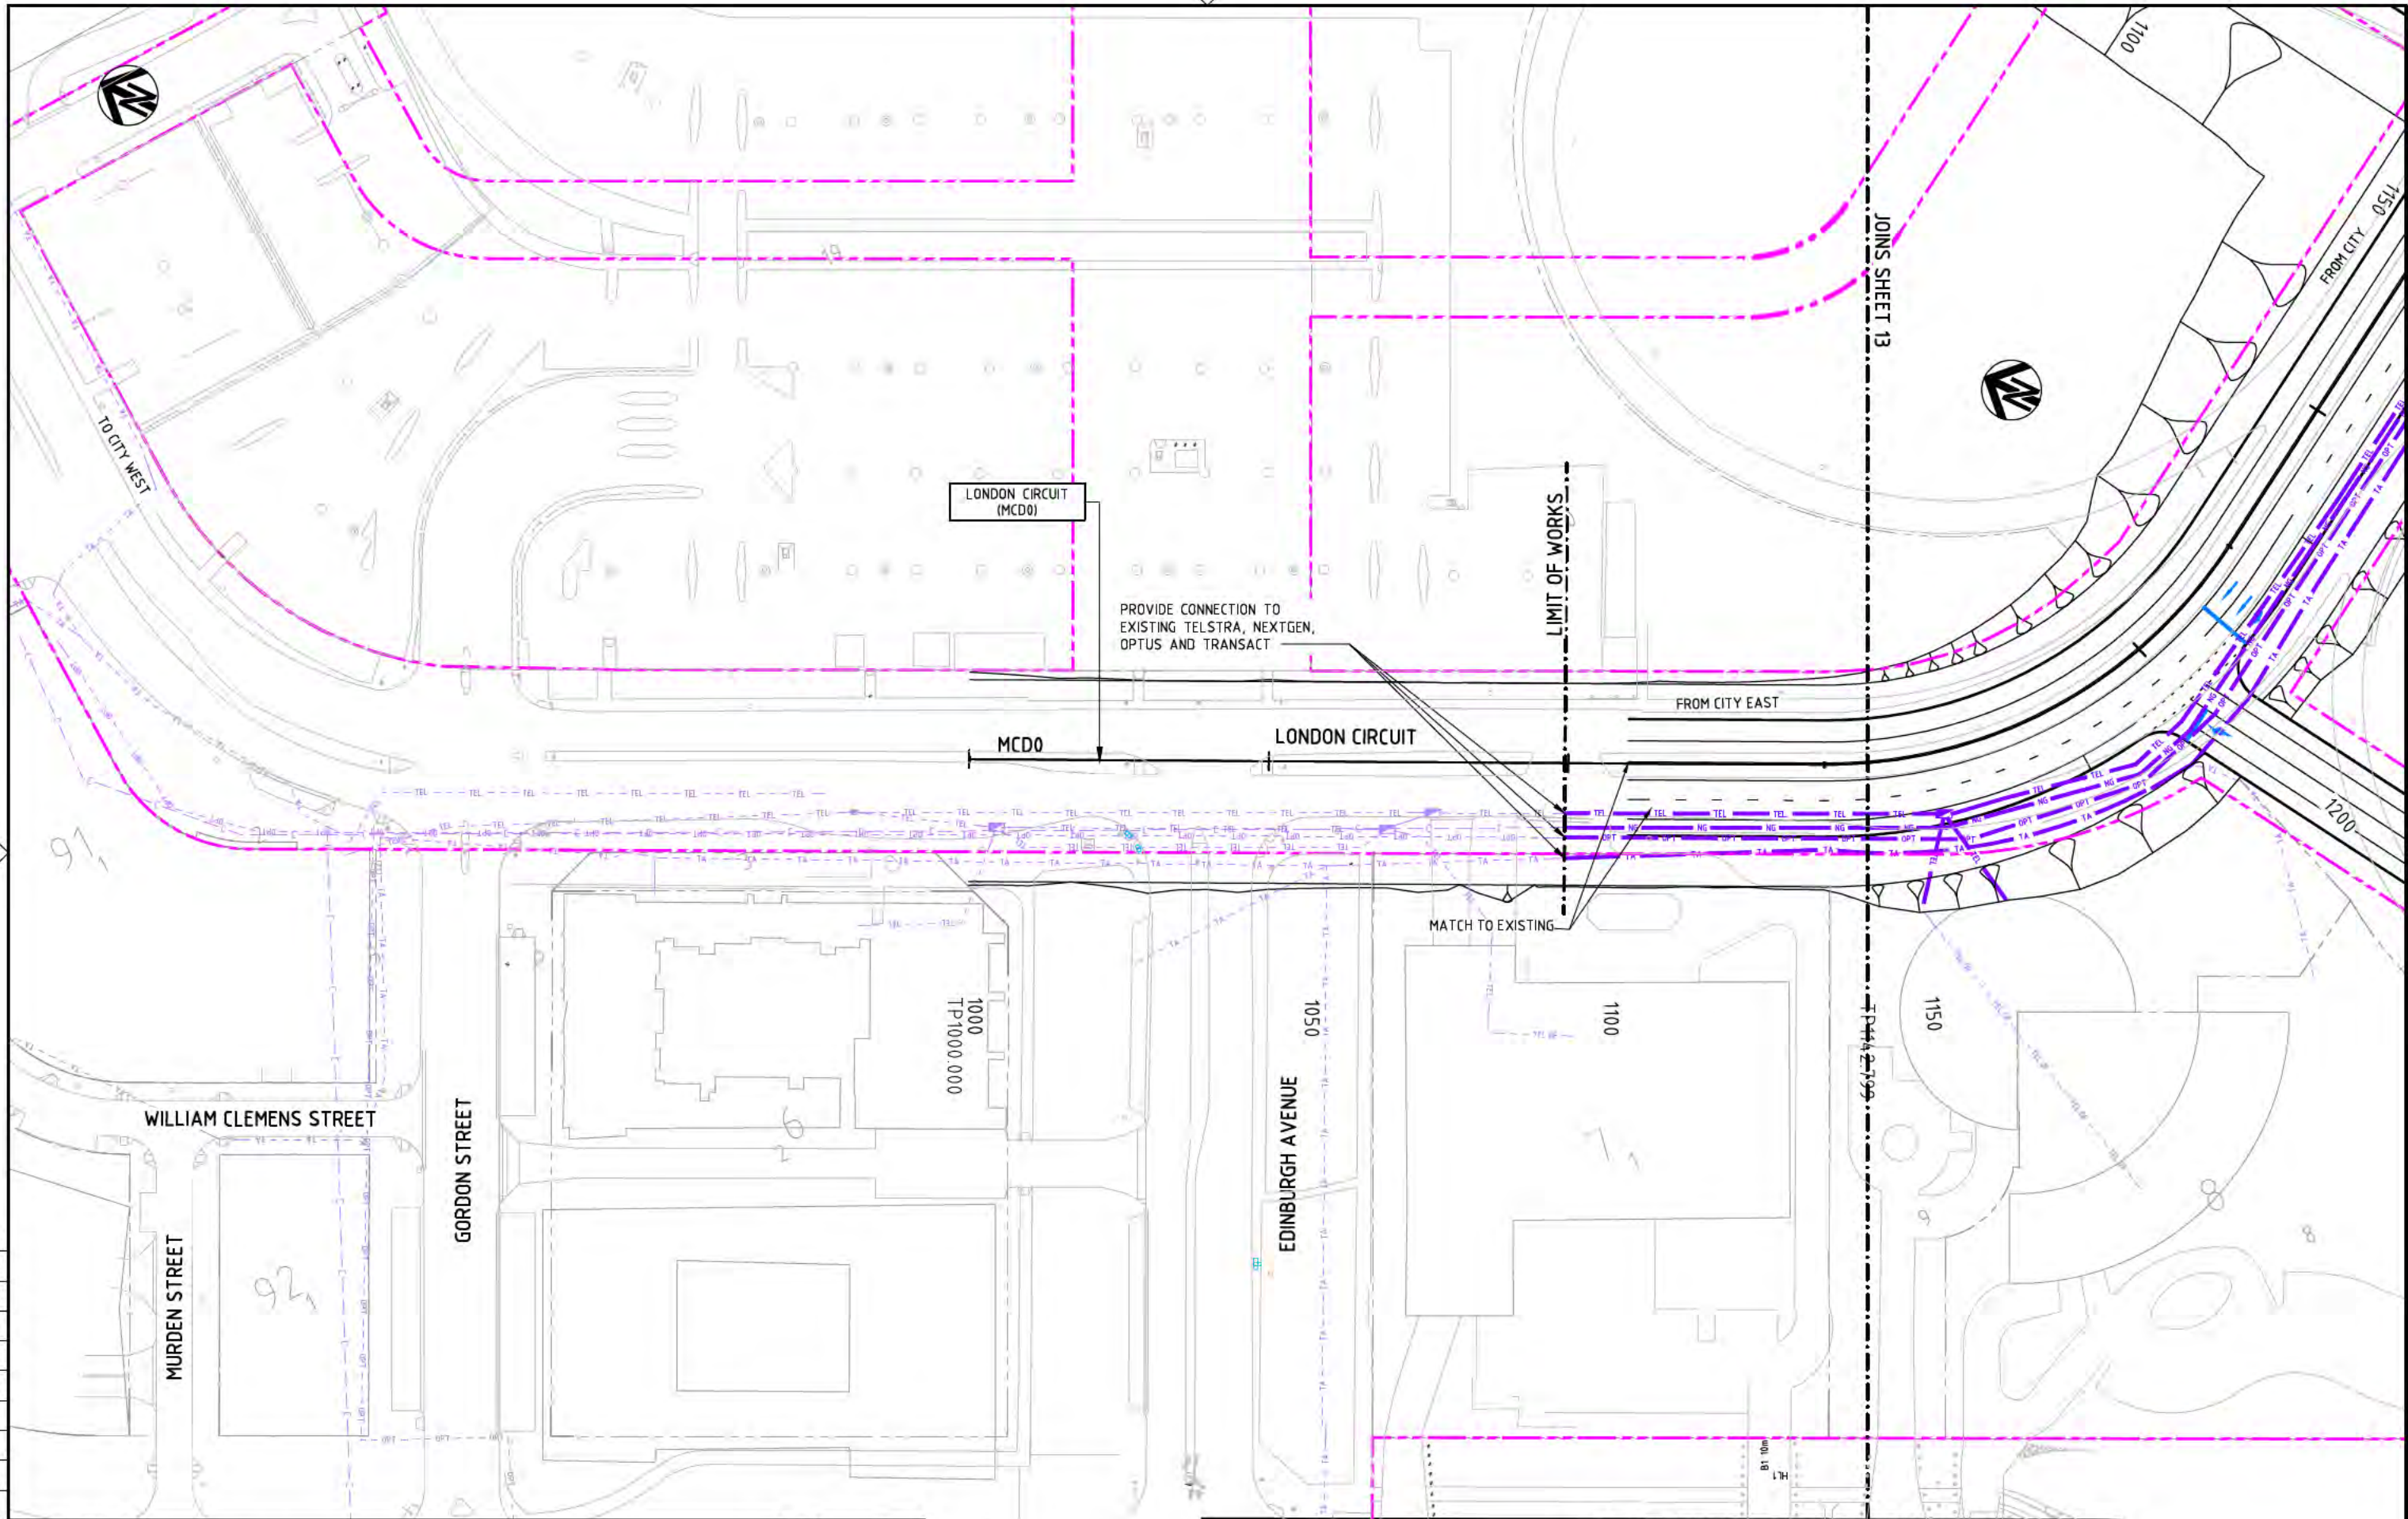


NOT FOR CONSTRUCTION

DRAWING FILE LOCATION / NAME I:\3002385\CAD\DWG\16_UT_Utillies\3002385-DUC-0124_102.dwg		PLOT DATE 25 Sep 2014		TIME 16:09:40	
EXTERNAL REFERENCE FILES		REV		DATE	
X:\P\3002385\CAD\DWG\16_UT_Utillies\3002385-DUC-0124_102.dwg		01		19.06.2014	
X:\P\3002385\CAD\DWG\16_UT_Utillies\3002385-DUC-0124_102.dwg		02		25.09.2014	
AMENDMENT / REVISION DESCRIPTION		WVR No.		APPROVAL	
DRAFT - FOR INFORMATION ONLY		WVR 001		DT	
FEASIBILITY STUDY ISSUE		WVR 002		DT	
TITLE		NAME		DESIGNER	
DRAFTER		C. DAWSON		DESIGNER	
DRAFTING CHECK		K. SIDRAK		DESIGN CHECK	
DESIGNER		M. DOWNES		PROJECT MANAGER	
DESIGN CHECK		A. BORELAND		PROJECT DIRECTOR	
PROJECT MANAGER		B. DERRICK			
PROJECT DIRECTOR		S. TILDSLEY			
SCALES AT A1 SIZE DRAWING		DESIGNER		CLIENT	
SCALE 1:500		SMEC		ACT	
SMEC AUSTRALIA PTY LTD		SMEC AUSTRALIA PTY LTD		Territory and Municipal Services	
ABN 47 065 475 149		SUITE 2, LEVEL 1, 243 NORTHBOURNE AVENUE		PROJECT TITLE	
LYNEHAM ACT 2602 AUSTRALIA		PH (02) 8234 1900 FAX (02) 8234 1906		RE-ENGINEERING PARKES WAY	
SMEC PROJECT No 3002385				FEASIBILITY STUDY	
				COMMUNICATIONS SERVICE PLAN	
				COMMONWEALTH AVENUE	
				SHEET 14	
				SCALE	
				AS SHOWN	
				PHASE	
				FEASIBILITY	
				PROJECT / DRAWING No.	
				3002385-DUC-0124	
				REVISION	
				02	

150 mm ON ORIGINAL

150 140 130 120 110 100 90 80 70 60 50 40 30 20 10

A1

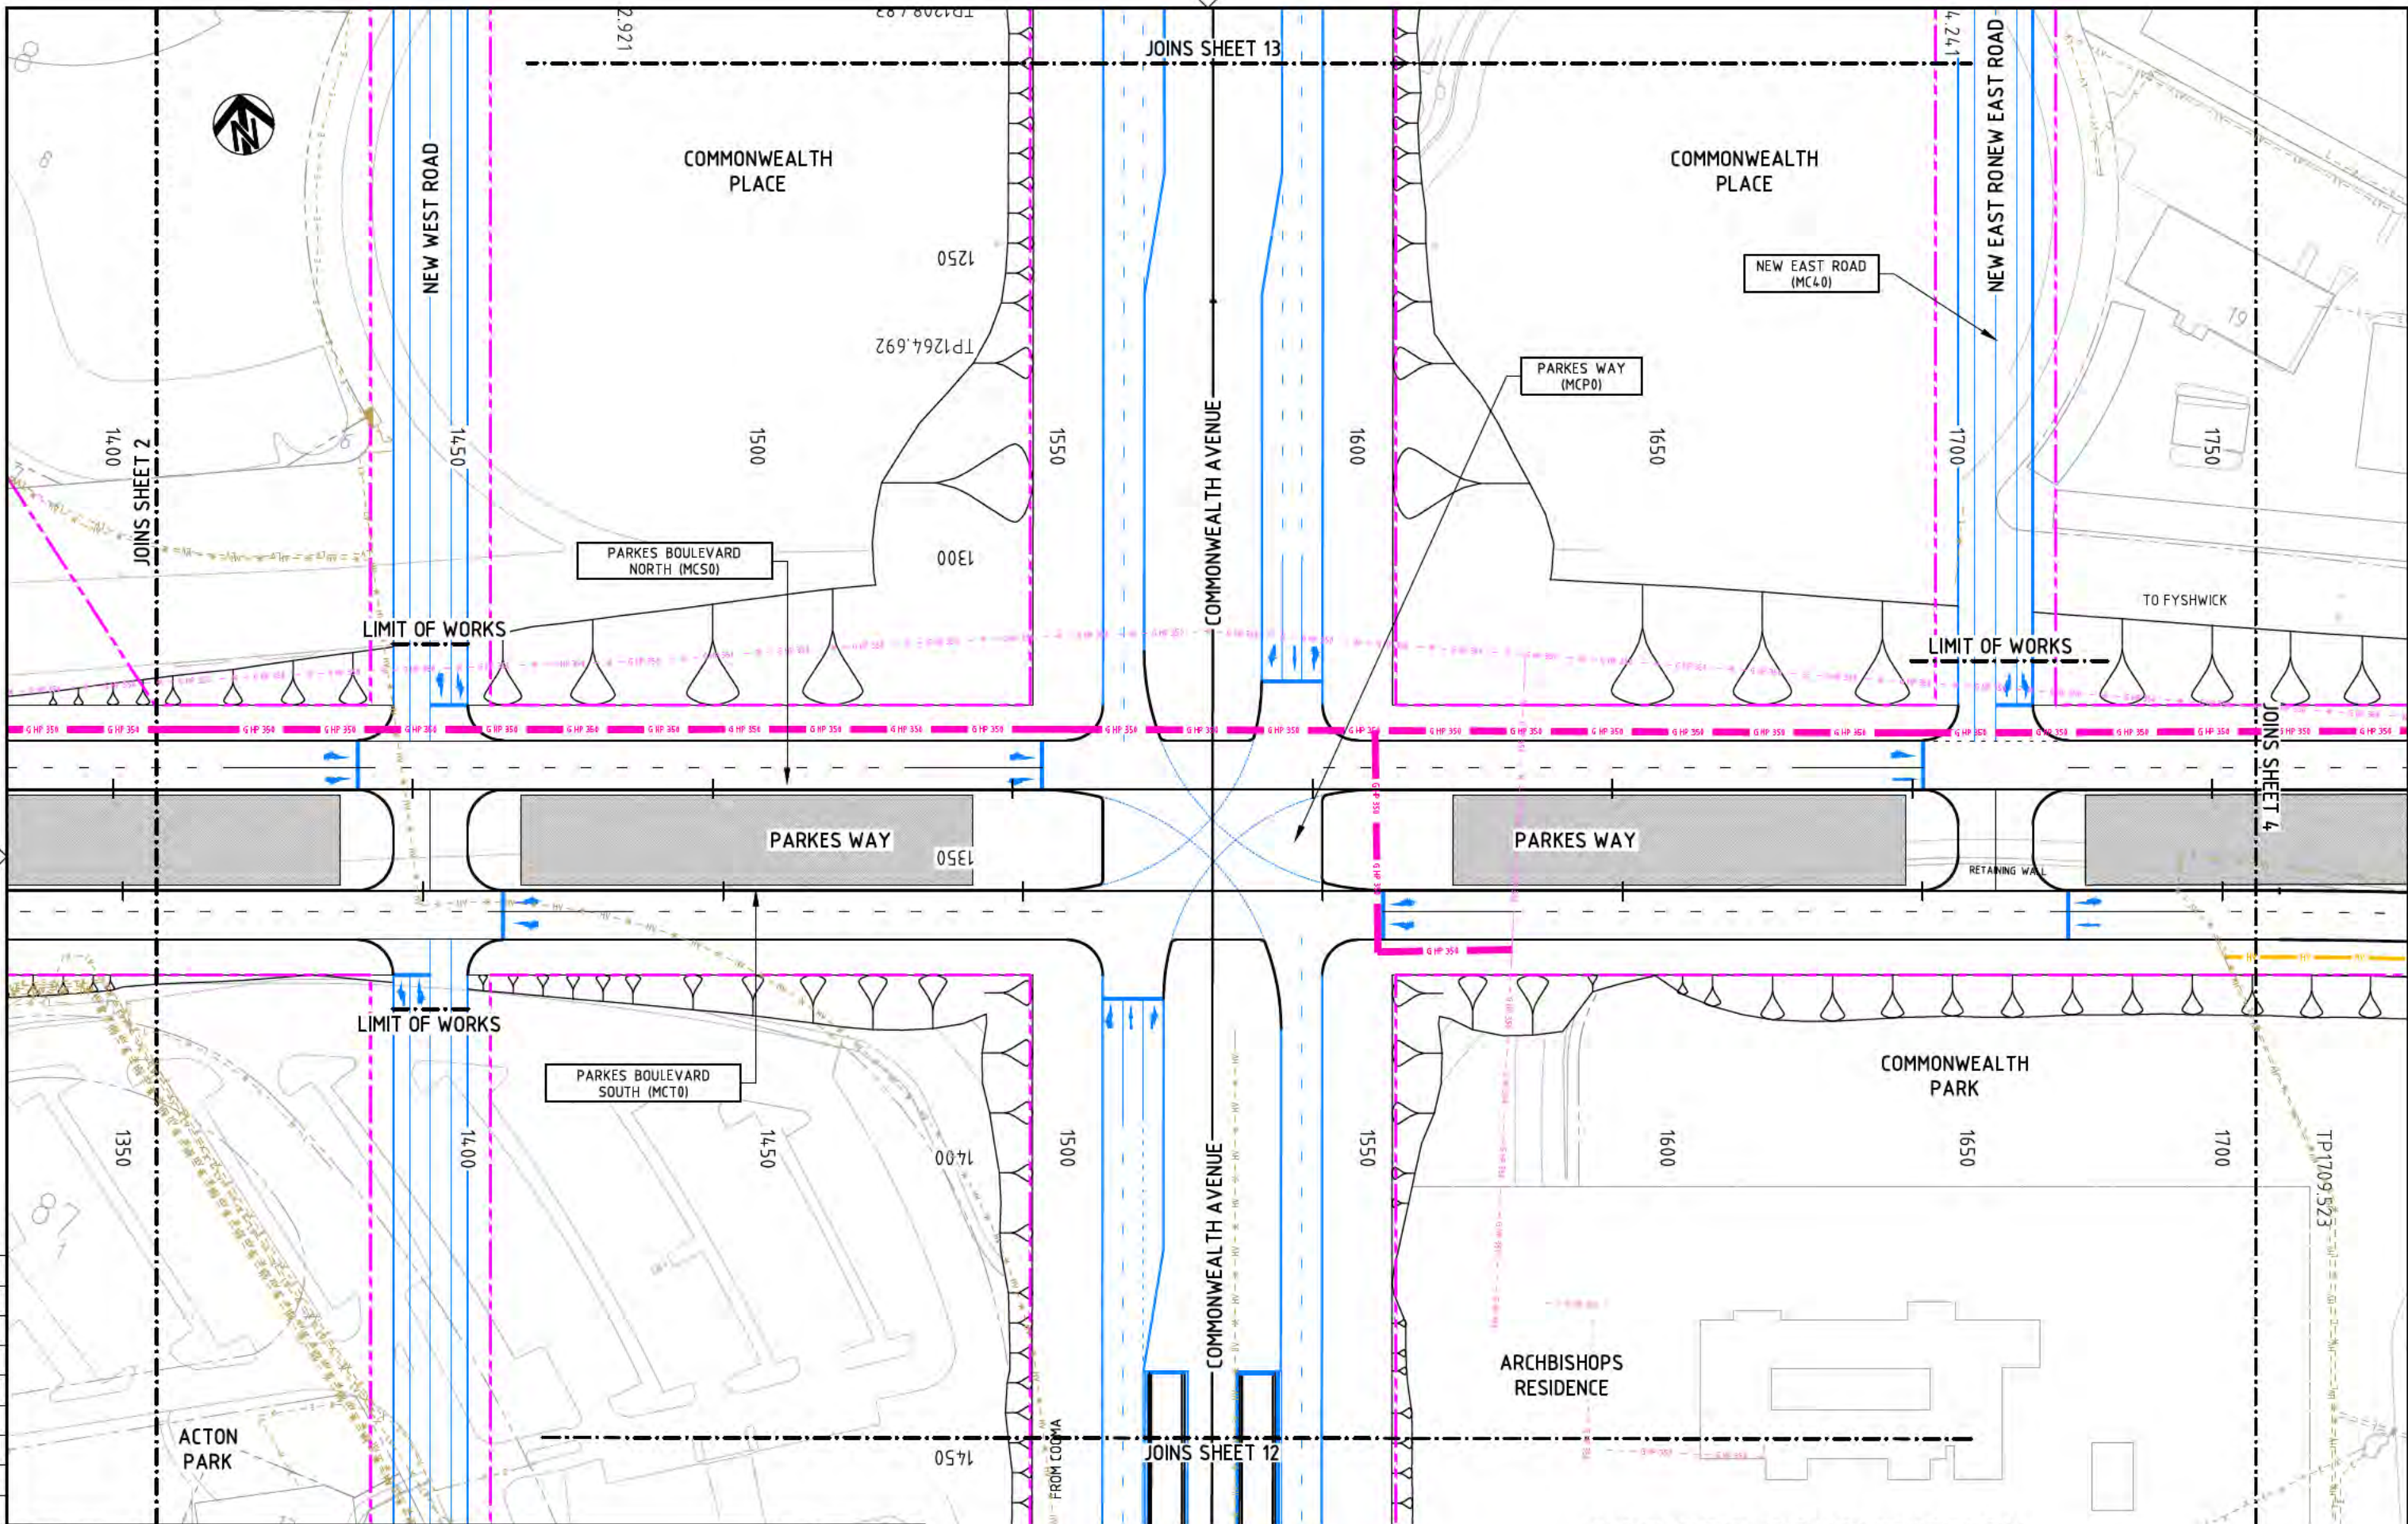

NOT FOR CONSTRUCTION

DRAWING FILE LOCATION / NAME I:\3002385\CAD\DWG\16_UT_Utl\Hies\3002385-DUE-0113_ [02].dwg			PLOT DATE 25 Sep 2014		TIME 14:13:31				
EXTERNAL REFERENCE FILES			REV	DATE	AMENDMENT / REVISION DESCRIPTION	WVR No.	APPROVAL	TITLE	NAME
X:\P\3002385-DUE-0113\DWG\16_UT_Utl\Hies\3002385-DUE-0113_ [02].dwg			01	19.08.2014	DRAFT - FOR INFORMATION ONLY	WVR 001	DT	DRAFTER	C. DAWSON
X:\P\3002385-DUE-0113\DWG\16_UT_Utl\Hies\3002385-DUE-0113_ [02].dwg			02	25.09.2014	FEASIBILITY STUDY ISSUE	WVR 002	DT	DRAFTING CHECK	K. SIDRAK
X:\P\3002385-DUE-0113\DWG\16_UT_Utl\Hies\3002385-DUE-0113_ [02].dwg								DESIGNER	M. DOWNES
X:\P\3002385-DUE-0113\DWG\16_UT_Utl\Hies\3002385-DUE-0113_ [02].dwg								DESIGN CHECK	A. BORELAND
X:\P\3002385-DUE-0113\DWG\16_UT_Utl\Hies\3002385-DUE-0113_ [02].dwg								PROJECT MANAGER	B. DERRICK
X:\P\3002385-DUE-0113\DWG\16_UT_Utl\Hies\3002385-DUE-0113_ [02].dwg								PROJECT DIRECTOR	S. TILDSLEY

SCALE 1:500

0

5

10

20



SMEC AUSTRALIA PTY LTD
© ABN 47 065 475 149
SUITE 2, LEVEL 1, 243 NORTH-BOURNE AVENUE
LYNEHAM ACT 2602 AUSTRALIA
PH (02) 8234 1900 FAX (02) 8234 1986
SMEC PROJECT No 3002385



ACT
Government
Territory and Municipal Services

PROJECT TITLE

RE-ENGINEERING PARKES WAY
FEASIBILITY STUDY
ELECTRICITY AND GAS SERVICE PLAN
PARKES BOULEVARD
SHEET 3

SCALE

AS SHOWN

PHASE

FEASIBILITY

PROJECT / DRAWING No.


3002385-DUE-0113

REVISION

02


150 mm ON ORIGINAL

A1

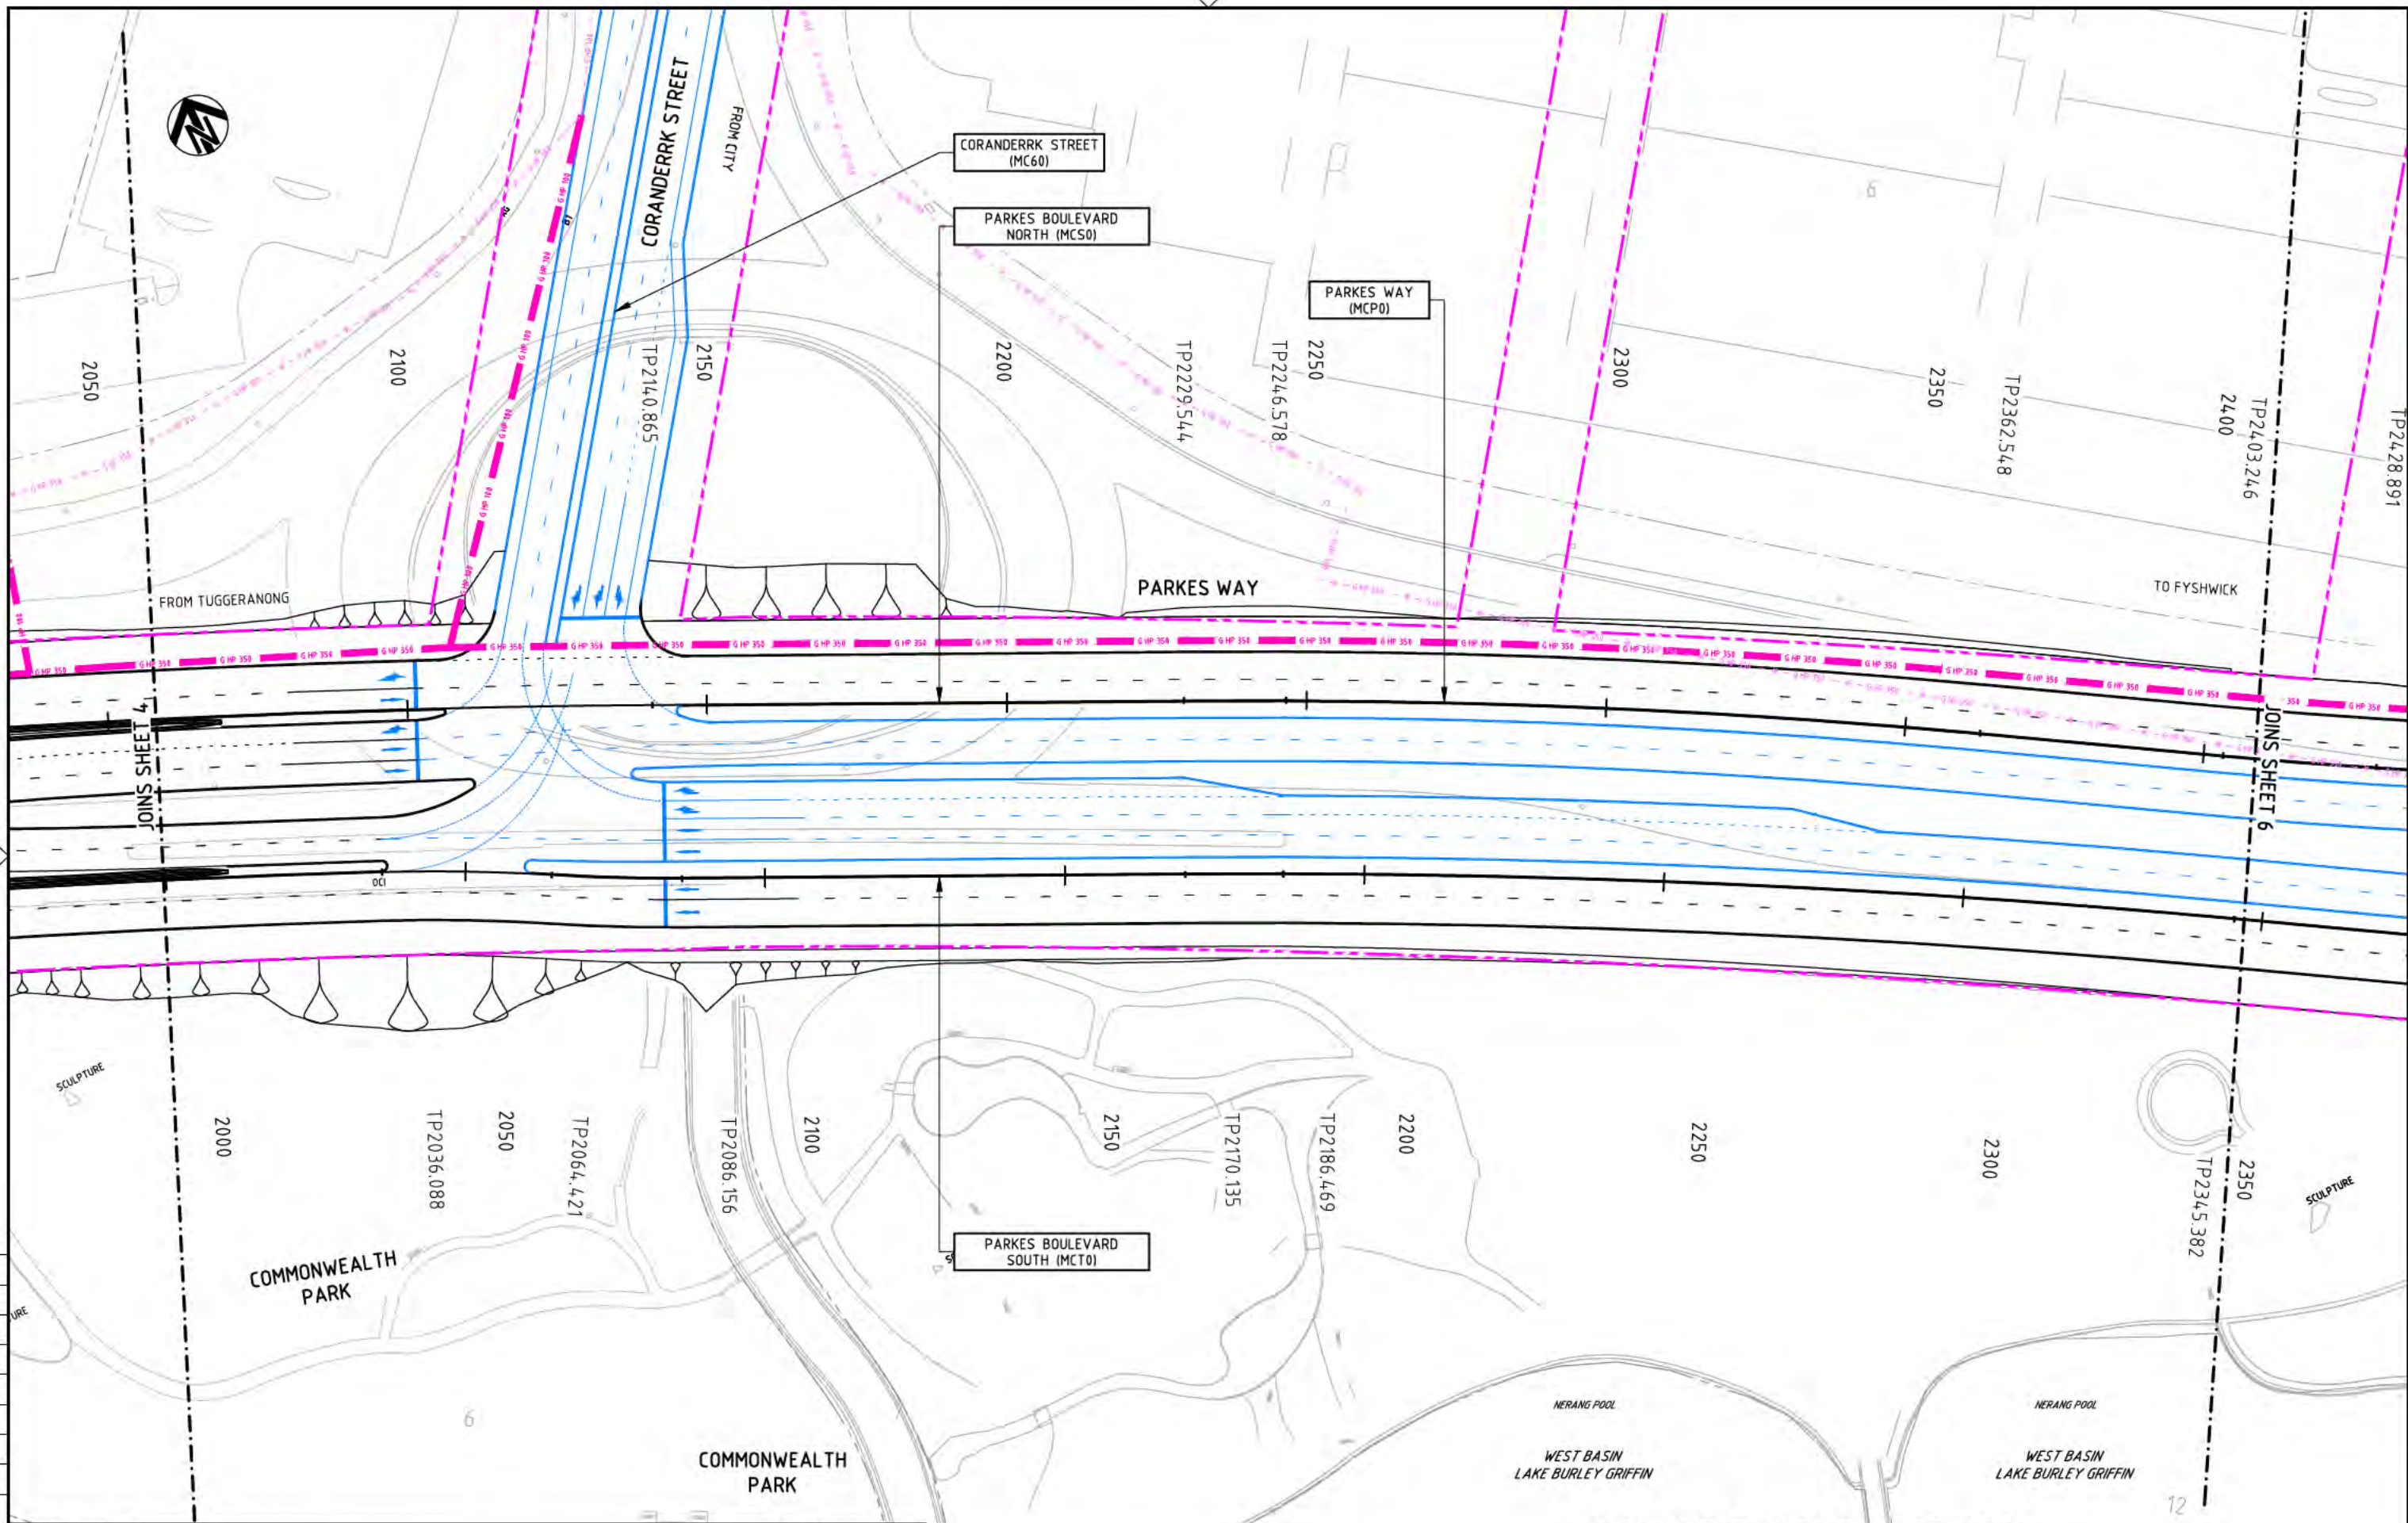

NOT FOR CONSTRUCTION

DRAWING FILE LOCATION / NAME I:\3002385\CAD\DWG\16_UT_Utlities\3002385-DUE-0115_02.dwg				PLOT DATE 25 Sep 2014		TIME 14:15:20	
EXTERNAL REFERENCE FILES				WVR No.		APPROVAL	
X:\P\3002385-DUE-0115_02.dwg				WVR 001		DT	
X:\P\3002385-DUE-0115_02.dwg				WVR 002		DT	
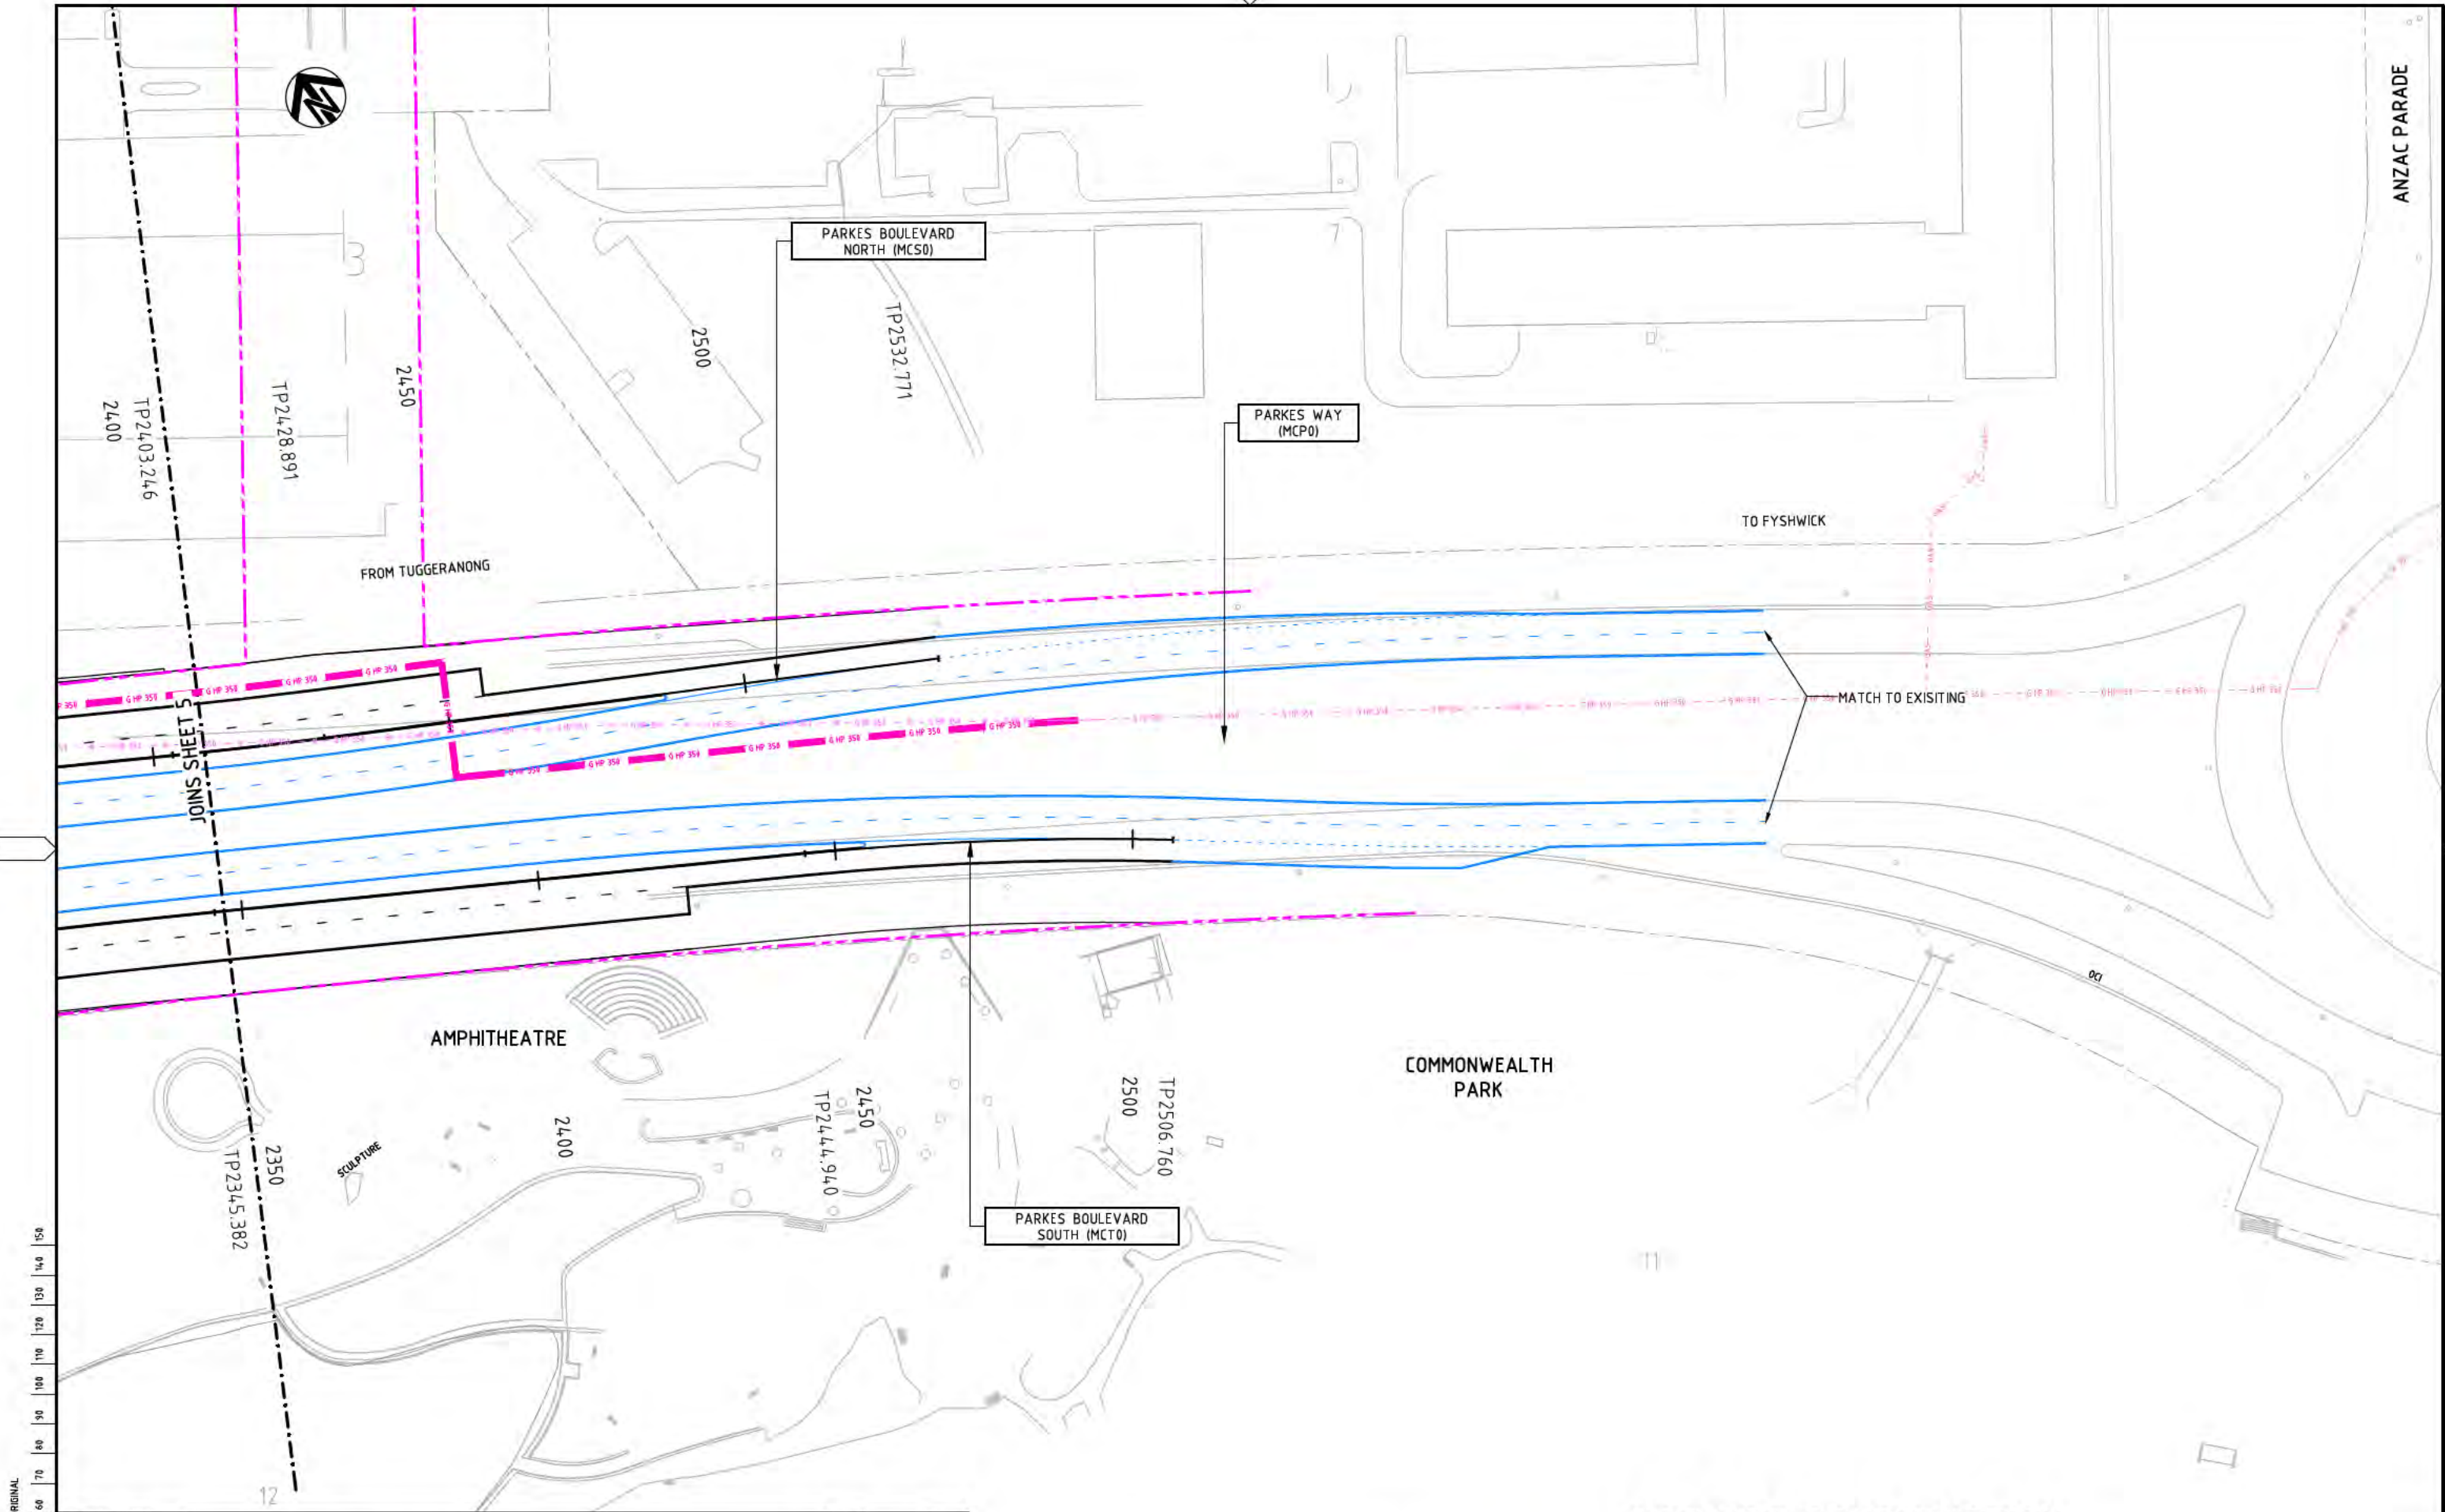

DRAWING FILE LOCATION / NAME I:\3002385\CAD\DWG\16_UT_Utilities\3002385-DUE-0116_ [02].dwg				PLOT DATE 25 Sep 2014		TIME 16:16:12		NOT FOR CONSTRUCTION			
EXTERNAL REFERENCE FILES				WVR No.		APPROVAL		DESIGNER			
X:\P\3002385-DUE-0116\DWG\16_UT_Utilities\3002385-DUE-0116_ [02].dwg				WVR 001		DT		SMEC AUSTRALIA PTY LTD			
X:\P\3002385-DUE-0116\DWG\16_UT_Utilities\3002385-DUE-0116_ [02].dwg				WVR 002		DT		SUITE 2, LEVEL 1, 243 NORTHBOURNE AVENUE			
X:\P\3002385-DUE-0116\DWG\16_UT_Utilities\3002385-DUE-0116_ [02].dwg								LYNEHAM ACT 2802 AUSTRALIA			
X:\P\3002385-DUE-0116\DWG\16_UT_Utilities\3002385-DUE-0116_ [02].dwg								PH (02) 8234 1900 FAX (02) 8234 1906			
X:\P\3002385-DUE-0116\DWG\16_UT_Utilities\3002385-DUE-0116_ [02].dwg								SMEC PROJECT No 3002385			
REV				DATE		AMENDMENT / REVISION DESCRIPTION		CLIENT			
01				19.06.2014		DRAFT - FOR INFORMATION ONLY		ACT Government			
25.09.2014						FEASIBILITY STUDY ISSUE		Territory and Municipal Services			
TITLE				NAME		PROJECT TITLE		RE-ENGINEERING PARKES WAY			
DRAFTER				C. DAWSON				FEASIBILITY STUDY			
DRAFTING CHECK				K. SIDRAK				ELECTRICITY AND GAS SERVICE PLAN			
DESIGNER				M. DOWNES				PARKES BOULEVARD			
DESIGN CHECK				A. BORELAND				SHEET 6			
PROJECT MANAGER				B. DERRICK				SCALE			
PROJECT DIRECTOR				S. TILDSLEY				AS SHOWN			
								PHASE			
								FEASIBILITY			
								PROJECT / DRAWING No.			
								3002385-DUE-0116			
								REVISION			
								02			

150 mm ON ORIGINAL

A1

0 10 20 30 40 50 60 70 80 90 100 110 120 130 140 150



WEST BASIN
LAKE BURLEY GRIFFIN



COMMONWEALTH AVENUE
BRIDGE

COMMONWEALTH AVENUE
(MCCO)

TP1994.782

FROM COOMA

COMMONWEALTH AVENUE

COMMONWEALTH AVENUE

ALBERT STREET

TO CITY

JOINS SHEET 12

BARRINE DRIVE


ALBERT STREET

Temporary traffic signals
for special events

CENTRAL BASIN
LAKE BURLEY GRIFFIN

NOT FOR CONSTRUCTION

DRAWING FILE LOCATION / NAME			PLOT DATE		TIME	
I:\3002385\CAD\DWG\16_UT_Utilities\3002385-DUE-0121_02.dwg			25 Sep 2014		14:17:10	
EXTERNAL REFERENCE FILES			REV	DATE	AMENDMENT / REVISION DESCRIPTION	
X:\P\3002385-DUE-0121_02.dwg			01	19.06.2014	DRAFT - FOR INFORMATION ONLY	
X:\P\3002385-DUE-0121_02.dwg			02	25.09.2014	FEASIBILITY STUDY ISSUE	
WVR No.			APPROVAL	TITLE	NAME	
WVR 001			DT	DRAFTER	C. DAWSON	
WVR 002			DT	DRAFTING CHECK	K. SIDRAK	
				DESIGNER	M. DOWNES	
				DESIGN CHECK	A. BORELAND	
				PROJECT MANAGER	B. DERRICK	
				PROJECT DIRECTOR	S. TILDSLEY	

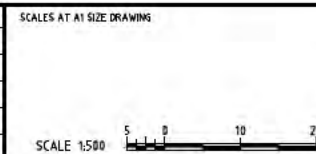

DESIGNER

 **SMC**

SMC AUSTRALIA PTY LTD
© ABN 47 065 475 149
SUITE 2, LEVEL 1, 243 NORTHBOURNE AVENUE
LYNEHAM ACT 2602 AUSTRALIA
PH (02) 6234 1900 FAX (02) 6234 1906
SMC PROJECT No 3002385


CLIENT

 **ACT**
Government
Territory and Municipal Services

PROJECT TITLE			
RE-ENGINEERING PARKES WAY FEASIBILITY STUDY			
ELECTRICITY AND GAS SERVICE PLAN COMMONWEALTH AVENUE			
SHEET 11			
SCALE	PHASE	PROJECT / DRAWING No.	REVISION
AS SHOWN	FEASIBILITY	3002385-DUE-0121	02

150 mm ON ORIGINAL

A1

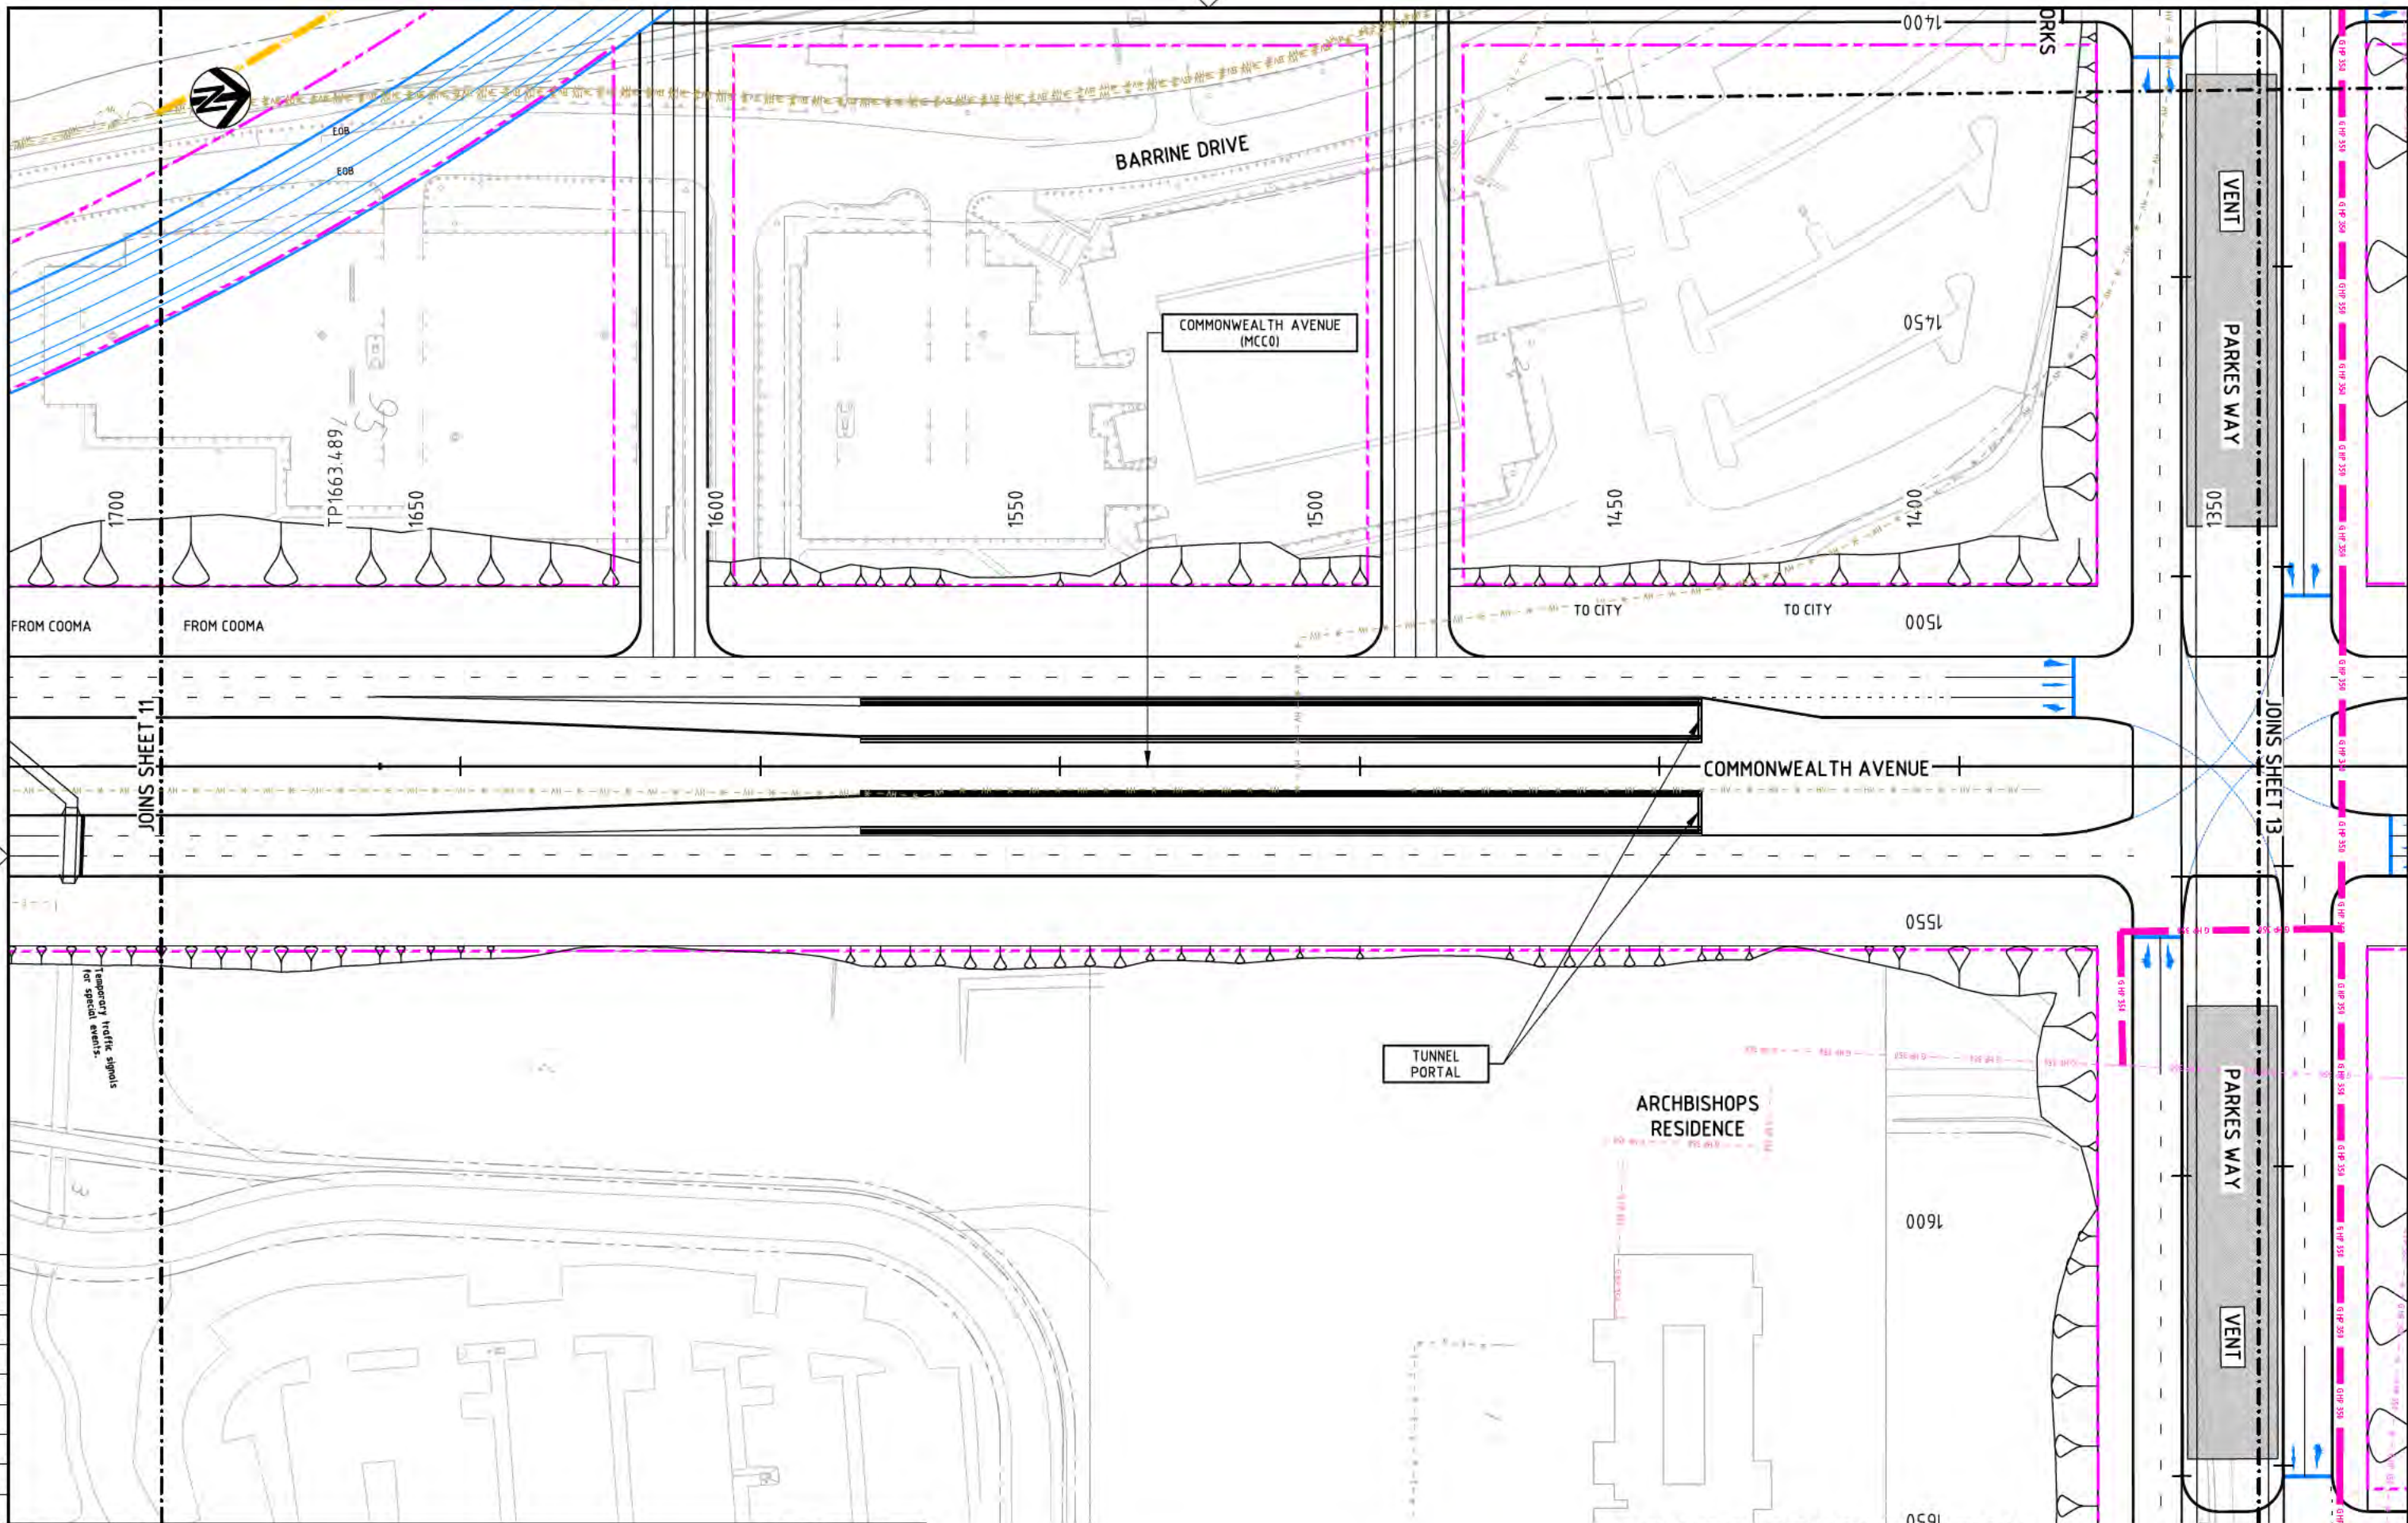

NOT FOR CONSTRUCTION

DRAWING FILE LOCATION / NAME I:\3002385\CAD\DWG\16_UT_UH\16\3002385-DUE-0122_021.dwg		PLOT DATE 25 Sep 2014		TIME 16:18:11	
EXTERNAL REFERENCE FILES		REV		DATE	
X:\P\3002385\CAD\DWG\16_UT_UH\16\3002385-DUE-0122_021.dwg		01		19.06.2014	
X:\P\3002385\CAD\DWG\16_UT_UH\16\3002385-DUE-0122_021.dwg		25.09.2014		DRAFT - FOR INFORMATION ONLY	
X:\P\3002385\CAD\DWG\16_UT_UH\16\3002385-DUE-0122_021.dwg		FEASIBILITY STUDY ISSUE			
X:\P\3002385\CAD\DWG\16_UT_UH\16\3002385-DUE-0122_021.dwg		WVR 001		APPROVAL	
X:\P\3002385\CAD\DWG\16_UT_UH\16\3002385-DUE-0122_021.dwg		WVR 002		TITLE	
X:\P\3002385\CAD\DWG\16_UT_UH\16\3002385-DUE-0122_021.dwg				NAME	
X:\P\3002385\CAD\DWG\16_UT_UH\16\3002385-DUE-0122_021.dwg				DRAFTER	
X:\P\3002385\CAD\DWG\16_UT_UH\16\3002385-DUE-0122_021.dwg				DRAFTING CHECK	
X:\P\3002385\CAD\DWG\16_UT_UH\16\3002385-DUE-0122_021.dwg				DESIGNER	
X:\P\3002385\CAD\DWG\16_UT_UH\16\3002385-DUE-0122_021.dwg				DESIGN CHECK	
X:\P\3002385\CAD\DWG\16_UT_UH\16\3002385-DUE-0122_021.dwg				PROJECT MANAGER	
X:\P\3002385\CAD\DWG\16_UT_UH\16\3002385-DUE-0122_021.dwg				PROJECT DIRECTOR	
X:\P\3002385\CAD\DWG\16_UT_UH\16\3002385-DUE-0122_021.dwg				SCALE AT A1 SIZE DRAWING	
X:\P\3002385\CAD\DWG\16_UT_UH\16\3002385-DUE-0122_021.dwg				DESIGNER	
X:\P\3002385\CAD\DWG\16_UT_UH\16\3002385-DUE-0122_021.dwg				CLIENT	
X:\P\3002385\CAD\DWG\16_UT_UH\16\3002385-DUE-0122_021.dwg				PROJECT TITLE	
X:\P\3002385\CAD\DWG\16_UT_UH\16\3002385-DUE-0122_021.dwg				SCALE	
X:\P\3002385\CAD\DWG\16_UT_UH\16\3002385-DUE-0122_021.dwg				PHASE	
X:\P\3002385\CAD\DWG\16_UT_UH\16\3002385-DUE-0122_021.dwg				PROJECT / DRAWING No.	
X:\P\3002385\CAD\DWG\16_UT_UH\16\3002385-DUE-0122_021.dwg				REVISION	

NOTE:


1. ALL PROPOSED UTILITY ALIGNMENTS ARE INDICATIVE ONLY. FINAL UTILITY ALIGNMENTS AND SHARED TRENCH REQUIREMENTS ARE TO BE AGREED WITH INDIVIDUAL ASSET OWNERS.
2. THE LOCATION OF EXISTING SERVICES DEPICTED ON THE DRAWINGS IS INDICATIVE ONLY. THE CONTRACTOR SHALL BE RESPONSIBLE FOR THE VERIFICATION OF THE LOCATION OF ALL EXISTING SERVICES PRIOR TO COMMENCEMENT OF THE WORK.

LEGEND

GENERAL

	CADASTRAL BOUNDARY
	PROJECT BOUNDARY

EXISTING - SEWER

 	SEWER PIPE
	Ø150 SEWER PIPE
	Ø150 SEWER PIPE - ABANDONED
	Ø225 SEWER PIPE
	Ø225 SEWER PIPE - ABANDONED
	Ø300 SEWER PIPE
	Ø375 SEWER PIPE
	Ø375 SEWER PIPE - ABANDONED
	Ø450 SEWER PIPE
	Ø450 SEWER PIPE - ABANDONED
	Ø525 SEWER PIPE - ABANDONED
	Ø600 SEWER PIPE - ABANDONED
	Ø750 SEWER PIPE
	Ø750 SEWER PIPE - ABANDONED

EXISTING - WATER



	WATER PIPE / END CAP / MAN HOLE
	ØUNKNOWN WATER MAIN - ABANDONED
	Ø100 ACTEW WATER MAIN
	Ø100 ACTEW WATER MAIN - ABANDONED
	Ø150 ACTEW WATER MAIN
	Ø150 ACTEW WATER MAIN - ABANDONED
	Ø225 ACTEW WATER MAIN
	Ø225 ACTEW WATER MAIN - ABANDONED
	Ø300 ACTEW WATER MAIN
	Ø300 ACTEW WATER MAIN - ABANDONED
	Ø600 ACTEW WATER MAIN
	Ø600 ACTEW WATER MAIN - ABANDONED
	Ø675 ACTEW WATER MAIN
	Ø675 ACTEW WATER MAIN - ABANDONED

EXISTING - GAS

	GAS MAIN
	GAS MAIN - ABANDONED
	Ø50 GAS MAIN HIGH PRESSURE
	Ø100 GAS MAIN HIGH PRESSURE
	Ø100 GAS MAIN HIGH PRESSURE - RELOCATED
	Ø150 GAS MAIN HIGH PRESSURE
	Ø300 GAS MAIN HIGH PRESSURE
	Ø350 GAS MAIN HIGH PRESSURE
	Ø350 GAS MAIN HIGH PRESSURE - ABANDONED
	Ø450 GAS MAIN HIGH PRESSURE
	Ø450 GAS MAIN HIGH PRESSURE - ABANDONED

LEGEND

EXISTING - ELECTRICAL

  	ELECTRICITY LOW VOLTAGE - UNDERGROUND
	ELECTRICITY LOW VOLTAGE - UNDERGROUND - ABANDONED
	ELECTRICITY LOW VOLTAGE - UNDERGROUND
	ELECTRICITY LOW VOLTAGE - OVERHEAD
	ELECTRICITY LOW VOLTAGE - UNDERGROUND - ABANDONED
	ELECTRICITY HIGH VOLTAGE - UNDERGROUND
	ELECTRICITY HIGH VOLTAGE - ABANDONED
	STREET LIGHT CABLE - OVERHEAD
	STREET LIGHT CABLE - ABANDONED
	ELECTRICAL PILLARS - SUBSTATION

EXISTING - COMMUNICATIONS

	TELECOMMUNICATIONS (AAPT)
	TELECOMMUNICATIONS (AAPT) - ABANDONED
	TELECOMMUNICATIONS (ICON)
	TELECOMMUNICATIONS (ICON) - ABANDONED
	TELECOMMUNICATIONS (NEXTGEN)
	TELECOMMUNICATIONS (OPTUS)
	TELECOMMUNICATIONS (TRANSACT)
	TELECOMMUNICATIONS (TRANSACT) - ABANDONED
	TELECOMMUNICATIONS (TELSTRA)
	TELECOMMUNICATIONS (TELSTRA)
	TELECOMMUNICATIONS CONDUIT
	TELECOMMUNICATIONS TELSTRA OPTICAL FIBRE
	TELECOMMUNICATIONS PIT

LEGEND

PROPOSED - SEWER

	Ø150 SEWER MAIN
	Ø375 SEWER MAIN
	Ø450 SEWER MAIN
	Ø525 SEWER MAIN
	Ø600 SEWER MAIN
	Ø750 SEWER MAIN

PROPOSED - WATER

	Ø225 WATER MAIN
	Ø300 WATER MAIN
	Ø375 WATER MAIN
	Ø600 WATER MAIN
	Ø675 WATER MAIN

PROPOSED - GAS

	Ø100 GAS MAIN HIGH PRESSURE
	Ø350 GAS MAIN HIGH PRESSURE
	Ø450 GAS MAIN HIGH PRESSURE

PROPOSED - ELECTRICAL

	ELECTRICITY HIGH VOLTAGE - UNDERGROUND
	ELECTRICITY HIGH VOLTAGE - OVERHEAD

PROPOSED - COMMUNICATIONS

	TELECOMMUNICATIONS (ICON/AAPT/TRANSACT)
	TELECOMMUNICATIONS (AAPT)
	TELECOMMUNICATIONS (ICON)
	TELECOMMUNICATIONS (INEXTGEN)
	TELECOMMUNICATIONS (OPTUS)
	TELECOMMUNICATIONS (TRANSACT)
	TELECOMMUNICATIONS (TELSTRA)

NOT FOR CONSTRUCTION

DRAWING FILE LOCATION / NAME
I:\3002385\CAD\DWG\16_UT_Utilities\3002385-DUT-0001_02.dwgPLOT DATE
25 Sep 2014TIME
14:21:39

EXTERNAL REFERENCE FILES

REV	DATE	AMENDMENT / REVISION DESCRIPTION
01	19.06.2014	DRAFT - FOR INFORMATION ONLY
02	25.09.2014	FEASIBILITY STUDY ISSUE

WVR No.

WVR 001

APPROVAL

DT

TITLE

NAME

C. DAWSON

DRAFTING CHECK

K. SIDRAK

DESIGNER

M. DOWNES

DESIGN CHECK

A. BORELAND

PROJECT MANAGER

B. DERRICK

PROJECT DIRECTOR

S. TILDSLEY

SCALES AT A1 SIZE DRAWING

DESIGNER

SMC

SMC AUSTRALIA PTY LTD

© ABN 47 065 475 149

SUITE 2, LEVEL 1, 243 NORTHBOURNE AVENUE

LYNEHAM ACT 2802 AUSTRALIA

PH (02) 6234 1900 FAX (02) 6234 1906

SMC PROJECT No 3002385

CLIENT

ACT

Government

Territory and Municipal Services

PROJECT TITLE

RE-ENGINEERING PARKES WAY

FEASIBILITY STUDY

TRUNK UTILITIES SERVICES PLAN

LEGEND AND NOTES

SCALE

AS SHOWN

PHASE

FEASIBILITY

PROJECT / DRAWING No.


3002385-DUT-0001

REVISION

02

150 mm ON ORIGINAL

A1

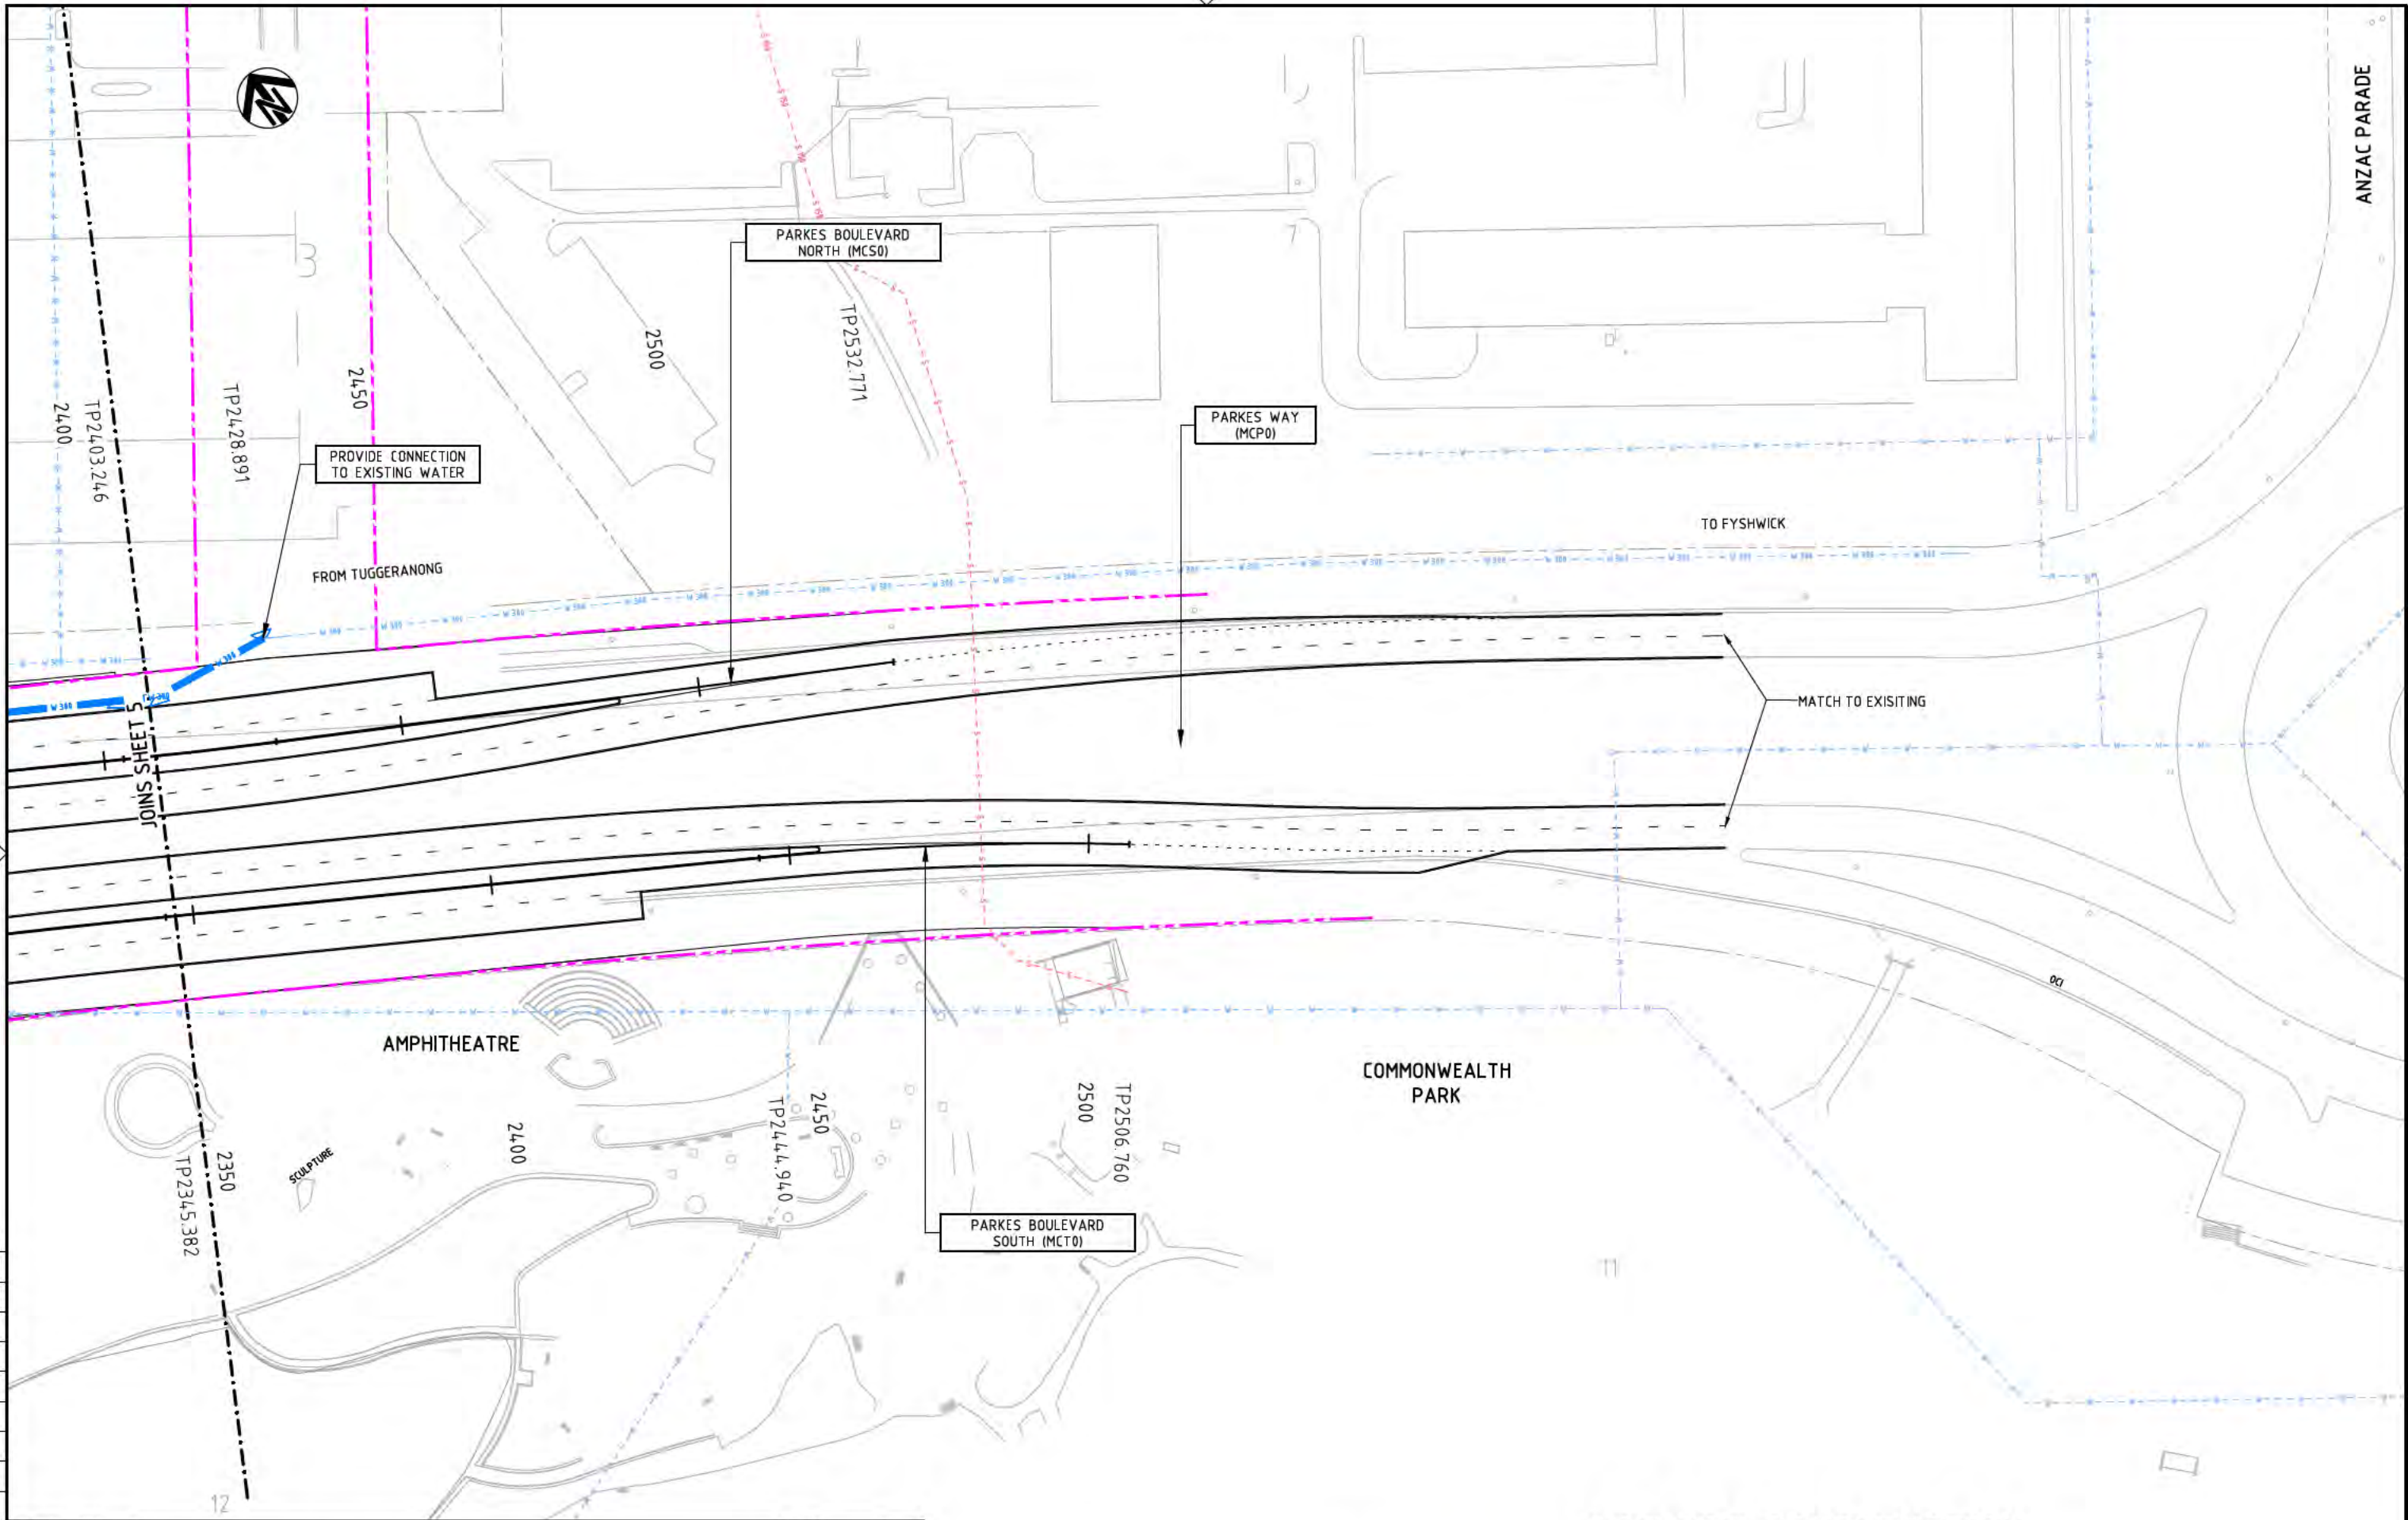

NOT FOR CONSTRUCTION

DRAWING FILE LOCATION / NAME I:\3002385\CAD\DWG\16_UT_Utilities\3002385-DWS-0116_02.dwg		PLOT DATE 25 Sep 2014		TIME 14:26:52										
EXTERNAL REFERENCE FILES		REV	DATE	AMENDMENT / REVISION DESCRIPTION	WVR No.	APPROVAL	TITLE	NAME	Scales at A1 size drawing		DESIGNER	CLIENT	PROJECT TITLE	
X:\P\3002385\CAD\DWG\16_UT_Utilities\3002385-DWS-0116_02.dwg		01	19.06.2014	DRAFT - FOR INFORMATION ONLY	WVR 001	DT	DRAFTER	C. DAWSON	SCALE 1:500		 SMEC AUSTRALIA PTY LTD © ABIN 47 065 475 149 SUITE 2, LEVEL 1, 243 NORTH-BOURNE AVENUE LYNHAM ACT 2602 AUSTRALIA PH (02) 8234 1900 FAX (02) 8234 1986 SMEC PROJECT No 3002385	 ACT Government Territory and Municipal Services	RE-ENGINEERING PARKES WAY FEASIBILITY STUDY WATER AND SEWER SERVICE PLAN PARKES BOULEVARD SHEET 6	
X:\P\3002385\CAD\DWG\16_UT_Utilities\3002385-DWS-0116_02.dwg		02	25.09.2014	FEASIBILITY STUDY ISSUE	WVR 002	DT	DRAFTING CHECK	K. SIDRAK	5 10 20					
X:\P\3002385\CAD\DWG\16_UT_Utilities\3002385-DWS-0116_02.dwg							DESIGNER	M. DOWNES						
X:\P\3002385\CAD\DWG\16_UT_Utilities\3002385-DWS-0116_02.dwg							DESIGN CHECK	A. BORELAND						
X:\P\3002385\CAD\DWG\16_UT_Utilities\3002385-DWS-0116_02.dwg							PROJECT MANAGER	B. DERRICK						
X:\P\3002385\CAD\DWG\16_UT_Utilities\3002385-DWS-0116_02.dwg							PROJECT DIRECTOR	S. TILDSLEY			SCALE	PHASE	PROJECT / DRAWING No.	REVISION
X:\P\3002385\CAD\DWG\16_UT_Utilities\3002385-DWS-0116_02.dwg											AS SHOWN	FEASIBILITY	3002385-DWS-0116	02



TP1994.782

TP1776.876

ALBERT STREET-

FROM COOMA

COMMONWEALTH AVENUE

—COMMONWEALTH AVENUE—

TO CITY

JOINS SHEET 12

BARRINE DRIVE

ALBERT STREET


CENTRAL BASIN
LAKE BURLEY GRIFFIN

NOT FOR CONSTRUCTION

[illegible]

150 mm ON ORIGINAL

A1

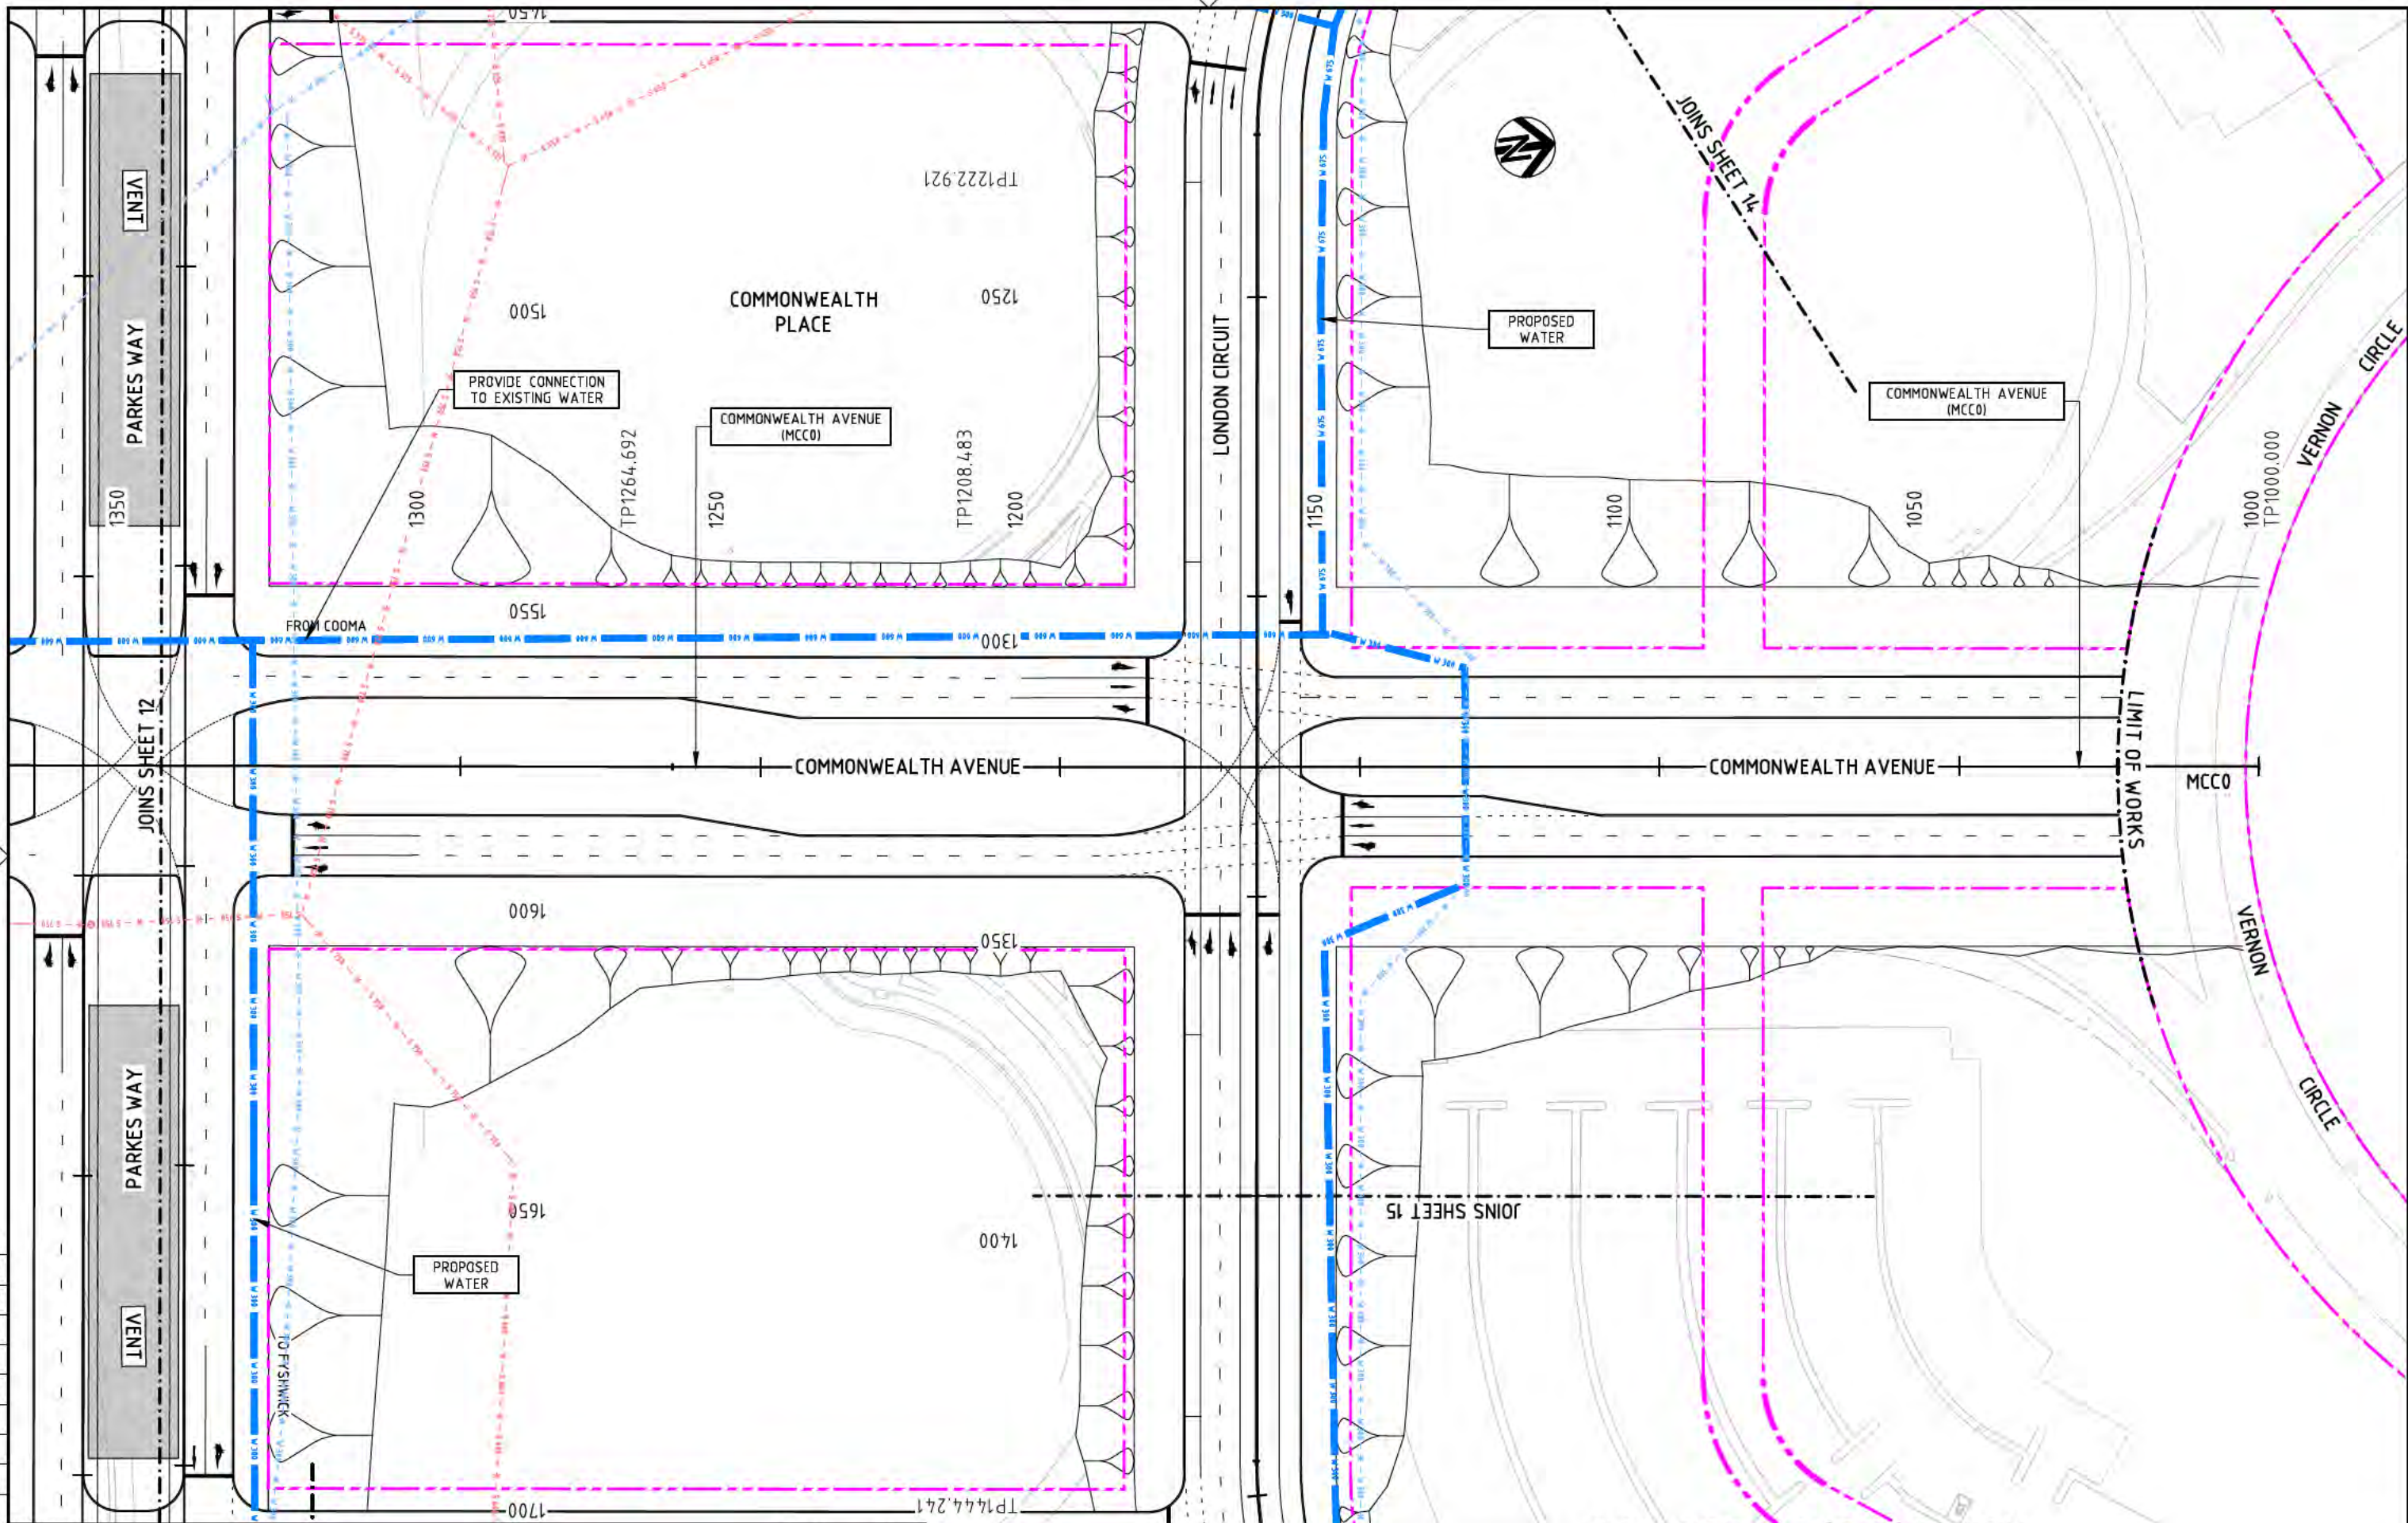


NOT FOR CONSTRUCTION

DRAWING FILE LOCATION / NAME I:\3002385\CAD\DWG\16_UT_Utilities\3002385-DWS-0123_021.dwg		PLOT DATE 25 Sep 2014		TIME 16:29:53	
EXTERNAL REFERENCE FILES		REV		DATE	
X:\P\3002385\CAD\DWG\16_UT_Utilities\3002385-DWS-0123_021.dwg		01		19.06.2014	
X:\P\3002385\CAD\DWG\16_UT_Utilities\3002385-DWS-0123_021.dwg		25.09.2014		DRAFT - FOR INFORMATION ONLY	
X:\P\3002385\CAD\DWG\16_UT_Utilities\3002385-DWS-0123_021.dwg		FEASIBILITY STUDY ISSUE			
X:\P\3002385\CAD\DWG\16_UT_Utilities\3002385-DWS-0123_021.dwg		WVR 001		APPROVAL	
X:\P\3002385\CAD\DWG\16_UT_Utilities\3002385-DWS-0123_021.dwg		WVR 002		DT	
X:\P\3002385\CAD\DWG\16_UT_Utilities\3002385-DWS-0123_021.dwg				TITLE	
X:\P\3002385\CAD\DWG\16_UT_Utilities\3002385-DWS-0123_021.dwg				NAME	
X:\P\3002385\CAD\DWG\16_UT_Utilities\3002385-DWS-0123_021.dwg				DRAFTER	
X:\P\3002385\CAD\DWG\16_UT_Utilities\3002385-DWS-0123_021.dwg				DRAFTING CHECK	
X:\P\3002385\CAD\DWG\16_UT_Utilities\3002385-DWS-0123_021.dwg				DESIGNER	
X:\P\3002385\CAD\DWG\16_UT_Utilities\3002385-DWS-0123_021.dwg				DESIGN CHECK	
X:\P\3002385\CAD\DWG\16_UT_Utilities\3002385-DWS-0123_021.dwg				PROJECT MANAGER	
X:\P\3002385\CAD\DWG\16_UT_Utilities\3002385-DWS-0123_021.dwg				PROJECT DIRECTOR	
X:\P\3002385\CAD\DWG\16_UT_Utilities\3002385-DWS-0123_021.dwg				SCALE AT A1 SIZE DRAWING	
X:\P\3002385\CAD\DWG\16_UT_Utilities\3002385-DWS-0123_021.dwg				DESIGNER	
X:\P\3002385\CAD\DWG\16_UT_Utilities\3002385-DWS-0123_021.dwg				CLIENT	
X:\P\3002385\CAD\DWG\16_UT_Utilities\3002385-DWS-0123_021.dwg				PROJECT TITLE	
X:\P\3002385\CAD\DWG\16_UT_Utilities\3002385-DWS-0123_021.dwg				SCALE	
X:\P\3002385\CAD\DWG\16_UT_Utilities\3002385-DWS-0123_021.dwg				PHASE	
X:\P\3002385\CAD\DWG\16_UT_Utilities\3002385-DWS-0123_021.dwg				PROJECT / DRAWING No	
X:\P\3002385\CAD\DWG\16_UT_Utilities\3002385-DWS-0123_021.dwg				REVISION	

150 mm ON ORIGINAL

A1

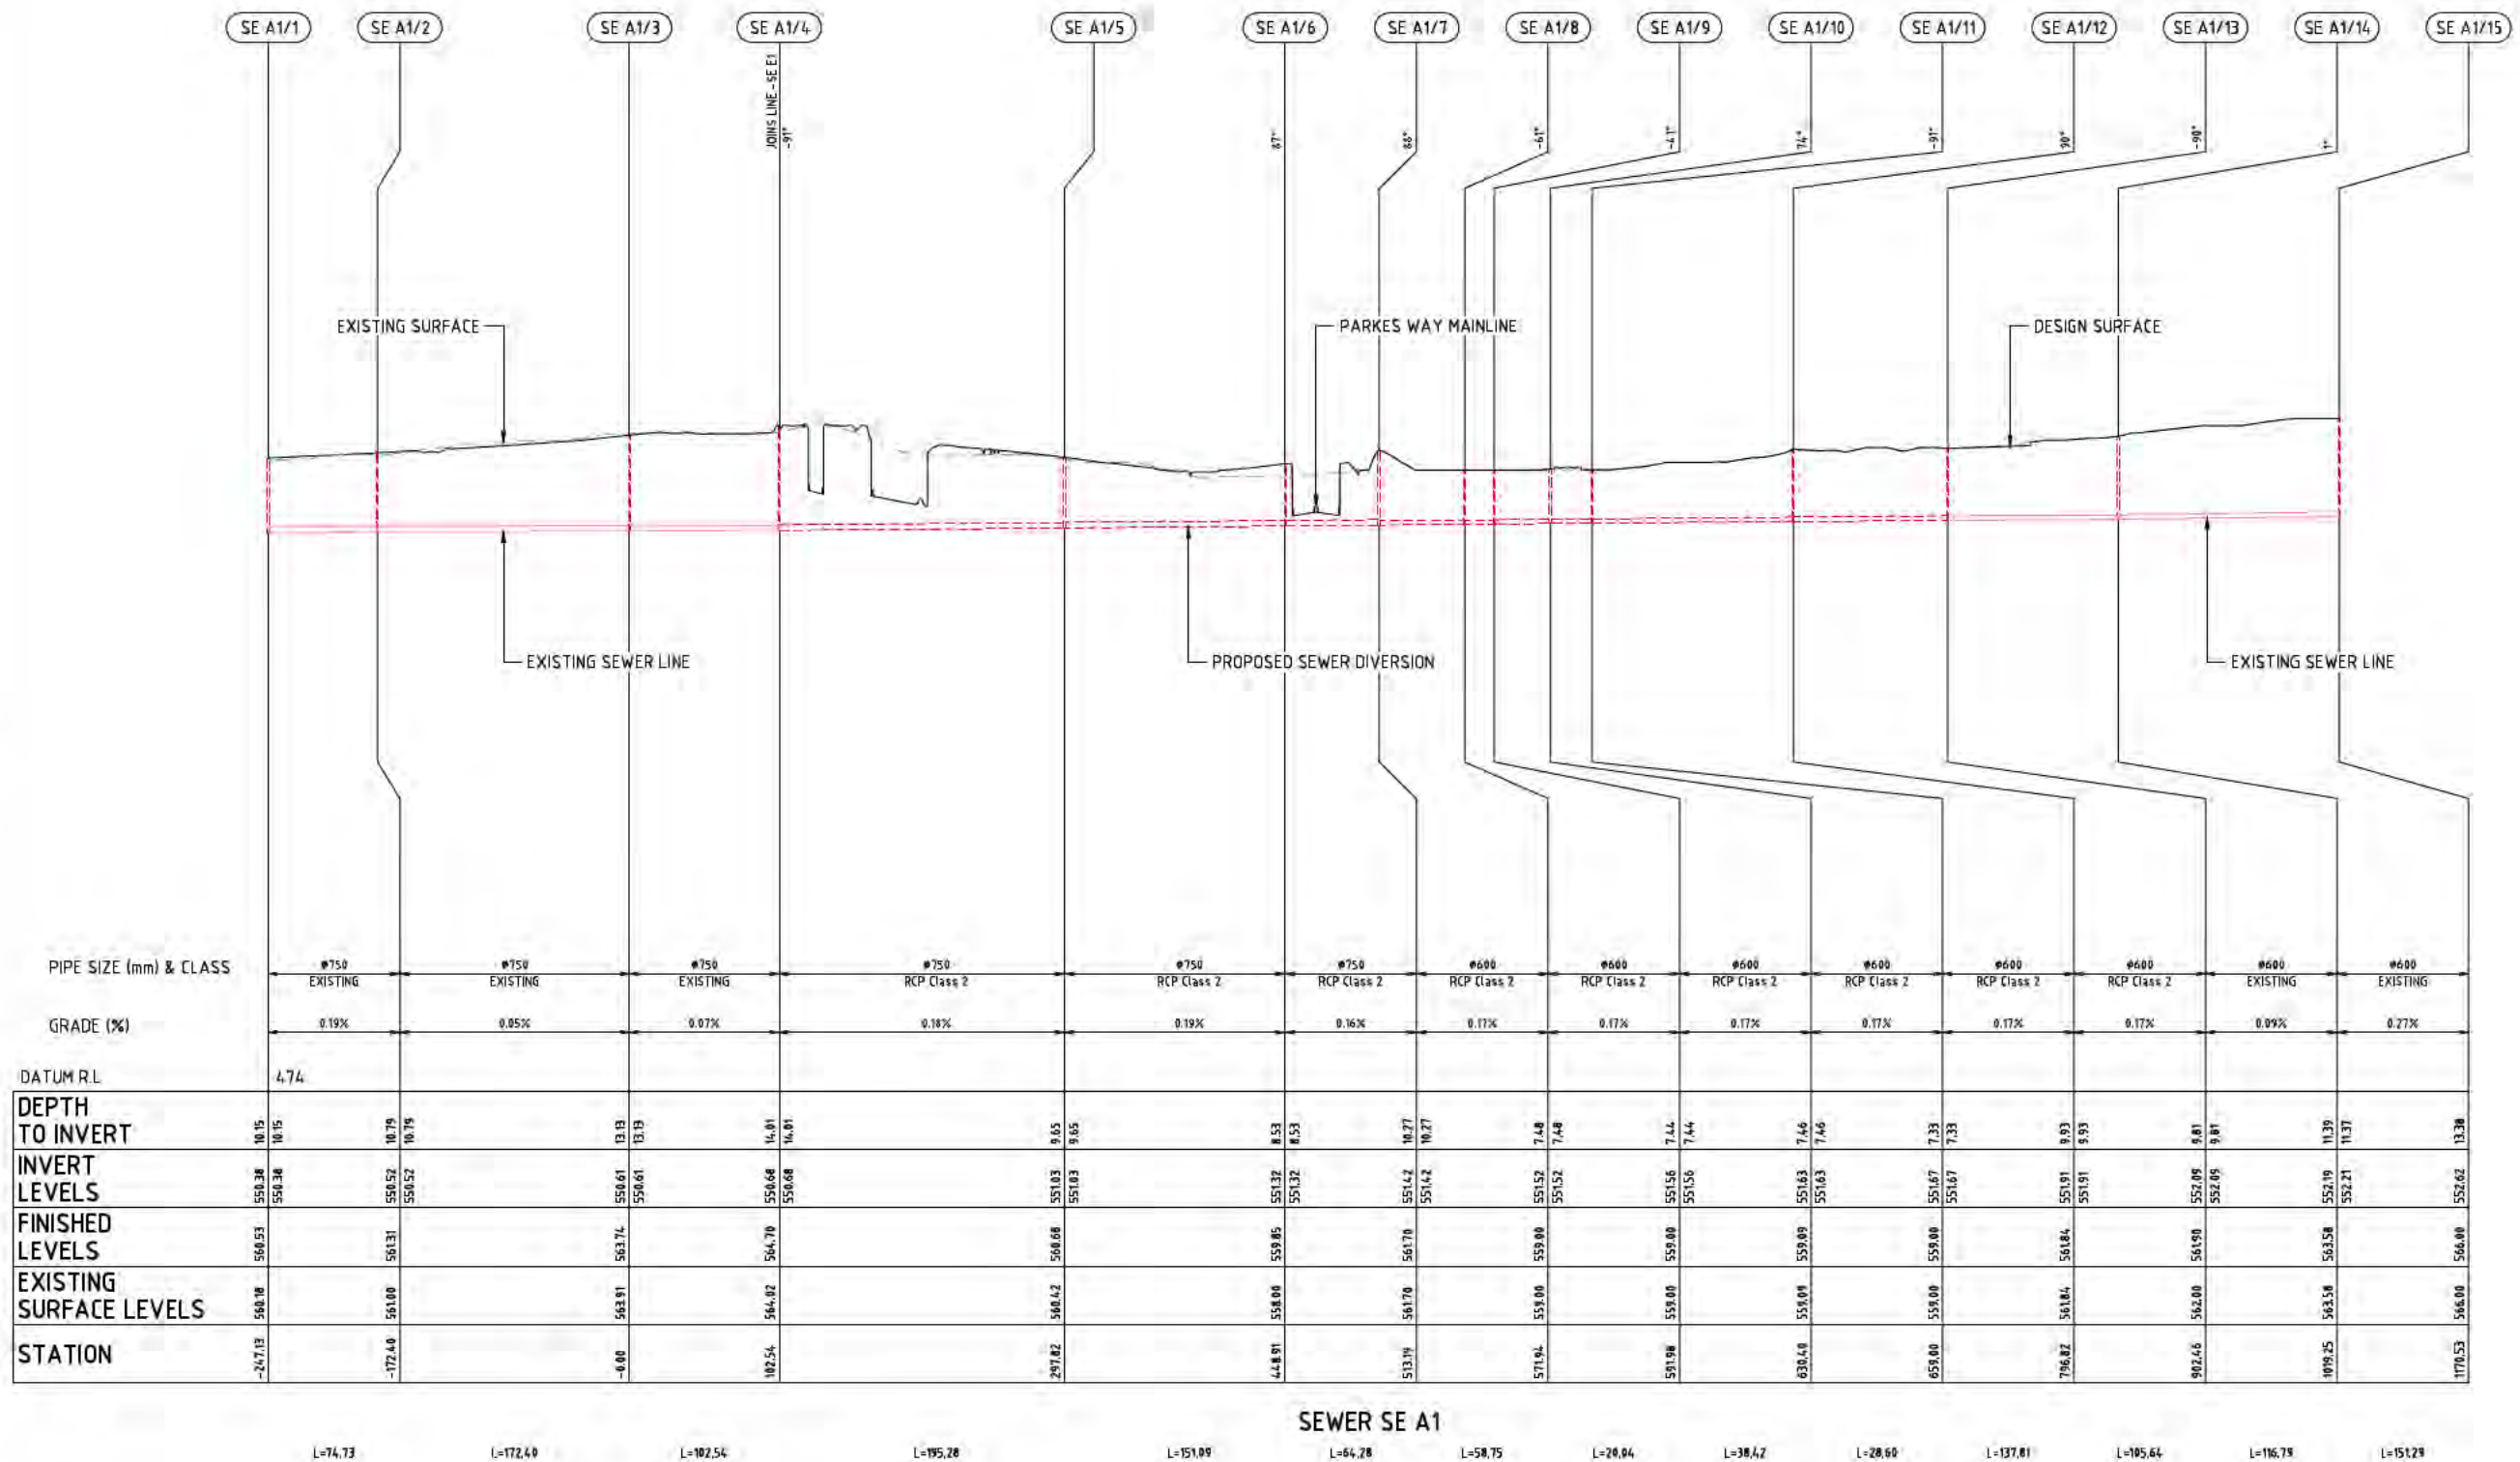


NOT FOR CONSTRUCTION

DRAWING FILE LOCATION / NAME I:\3002385\CAD\DWG\16_UT_Utilities\3002385-DWS-0131_01.dwg		PLOT DATE 25 Sep 2014		TIME 14:32:32	
EXTERNAL REFERENCE FILES	REV 01	DATE 25.09.2014	AMENDMENT / REVISION DESCRIPTION FEASIBILITY STUDY ISSUE	WVR No. WVR 002	APPROVAL DT
			TITLE DRAFTER DESIGNER DESIGN CHECK PROJECT MANAGER PROJECT DIRECTOR	NAME C. DAWSON K. SIDRAK S. HO A. BORELAND B. DERRICK S. TILDSLEY	
			SCALES AT A1 SIZE DRAWING HORIZ. 1:5000 50 0 50 100 150 200 250 VERT. 1:1000 10 0 10 20 30 40 50	DESIGNER SMC SMC AUSTRALIA PTY LTD ABN 47 065 475 149 SUITE 2, LEVEL 1, 243 NORTHBOURNE AVENUE LYNEHAM ACT 2802 AUSTRALIA PH (02) 8234 1000 FAX (02) 8234 1088 SMC PROJECT No 3002385	
			CLIENT ACT Government Territory and Municipal Services	PROJECT TITLE RE-ENGINEERING PARKES WAY FEASIBILITY STUDY SEWER MAIN LONGITUDINAL SECTION SEWER LINE - SE A1 SHEET 1	
SCALE AS SHOWN		PHASE FEASIBILITY	PROJECT / DRAWING No. 3002385-DWS-0131		REVISION 01


150 mm ON ORIGINAL

A1

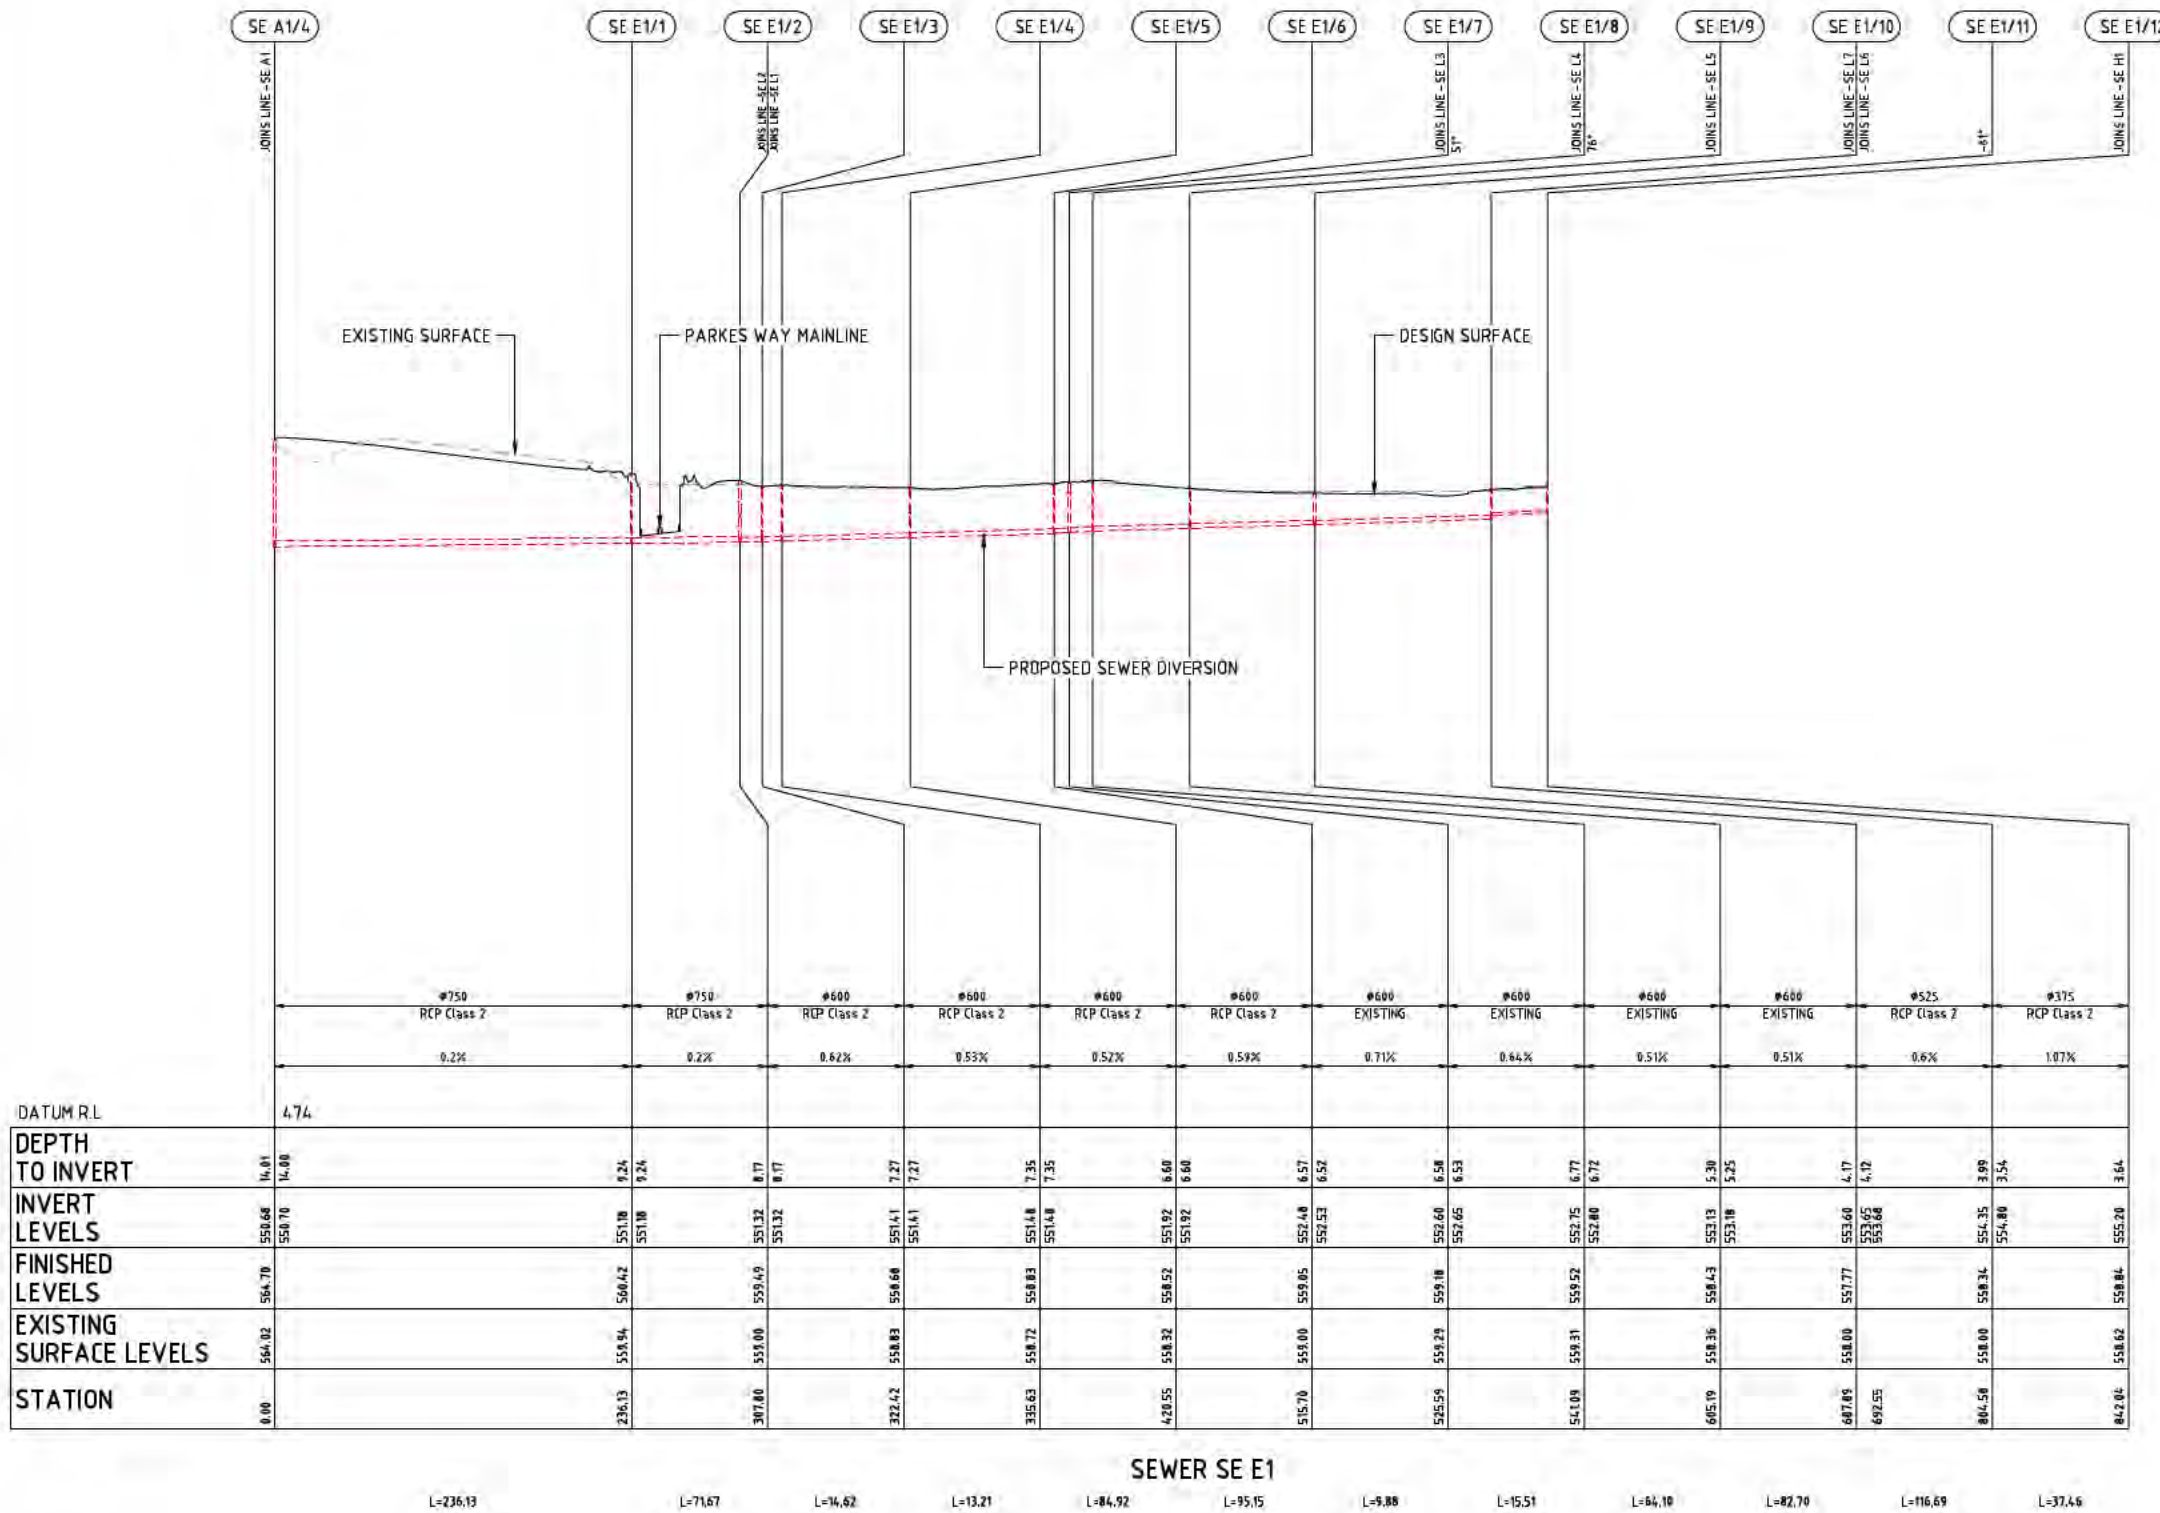


NOT FOR CONSTRUCTION

DRAWING FILE LOCATION / NAME I:\3002385\CAD\DWG\16_UT_Utility\3002385-DWS-0132_01.dwg				PLOT DATE 25 Sep 2014		TIME 16:32:44	
EXTERNAL REFERENCE FILES				REV	DATE	AMENDMENT / REVISION DESCRIPTION	
				01	25.09.2014	FEASIBILITY STUDY ISSUE	
				WVR No.	002		
				APPROVAL	DT		
				TITLE	NAME		
				DRAFTER	C. DAWSON		
				DRAFTING CHECK	K. SIDRAK		
				DESIGNER	S. HO		
				DESIGN CHECK	A. BORELAND		
				PROJECT MANAGER	B. DERRICK		
				PROJECT DIRECTOR	S. TILDSLEY		
				SCALES AT A1 SIZE DRAWING			
				HORIZ. 1:5000 50 100 150 200 250			
				VERT. 1:1000 10 20 30 40 50			
				DESIGNER SMC SMC AUSTRALIA PTY LTD ABN 47 065 475 149 SUITE 2, LEVEL 1, 243 NORTHBOURNE AVENUE LYNEHAM ACT 2602 AUSTRALIA PH (02) 8234 1000 FAX (02) 8234 1088 SMC PROJECT No 3002385			
				CLIENT ACT Government Territory and Municipal Services			
				PROJECT TITLE RE-ENGINEERING PARKES WAY FEASIBILITY STUDY SEWER MAIN LONGITUDINAL SECTION SEWER LINE - SE E1 SHEET 1			
				SCALE AS SHOWN	PHASE FEASIBILITY	PROJECT / DRAWING No. 3002385-DWS-0132	REVISION 01

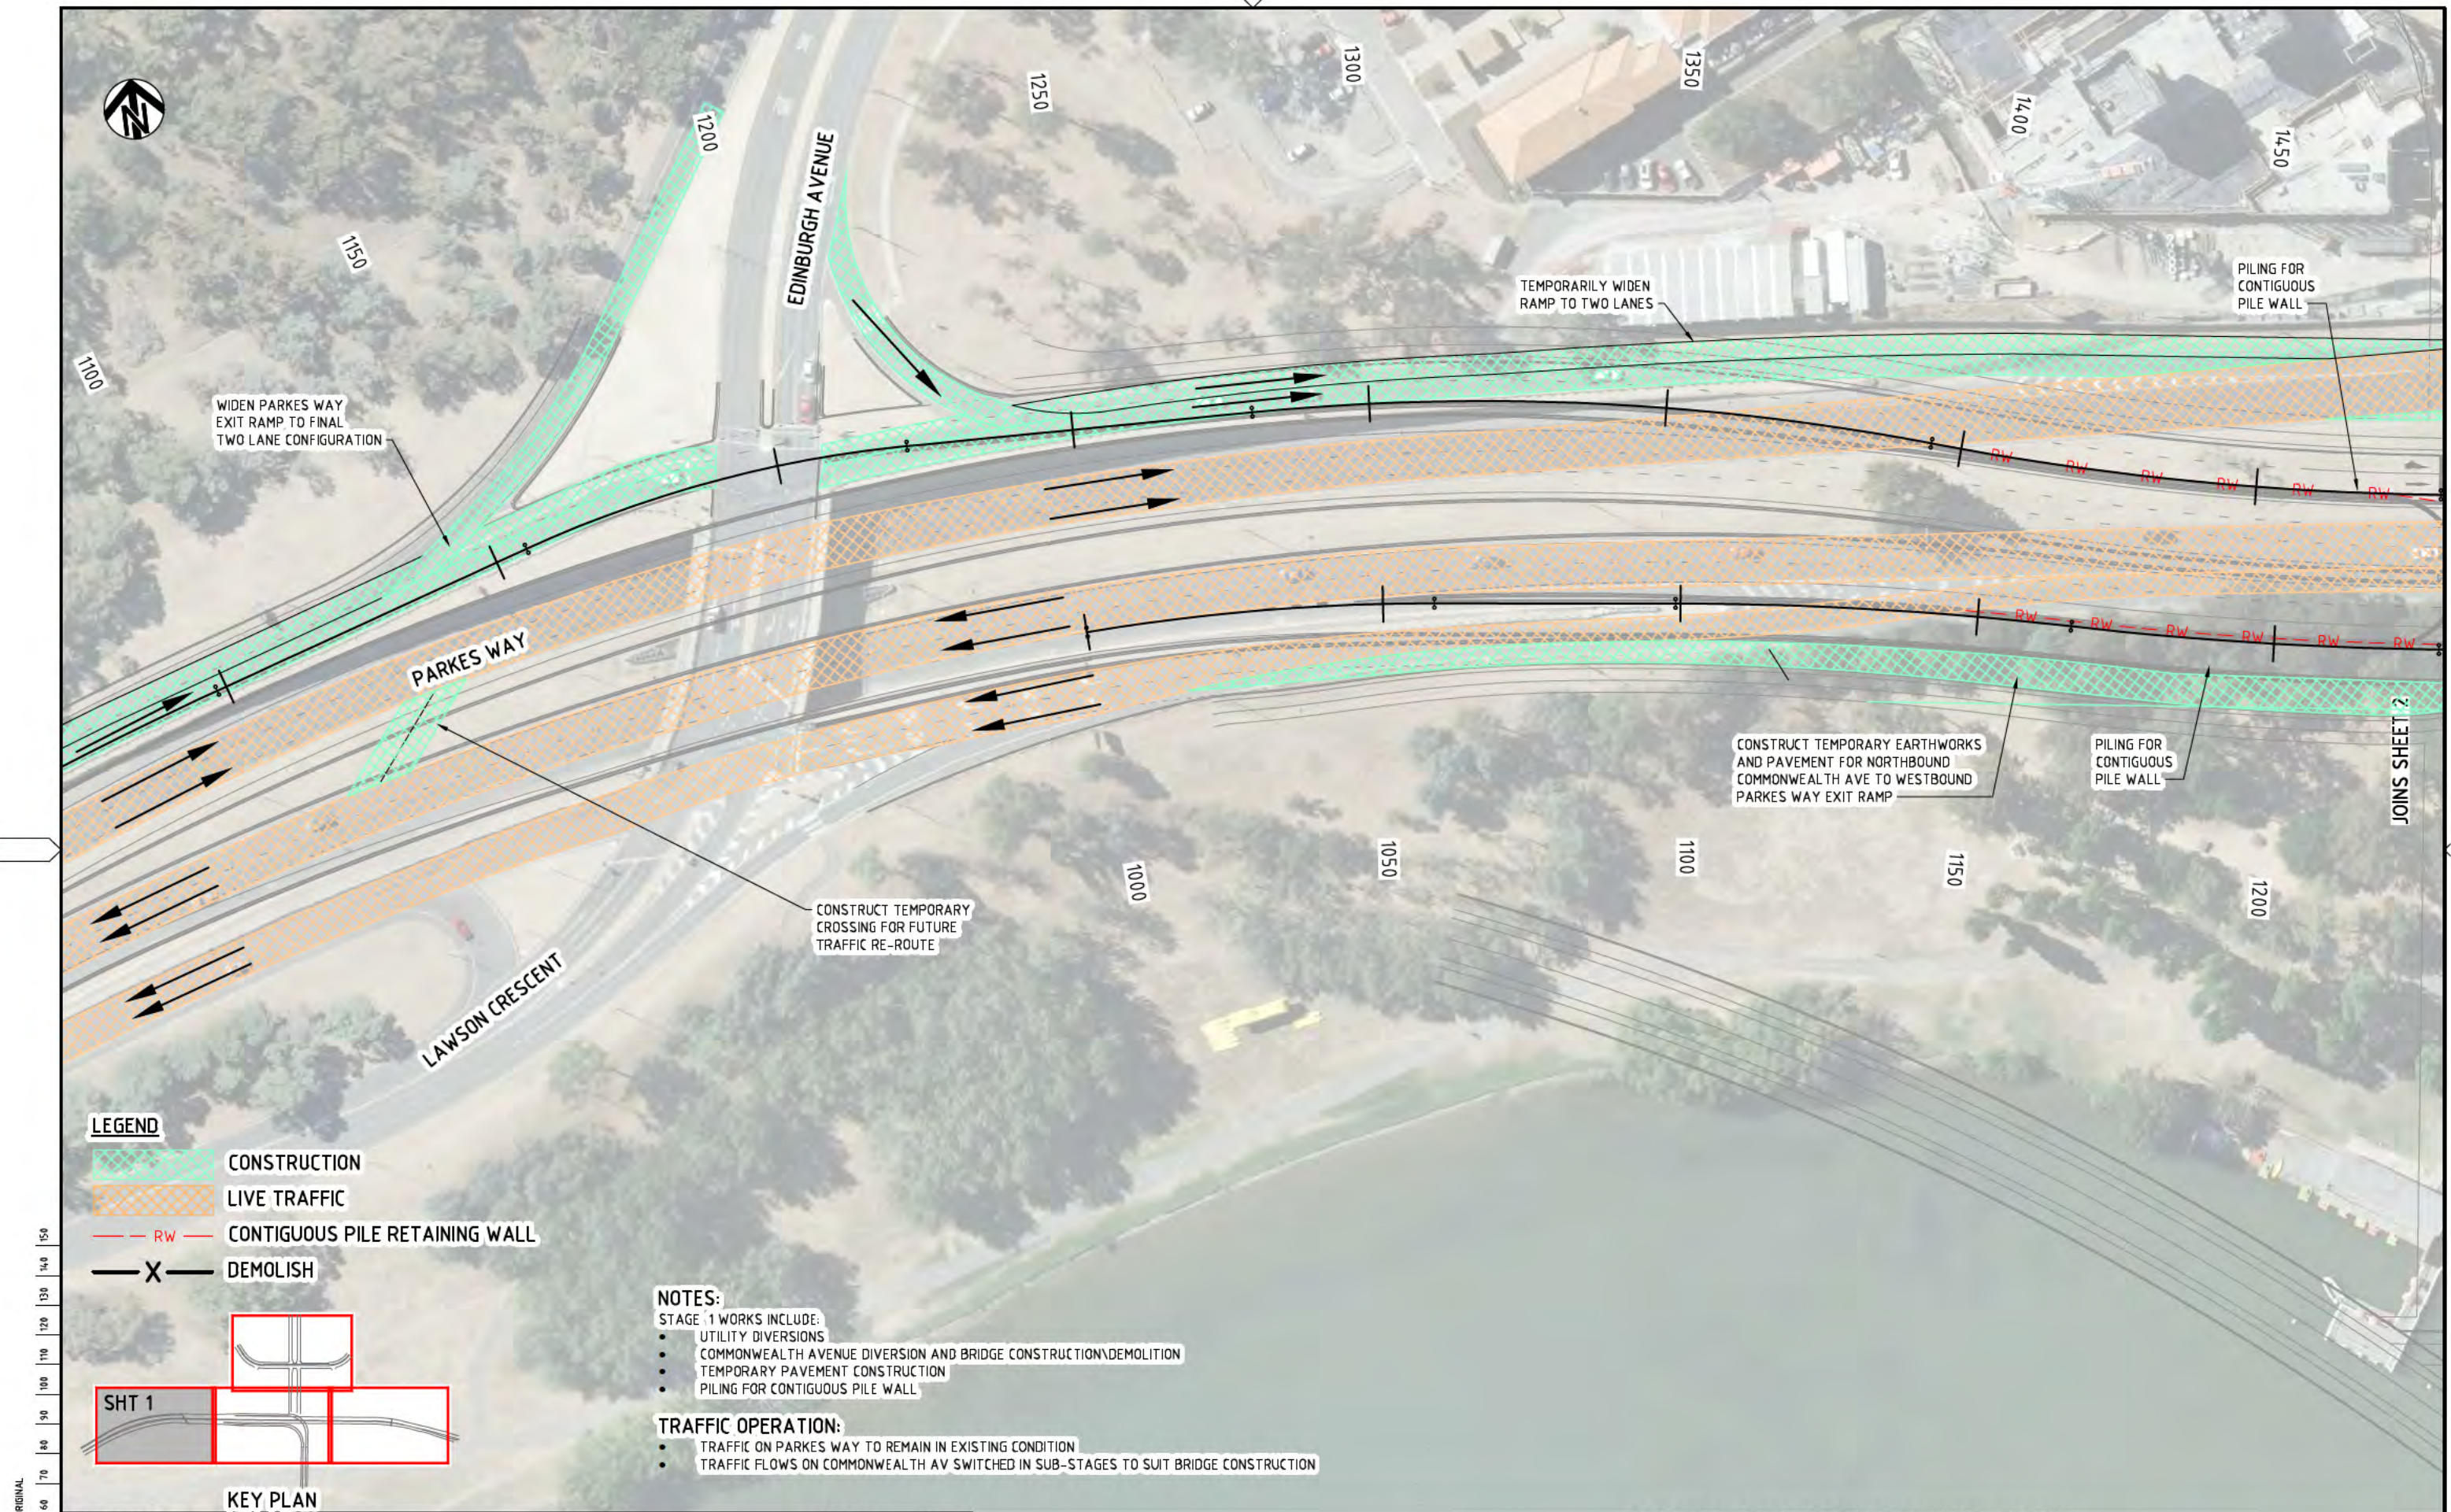

LEGEND

- CONSTRUCTION
- LIVE TRAFFIC
- RW CONTIGUOUS PILE RETAINING WALL
- DEMOLISH

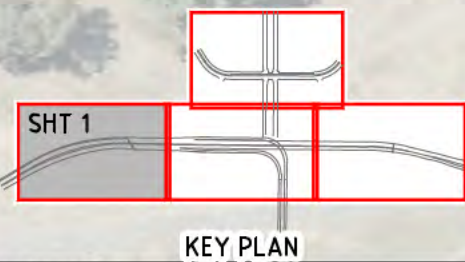

NOTES:

- STAGE 1 WORKS INCLUDE:
- UTILITY DIVERSIONS
 - COMMONWEALTH AVENUE DIVERSION AND BRIDGE CONSTRUCTION/DEMOLITION
 - TEMPORARY PAVEMENT CONSTRUCTION
 - PILING FOR CONTIGUOUS PILE WALL

TRAFFIC OPERATION:

- TRAFFIC ON PARKES WAY TO REMAIN IN EXISTING CONDITION
- TRAFFIC FLOWS ON COMMONWEALTH AV SWITCHED IN SUB-STAGES TO SUIT BRIDGE CONSTRUCTION

NOT FOR CONSTRUCTION

DRAWING FILE LOCATION / NAME
I:\3002385\CAD\DWG\49_CS_Construction_Staging\3002385-DCS-2111_01.dwg

EXTERNAL REFERENCE FILES
X:\PMS\ACT\A1
X:\PMS\DES_VZC
X:\PMS\KEY_STG
X:\PMS\KEY_VZC
X:\PMS\KEY_VZC_HATCH_STG
X:\PMS\KEY_VZC_SR
X:\PMS\KEY_VZC_CW
X:\PMS\KEY_VZC_CW
X:\PMS\KEY_VZC_CW

REV	DATE	AMENDMENT / REVISION DESCRIPTION
01	25.09.2014	FEASIBILITY STUDY ISSUE

WVR No.	APPROVAL	TITLE	NAME
WVR 201	DT	DRAFTER	R. GOOSEN
		DRAFTING CHECK	K. SIDRAK
		DESIGNER	R. PARKER
		DESIGN CHECK	D. TONGE
		PROJECT MANAGER	B. DERRICK
		PROJECT DIRECTOR	S. TILDSLEY


SCALE	PHASE	PROJECT / DRAWING No.	REVISION
AS SHOWN	FEASIBILITY	3002385-DCS-2111	01

SCALE	PHASE	PROJECT / DRAWING No.	REVISION
AS SHOWN	FEASIBILITY	3002385-DCS-2111	01

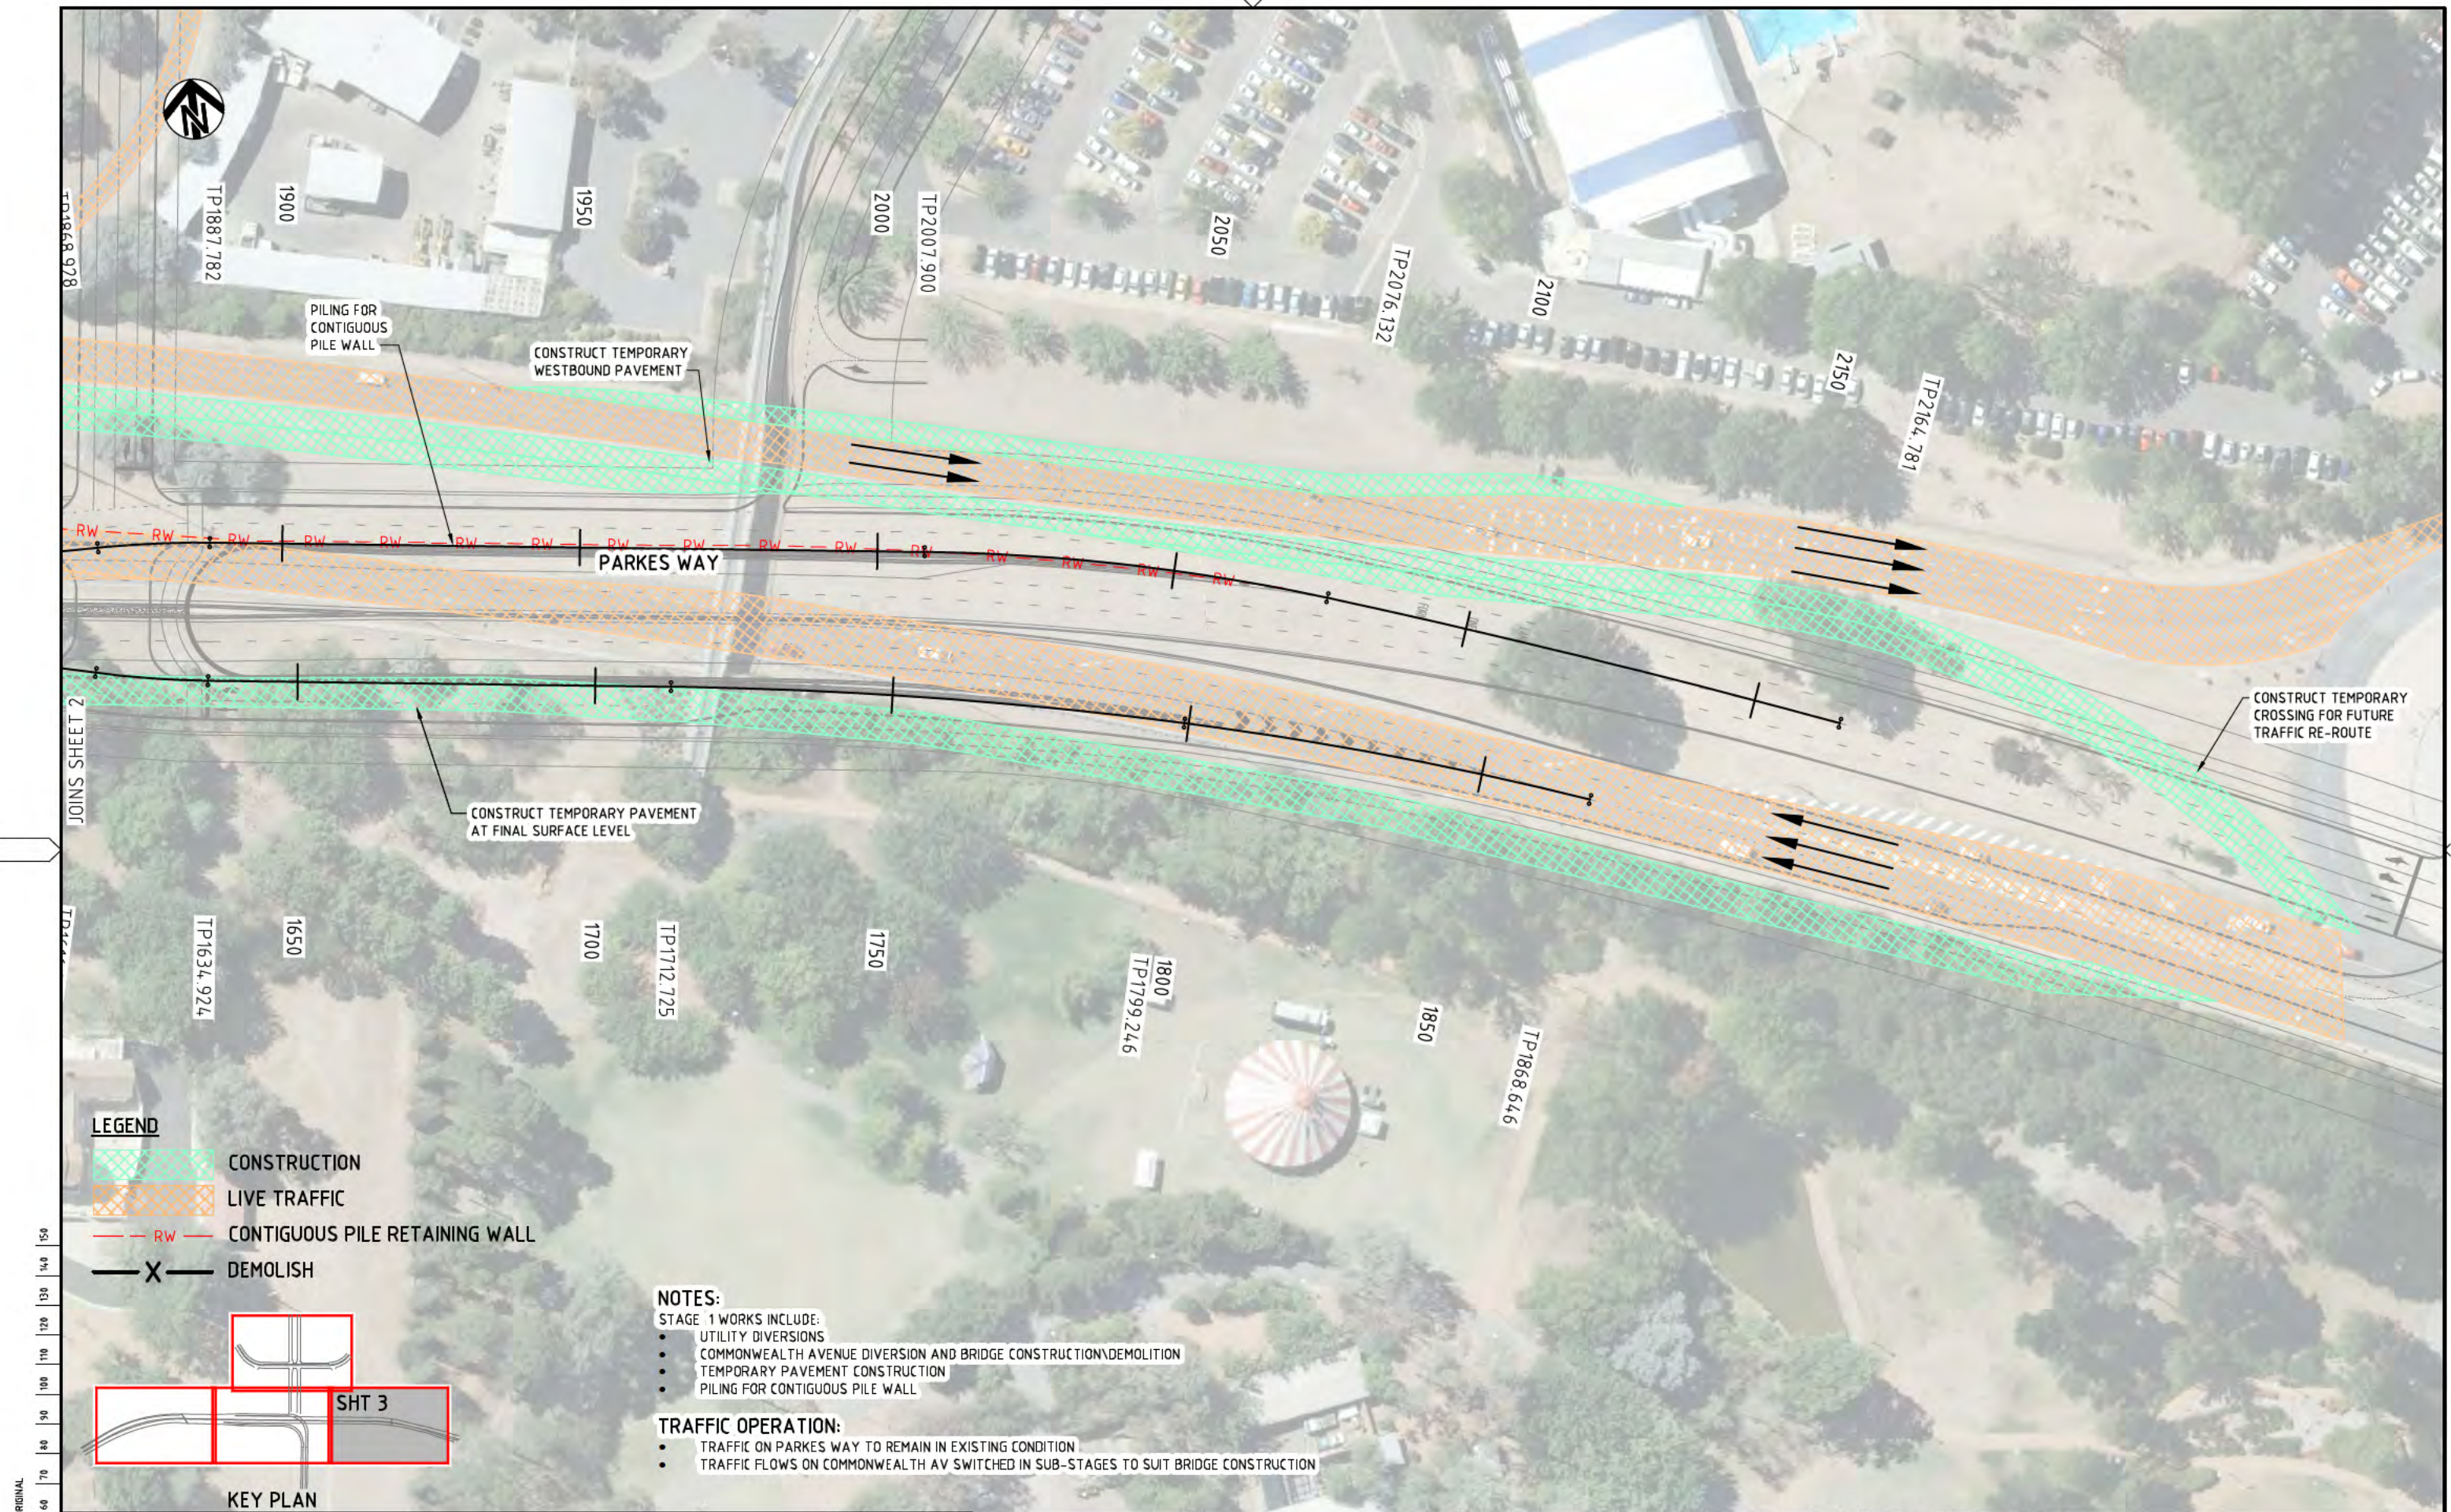

150 mm ON ORIGINAL
A1
0 10 20 30 40 50 60 70 80 90 100 110 120 130 140 150

LEGEND

- CONSTRUCTION
- LIVE TRAFFIC
- CONTIGUOUS PILE RETAINING WALL
- DEMOLISH

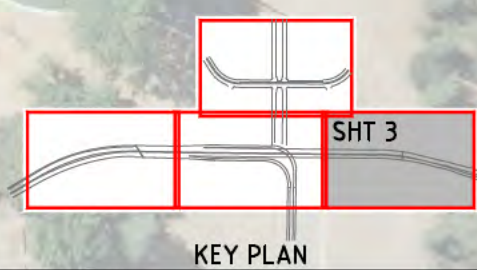


NOTES:
STAGE 1 WORKS INCLUDE:
• UTILITY DIVERSIONS
• COMMONWEALTH AVENUE DIVERSION AND BRIDGE CONSTRUCTION/DEMOLITION
• TEMPORARY PAVEMENT CONSTRUCTION
• PILING FOR CONTIGUOUS PILE WALL

TRAFFIC OPERATION:
• TRAFFIC ON PARKES WAY TO REMAIN IN EXISTING CONDITION
• TRAFFIC FLOWS ON COMMONWEALTH AV SWITCHED IN SUB-STAGES TO SUIT BRIDGE CONSTRUCTION

NOT FOR CONSTRUCTION

DRAWING FILE LOCATION / NAME I:\3002385\CAD\DWG\49_CS_Construction_Staging\3002385-DCS-2113_01.dwg					PLOT DATE 25 Sep 2014		TIME 16:26:28		NOT FOR CONSTRUCTION														
EXTERNAL REFERENCE FILES X:\PMS\ACT\A1 X:\PMS\DES_VZC X:\PMS\KEY_STG X:\PMS\VZC_HATCH_STG X:\PMS\VZC_HATCH_SR X:\PMS\CTRL_VZC_CW X:\PMS\CTRL_VZC_CW X:\PMS\CTRL_VZC_CW			REV	DATE	AMENDMENT / REVISION DESCRIPTION	WVR No.	APPROVAL	TITLE	NAME	SCALES AT A1 SIZE DRAWING SCALE 1:500 			DESIGNER  SMEC AUSTRALIA PTY LTD © ABN 47 065 475 149 SUITE 2, LEVEL 1, 243 NORTHBOURNE AVENUE LYNEHAM ACT 2802 AUSTRALIA PH (02) 8234 1900 FAX (02) 8234 1988 SMEC PROJECT No 3002385			CLIENT  ACT Territory and Municipal Services			PROJECT TITLE RE-ENGINEERING PARKES WAY FEASIBILITY STUDY - VARIANT 2C STAGING PLANS - VARIANT 2C STAGE 1A SHEET 3 OF 4				
			01	25.09.2014	FEASIBILITY STUDY ISSUE	WVR 201	DT	DRAFTER	R. GOOSEN														
							DRAFTING CHECK	K. SIDRAK															
							DESIGNER	R. PARKER															
							DESIGN CHECK	D. TONGE															
							PROJECT MANAGER	B. DERRICK															
							PROJECT DIRECTOR	S. TILDSLEY															
												SCALE AS SHOWN			PHASE FEASIBILITY			PROJECT / DRAWING No. 3002385-DCS-2113			REVISION 01		

150 mm ON ORIGINAL
A1
0 10 20 30 40 50 60 70 80 90 100 110 120 130 140 150

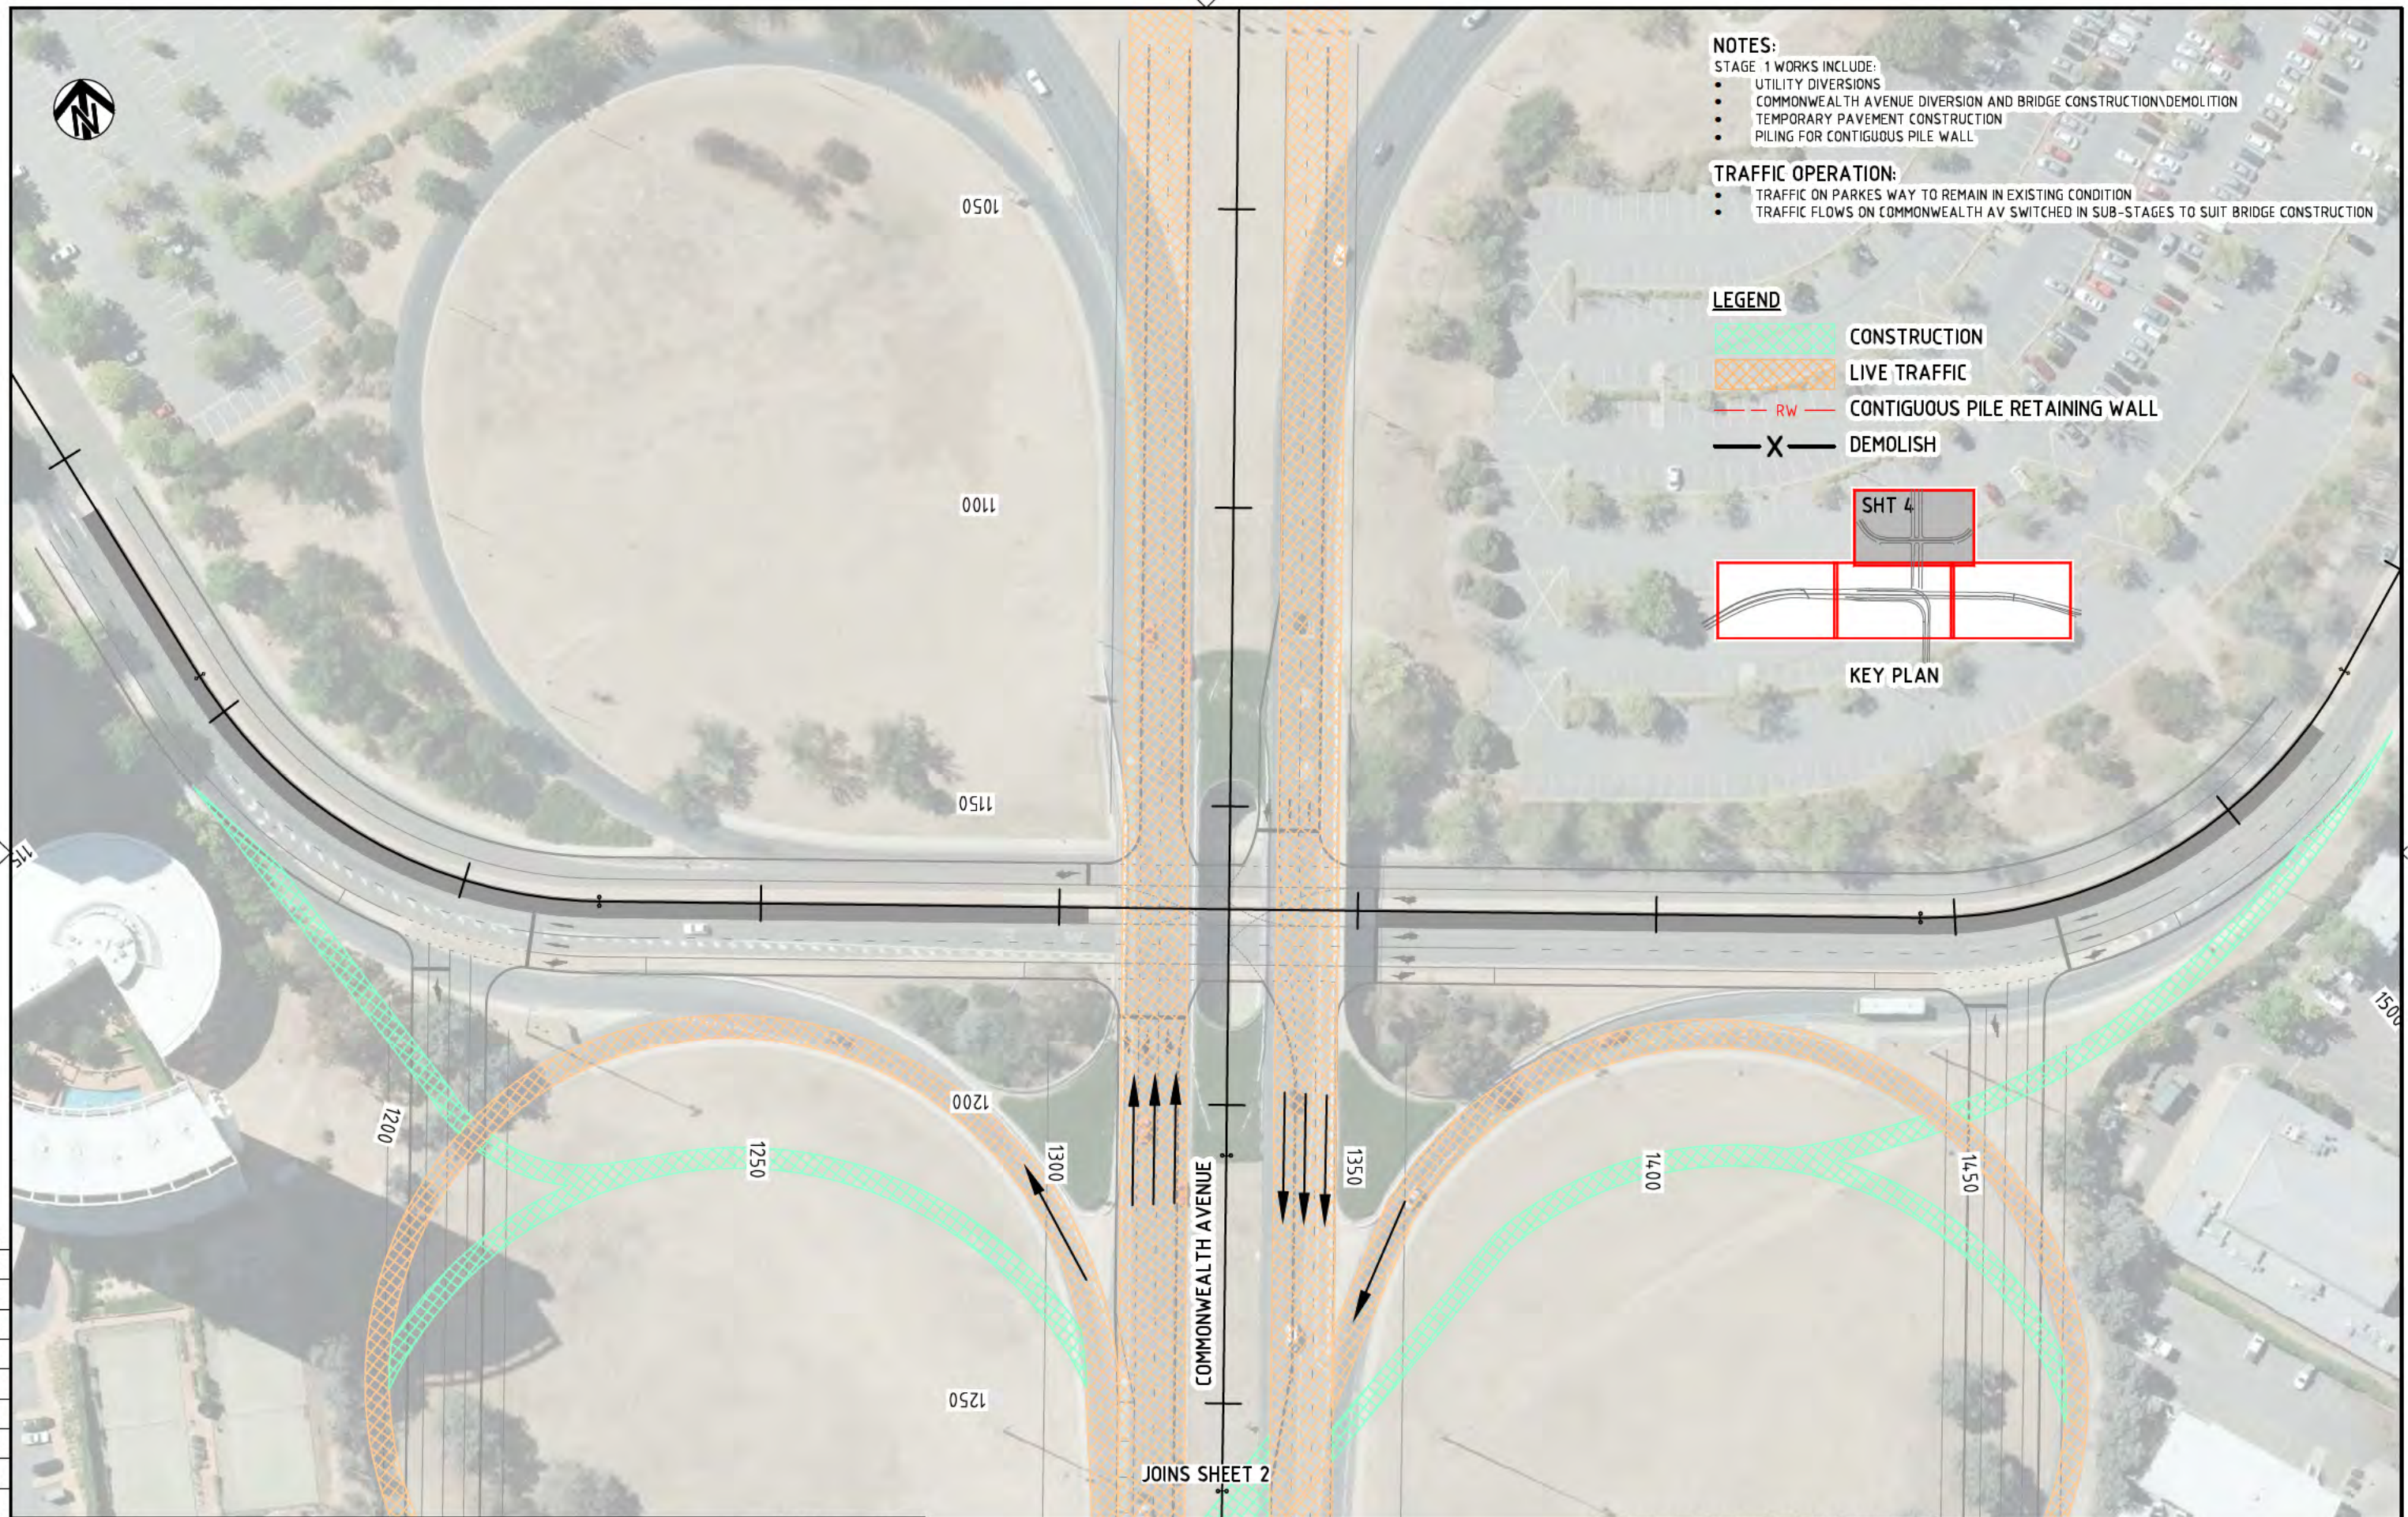

- NOTES:**
STAGE 1 WORKS INCLUDE:
- UTILITY DIVERSIONS
 - COMMONWEALTH AVENUE DIVERSION AND BRIDGE CONSTRUCTION\DEMOLITION
 - TEMPORARY PAVEMENT CONSTRUCTION
 - PILING FOR CONTIGUOUS PILE WALL
- TRAFFIC OPERATION:**
- TRAFFIC ON PARKES WAY TO REMAIN IN EXISTING CONDITION
 - TRAFFIC FLOWS ON COMMONWEALTH AV SWITCHED IN SUB-STAGES TO SUIT BRIDGE CONSTRUCTION


LEGEND

- CONSTRUCTION
- LIVE TRAFFIC
- RW — CONTIGUOUS PILE RETAINING WALL
- X — DEMOLISH

KEY PLAN


SHT 4

DRAWING FILE LOCATION / NAME I:\3002385\CAD\DWG\49_CS_Construction_Staging\3002385-DCS-2114_[01].dwg										PLOT DATE 25 Sep 2014		TIME 16:27:17		NOT FOR CONSTRUCTION																			
EXTERNAL REFERENCE FILES										REV	DATE	AMENDMENT / REVISION DESCRIPTION		WVR No.	APPROVAL	TITLE	NAME	SCALES AT A1 SIZE DRAWING				DESIGNER				CLIENT				PROJECT TITLE			
X:\P\3002385\ACT\A1 X:\P\3002385\DES_VZC X:\P\3002385\KEY_STG X:\P\3002385\WVR_VZC X:\P\3002385\WVR_VZC-HATCH_STG X:\P\3002385\WVR_VZC-SR X:\P\3002385\WVR_VZC-CTRL_VZC-COMM X:\P\3002385\WVR_VZC-CTRL_VZC-DEMOLISH										01	25.09.2014	FEASIBILITY STUDY ISSUE		WVR 201	DT	DRAFTER	R. GOOSEN	SCALE 1:500 				 SMC AUSTRALIA PTY LTD © ABN 47 065 475 149 SUITE 2, LEVEL 1, 243 NORTHBOURNE AVENUE LYNEHAM ACT 2602 AUSTRALIA PH (02) 6234 1900 FAX (02) 6234 1906 SMC PROJECT No 3002385				 ACT Government Territory and Municipal Services				RE-ENGINEERING PARKES WAY FEASIBILITY STUDY - VARIANT 2C STAGING PLANS - VARIANT 2C STAGE 1A SHEET 4 OF 4			
																		SCALE 1:500 AS SHOWN				PHASE FEASIBILITY				PROJECT / DRAWING No. 3002385-DCS-2114				REVISION 01			

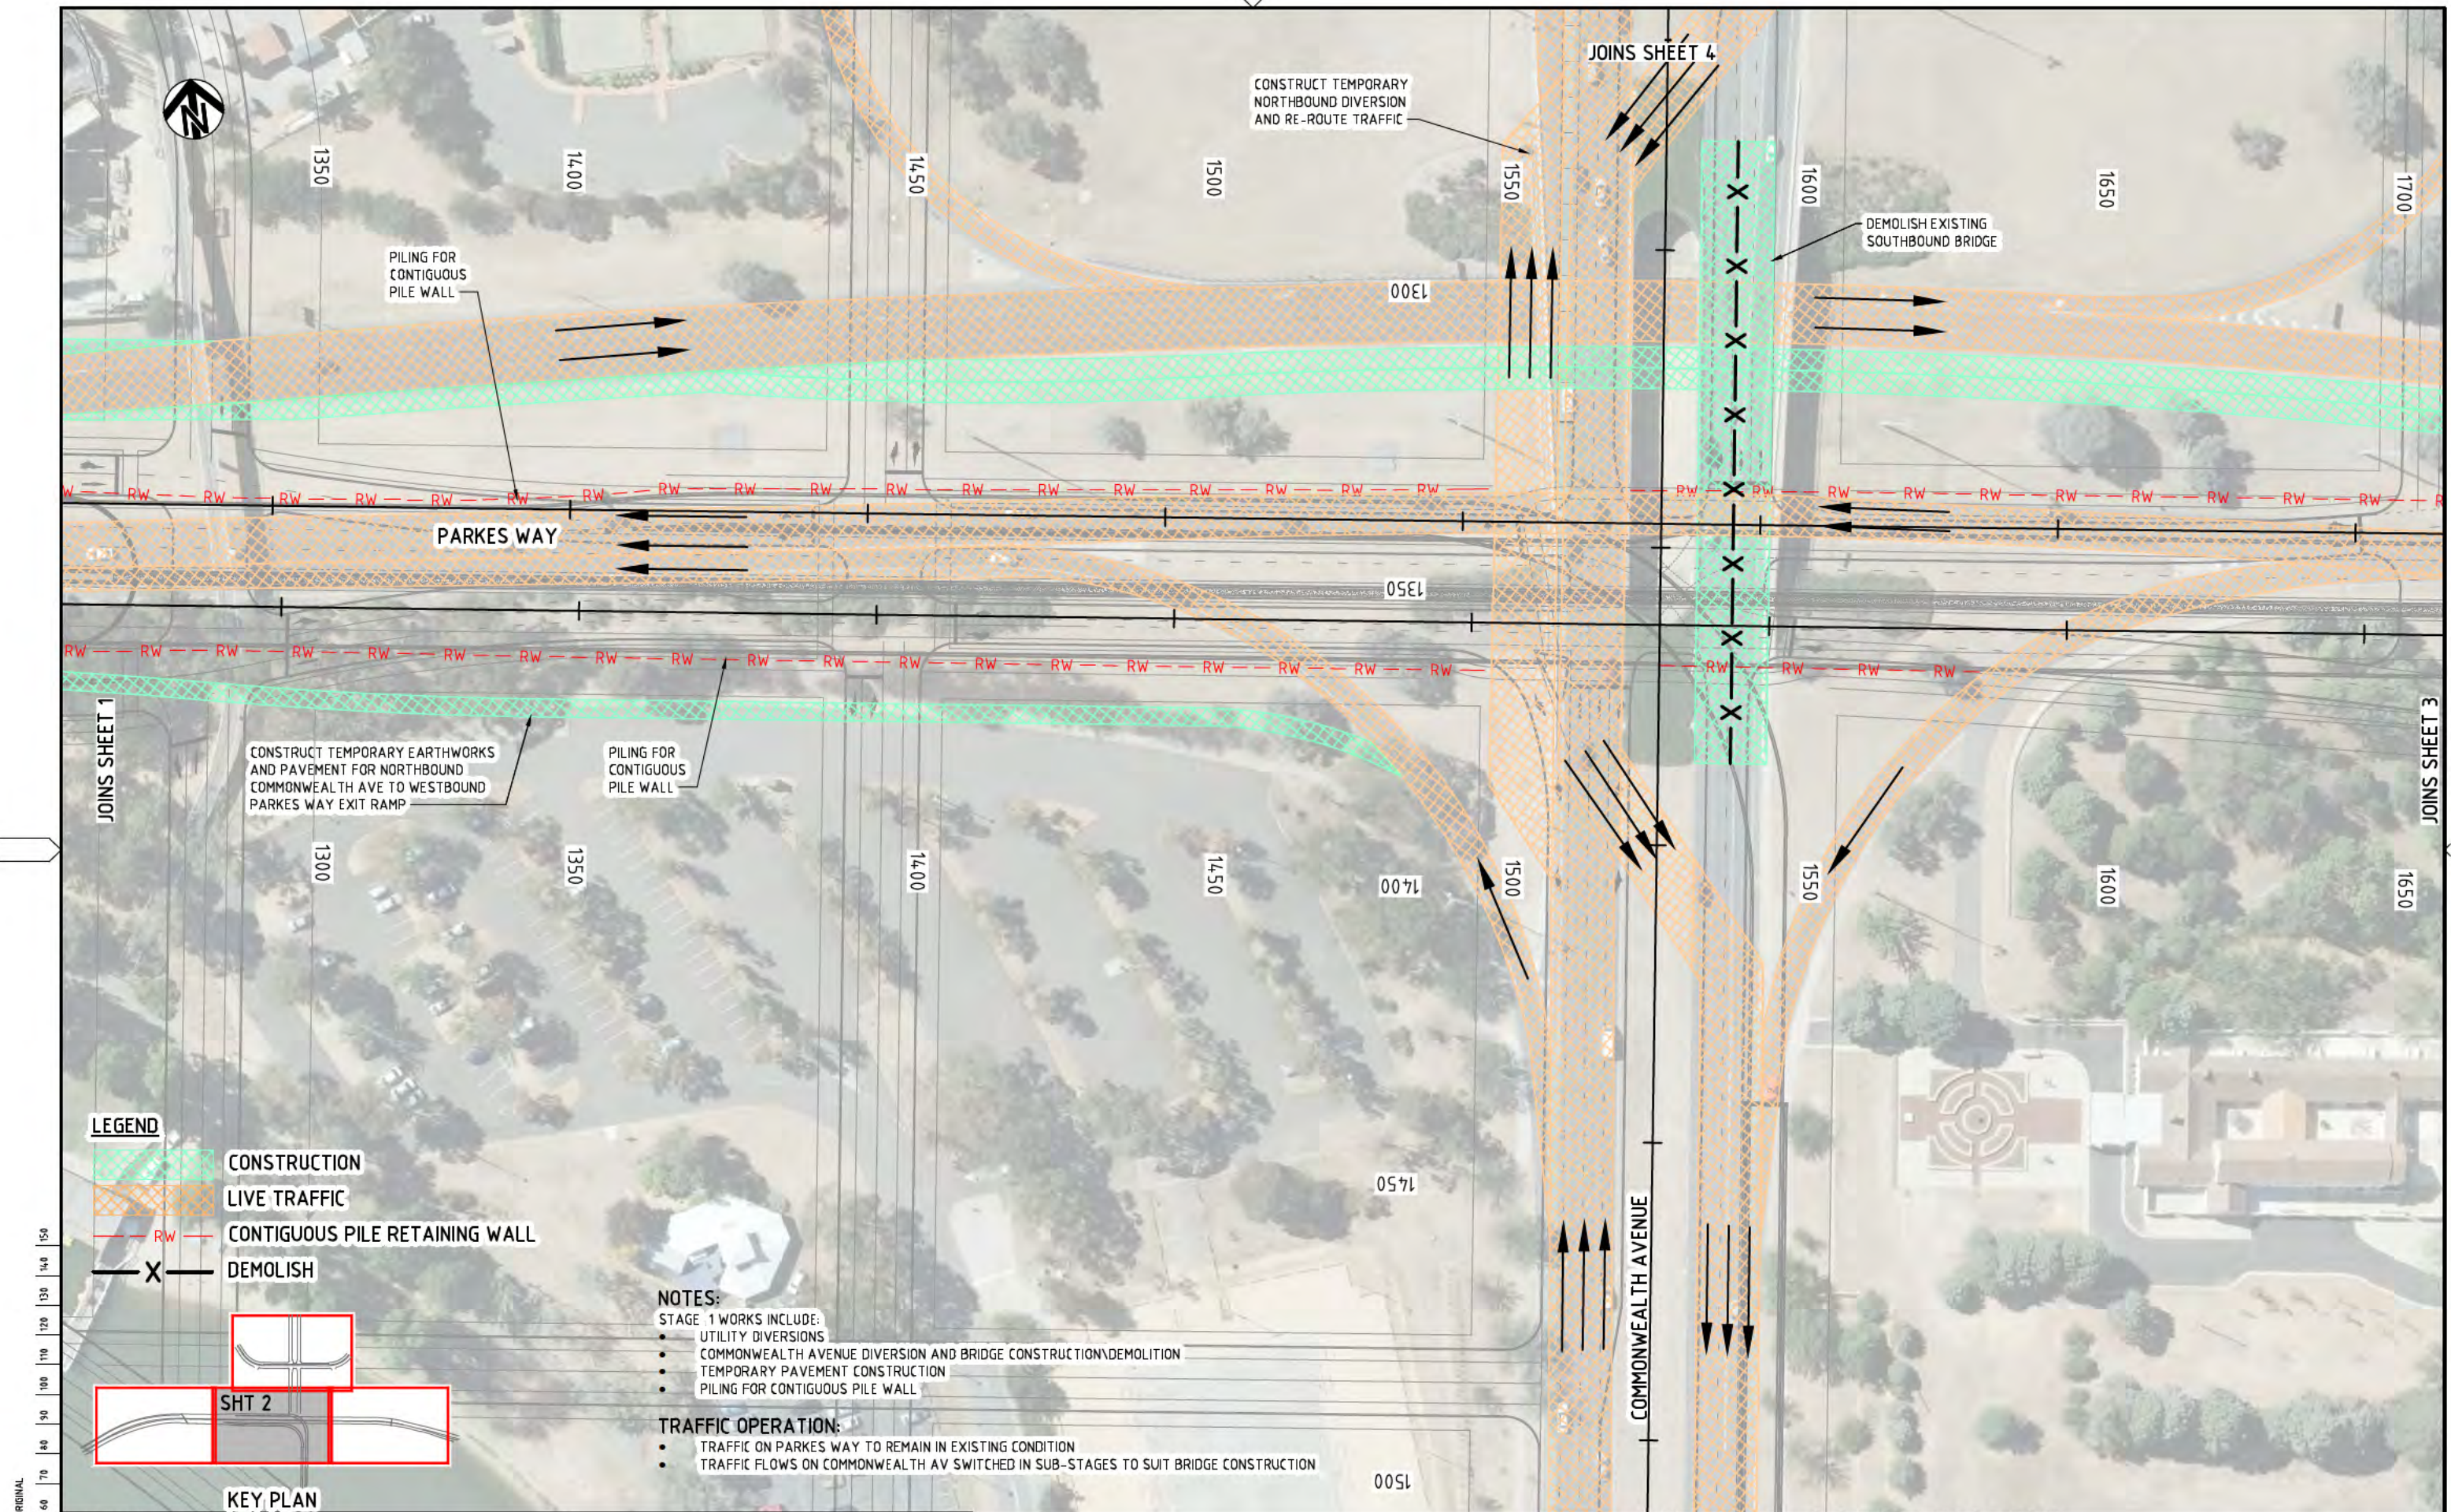

150 mm ON ORIGINAL
A1
0
10
20
30
40
50
60
70
80
90
100
110
120
130
140
150


- LEGEND**
- CONSTRUCTION
 - LIVE TRAFFIC
 - CONTIGUOUS PILE RETAINING WALL
 - DEMOLISH

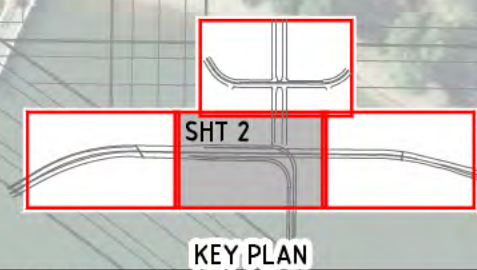


- NOTES:**
- STAGE 1 WORKS INCLUDE:
 - UTILITY DIVERSIONS
 - COMMONWEALTH AVENUE DIVERSION AND BRIDGE CONSTRUCTION/DEMOLITION
 - TEMPORARY PAVEMENT CONSTRUCTION
 - PILING FOR CONTIGUOUS PILE WALL
- TRAFFIC OPERATION:**
- TRAFFIC ON PARKES WAY TO REMAIN IN EXISTING CONDITION
 - TRAFFIC FLOWS ON COMMONWEALTH AV SWITCHED IN SUB-STAGES TO SUIT BRIDGE CONSTRUCTION

NOT FOR CONSTRUCTION

DRAWING FILE LOCATION / NAME I:\3002385\CAD\DWG\49_CS_Construction_Staging\3002385-DCS-2115_01.dwg				PLOT DATE 25 Sep 2014		TIME 16:28:06	
EXTERNAL REFERENCE FILES X:\PMS\ACT\A1 X:\PMS\KEY_STG X:\PMS\MAPS_XP X:\PMS\CTRL_XP X:\PMS\PLANES_STG X:\PMS\PLANES_STG_L X:\PMS\PLANES_STG_S X:\PMS\PLANES_STG_M X:\PMS\PLANES_STG_X	REV	DATE	AMENDMENT / REVISION DESCRIPTION	WVR No.	APPROVAL	TITLE	NAME
	01	25.09.2014	FEASIBILITY STUDY ISSUE	WVR 201	DT	DRAFTER	R. GOOSEN
						DRAFTING CHECK	K. SIDRAK
						DESIGNER	R. PARKER
						DESIGN CHECK	D. TONGE
						PROJECT MANAGER	B. DERRICK
						PROJECT DIRECTOR	S. TILDSLEY
SCALES AT A1 SIZE DRAWING				DESIGNER			
SCALE 1:500				SMEC SMEC AUSTRALIA PTY LTD © ABN 47 065 475 149 SUITE 2, LEVEL 1, 243 NORTHBOURNE AVENUE LYNEHAM ACT 2602 AUSTRALIA PH (02) 6234 1900 FAX (02) 6234 1906 SMEC PROJECT No 3002385			
				CLIENT			
				ACT Government Territory and Municipal Services			
PROJECT TITLE				RE-ENGINEERING PARKES WAY FEASIBILITY STUDY - VARIANT 2C STAGING PLANS - VARIANT 2C STAGE 1B SHEET 1 OF 1			
SCALE AS SHOWN		PHASE FEASIBILITY		PROJECT / DRAWING No. 3002385-DCS-2115		REVISION 01	

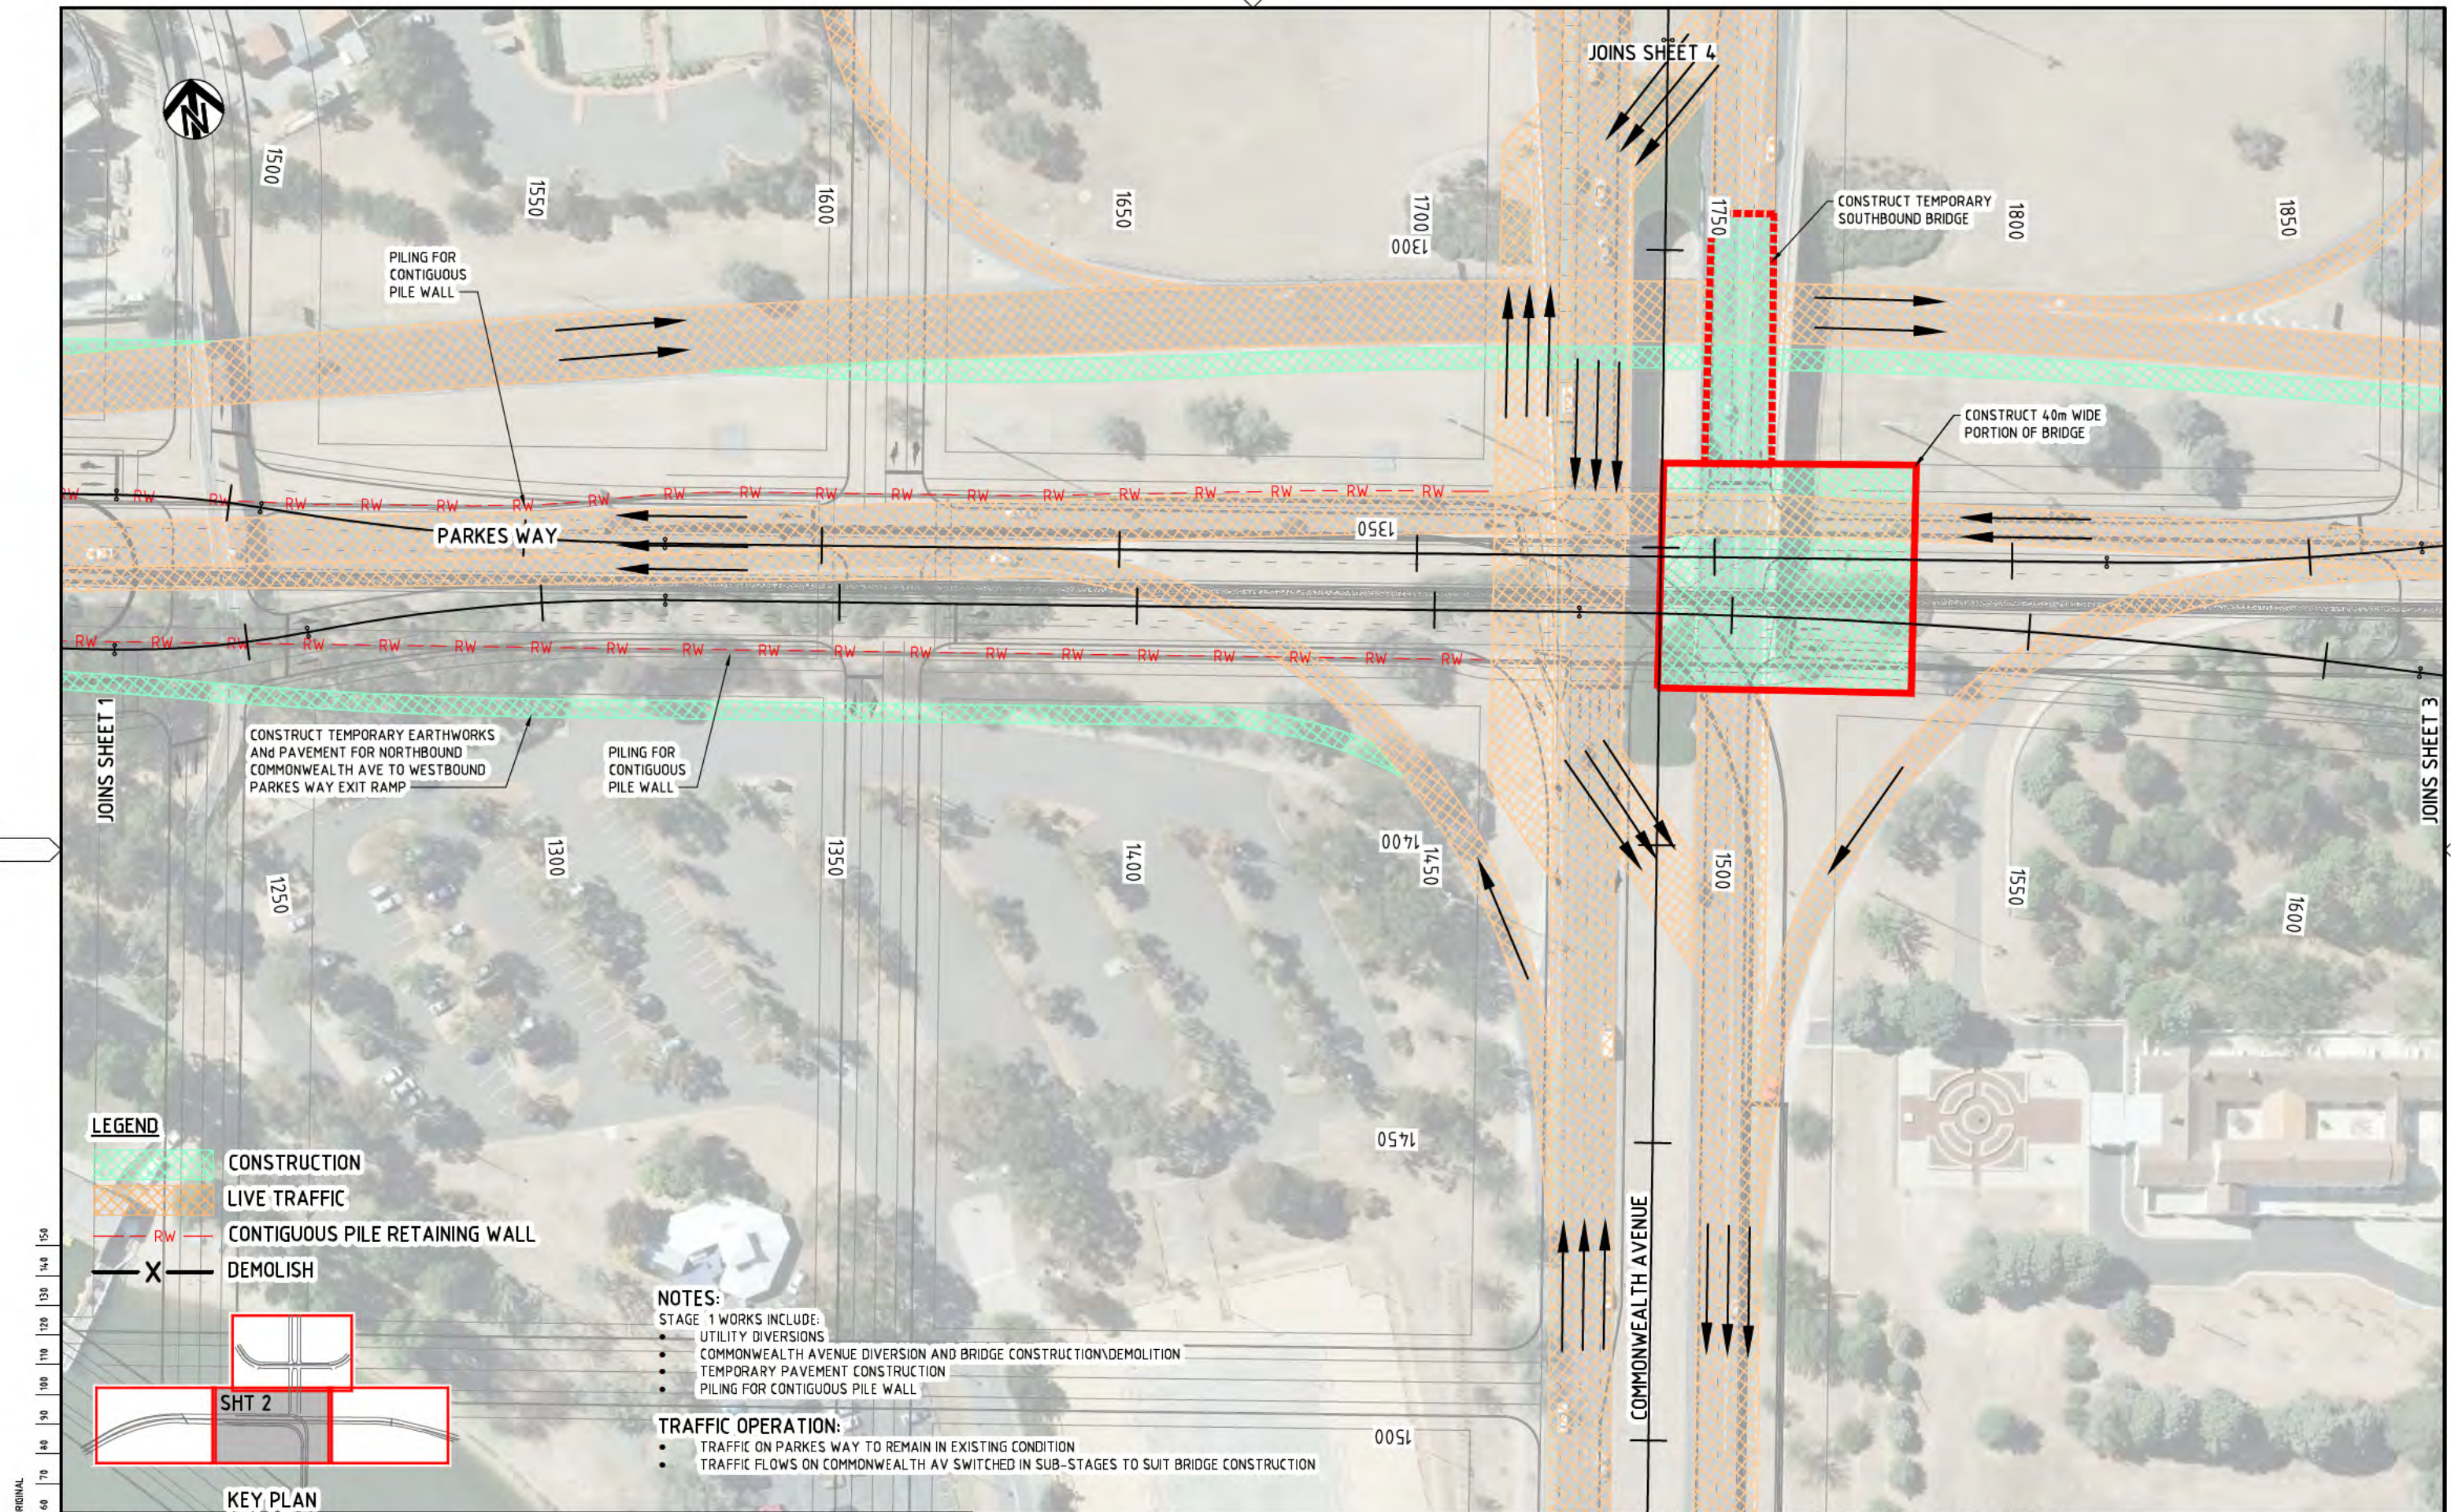


- LEGEND**
- CONSTRUCTION
 - LIVE TRAFFIC
 - CONTIGUOUS PILE RETAINING WALL
 - DEMOLISH

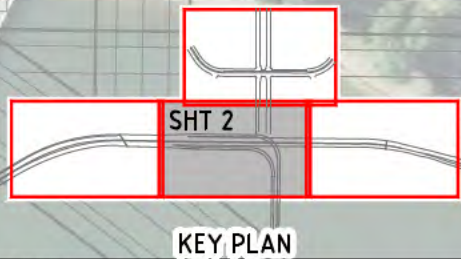

- NOTES:**
- STAGE 1 WORKS INCLUDE:
 - UTILITY DIVERSIONS
 - COMMONWEALTH AVENUE DIVERSION AND BRIDGE CONSTRUCTION/DEMOLITION
 - TEMPORARY PAVEMENT CONSTRUCTION
 - PIILING FOR CONTIGUOUS PILE WALL
- TRAFFIC OPERATION:**
- TRAFFIC ON PARKES WAY TO REMAIN IN EXISTING CONDITION
 - TRAFFIC FLOWS ON COMMONWEALTH AV SWITCHED IN SUB-STAGES TO SUIT BRIDGE CONSTRUCTION


NOT FOR CONSTRUCTION

DRAWING FILE LOCATION / NAME I:\3002385\CAD\DWG\49_CS_Construction_Staging\3002385-DCS-2116_01.dwg				PLOT DATE 25 Sep 2014		TIME 16:28:57	
EXTERNAL REFERENCE FILES X:\P\3002385\ACT\A1 X:\P\3002385\DES_V2C X:\P\3002385\KEY_STG X:\P\3002385\REF_V2C X:\P\3002385\TRM_V2C X:\P\3002385\TRM_V2C_SR X:\P\3002385\TRM_V2C_CWTR X:\P\3002385\TRM_V2C_CWTR_SR X:\P\3002385\TRM_V2C_CWTR_SR_SR	REV	DATE	AMENDMENT / REVISION DESCRIPTION	WVR No.	APPROVAL	TITLE	NAME
	01	25.09.2014	FEASIBILITY STUDY ISSUE	WVR 201	DT	DRAFTER	R. GOOSEN
						DRAFTING CHECK	K. SIDRAK
						DESIGNER	R. PARKER
						DESIGN CHECK	D. TONGE
						PROJECT MANAGER	B. DERRICK
						PROJECT DIRECTOR	S. TILDSLEY
SCALES AT A1 SIZE DRAWING				DESIGNER SMEC SMEC AUSTRALIA PTY LTD © ABN 47 065 475 149 SUITE 2, LEVEL 1, 243 NORTHBOURNE AVENUE LYNEHAM ACT 2602 AUSTRALIA PH (02) 6234 1900 FAX (02) 6234 1988 SMEC PROJECT No 3002385			
CLIENT ACT Territory and Municipal Services				PROJECT TITLE RE-ENGINEERING PARKES WAY FEASIBILITY STUDY - VARIANT 2C STAGING PLANS - VARIANT 2C STAGE 1C SHEET 1 OF 1			
SCALE AS SHOWN		PHASE FEASIBILITY		PROJECT / DRAWING No. 3002385-DCS-2116		REVISION 01	

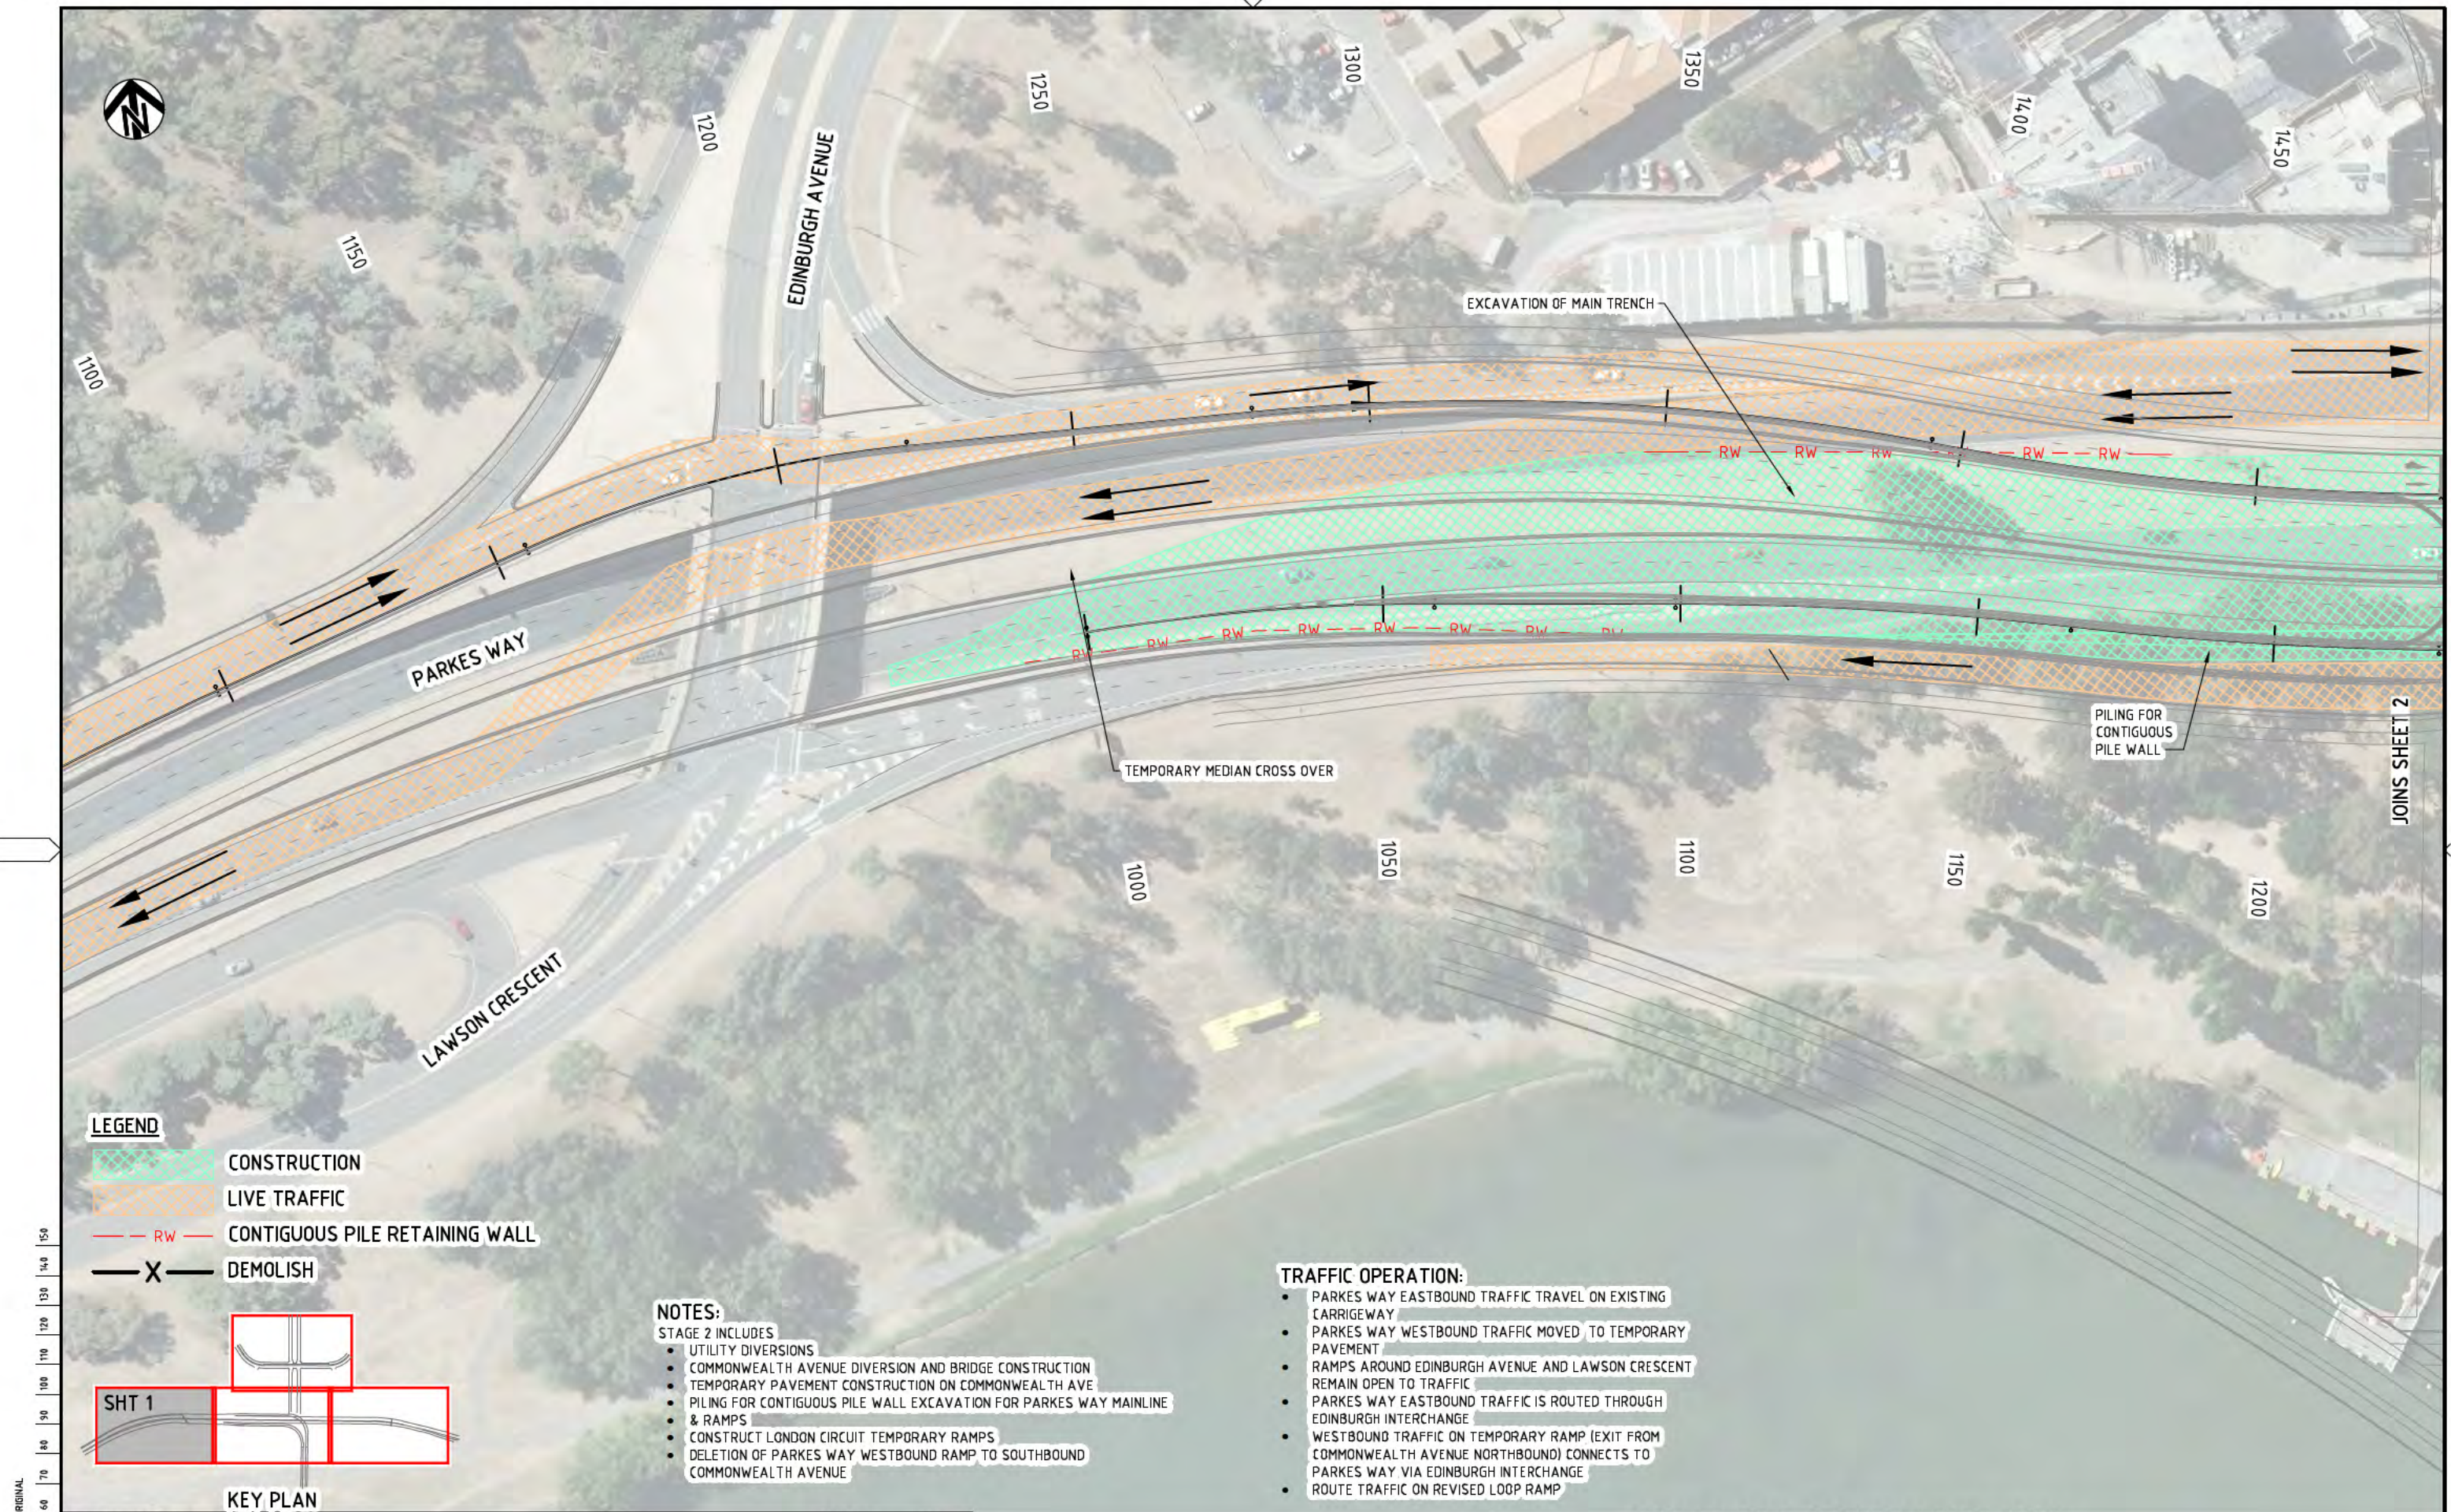

LEGEND

- CONSTRUCTION
- LIVE TRAFFIC
- CONTIGUOUS PILE RETAINING WALL
- DEMOLISH

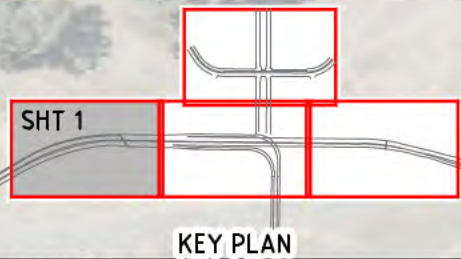


- NOTES:**
- STAGE 2 INCLUDES
- UTILITY DIVERSIONS
 - COMMONWEALTH AVENUE DIVERSION AND BRIDGE CONSTRUCTION
 - TEMPORARY PAVEMENT CONSTRUCTION ON COMMONWEALTH AVE
 - PILING FOR CONTIGUOUS PILE WALL EXCAVATION FOR PARKES WAY MAINLINE & RAMPS
 - CONSTRUCT LONDON CIRCUIT TEMPORARY RAMPS
 - DELETION OF PARKES WAY WESTBOUND RAMP TO SOUTHBOUND COMMONWEALTH AVENUE

- TRAFFIC OPERATION:**
- PARKES WAY EASTBOUND TRAFFIC TRAVEL ON EXISTING CARRIAGEWAY
 - PARKES WAY WESTBOUND TRAFFIC MOVED TO TEMPORARY PAVEMENT
 - RAMPS AROUND EDINBURGH AVENUE AND LAWSON CRESCENT REMAIN OPEN TO TRAFFIC
 - PARKES WAY EASTBOUND TRAFFIC IS ROUTED THROUGH EDINBURGH INTERCHANGE
 - WESTBOUND TRAFFIC ON TEMPORARY RAMP (EXIT FROM COMMONWEALTH AVENUE NORTHBOUND) CONNECTS TO PARKES WAY VIA EDINBURGH INTERCHANGE
 - ROUTE TRAFFIC ON REVISED LOOP RAMP


NOT FOR CONSTRUCTION

DRAWING FILE LOCATION / NAME I:\3002385\CAD\DWG\49_CS_Construction_Staging\3002385-DCS-2211_01.dwg				PLOT DATE 25 Sep 2014		TIME 16:29:46	
EXTERNAL REFERENCE FILES X:\PMS\ACT\A1 X:\PMS\DES_VZC X:\PMS\KEY_STG X:\PMS\KEY_VZC X:\PMS\KEY_VZC_SR X:\PMS\KEY_VZC_SR X:\PMS\KEY_VZC_SR X:\PMS\KEY_VZC_SR X:\PMS\KEY_VZC_SR	REV	DATE	AMENDMENT / REVISION DESCRIPTION	WVR No.	APPROVAL	TITLE	NAME
	01	25.09.2014	FEASIBILITY STUDY ISSUE	WVR 201	DT	DRAFTER	R. GOOSEN
						DRAFTING CHECK	K. SIDRAK
						DESIGNER	R. PARKER
						DESIGN CHECK	D. TONGE
						PROJECT MANAGER	B. DERRICK
						PROJECT DIRECTOR	S. TILDSLEY
EXTERNAL REFERENCE FILES				SCALES AT A1 SIZE DRAWING			
				SCALE 1:500			
				DESIGNER			
				CLIENT			
				PROJECT TITLE			
				RE-ENGINEERING PARKES WAY			
				FEASIBILITY STUDY - VARIANT 2C			
				STAGING PLANS - VARIANT 2C			
				STAGE 2			
				SHEET 1 OF 4			
SCALE		PHASE		PROJECT / DRAWING No.		REVISION	
AS SHOWN		FEASIBILITY		3002385-DCS-2211		01	

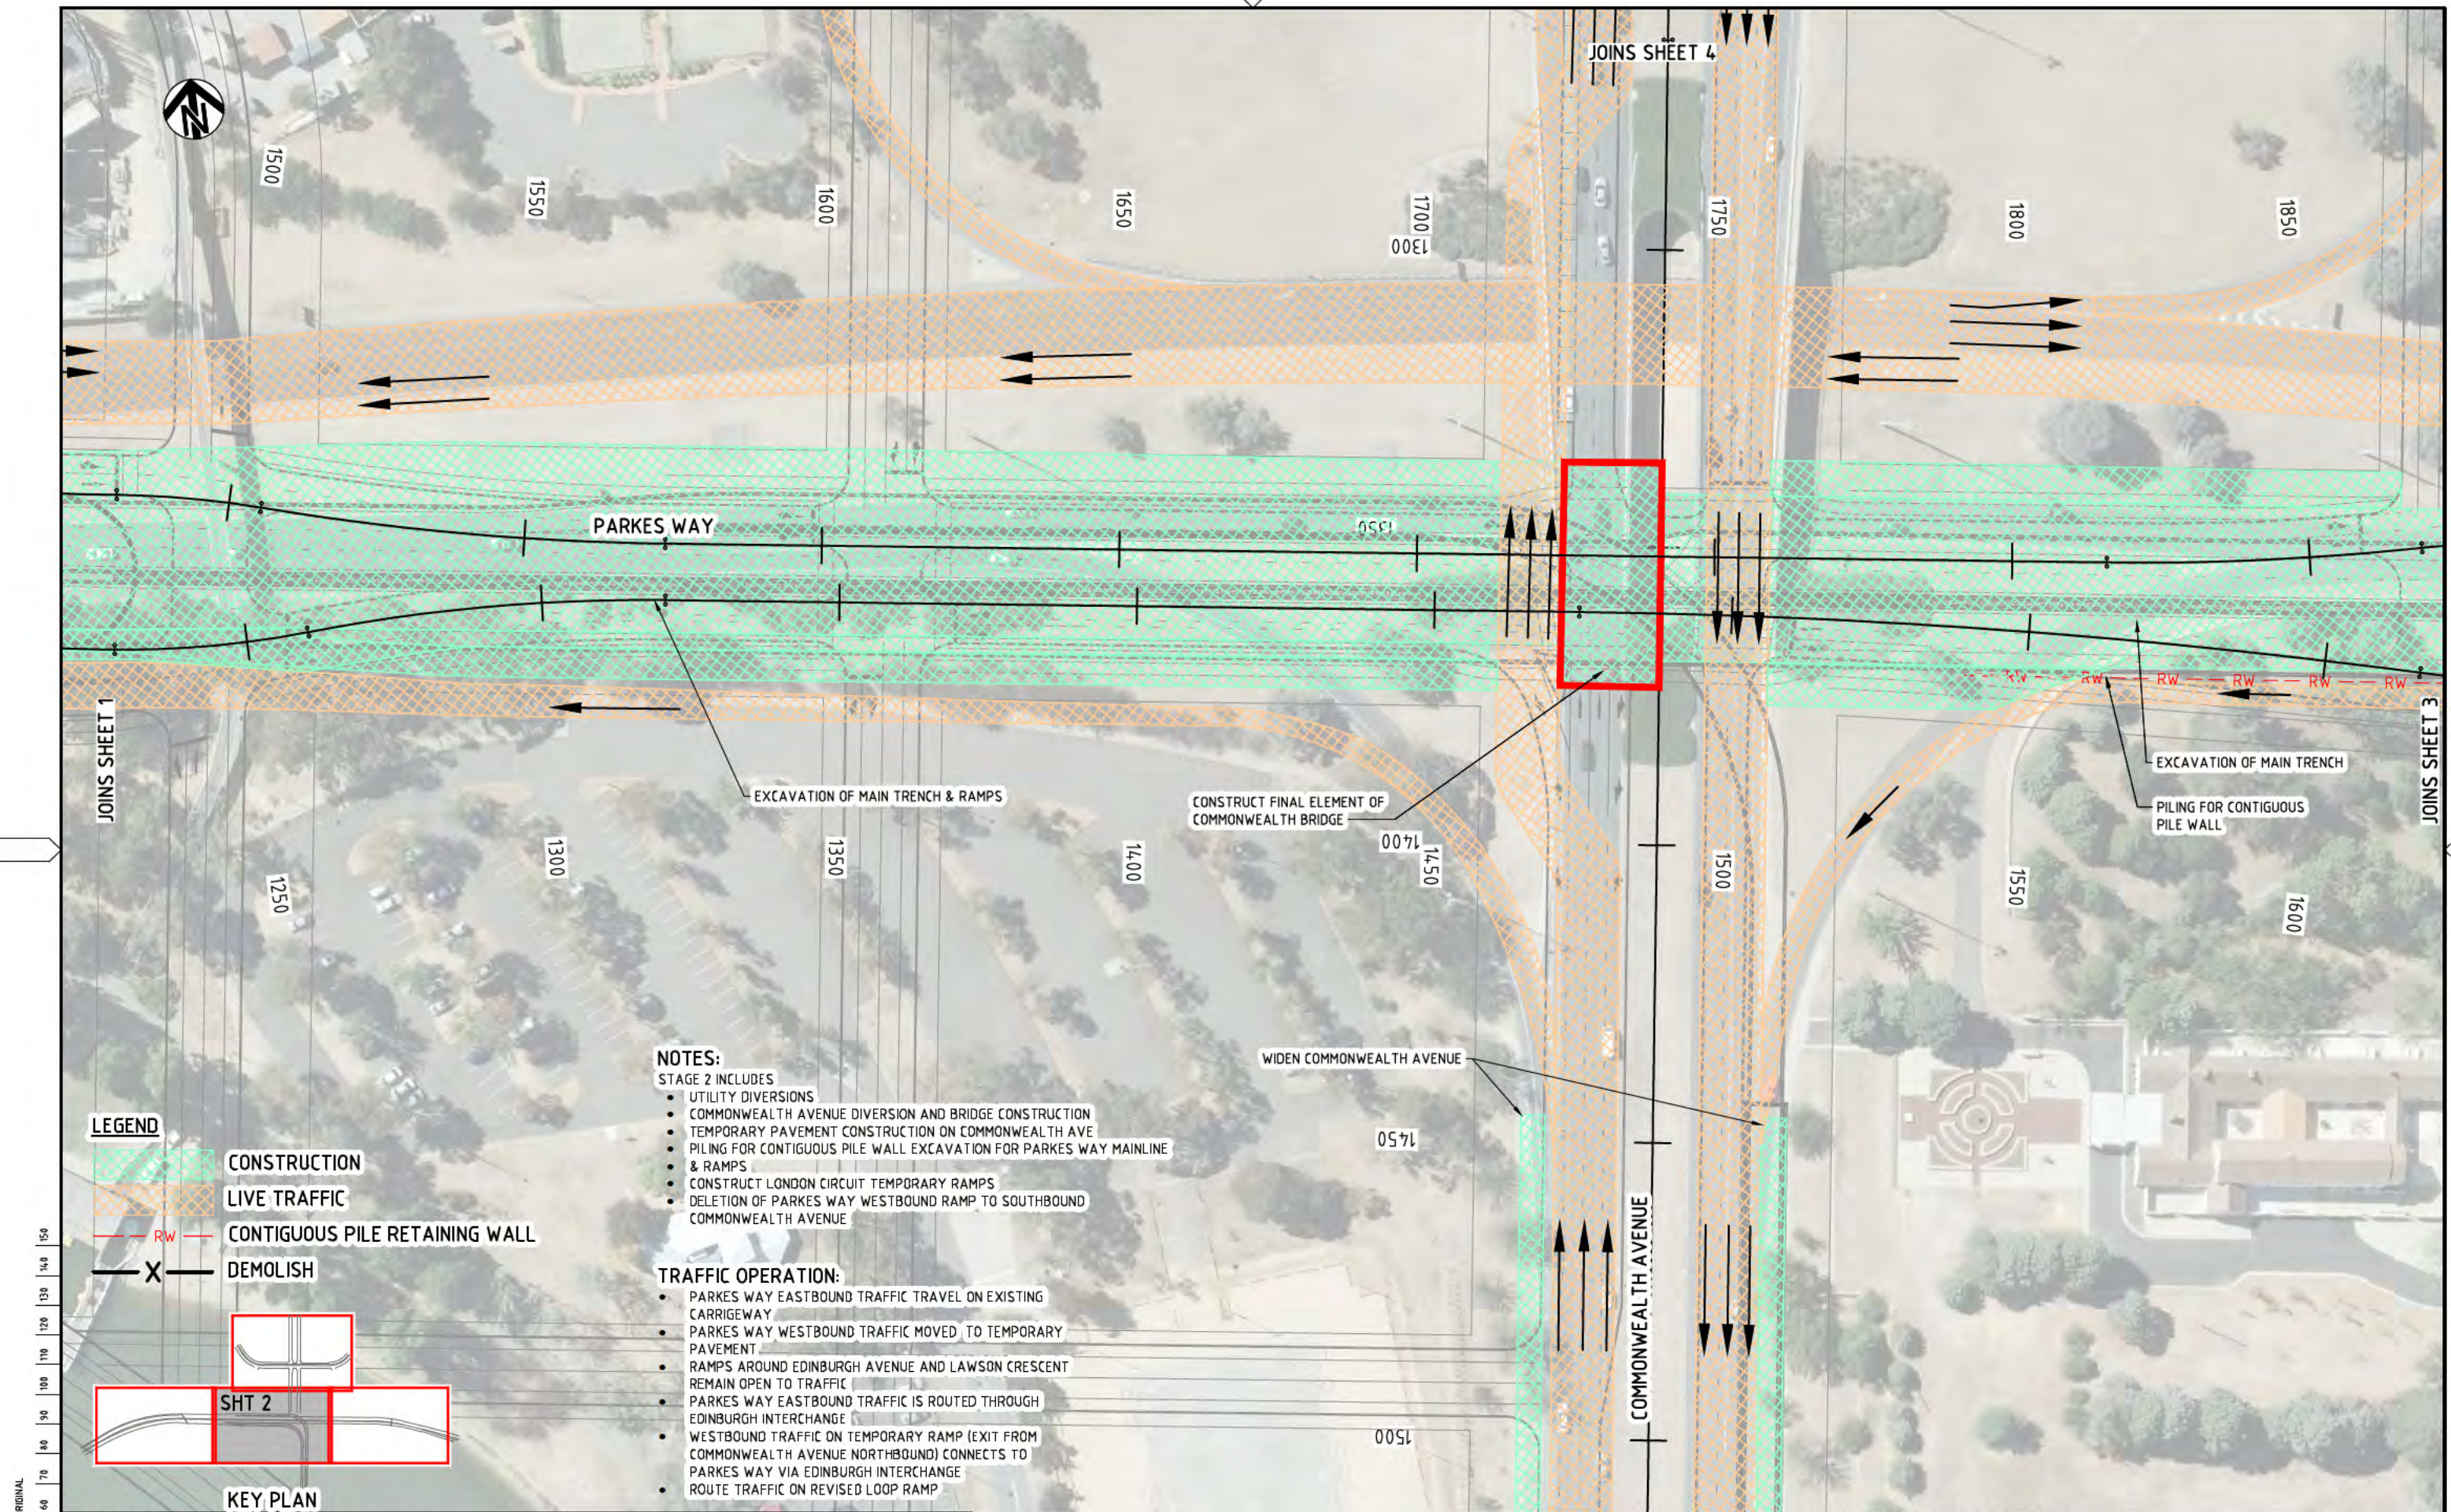

LEGEND

- CONSTRUCTION
- LIVE TRAFFIC
- CONTIGUOUS PILE RETAINING WALL
- DEMOLISH

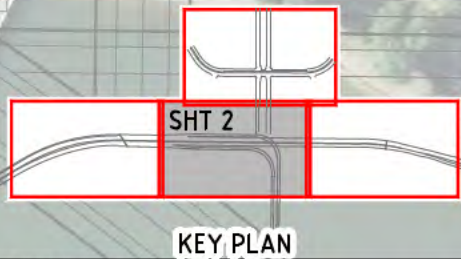


- NOTES:**
STAGE 2 INCLUDES
- UTILITY DIVERSIONS
 - COMMONWEALTH AVENUE DIVERSION AND BRIDGE CONSTRUCTION
 - TEMPORARY PAVEMENT CONSTRUCTION ON COMMONWEALTH AVE
 - PILING FOR CONTIGUOUS PILE WALL EXCAVATION FOR PARKES WAY MAINLINE & RAMP
 - CONSTRUCT LONDON CIRCUIT TEMPORARY RAMP
 - DELETION OF PARKES WAY WESTBOUND RAMP TO SOUTHBOUND COMMONWEALTH AVENUE

- TRAFFIC OPERATION:**
- PARKES WAY EASTBOUND TRAFFIC TRAVEL ON EXISTING CARRIGEWAY
 - PARKES WAY WESTBOUND TRAFFIC MOVED TO TEMPORARY PAVEMENT
 - RAMP AROUND EDINBURGH AVENUE AND LAWSON CRESCENT REMAIN OPEN TO TRAFFIC
 - PARKES WAY EASTBOUND TRAFFIC IS ROUTED THROUGH EDINBURGH INTERCHANGE
 - WESTBOUND TRAFFIC ON TEMPORARY RAMP (EXIT FROM COMMONWEALTH AVENUE NORTHBOUND) CONNECTS TO PARKES WAY VIA EDINBURGH INTERCHANGE
 - ROUTE TRAFFIC ON REVISED LOOP RAMP

NOT FOR CONSTRUCTION

DRAWING FILE LOCATION / NAME I:\3002385\CAD\DWG\49_CS_Construction_Staging\3002385-DCS-2212_011.dwg				PLOT DATE 25 Sep 2014		TIME 16:30:36	
EXTERNAL REFERENCE FILES X:\PMS\ACT\A1 X:\PMS\DES_VZC X:\PMS\KEY_STG X:\PMS\RES_VZC X:\PMS\CTRL_VZC_CWTH X:\PMS\CTRL_VZC_CWTH X:\PMS\CTRL_VZC_CWTH X:\PMS\CTRL_VZC_CWTH X:\PMS\CTRL_VZC_CWTH	REV	DATE	AMENDMENT / REVISION DESCRIPTION	WVR No.	APPROVAL	TITLE	NAME
	01	25.09.2014	FEASIBILITY STUDY ISSUE	WVR 201	DT	DRAFTER	R. GOOSEN
						DRAFTING CHECK	K. SIDRAK
						DESIGNER	R. PARKER
						DESIGN CHECK	D. TONGE
						PROJECT MANAGER	B. DERRICK
						PROJECT DIRECTOR	S. TILDSLEY
SCALES AT A1 SIZE DRAWING				DESIGNER SMEC SMEC AUSTRALIA PTY LTD © ABN 47 065 475 149 SUITE 2, LEVEL 1, 243 NORTHBOURNE AVENUE LYNEHAM ACT 2802 AUSTRALIA PH (02) 6234 1900 FAX (02) 6234 1906 SMEC PROJECT No 3002385			
SCALE 1:500 				CLIENT ACT Government Territory and Municipal Services			
PROJECT TITLE RE-ENGINEERING PARKES WAY FEASIBILITY STUDY - VARIANT 2C STAGING PLANS - VARIANT 2C STAGE 2 SHEET 2 OF 4				SCALE AS SHOWN			
PHASE FEASIBILITY				PROJECT / DRAWING No. 3002385-DCS-2212			
				REVISION 01			

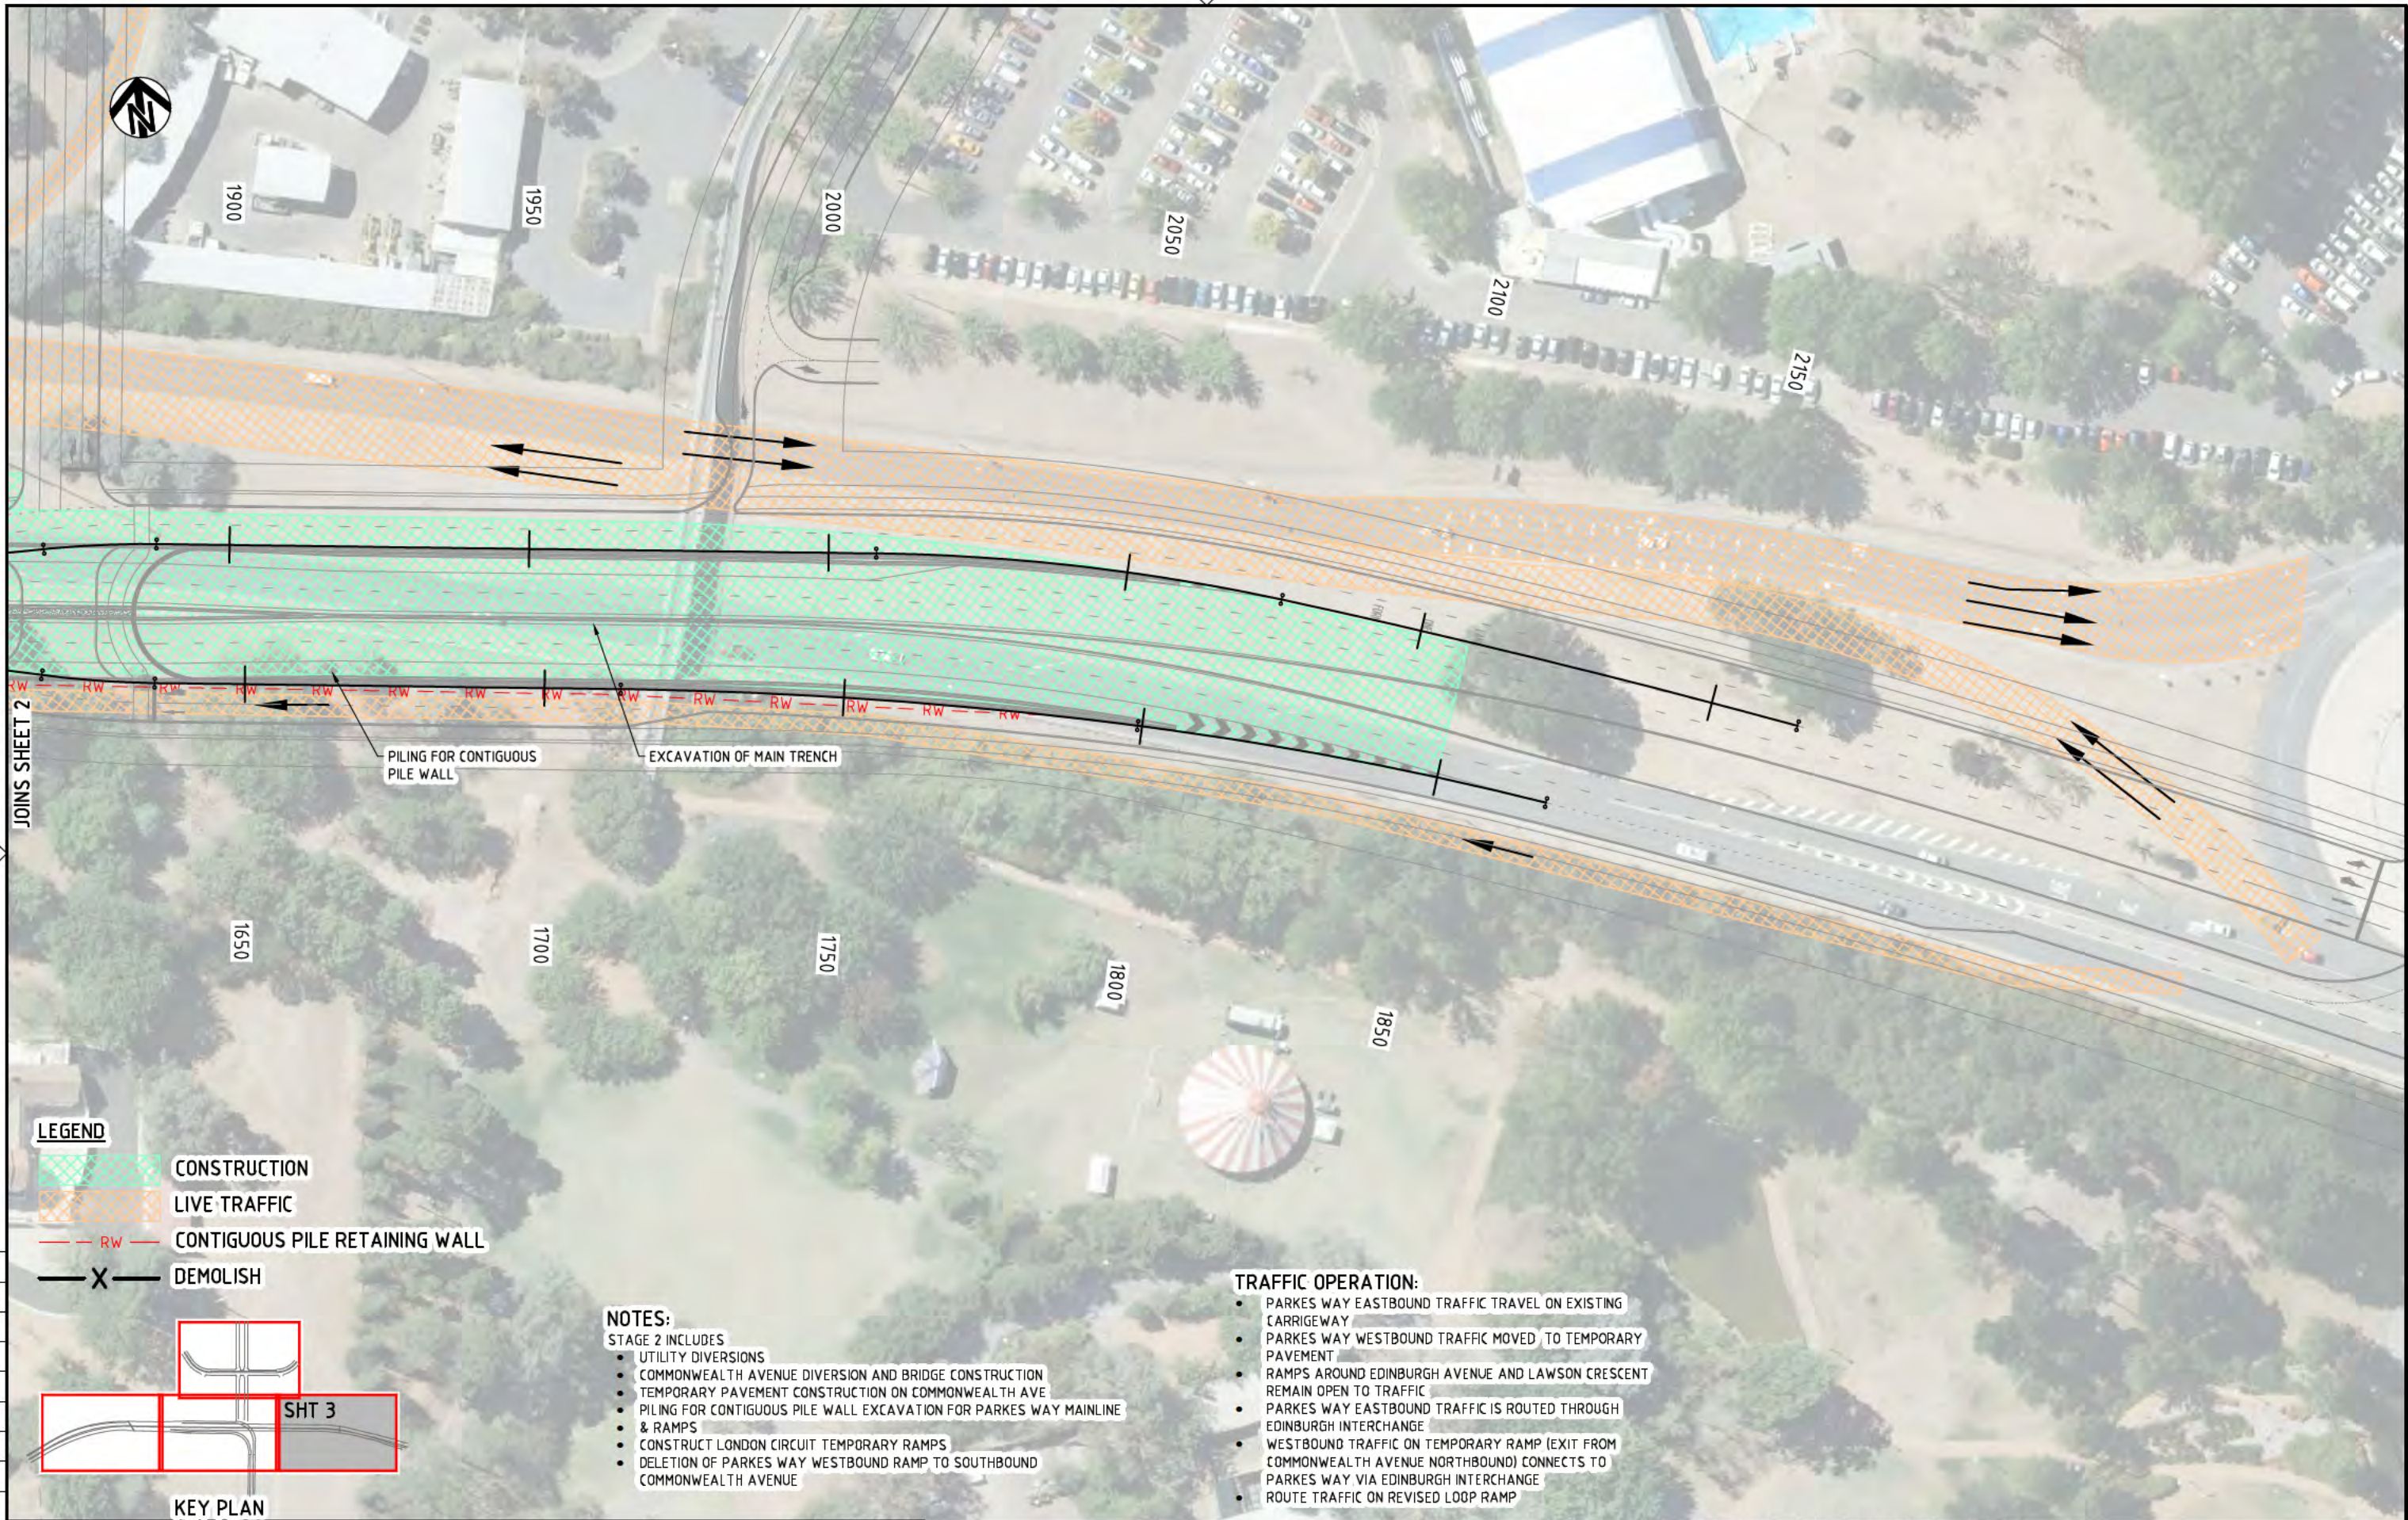

LEGEND

- CONSTRUCTION
- LIVE TRAFFIC
- CONTIGUOUS PILE RETAINING WALL
- DEMOLISH

NOTES:

- STAGE 2 INCLUDES
- UTILITY DIVERSIONS
 - COMMONWEALTH AVENUE DIVERSION AND BRIDGE CONSTRUCTION
 - TEMPORARY PAVEMENT CONSTRUCTION ON COMMONWEALTH AVE
 - PILING FOR CONTIGUOUS PILE WALL EXCAVATION FOR PARKES WAY MAINLINE & RAMPS
 - CONSTRUCT LONDON CIRCUIT TEMPORARY RAMPS
 - DELETION OF PARKES WAY WESTBOUND RAMP TO SOUTHBOUND COMMONWEALTH AVENUE

TRAFFIC OPERATION:

- PARKES WAY EASTBOUND TRAFFIC TRAVEL ON EXISTING CARRIGEWAY
- PARKES WAY WESTBOUND TRAFFIC MOVED TO TEMPORARY PAVEMENT
- RAMPS AROUND EDINBURGH AVENUE AND LAWSON CRESCENT REMAIN OPEN TO TRAFFIC
- PARKES WAY EASTBOUND TRAFFIC IS ROUTED THROUGH EDINBURGH INTERCHANGE
- WESTBOUND TRAFFIC ON TEMPORARY RAMP (EXIT FROM COMMONWEALTH AVENUE NORTHBOUND) CONNECTS TO PARKES WAY VIA EDINBURGH INTERCHANGE
- ROUTE TRAFFIC ON REVISED LOOP RAMP


NOT FOR CONSTRUCTION

DRAWING FILE LOCATION / NAME I:\3002385\CAD\DWG\49_CS_Construction_Staging\3002385-DCS-2213_001.dwg				PLOT DATE 25 Sep 2014		TIME 16:31:26					
EXTERNAL REFERENCE FILES X:\PMS\ACT\A1 X:\PMS\DES_VZC X:\PMS\KEY_STG X:\PMS\KEY_VZC X:\PMS\KEY_VZC_SR X:\PMS\KEY_VZC_SR X:\PMS\KEY_VZC_SR X:\PMS\KEY_VZC_SR X:\PMS\KEY_VZC_SR	REV	DATE	AMENDMENT / REVISION DESCRIPTION	WVR No.	APPROVAL	TITLE	NAME	SCALES AT A1 SIZE DRAWING SCALE 1:500 0 10 20			
	01	25.09.2014	FEASIBILITY STUDY ISSUE	WVR 201	DT	DRAFTER	R. GOOSEN				
						DRAFTING CHECK	K. SIDRAK				
						DESIGNER	R. PARKER				
						DESIGN CHECK	D. TONGE				
						PROJECT MANAGER	B. DERRICK				
						PROJECT DIRECTOR	S. TILDSLEY	DESIGNER  SMEC AUSTRALIA PTY LTD © ABN 47 065 475 149 SUITE 2, LEVEL 1, 243 NORTHBOURNE AVENUE LYNEHAM ACT 2602 AUSTRALIA PH (02) 6234 1900 FAX (02) 6234 1906 SMEC PROJECT No 3002385			
								CLIENT  ACT Territory and Municipal Services			
								PROJECT TITLE RE-ENGINEERING PARKES WAY FEASIBILITY STUDY - VARIANT 2C STAGING PLANS - VARIANT 2C STAGE 2 SHEET 3 OF 4			
								SCALE AS SHOWN			
								PHASE FEASIBILITY			
								PROJECT / DRAWING No. 3002385-DCS-2213			
								REVISION 01			


LEGEND

CONSTRUCTION

LIVE TRAFFIC

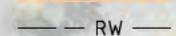


CONTIGUOUS PILE RETAINING WALL

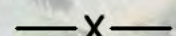

DEMOLISH

SHT 4.

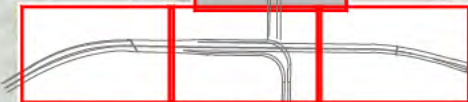

KEY PLAN

NOTES:

STAGE 2 INCLUDES

- UTILITY DIVERSIONS
- COMMONWEALTH AVENUE DIVERSION AND BRIDGE CONSTRUCTION
- TEMPORARY PAVEMENT CONSTRUCTION ON COMMONWEALTH AVE
- PILING FOR CONTIGUOUS PILE WALL EXCAVATION FOR PARKES WAY MAINLINE
- & RAMPS
- CONSTRUCT LONDON CIRCUIT TEMPORARY RAMPS
- DELETION OF PARKES WAY WESTBOUND RAMP TO SOUTHBOUND COMMONWEALTH AVENUE

TRAFFIC OPERATION:


- PARKES WAY EASTBOUND TRAFFIC TRAVEL ON EXISTING CARRIGEWAY
- PARKES WAY WESTBOUND TRAFFIC MOVED TO TEMPORARY PAVEMENT
- RAMPS AROUND EDINBURGH AVENUE AND LAWSON CRESCENT REMAIN OPEN TO TRAFFIC
- PARKES WAY EASTBOUND TRAFFIC IS ROUTED THROUGH EDINBURGH INTERCHANGE
- WESTBOUND TRAFFIC ON TEMPORARY RAMP (EXIT FROM COMMONWEALTH AVENUE NORTHBOUND) CONNECTS TO PARKES WAY VIA EDINBURGH INTERCHANGE
- ROUTE TRAFFIC ON REVISED LOOP RAMP


CONSTRUCT TEMPORARY RAMPS
EARTHWORKS & PAVEMENT FOR
LONDON CIRCUIT CONNECTION
TO COMMONWEALTH AVENUE

CONSTRUCT TEMPORARY RAMPS
EARTHWORKS & PAVEMENT FOR
LONDON CIRCUIT CONNECTION
TO COMMONWEALTH AVENUE

JOINS SHEET 2

NOT FOR CONSTRUCTION

 DRAWING FILE LOCATION / NAME I:\3002385\CAD\DWG\49_CS_Construction_Staging\3002385-DCS-2214_001.dwg										PLOT DATE 25 Sep 2014		TIME 16:32:14		NOT FOR CONSTRUCTION										
EXTERNAL REFERENCE FILES										KEY	DATE	AMENDMENT / REVISION DESCRIPTION		WVR No.	APPROVAL	TITLE	NAME	SCALES AT A1 SIZE DRAWING		DESIGNER	CLIENT		PROJECT TITLE	
X_PWS_ACI_A1 X_PWS_DES_VX X_PWS_KEY_STG X_PWS_PAGES_PC_SR X_PWS_PLANS_CHW X_PWS_CTRL_VZ X_PWS_FRAMES_STG_SHT X_PWS_HATCH_STG_SHT X_PWS_VZ_HATCH_STG_SHT										01	25.09.2014	FEASIBILITY STUDY ISSUE		WVR 201	DT	DRAFTER	R. GOOSEN	SCALE 1:500 01020		 SMC AUSTRALIA PTY LTD © ABN 47 065 475 149 SUITE 2, LEVEL 1, 243 NORTHBOURNE AVENUE LYNEHAM ACT 2802 AUSTRALIA PH (02) 6234 1900 FAX (02) 6234 1988 SMC PROJECT NO 3002385	 ACT Government Territory and Municipal Services	RE-ENGINEERING PARKES WAY FEASIBILITY STUDY - VARIANT 2C STAGING PLANS - VARIANT 2C STAGE 2 SHEET 4 OF 4		
														DRAFTING CHECK	K. SIDRAK									
														DESIGNER	R. PARKER									
														DESIGN CHECK	D. TONGE									
														PROJECT MANAGER	B. DERRICK									
														PROJECT DIRECTOR	S. TILDSLEY									
SCALE						PHASE						PROJECT / DRAWING No.						REVISION						
AS SHOWN						FEASIBILITY						3002385-DCS-2214						01						

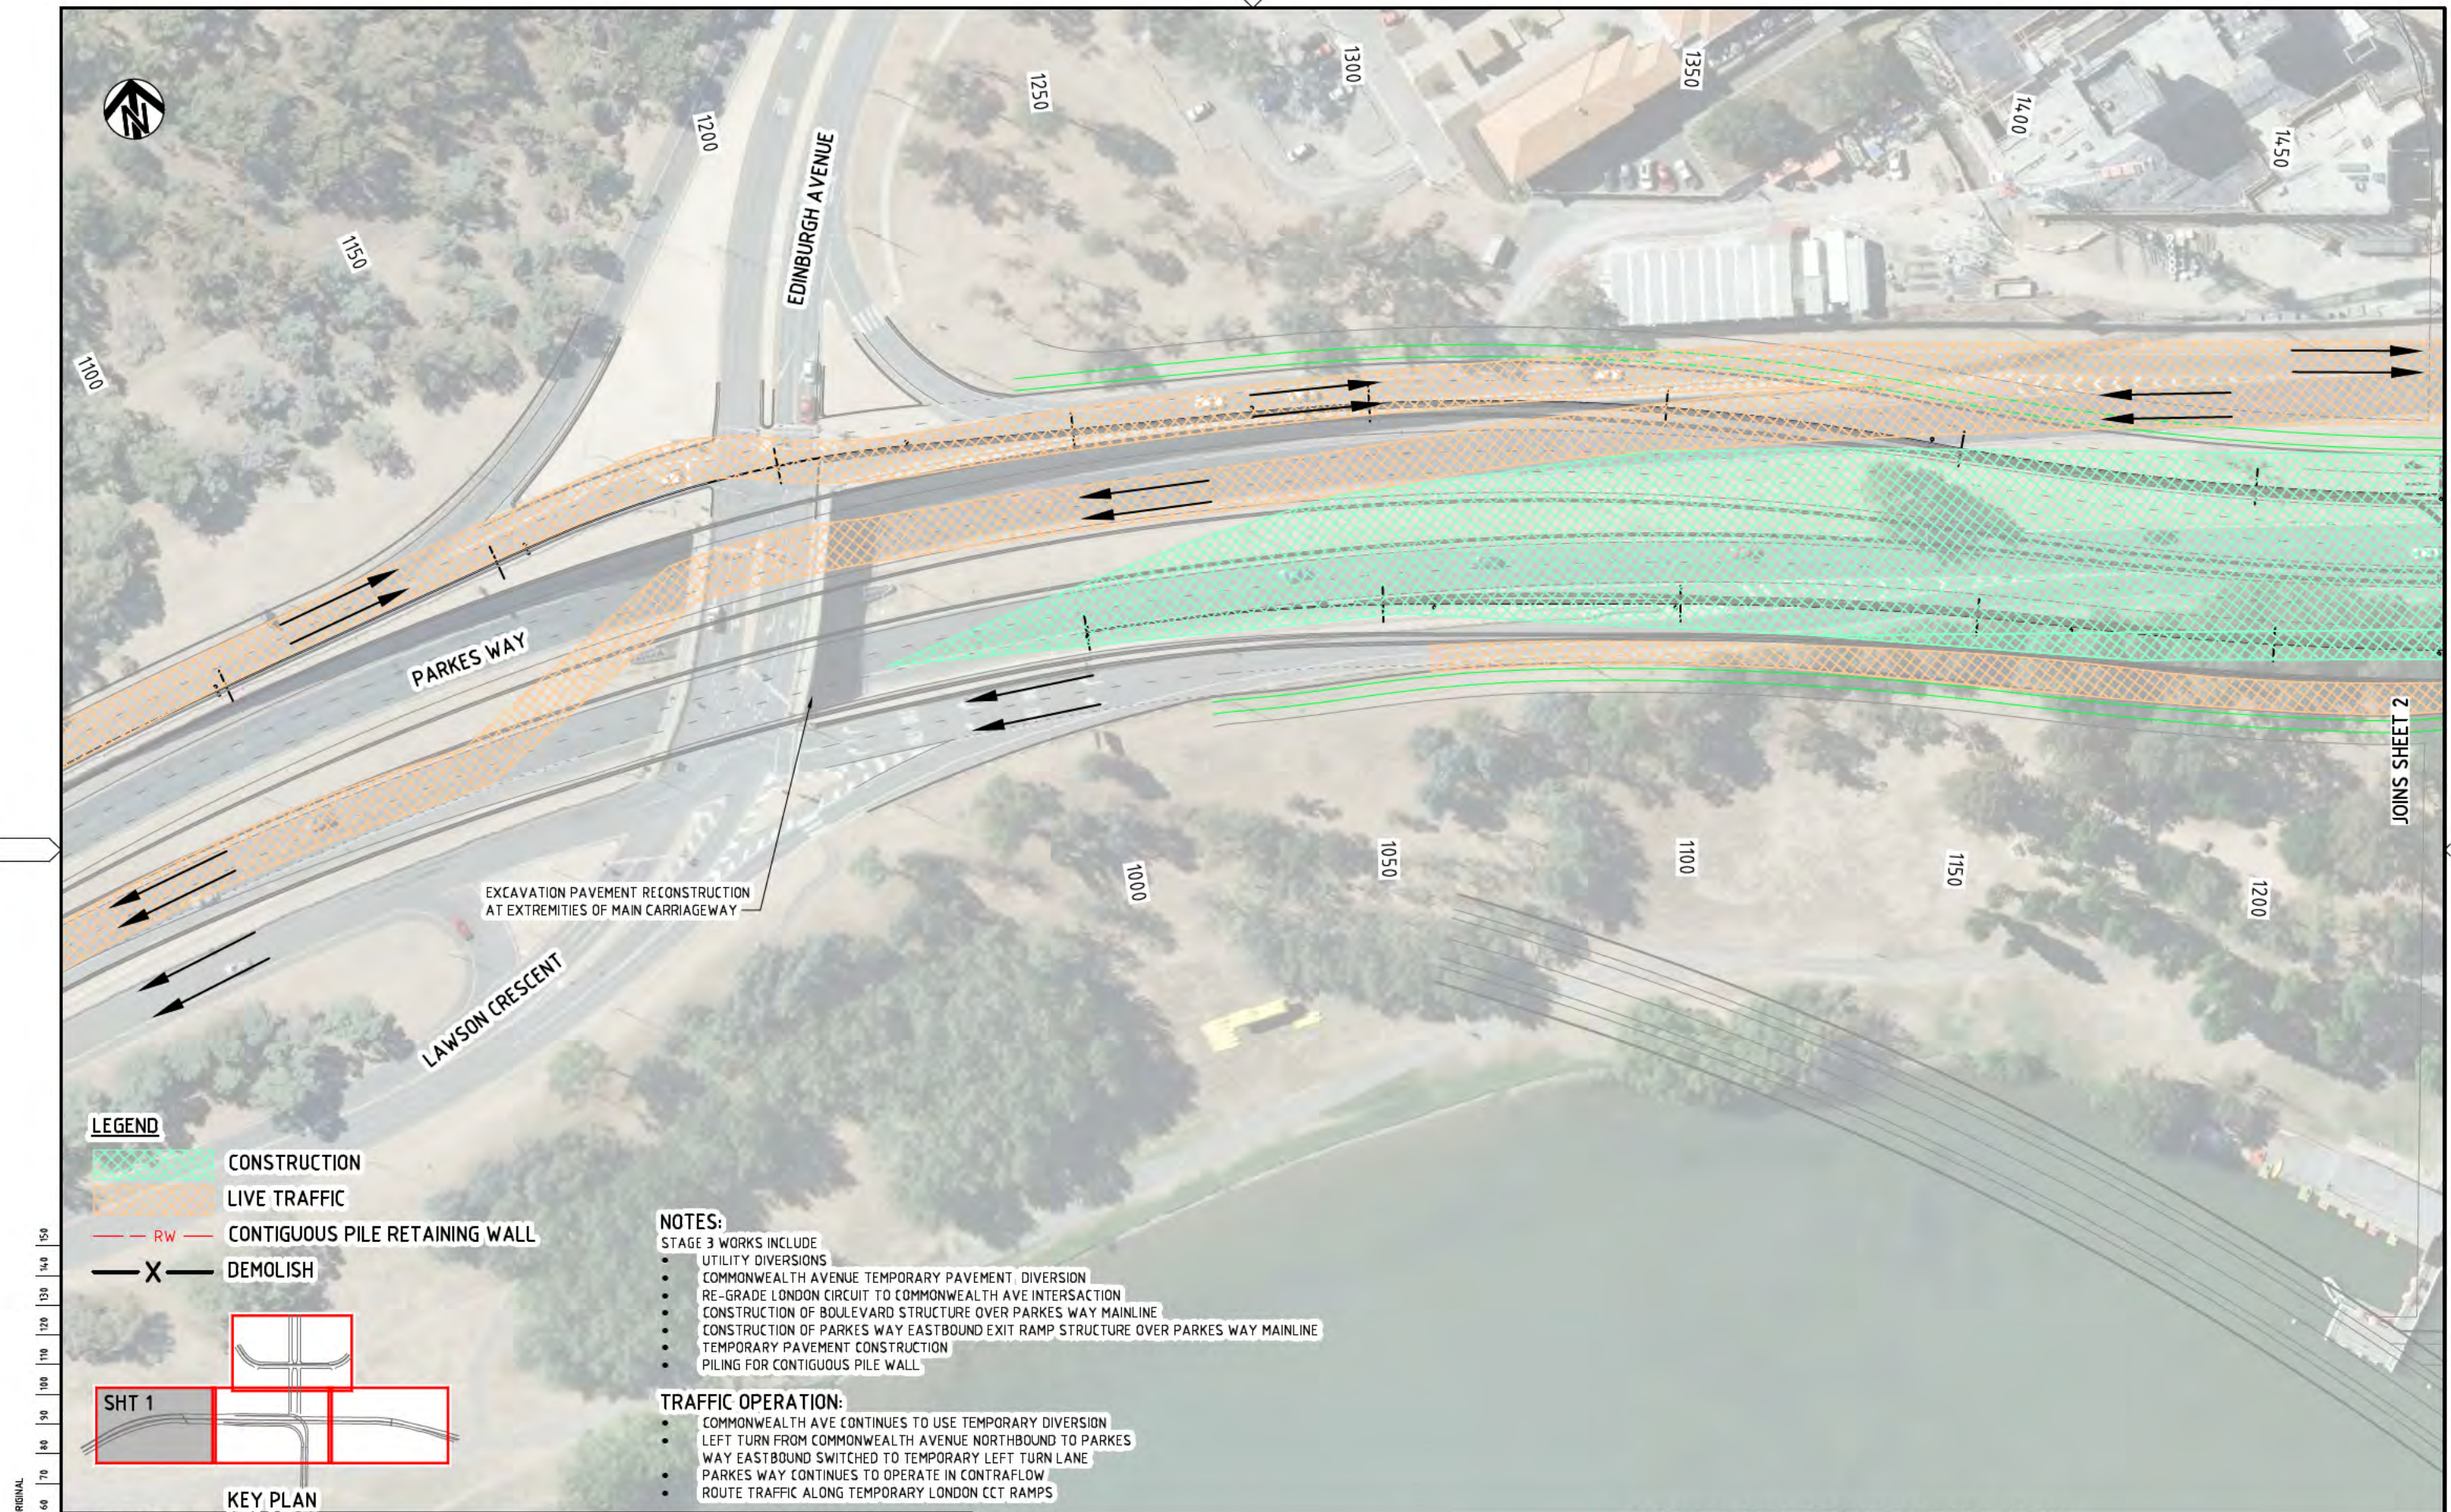

LEGEND

- CONSTRUCTION
- LIVE TRAFFIC
- RW CONTIGUOUS PILE RETAINING WALL
- DEMOLISH

NOTES:

- STAGE 3 WORKS INCLUDE
- UTILITY DIVERSIONS
 - COMMONWEALTH AVENUE TEMPORARY PAVEMENT DIVERSION
 - RE-GRADE LONDON CIRCUIT TO COMMONWEALTH AVE INTERSECTION
 - CONSTRUCTION OF BOULEVARD STRUCTURE OVER PARKES WAY MAINLINE
 - CONSTRUCTION OF PARKES WAY EASTBOUND EXIT RAMP STRUCTURE OVER PARKES WAY MAINLINE
 - TEMPORARY PAVEMENT CONSTRUCTION
 - PIILING FOR CONTIGUOUS PILE WALL

TRAFFIC OPERATION:


- COMMONWEALTH AVE CONTINUES TO USE TEMPORARY DIVERSION
- LEFT TURN FROM COMMONWEALTH AVENUE NORTHBOUND TO PARKES WAY EASTBOUND SWITCHED TO TEMPORARY LEFT TURN LANE
- PARKES WAY CONTINUES TO OPERATE IN CONTRAFLOW
- ROUTE TRAFFIC ALONG TEMPORARY LONDON CCT RAMPS

SHT 1

KEY PLAN

NOT FOR CONSTRUCTION

DRAWING FILE LOCATION / NAME I:\3002385\CAD\DWG\49_CS_Construction_Staging\3002385-DCS-2311_01.dwg				PLOT DATE 25 Sep 2014		TIME 16:33:01	
EXTERNAL REFERENCE FILES X:\PMS\ACT\A1 X:\PMS\DES_VZC X:\PMS\KEY_STG X:\PMS\KEY_VZC X:\PMS\KEY_VZC_SR X:\PMS\KEY_VZC_SR X:\PMS\KEY_VZC_SR X:\PMS\KEY_VZC_SR X:\PMS\KEY_VZC_SR	REV	DATE	AMENDMENT / REVISION DESCRIPTION	WVR No.	APPROVAL	TITLE	NAME
	01	25.09.2014	FEASIBILITY STUDY ISSUE	WVR 201	DT	DRAFTER	R. GOOSEN
						DRAFTING CHECK	K. SIDRAK
						DESIGNER	R. PARKER
						DESIGN CHECK	D. TONGE
						PROJECT MANAGER	B. DERRICK
						PROJECT DIRECTOR	S. TILDSLEY
EXTERNAL REFERENCE FILES				SCALES AT A1 SIZE DRAWING			
				SCALE 1:500			
				DESIGNER			
				CLIENT			
				PROJECT TITLE			
				RE-ENGINEERING PARKES WAY			
				FEASIBILITY STUDY - VARIANT 2C			
				STAGING PLANS - VARIANT 2C			
				STAGE 3			
				SHEET 1 OF 4			
SCALE		PHASE		PROJECT / DRAWING No.		REVISION	
AS SHOWN		FEASIBILITY		3002385-DCS-2311		01	

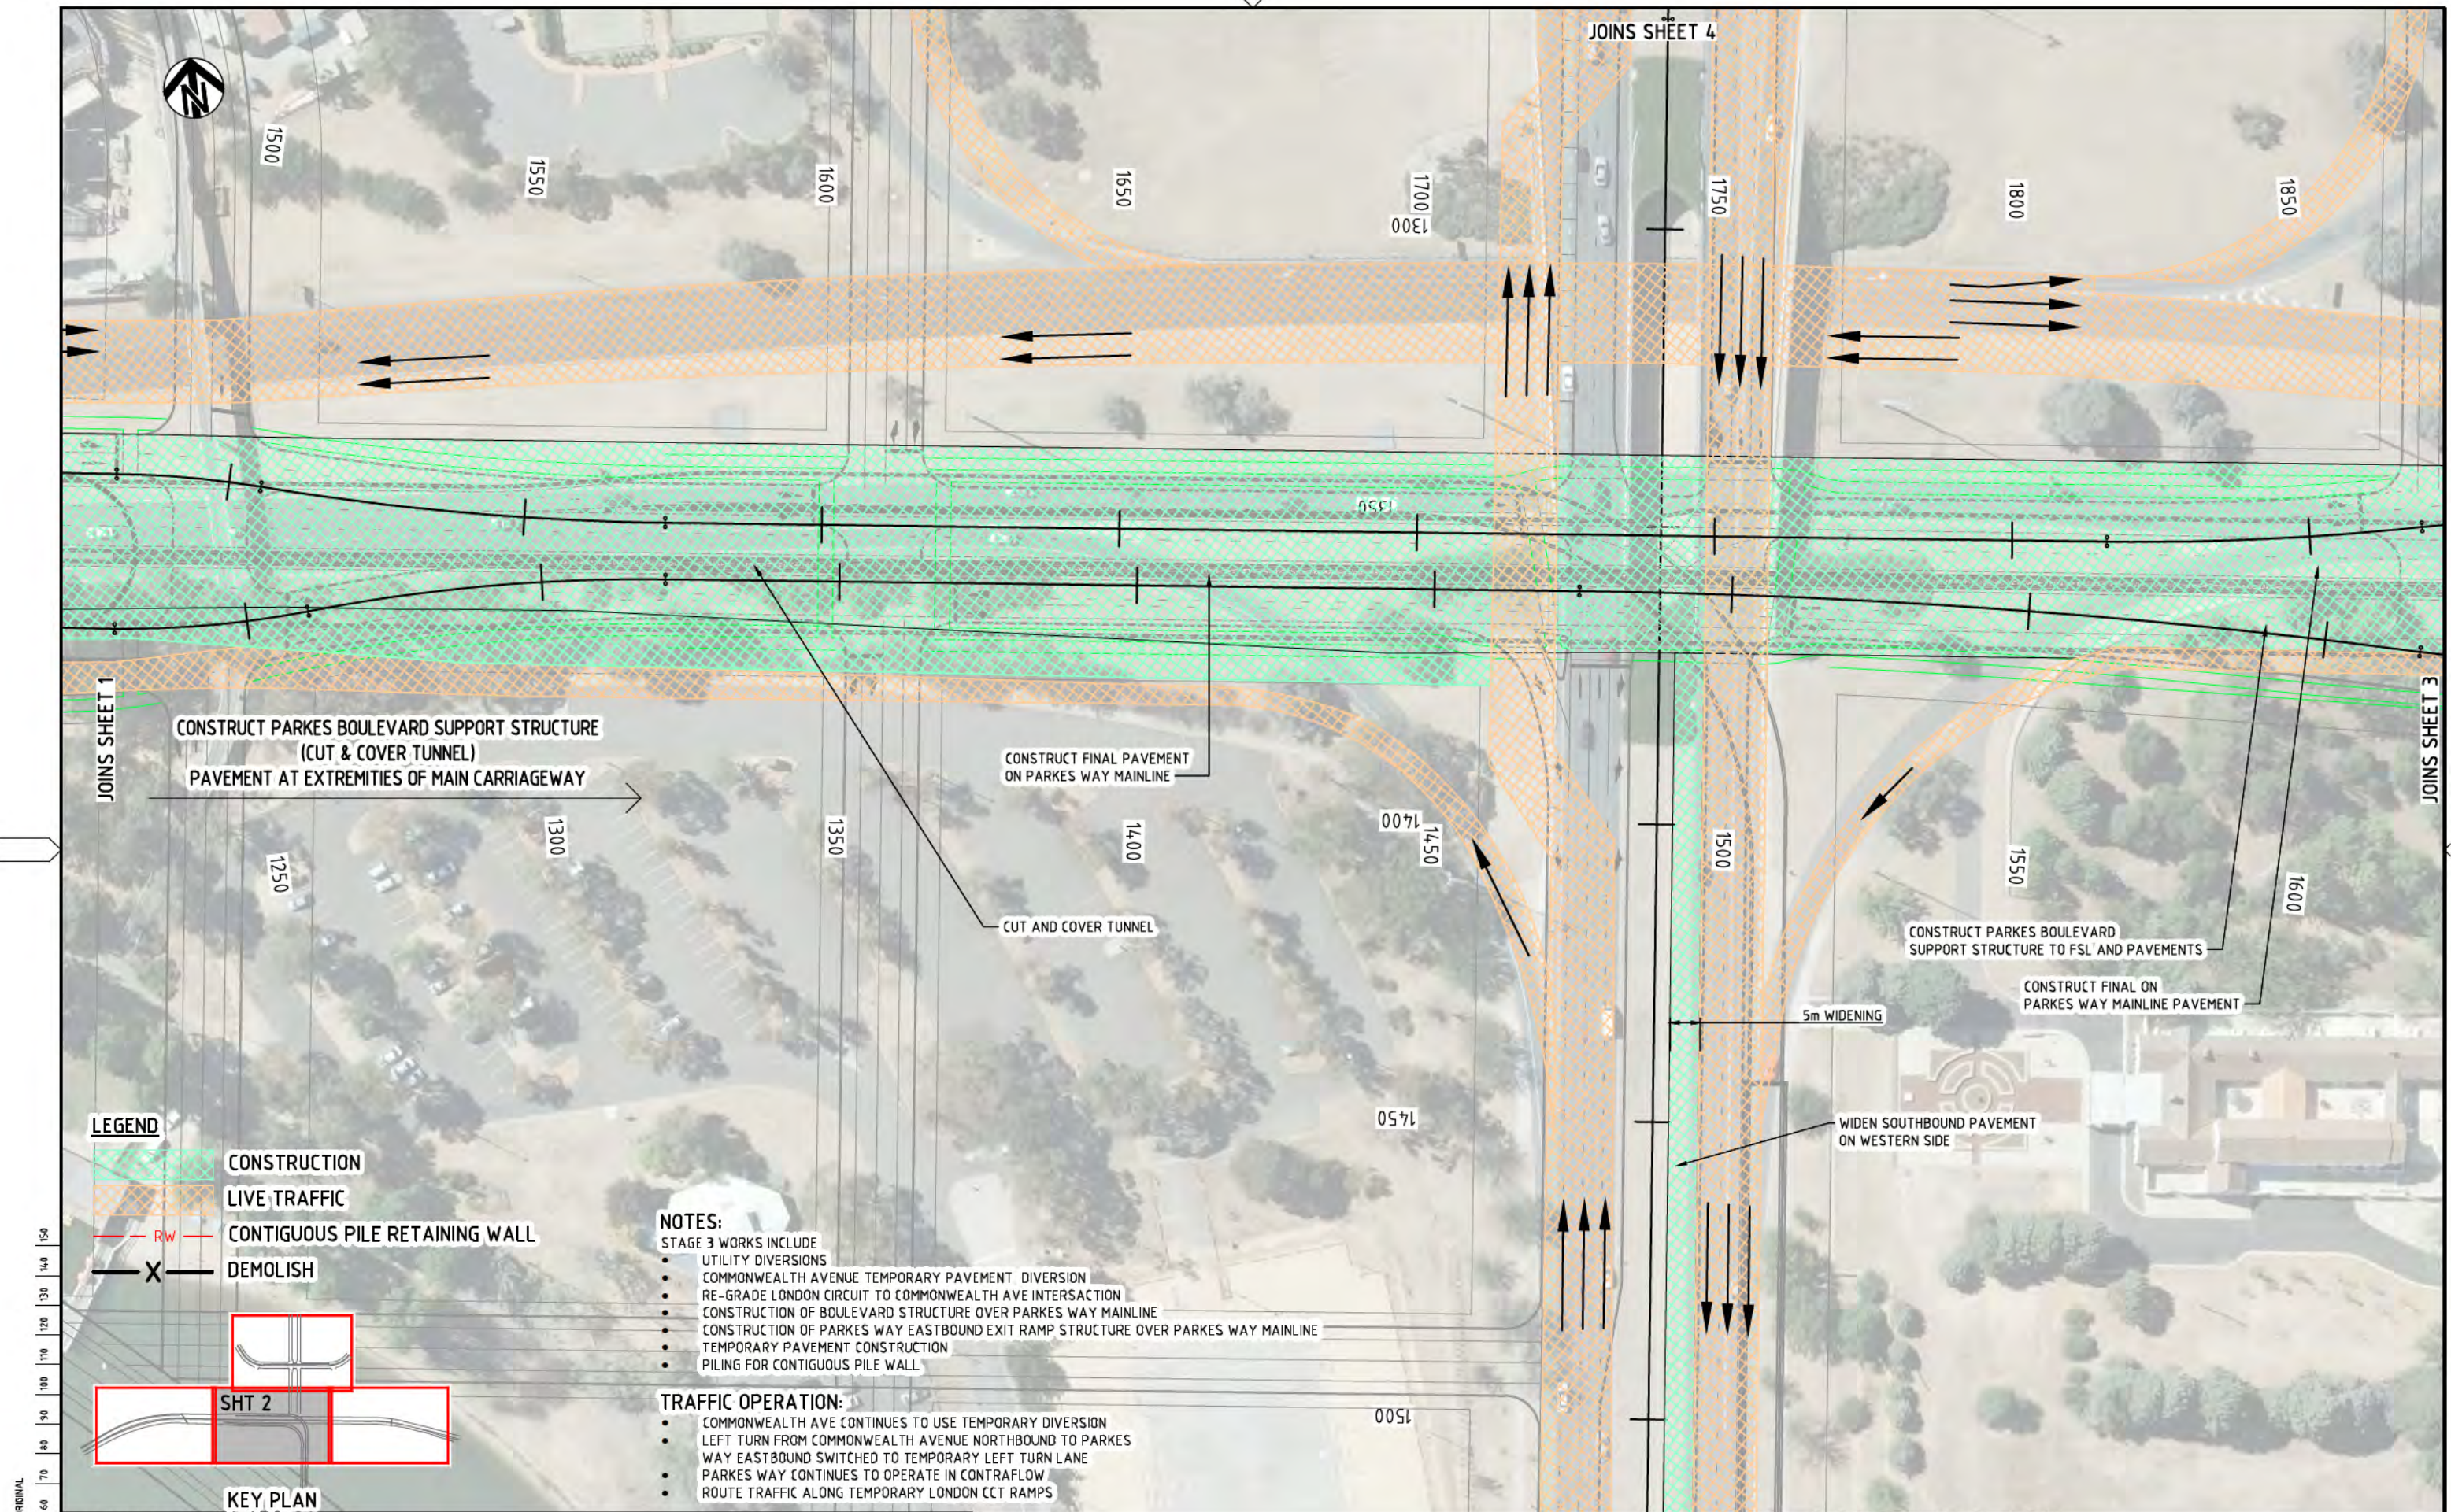

150 mm ON ORIGINAL

A1

DRAWING FILE LOCATION / NAME
I:\3002385\CAD\DWG\49_CS_Construction_Staging\3002385-DCS-2312_011.dwg

REV
01

DATE
25.09.2014

AMENDMENT / REVISION DESCRIPTION
FEASIBILITY STUDY ISSUE

WVR No.
WVR 201

APPROVAL
DT

TITLE
DRAFTER
DRAFTING CHECK
DESIGNER
DESIGN CHECK
PROJECT MANAGER
PROJECT DIRECTOR

NAME
R. GOOSEN
K. SIDRAK
R. PARKER
D. TONGE
B. DERRICK
S. TILDSLEY

SCALE 1:500

SCALE 1:500

DESIGNER
SMEC AUSTRALIA PTY LTD
ABN 47 065 475 149
SUITE 2, LEVEL 1, 243 NORTHBOURNE AVENUE
LYNEHAM ACT 2802 AUSTRALIA
PH (02) 6234 1900 FAX (02) 6234 1906
SMEC PROJECT No 3002385

CLIENT
ACT Government
Territory and Municipal Services

PROJECT TITLE
RE-ENGINEERING PARKES WAY
FEASIBILITY STUDY - VARIANT 2C
STAGING PLANS - VARIANT 2C
STAGE 3
SHEET 2 OF 4


SCALE
AS SHOWN

PHASE
FEASIBILITY

PROJECT / DRAWING No.
3002385-DCS-2312

REVISION
01

NOT FOR CONSTRUCTION

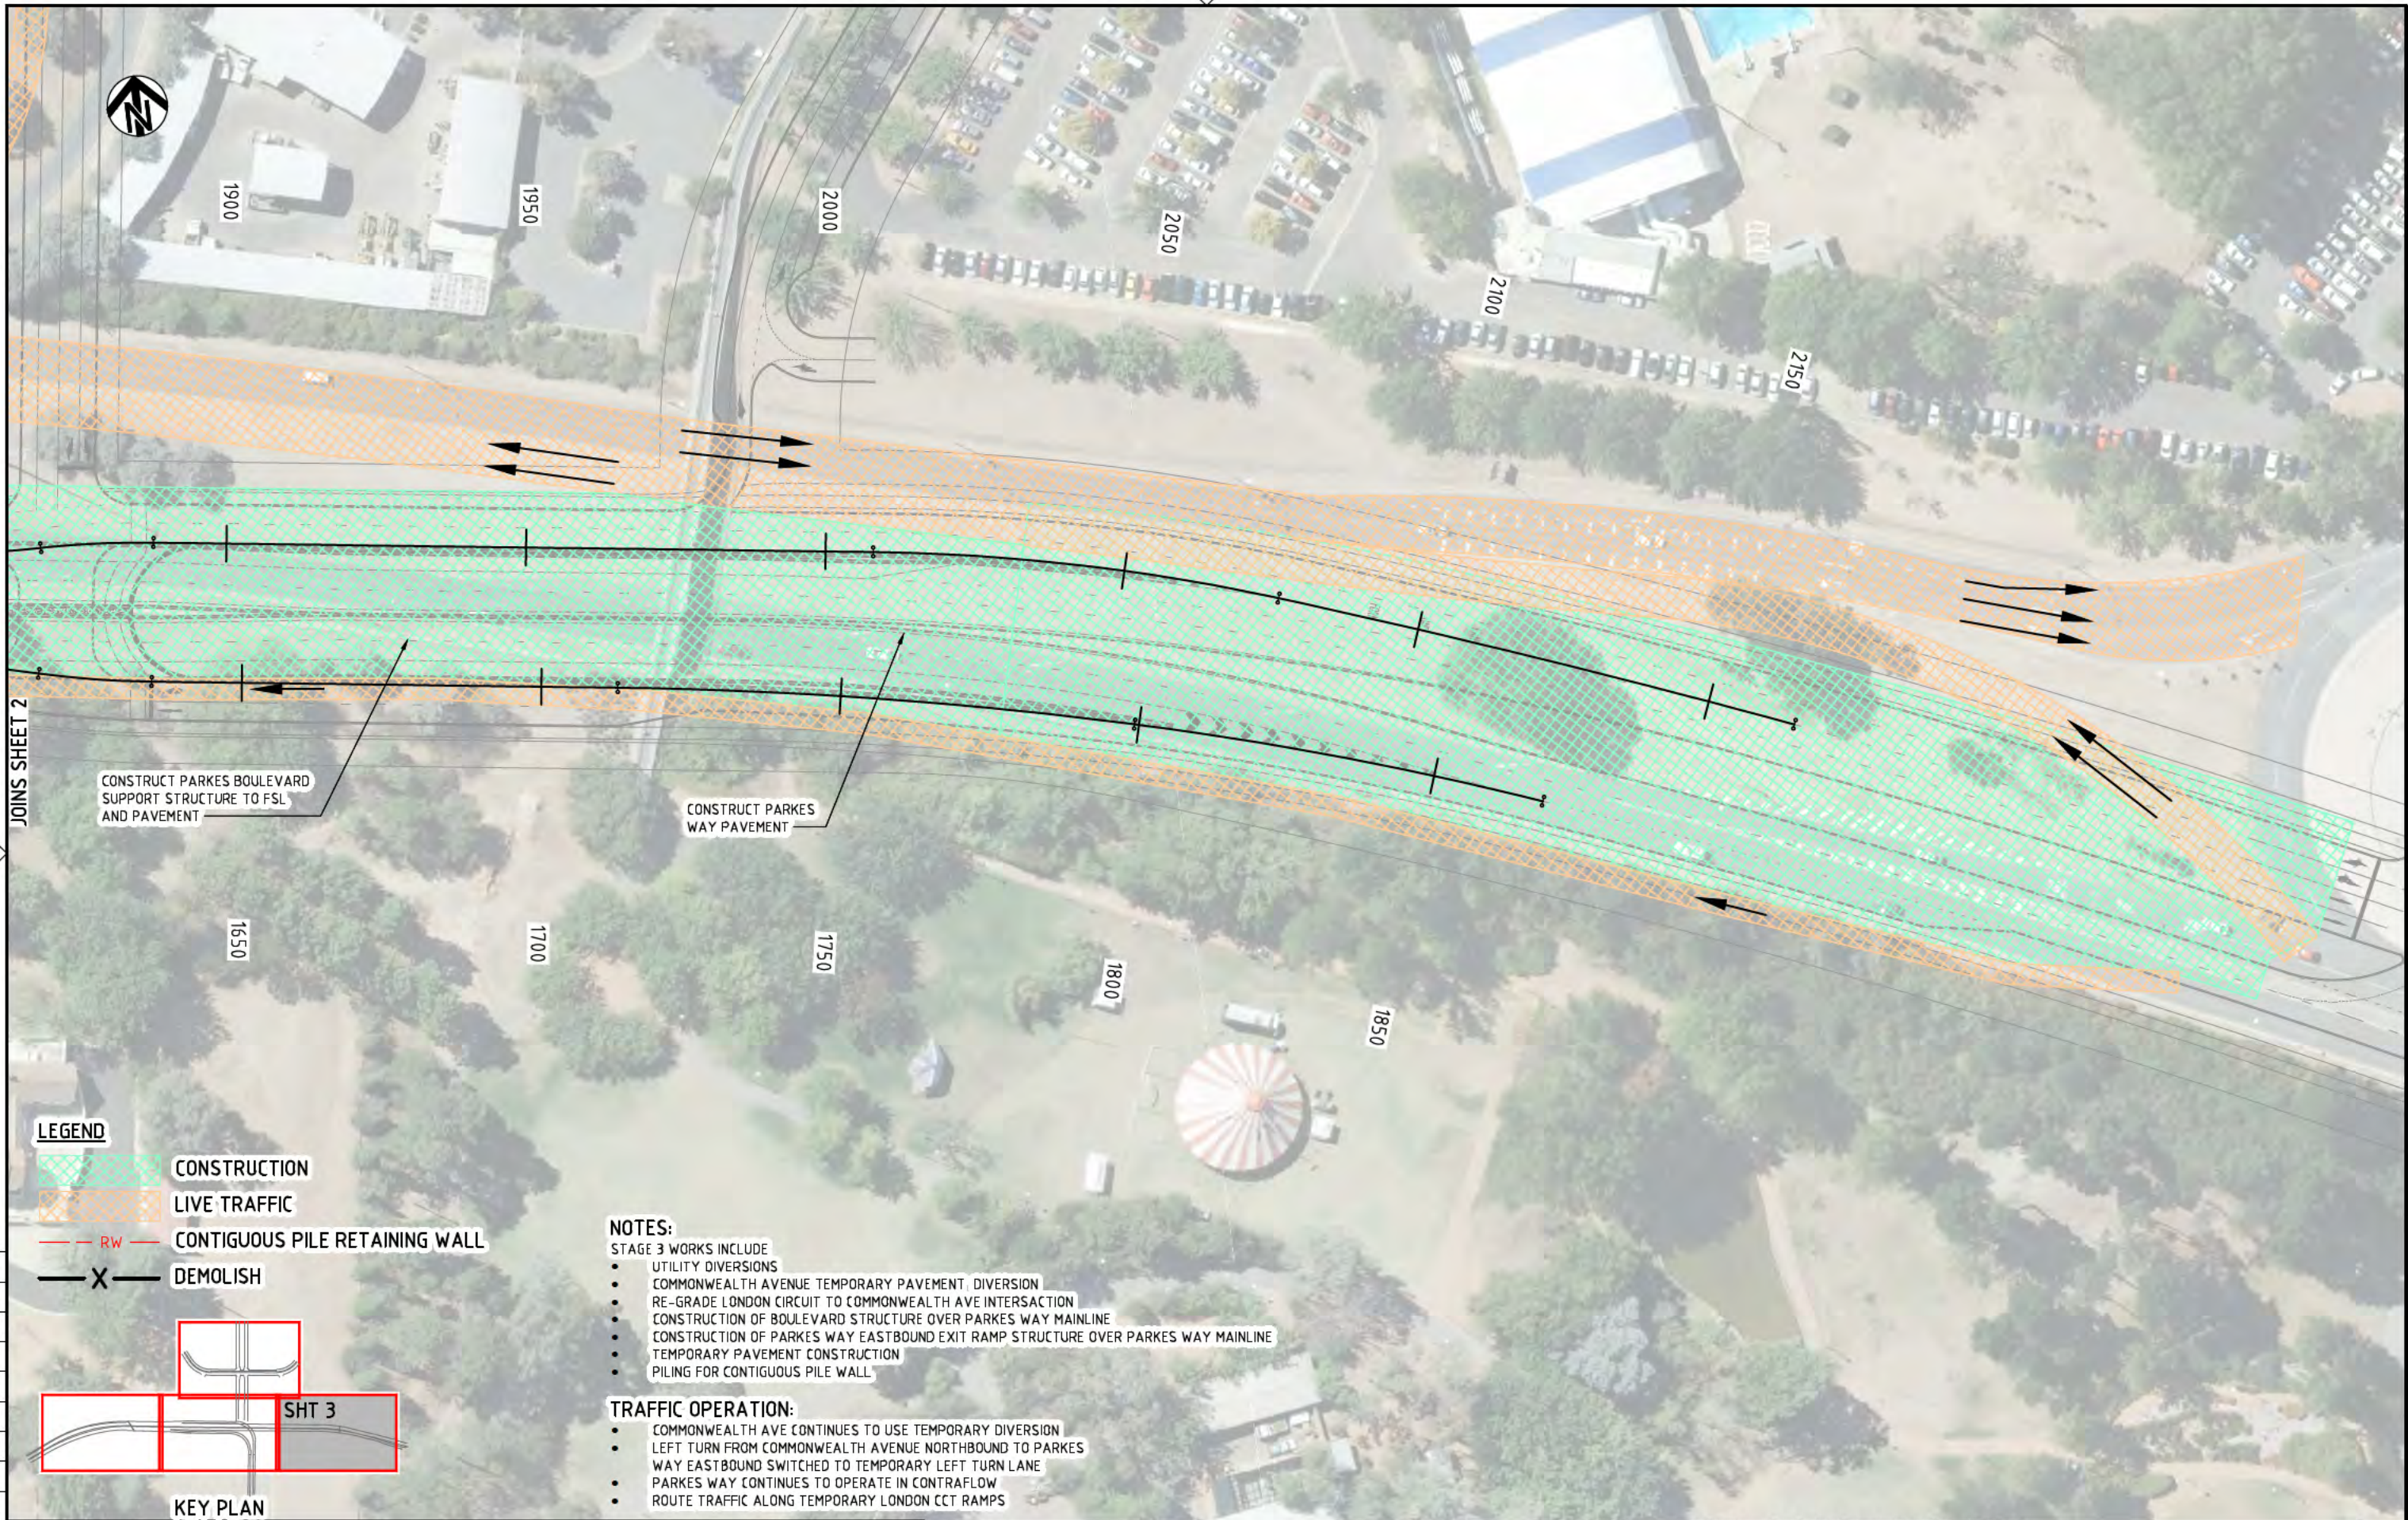

LEGEND

- CONSTRUCTION
- LIVE TRAFFIC
- CONTIGUOUS PILE RETAINING WALL
- DEMOLISH

NOTES:

- STAGE 3 WORKS INCLUDE
- UTILITY DIVERSIONS
 - COMMONWEALTH AVENUE TEMPORARY PAVEMENT DIVERSION
 - RE-GRADE LONDON CIRCUIT TO COMMONWEALTH AVE INTERSECTION
 - CONSTRUCTION OF BOULEVARD STRUCTURE OVER PARKES WAY MAINLINE
 - CONSTRUCTION OF PARKES WAY EASTBOUND EXIT RAMP STRUCTURE OVER PARKES WAY MAINLINE
 - TEMPORARY PAVEMENT CONSTRUCTION
 - PILING FOR CONTIGUOUS PILE WALL

TRAFFIC OPERATION:

- COMMONWEALTH AVE CONTINUES TO USE TEMPORARY DIVERSION
- LEFT TURN FROM COMMONWEALTH AVENUE NORTHBOUND TO PARKES WAY EASTBOUND SWITCHED TO TEMPORARY LEFT TURN LANE
- PARKES WAY CONTINUES TO OPERATE IN CONTRAFLOW
- ROUTE TRAFFIC ALONG TEMPORARY LONDON CCT RAMPS

NOT FOR CONSTRUCTION

DRAWING FILE LOCATION / NAME I:\3002385\CAD\DWG\49_CS_Construction_Staging\3002385-DCS-2313_011.dwg			PLOT DATE 25 Sep 2014		TIME 16:34:40	
EXTERNAL REFERENCE FILES X:\PMS\ACT\A1 X:\PMS\DES_VZC X:\PMS\KEY_STG X:\PMS\KEY_VZC X:\PMS\KEY_VZC_SR X:\PMS\KEY_VZC_CMT X:\PMS\KEY_VZC_CMT_SR X:\PMS\KEY_VZC_CMT_SR	REV	DATE	AMENDMENT / REVISION DESCRIPTION	WVR No.	APPROVAL	TITLE
	01	25.09.2014	FEASIBILITY STUDY ISSUE	WVR 201	DT	DRAFTER
						DRAFTING CHECK
						DESIGNER
						DESIGN CHECK
						PROJECT MANAGER
						PROJECT DIRECTOR
						NAME
						R. GOOSEN
						K. SIDRAK
						R. PARKER
						D. TONGE
						B. DERRICK
						S. TILDSLEY

EXTERNAL REFERENCE FILES

X:\PMS\ACT\A1
X:\PMS\DES_VZC
X:\PMS\KEY_STG
X:\PMS\KEY_VZC
X:\PMS\KEY_VZC_SR
X:\PMS\KEY_VZC_CMT
X:\PMS\KEY_VZC_CMT_SR
X:\PMS\KEY_VZC_CMT_SR

REV

DATE

AMENDMENT / REVISION DESCRIPTION

WVR No.

APPROVAL

TITLE

NAME

DRAFTER

DRAFTING CHECK

DESIGNER

DESIGN CHECK

PROJECT MANAGER

PROJECT DIRECTOR

R. GOOSEN

K. SIDRAK

R. PARKER

D. TONGE

B. DERRICK

S. TILDSLEY

SCALE 1:500

0 10 20

DESIGNER

SMEC

SMEC AUSTRALIA PTY LTD

ABN 47 065 475 149

SUITE 2, LEVEL 1, 243 NORTHBOURNE AVENUE

LYNEHAM ACT 2602 AUSTRALIA

PH (02) 6234 1900 FAX (02) 6234 1906

SMEC PROJECT No 3002385

CLIENT

ACT

Government

Territory and Municipal Services

PROJECT TITLE

RE-ENGINEERING PARKES WAY

FEASIBILITY STUDY - VARIANT 2C

STAGING PLANS - VARIANT 2C

STAGE 3

SHEET 3 OF 4

SCALE

AS SHOWN

PHASE

FEASIBILITY

PROJECT / DRAWING No.

3002385-DCS-2313

REVISION

01



NOTES:

STAGE 3 WORKS INCLUDE

- UTILITY DIVERSIONS
- COMMONWEALTH AVENUE TEMPORARY PAVEMENT DIVERSION
- RE-GRADE LONDON CIRCUIT TO COMMONWEALTH AVE INTERSECTION
- CONSTRUCTION OF BOULEVARD STRUCTURE OVER PARKES WAY MAINLINE
- CONSTRUCTION OF PARKES WAY EASTBOUND EXIT RAMP STRUCTURE OVER PARKES WAY MAINLINE
- TEMPORARY PAVEMENT CONSTRUCTION
- PILING FOR CONTIGUOUS PILE WALL

TRAFFIC OPERATION:

- COMMONWEALTH AVE CONTINUES TO USE TEMPORARY DIVERSION
- LEFT TURN FROM COMMONWEALTH AVENUE NORTHBOUND TO PARKES WAY EASTBOUND SWITCHED TO TEMPORARY LEFT TURN LANE
- PARKES WAY CONTINUES TO OPERATE IN CONTRAFLOW
- ROUTE TRAFFIC ALONG TEMPORARY LONDON CCT RAMPS

LEGEND

- CONSTRUCTION
- LIVE TRAFFIC
- RW CONTIGUOUS PILE RETAINING WALL
- DEMOLISH

SHT 4

KEY PLAN

DRAWING FILE LOCATION / NAME
I:\3002385\CAD\DWG\49_CS_Construction_Staging\3002385-DCS-2314_[01].dwg

PLOT DATE
25 Sep 2014

TIME
16:35:27

EXTERNAL REFERENCE FILES
X:\PMS\ACT\A1
X:\PMS\DES_VZC
X:\PMS\KEY_STG
X:\PMS\KEY_VZC
X:\PMS\KEY_VZC_SR
X:\PMS\KEY_VZC_SR
X:\PMS\KEY_VZC_SR
X:\PMS\KEY_VZC_SR
X:\PMS\KEY_VZC_SR
X:\PMS\KEY_VZC_SR

REV	DATE	AMENDMENT / REVISION DESCRIPTION
01	25.09.2014	FEASIBILITY STUDY ISSUE

WVR No.
WVR 201

APPROVAL
DT

TITLE	NAME
DRAFTER	R. GOOSEN
DRAFTING CHECK	K. SIDRAK
DESIGNER	R. PARKER
DESIGN CHECK	D. TONGE
PROJECT MANAGER	B. DERRICK
PROJECT DIRECTOR	S. TILDSLEY


SCALES AT A1 SIZE DRAWING
SCALE 1:500

DESIGNER
SMEC SMEC AUSTRALIA PTY LTD © ABN 47 065 475 149 SUITE 2, LEVEL 1, 243 NORTHBOURNE AVENUE LYNEHAM ACT 2802 AUSTRALIA PH (02) 6234 1900 FAX (02) 6234 1906 SMEC PROJECT No 3002385


CLIENT
ACT Government Territory and Municipal Services

PROJECT TITLE	RE-ENGINEERING PARKES WAY FEASIBILITY STUDY - VARIANT 2C STAGING PLANS - VARIANT 2C STAGE 3 SHEET 4 OF 4
SCALE	AS SHOWN
PHASE	FEASIBILITY
PROJECT / DRAWING No.	3002385-DCS-2314
REVISION	01

NOT FOR CONSTRUCTION

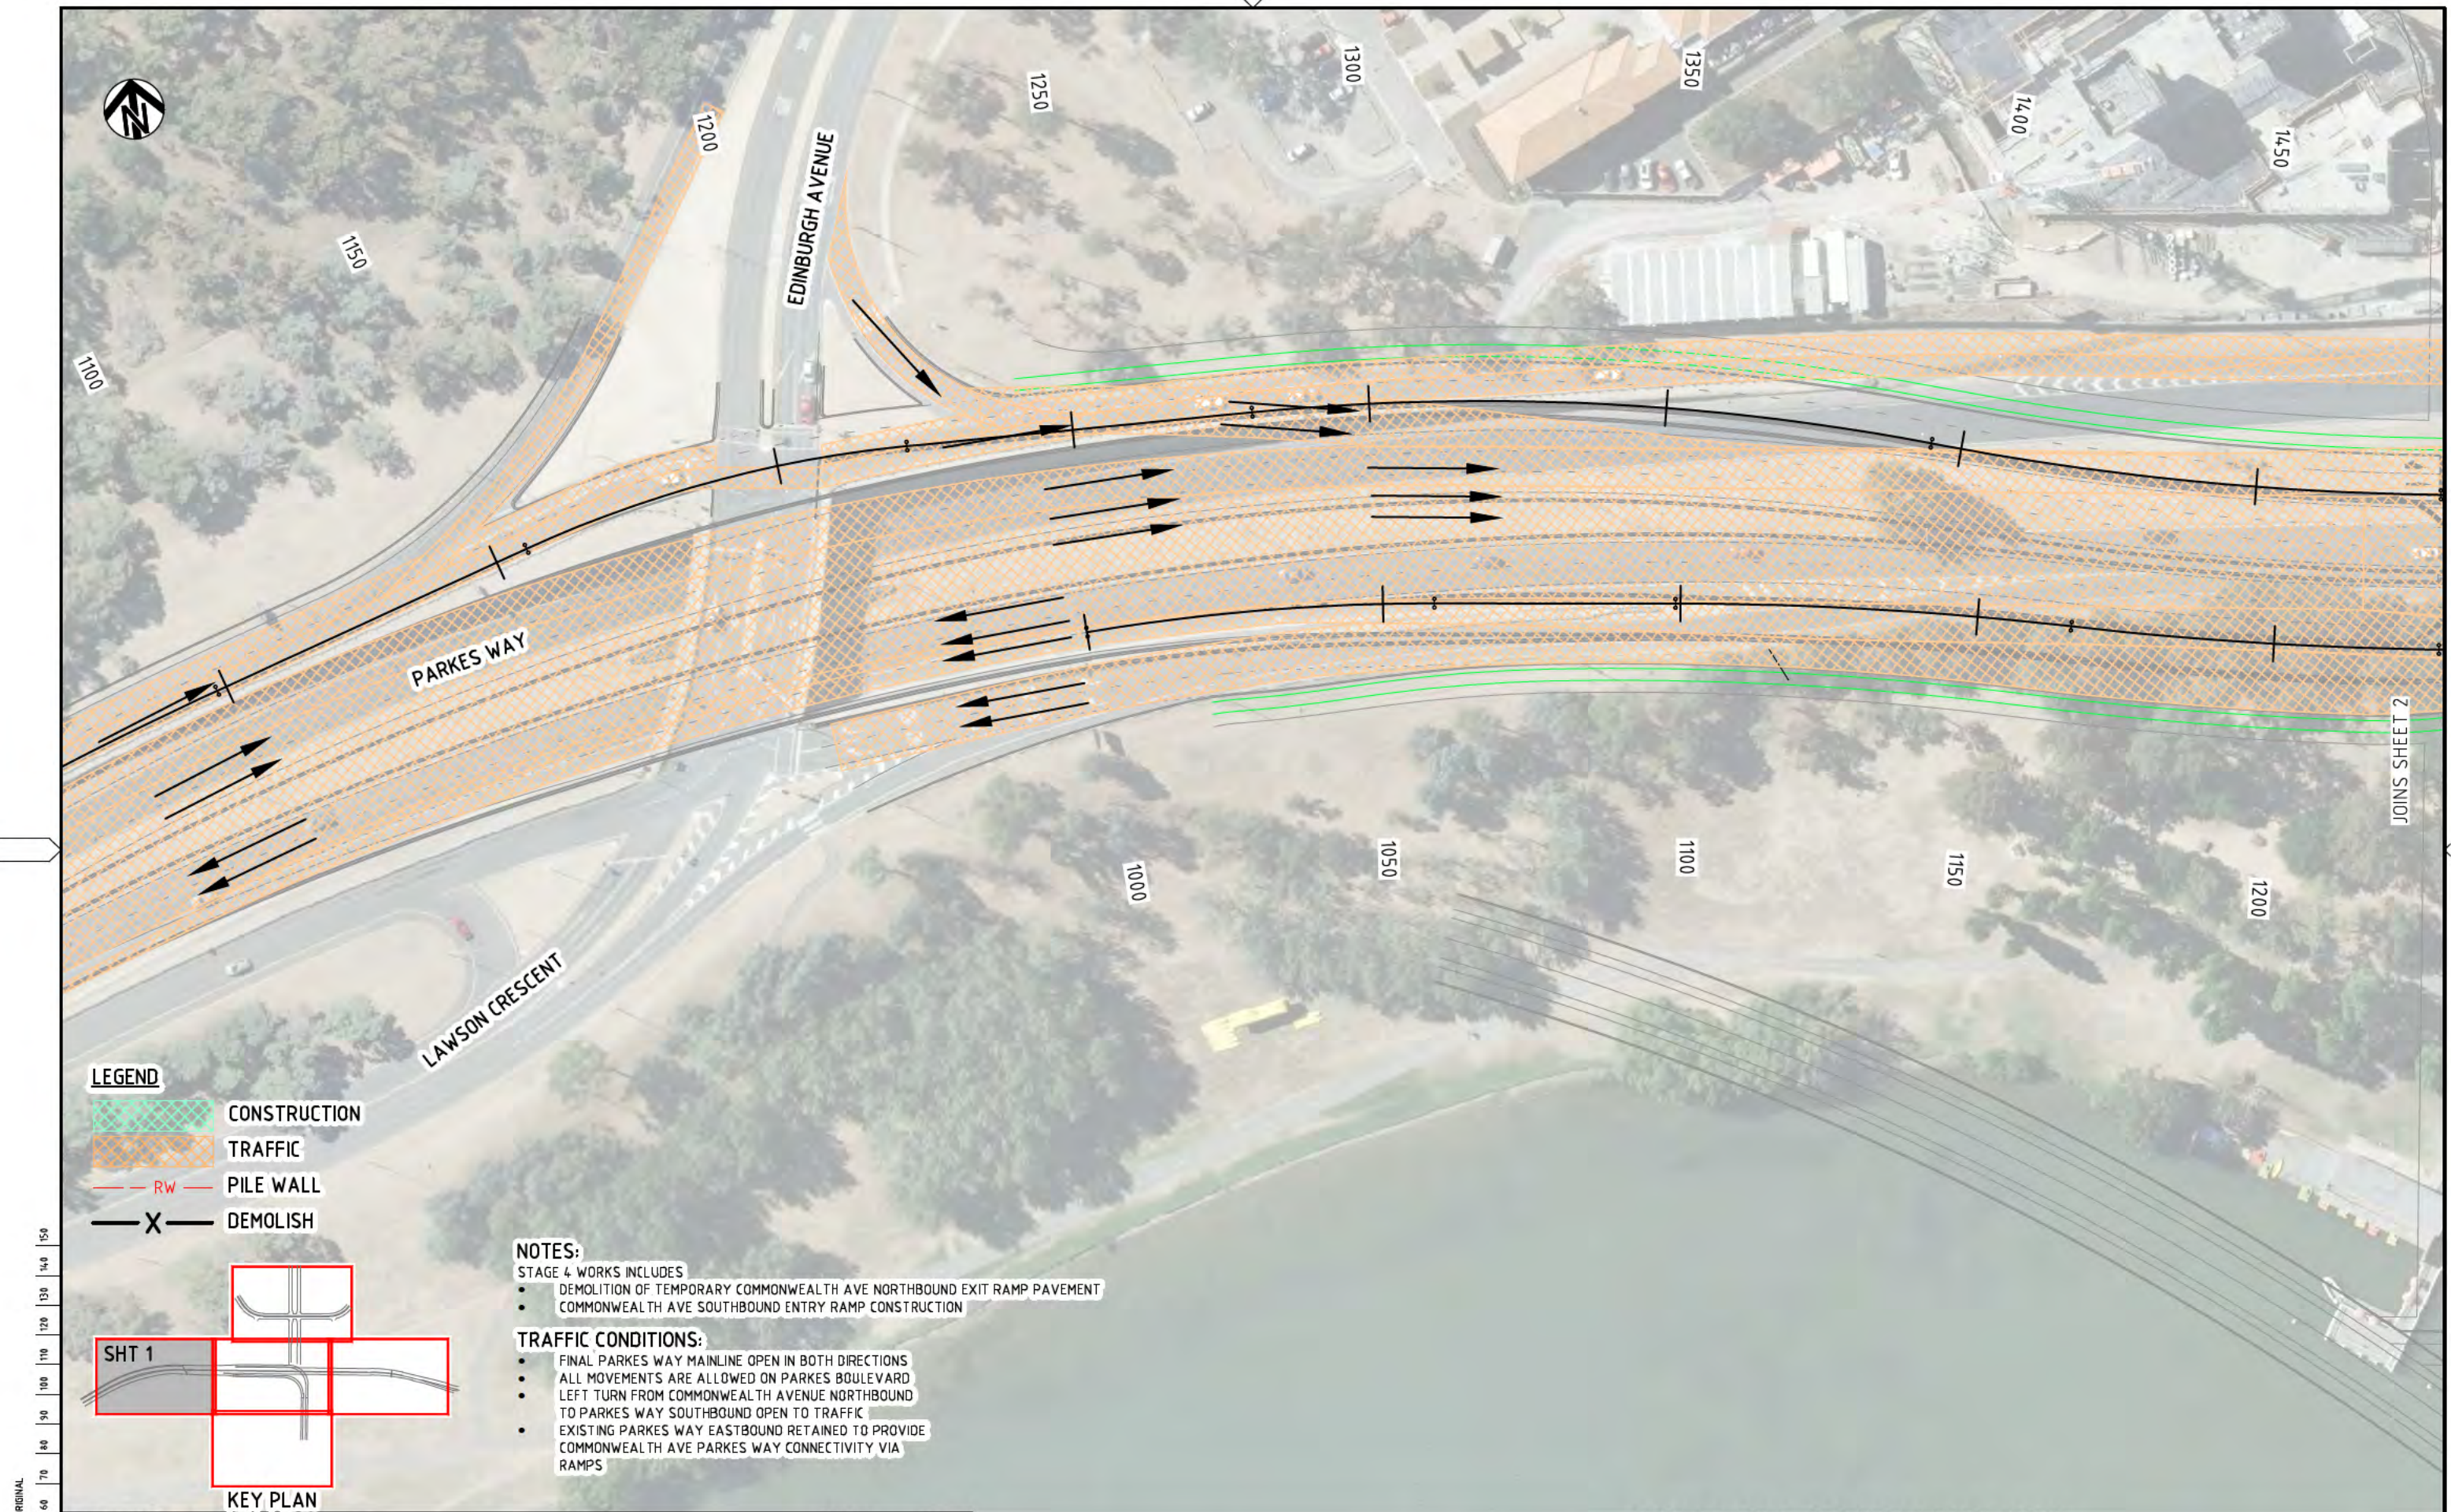



- LEGEND**
- CONSTRUCTION
 - TRAFFIC
 - RW — PILE WALL
 - X — DEMOLISH

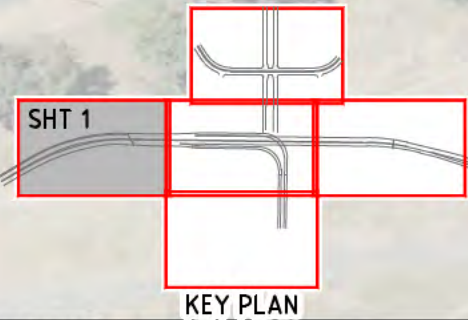

- NOTES:**
- STAGE 4 WORKS INCLUDES
 - DEMOLITION OF TEMPORARY COMMONWEALTH AVE NORTHBOUND EXIT RAMP PAVEMENT
 - COMMONWEALTH AVE SOUTHBOUND ENTRY RAMP CONSTRUCTION
- TRAFFIC CONDITIONS:**
- FINAL PARKES WAY MAINLINE OPEN IN BOTH DIRECTIONS
 - ALL MOVEMENTS ARE ALLOWED ON PARKES BOULEVARD
 - LEFT TURN FROM COMMONWEALTH AVENUE NORTHBOUND TO PARKES WAY SOUTHBOUND OPEN TO TRAFFIC
 - EXISTING PARKES WAY EASTBOUND RETAINED TO PROVIDE COMMONWEALTH AVE PARKES WAY CONNECTIVITY VIA RAMP


150 mm ON ORIGINAL
A1
0 10 20 30 40 50 60 70 80 90 100 110 120 130 140 150

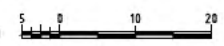DRAWING FILE LOCATION / NAME I:\3002385\CAD\DWG\49_CS_Construction_Staging\3002385-DCS-2411_01.dwg				PLOT DATE 25 Sep 2014		TIME 16:36:15		NOT FOR CONSTRUCTION															
EXTERNAL REFERENCE FILES				REV	DATE	AMENDMENT / REVISION DESCRIPTION		WVR No.	APPROVAL	TITLE	NAME	DESIGNER				CLIENT				PROJECT TITLE			
X:\PMS\ACT\A1 X:\PMS\DES_VZC X:\PMS\IMAGES X:\PMS\CTRL_VZC\DWG X:\PMS\CTRL_VZC\STG X:\PMS\VZC\HATCH_STG X:\PMS\KEY_STG_01 X:\PMS\IMAGES_STG_01				01	25.09.2014	FEASIBILITY STUDY ISSUE		WVR 201	DT	DRAFTER	R. GOOSEN	 SMEC SMEC AUSTRALIA PTY LTD © ABN 47 065 475 149 SUITE 2, LEVEL 1, 243 NORTHBOURNE AVENUE LYNEHAM ACT 2802 AUSTRALIA PH (02) 6234 1900 FAX (02) 6234 1906 SMEC PROJECT No 3002385				 ACT Government Territory and Municipal Services				RE-ENGINEERING PARKES WAY FEASIBILITY STUDY - VARIANT 2C STAGING PLANS - VARIANT 2C STAGE 4 SHEET 1 OF 5			
				DRAFTING CHECK	K. SIDRAK																		
				DESIGNER	R. PARKER																		
				DESIGN CHECK	D. TONGE																		
				PROJECT MANAGER	B. DERRICK																		
				PROJECT DIRECTOR	S. TILDSLEY																		
SCALES AT A1 SIZE DRAWING										 SCALE 1:500													

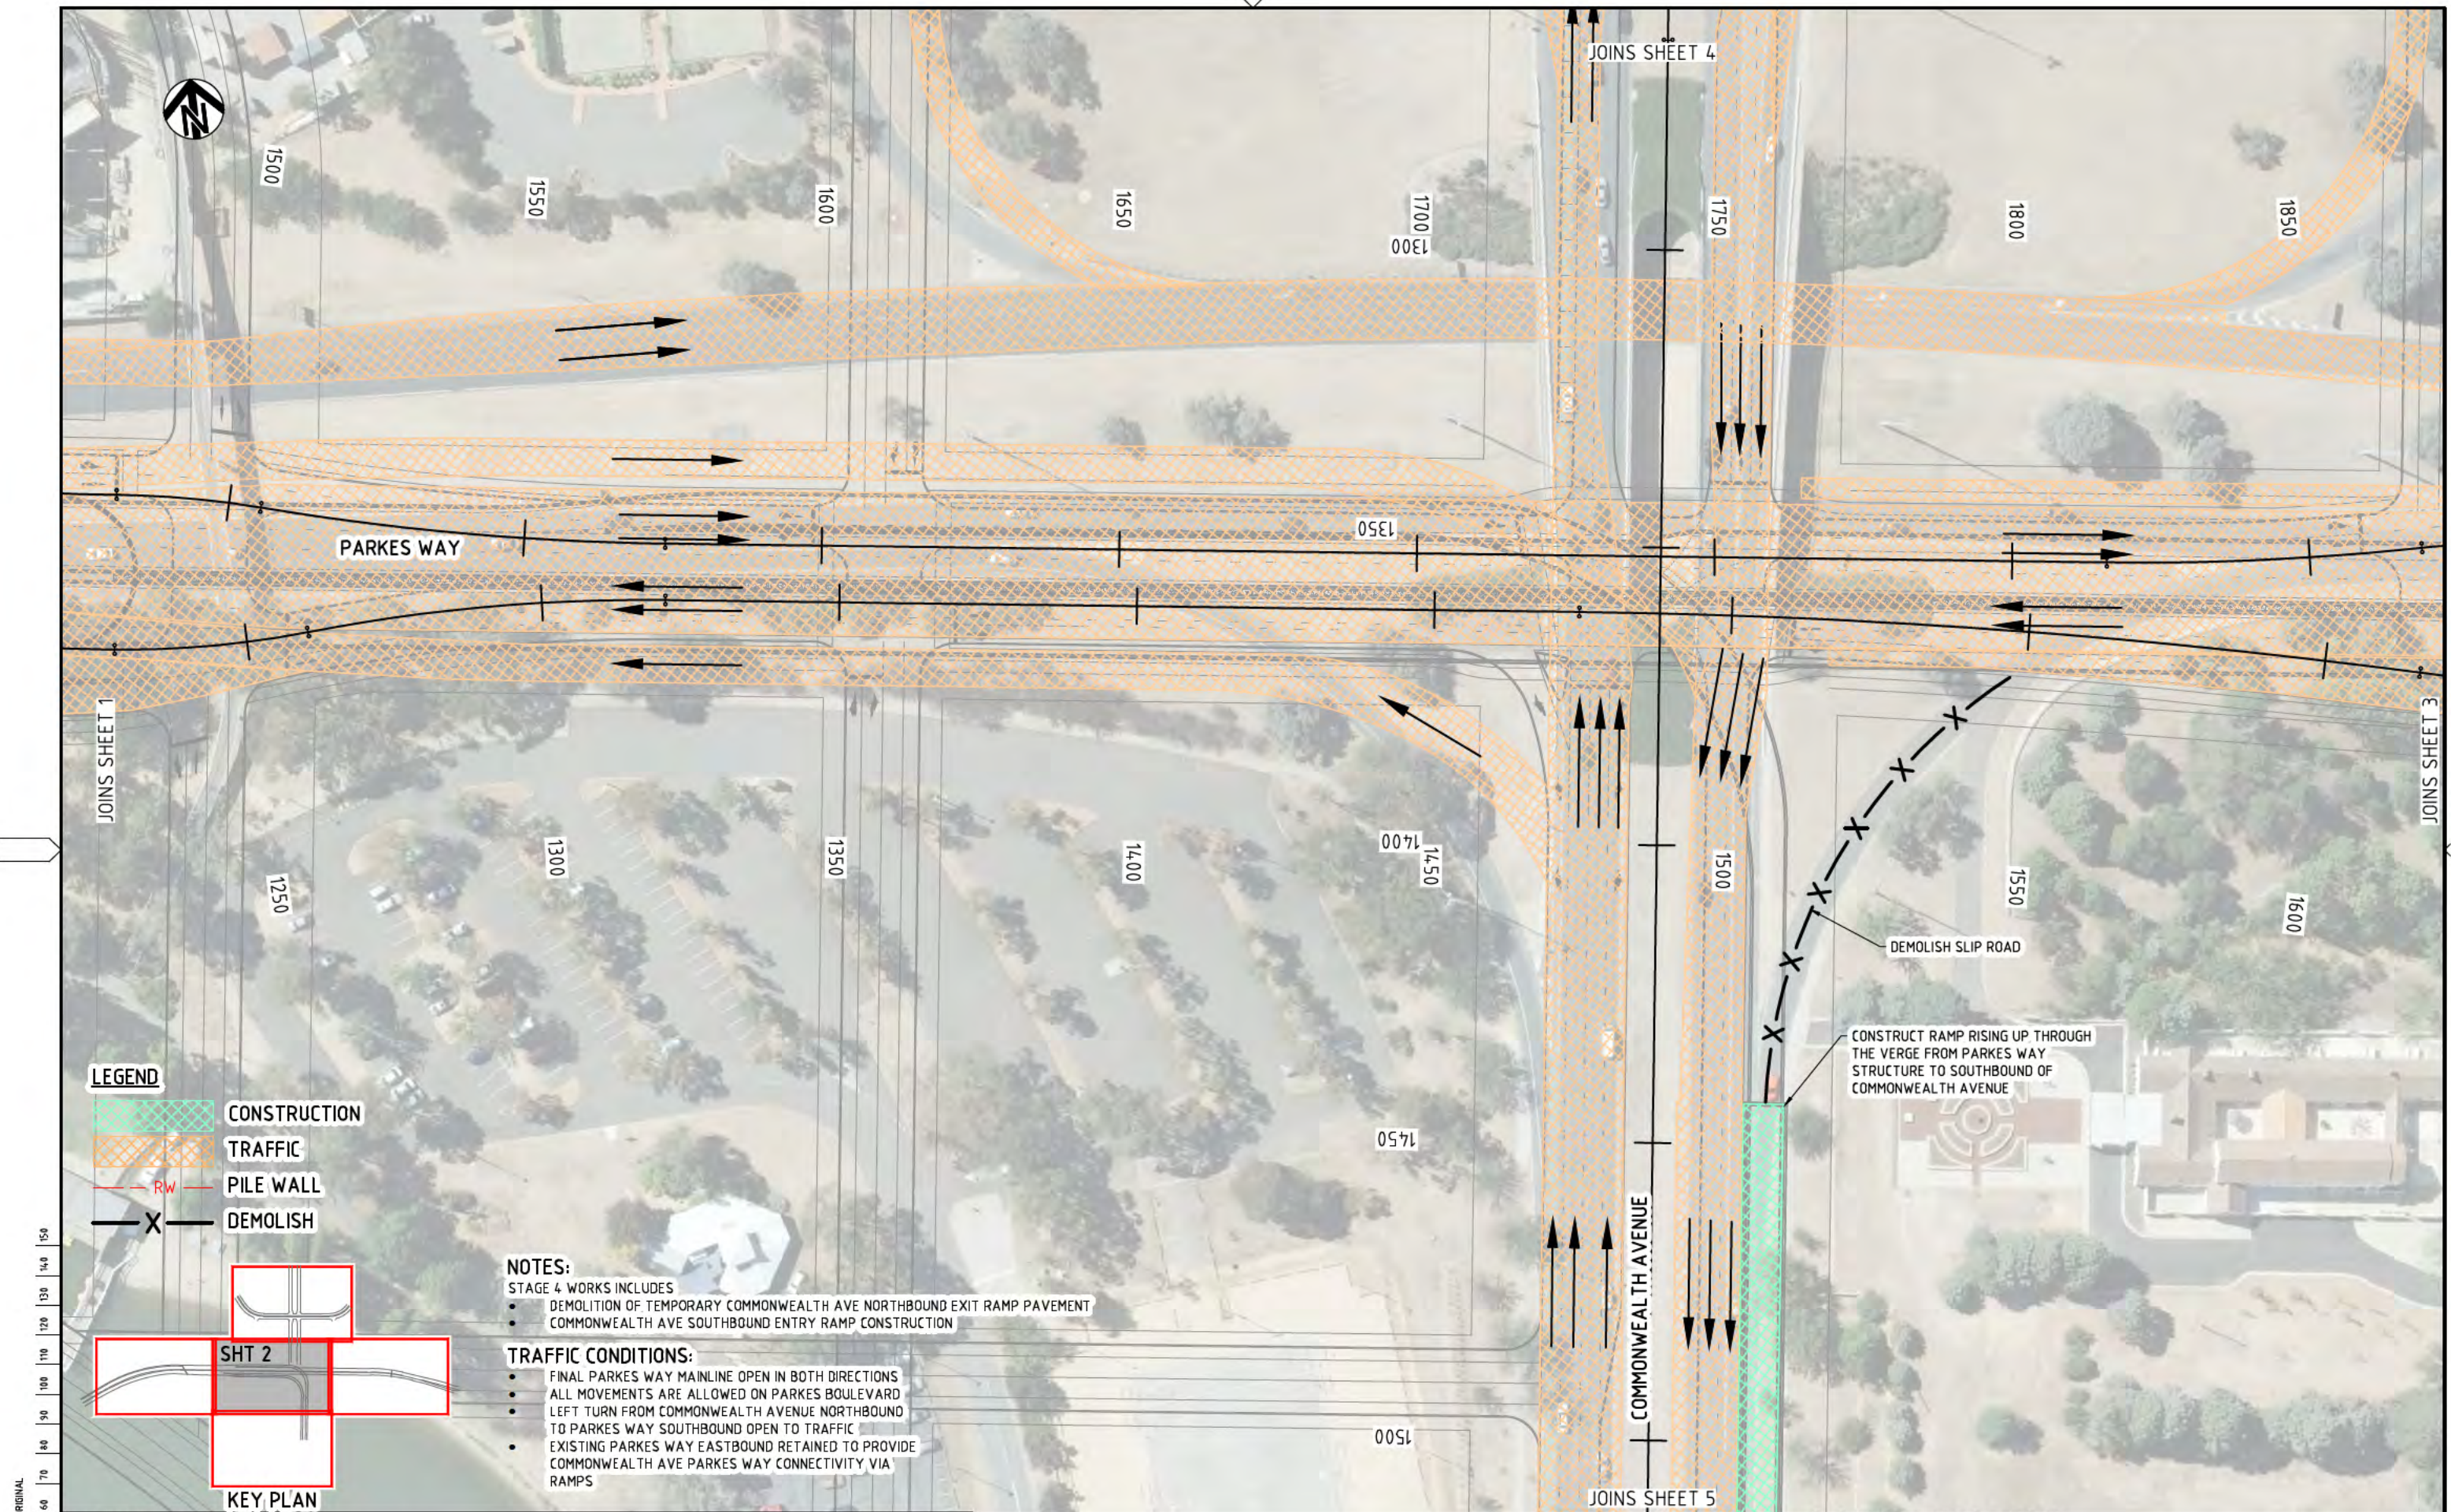


- LEGEND**
- CONSTRUCTION
 - TRAFFIC
 - PILE WALL
 - DEMOLISH

- NOTES:**
- STAGE 4 WORKS INCLUDES
 - DEMOLITION OF TEMPORARY COMMONWEALTH AVE NORTHBOUND EXIT RAMP PAVEMENT
 - COMMONWEALTH AVE SOUTHBOUND ENTRY RAMP CONSTRUCTION
- TRAFFIC CONDITIONS:**
- FINAL PARKES WAY MAINLINE OPEN IN BOTH DIRECTIONS
 - ALL MOVEMENTS ARE ALLOWED ON PARKES BOULEVARD
 - LEFT TURN FROM COMMONWEALTH AVENUE NORTHBOUND TO PARKES WAY SOUTHBOUND OPEN TO TRAFFIC
 - EXISTING PARKES WAY EASTBOUND RETAINED TO PROVIDE COMMONWEALTH AVE PARKES WAY CONNECTIVITY VIA RAMPS

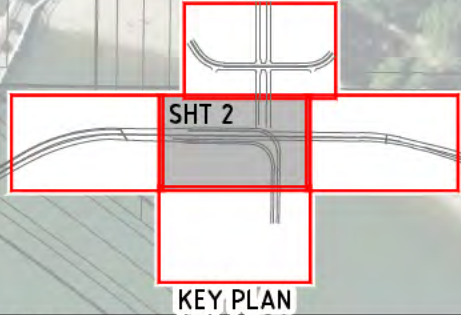

NOT FOR CONSTRUCTION

DRAWING FILE LOCATION / NAME I:\3002385\CAD\DWG\49_CS_Construction_Staging\3002385-DCS-2412_01.dwg				PLOT DATE 25 Sep 2014		TIME 16:37:05	
EXTERNAL REFERENCE FILES X:\P\3002385\ACT\1 X:\P\3002385\DES\1 X:\P\3002385\TRA\1 X:\P\3002385\STG\1 X:\P\3002385\NET\1	REV	DATE	AMENDMENT / REVISION DESCRIPTION	WVR No.	APPROVAL	TITLE	NAME
	01	25.09.2014	FEASIBILITY STUDY ISSUE	WVR 201	DT	DRAFTER	R. GOOSEN
						DRAFTING CHECK	K. SIDRAK
						DESIGNER	R. PARKER
						DESIGN CHECK	D. TONGE
						PROJECT MANAGER	B. DERRICK
						PROJECT DIRECTOR	S. TILDSLEY
EXTERNAL REFERENCE FILES				SCALES AT A1 SIZE DRAWING			
				SCALE 1:500			
				DESIGNER			
				CLIENT			
				PROJECT TITLE			
				RE-ENGINEERING PARKES WAY			
				FEASIBILITY STUDY - VARIANT 2C			
				STAGING PLANS - VARIANT 2C			
				STAGE 4			
				SHEET 2 OF 5			
SCALE		PHASE		PROJECT / DRAWING No.		REVISION	
AS SHOWN		FEASIBILITY		3002385-DCS-2412		01	

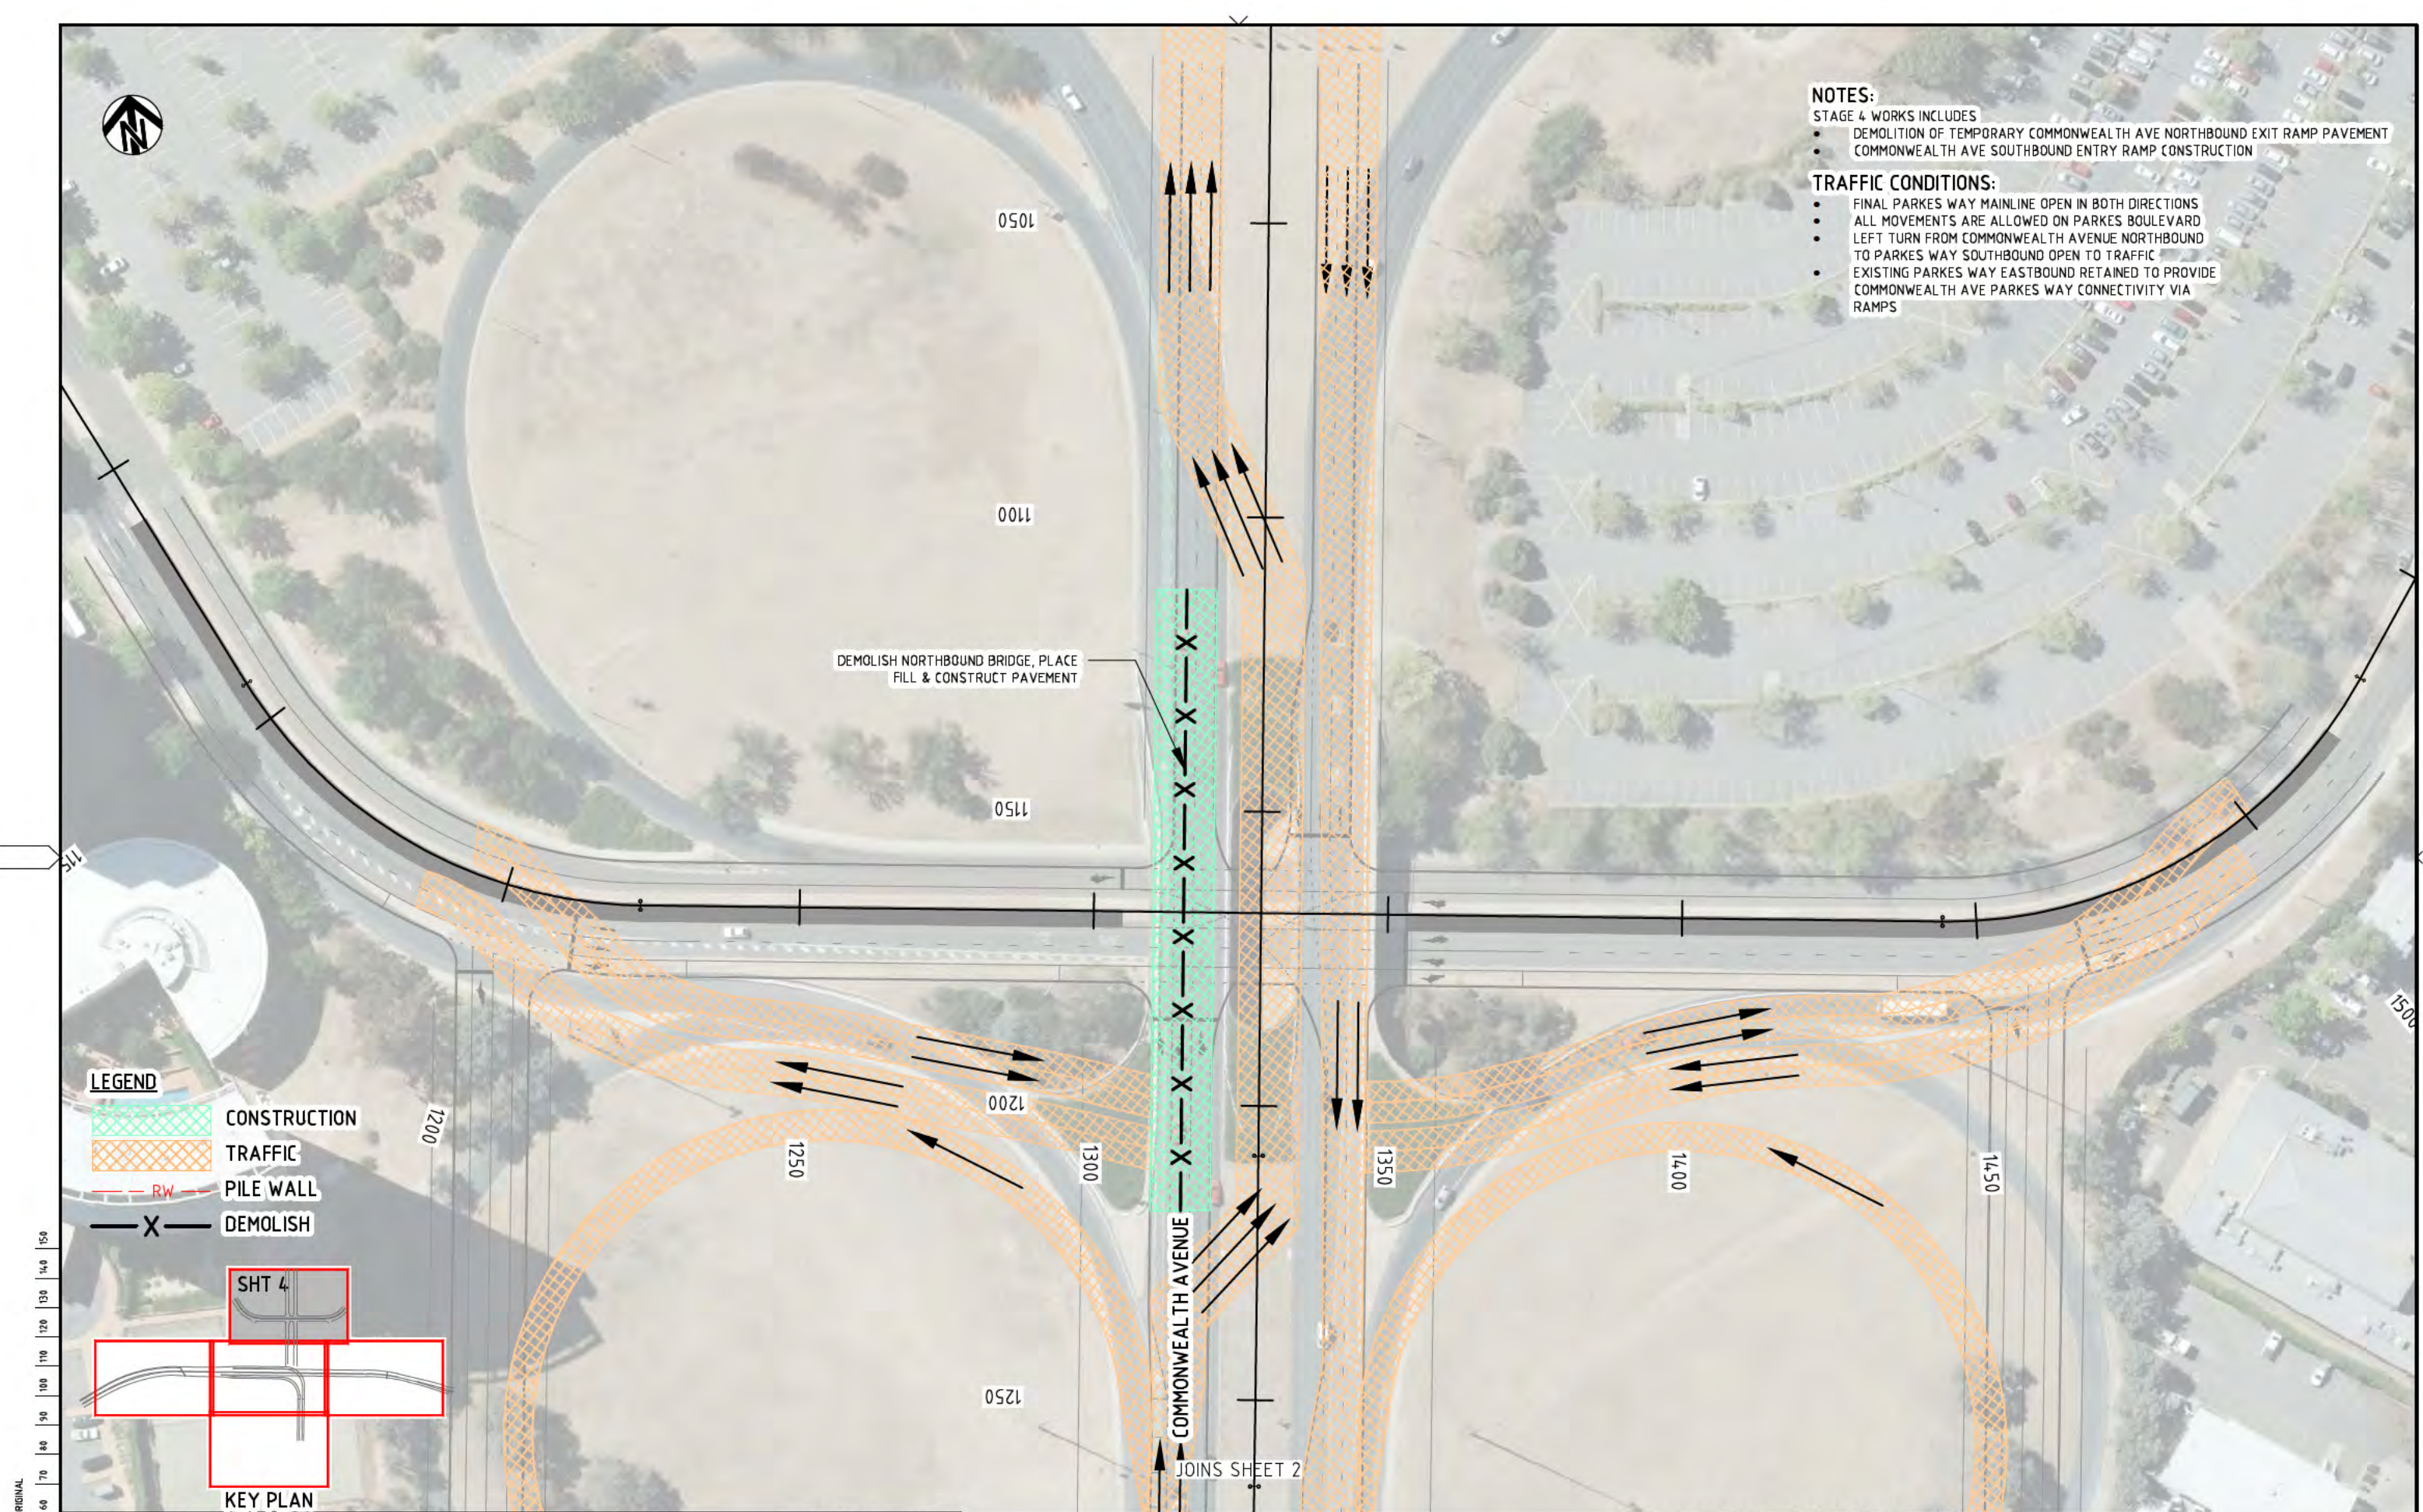

STAGE 4 WORKS INCLUDES

- DEMOLITION OF TEMPORARY COMMONWEALTH AVE NORTHBOUND EXIT RAMP PAVEMENT
- COMMONWEALTH AVE SOUTHBOUND ENTRY RAMP CONSTRUCTION

- FINAL PARKES WAY MAINLINE OPEN IN BOTH DIRECTIONS
- ALL MOVEMENTS ARE ALLOWED ON PARKES BOULEVARD
- LEFT TURN FROM COMMONWEALTH AVENUE NORTHBOUND TO PARKES WAY SOUTHBOUND OPEN TO TRAFFIC
- EXISTING PARKES WAY EASTBOUND RETAINED TO PROVIDE COMMONWEALTH AVE PARKES WAY CONNECTIVITY VIA RAMPS

 CONSTRUCTION
 TRAFFIC
 RW
 DEMOLISH

KEY PLAN

DRAWING FILE LOCATION / NAME
I:\3002385\CAD\DWG\49 CS Construction Staging\3002385-DCS-2414 [01].dwg

EXTERNAL REFERENCE FILES	REV	DATE
X_PWIS_ACT_A1 X_PWIS_DEE_VZC X_PWIS_IMAGES X_PWIS_MAIL_VZC_SR X_PWIS_CTRL_VZC_CMV X_PWIS_VZC_HATCH_STG X_PWIS_IMAGES_STG X_PWIS_MAIL_STG_V1	01	25.09.2011

REV	DATE
01	25.09.201

AMENDMENT / REVISION DESCRIPTION	
1.	FEASIBILITY STUDY ISSUE

	WVR No.
	WVR 20

PLOT DATE	TIME
25 Sep 2014	16:38:40

	APPROVAL	TITLE
15	DI	DRAFTED

DT	DRAFTER
	DRAFTING CHECK

DESIGNER
DESIGN CHECK

PROJECT MANAGER
PROJECT DIRECTOR

NAME	B. COUSEN
------	-----------

K. SIDRAK	
-----------	--

R. PARKER
D. TONGE

B. DERRICK
S. TILDSLEY

SCALES AT A1 SIZE DRAWING

SCALE 1:500

DESIGN




CLINT




PROJECT TITLE
RE-ENGINEERING PARKES WAY
FEASIBILITY STUDY - VARIANT 2C
STAGING PLANS - VARIANT 2C
STAGE 4
SHEET 4 OF 5

SCALE	PHASE	PROJECT / DRAWING No.	REVISION
AS SHOWN	FEASIBILITY	3002385-DCS-2414	01

NOT FOR CONSTRUCTION

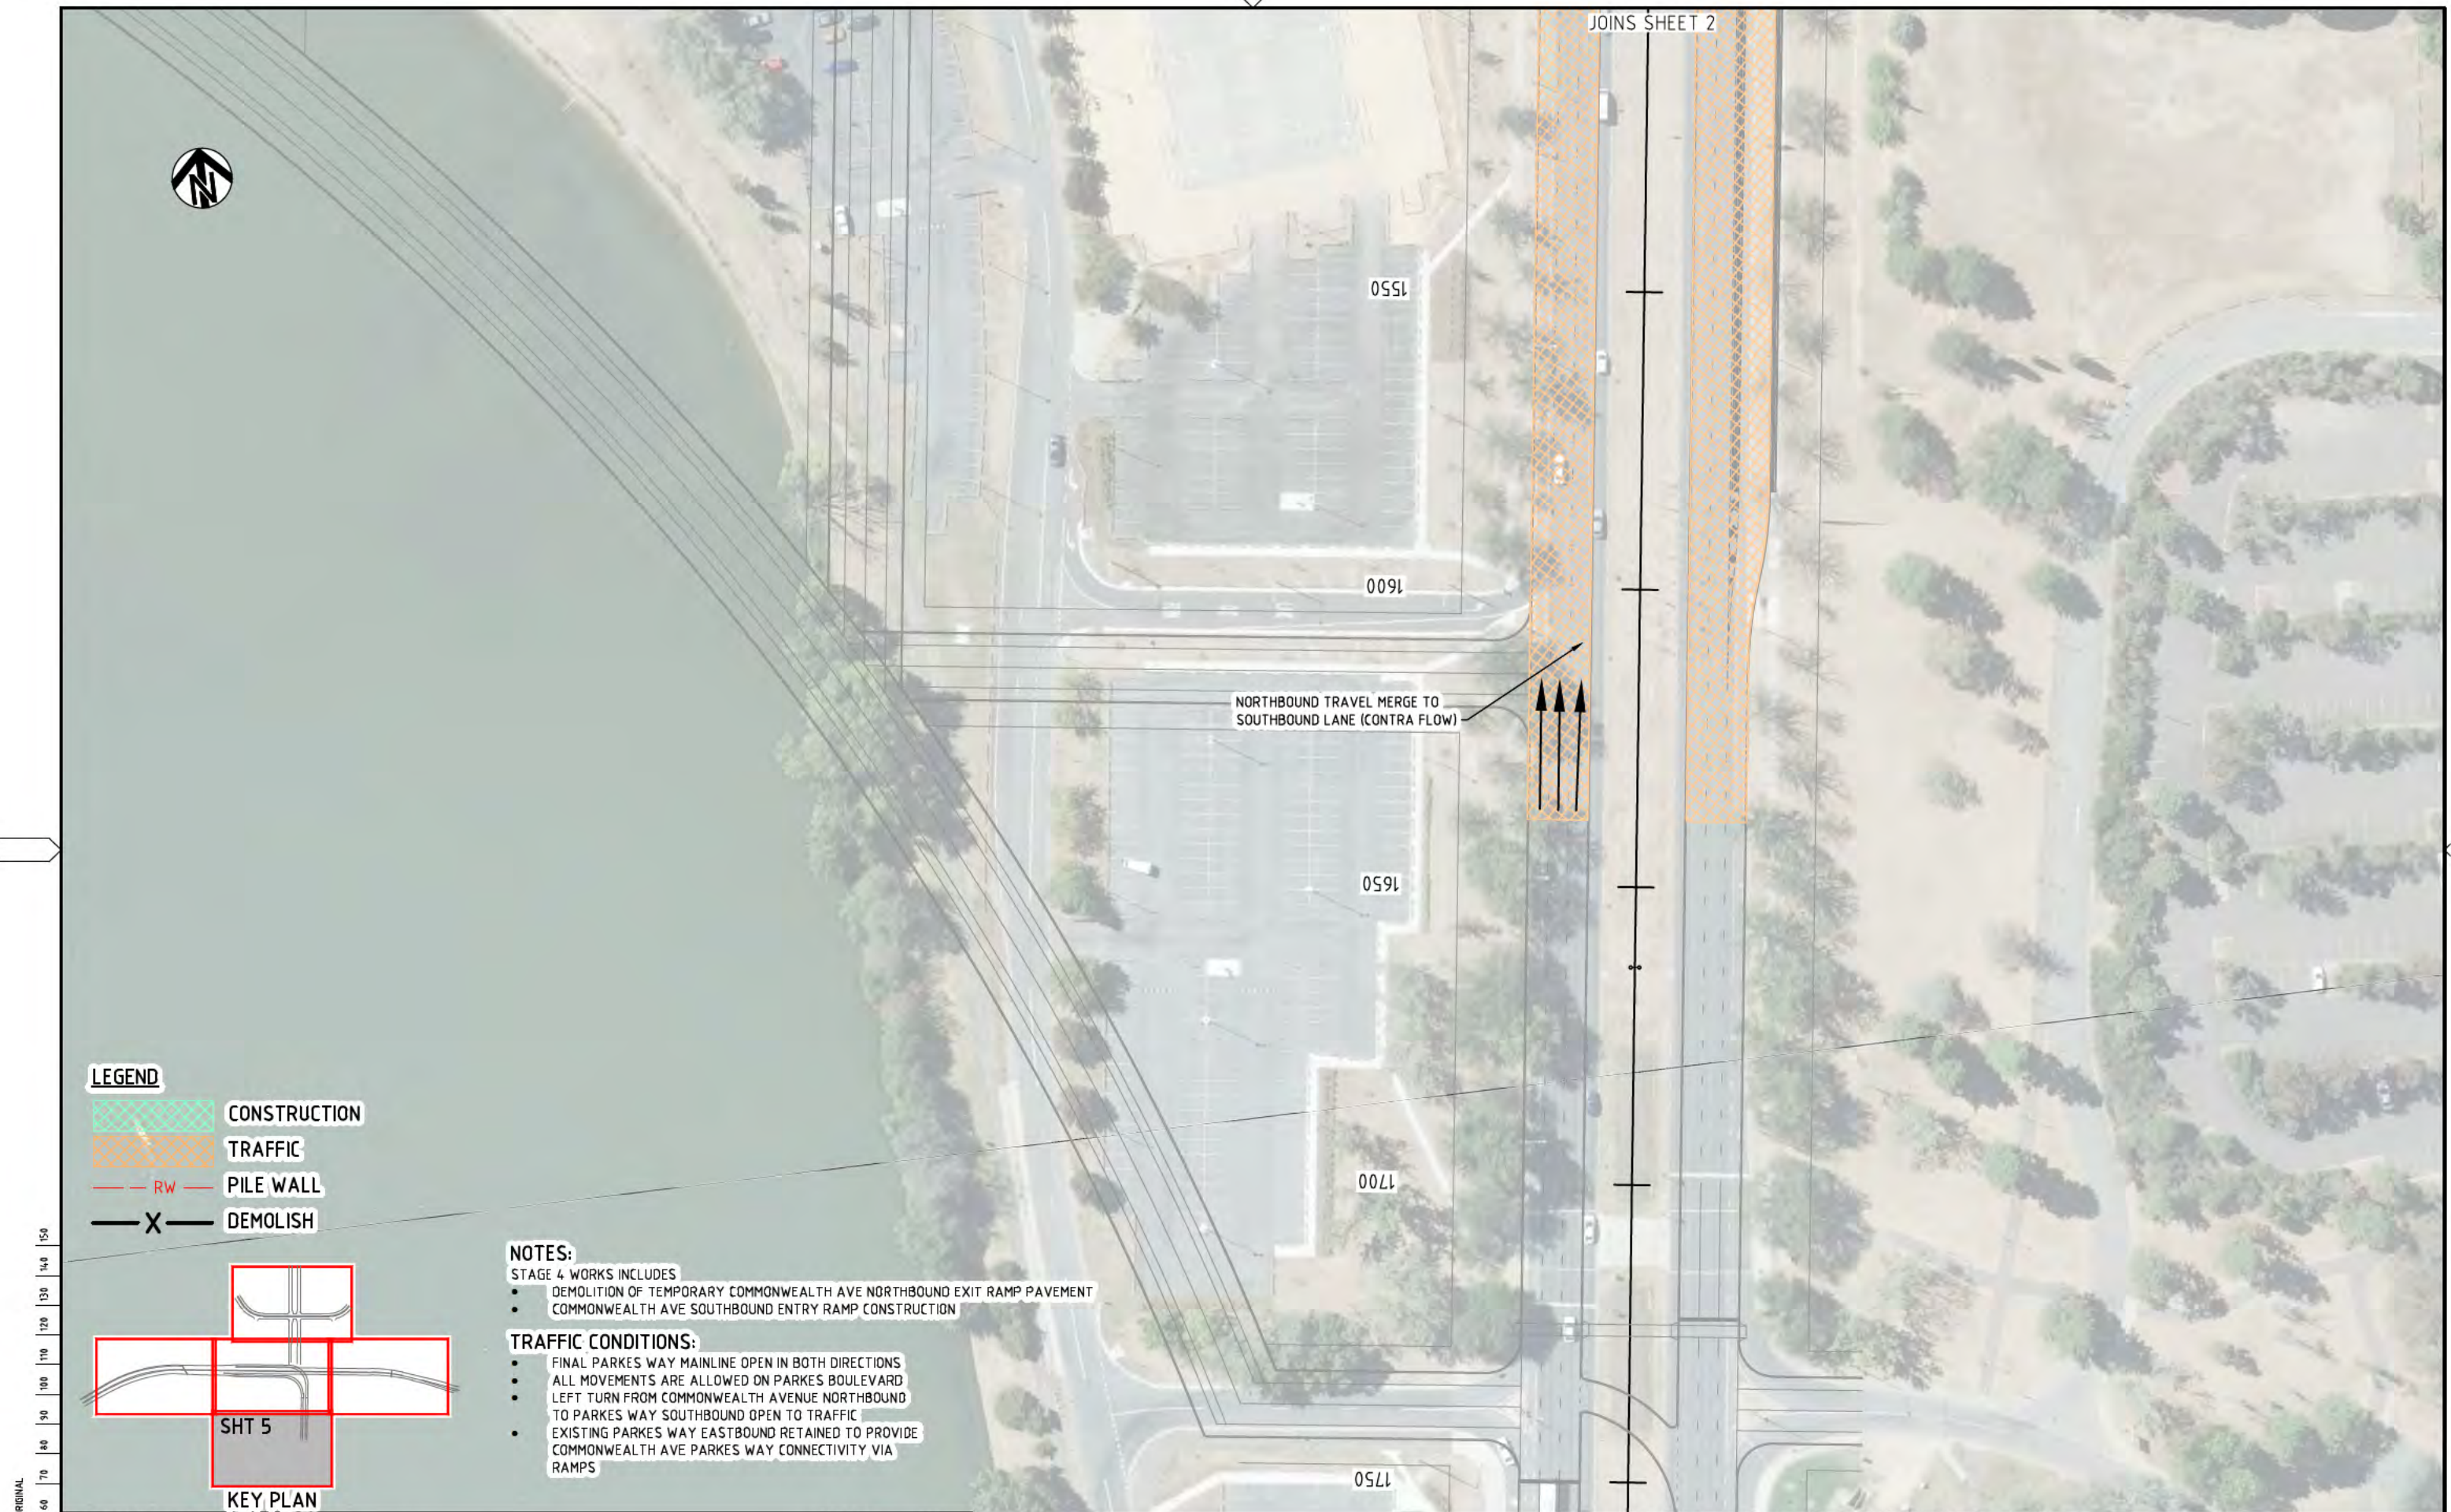

CONSTRUCTION
TRAFFIC
PILE WALL
DEMOLISH

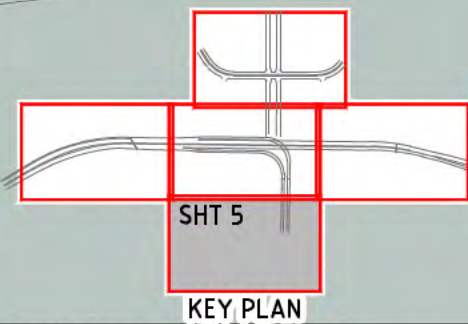

STAGE 4 WORKS INCLUDES

- DEMOLITION OF TEMPORARY COMMONWEALTH AVE NORTHBOUND EXIT RAMP PAVEMENT
- COMMONWEALTH AVE SOUTHBOUND ENTRY RAMP CONSTRUCTION

- FINAL PARKES WAY MAINLINE OPEN IN BOTH DIRECTIONS
- ALL MOVEMENTS ARE ALLOWED ON PARKES BOULEVARD
- LEFT TURN FROM COMMONWEALTH AVENUE NORTHBOUND TO PARKES WAY SOUTHBOUND OPEN TO TRAFFIC
- EXISTING PARKES WAY EASTBOUND RETAINED TO PROVIDE COMMONWEALTH AVE PARKES WAY CONNECTIVITY VIA RAMPS

NORTHBOUND TRAVEL MERGE TO
SOUTHBOUND LANE (CONTRA FLOW)

NOT FOR CONSTRUCTION

DRAWING FILE LOCATION / NAME I:\3002385\CAD\DWG\49_CS_Construction_Staging\3002385-DCS-24-15_001.dwg				PLOT DATE 25 Sep 2014		TIME 16:39:30		NOT FOR CONSTRUCTION			
EXTERNAL REFERENCE FILES				APPROVAL		DESIGNER		CLIENT		PROJECT TITLE	
01 25.09.2014 FEASIBILITY STUDY ISSUE				WVR 201 DT		DRAFTER R. GOOSEN DRAFTING CHECK K. SIDRAK DESIGNER R. PARKER DESIGN CHECK D. TONGE PROJECT MANAGER B. DERRICK PROJECT DIRECTOR S. TILDSLEY		SMC AUSTRALIA PTY LTD © ABN 47 065 475 149 SUITE 2, LEVEL 1, 243 NORTHBOURNE AVENUE LYNEHAM ACT 2602 AUSTRALIA PH (02) 6234 1900 FAX (02) 6234 1986 SMC PROJECT No 3002385		RE-ENGINEERING PARKES WAY FEASIBILITY STUDY - VARIANT 2C STAGING PLANS - VARIANT 2C STAGE 4 SHEET 5 OF 5	
						SCALE 1:500		SCALE AS SHOWN		PHASE FEASIBILITY	
								PROJECT / DRAWING No. 3002385-DCS-24-15		REVISION 01	



NOTES:

STAGE 4 WORKS INCLUDES

- DEMOLITION OF TEMPORARY COMMONWEALTH AVE NORTHBOUND EXIT RAMP PAVEMENT
- COMMONWEALTH AVE SOUTHBOUND ENTRY RAMP CONSTRUCTION

TRAFFIC CONDITIONS:

- FINAL PARKES WAY MAINLINE OPEN IN BOTH DIRECTIONS
- ALL MOVEMENTS ARE ALLOWED ON PARKES BOULEVARD
- LEFT TURN FROM COMMONWEALTH AVENUE NORTHBOUND TO PARKES WAY SOUTHBOUND OPEN TO TRAFFIC
- EXISTING PARKES WAY EASTBOUND RETAINED TO PROVIDE COMMONWEALTH AVE PARKES WAY CONNECTIVITY VIA RAMP

DEMOLISH SOUTHBOUND BRIDGE,
PLACE FILL & CONSTRUCT PAVEMENT

LEGEND

- CONSTRUCTION
- LIVE TRAFFIC
- CONTIGUOUS PILE RETAINING WALL
- DEMOLISH

SHT 4

KEY PLAN

DRAWING FILE LOCATION / NAME
I:\3002385\CAD\DWG\49_CS_Construction_Staging\3002385-DCS-2416_[01].dwg

EXTERNAL REFERENCE FILES	REV	DATE	AMENDMENT / REVISION DESCRIPTION	WVR No.	APPROVAL	TITLE	NAME
X:\PMS\ACT\A1 X:\PMS\DES_VZC X:\PMS\KEY_STG X:\PMS\KEY_VZC X:\PMS\KEY_VZC_SR X:\PMS\KEY_VZC_SR X:\PMS\KEY_VZC_SR X:\PMS\KEY_VZC_SR X:\PMS\KEY_VZC_SR	01	11.12.2014	FEASIBILITY STUDY RE-ISSUE	WVR 202	DT	DRAFTER	G. BEAUMONT
						DRAFTING CHECK	K. SIDRAK
						DESIGNER	R. PARKER
						DESIGN CHECK	D. TONGE
						PROJECT MANAGER	B. DERRICK
						PROJECT DIRECTOR	S. TILDSLEY

PLOT DATE
12 Dec 2014

TME
09:38:26

SCALES AT A1 SIZE DRAWING

SCALE 1:500



DESIGNER

SMEC
SMEC AUSTRALIA PTY LTD
© ABN 47 065 475 149
SUITE 2, LEVEL 1, 243 NORTHBOURNE AVENUE
LYNEHAM ACT 2802 AUSTRALIA
PH (02) 6234 1900 FAX (02) 6234 1906
SMEC PROJECT No 3002385

CLIENT



PROJECT TITLE

RE-ENGINEERING PARKES WAY
FEASIBILITY STUDY - VARIANT 2C
STAGING PLANS - VARIANT 2C
STAGE 4B
SHEET 1 OF 1


SCALE
AS SHOWN

PHASE
FEASIBILITY

PROJECT / DRAWING No.
3002385-DCS-2416


REVISION
01

NOT FOR CONSTRUCTION

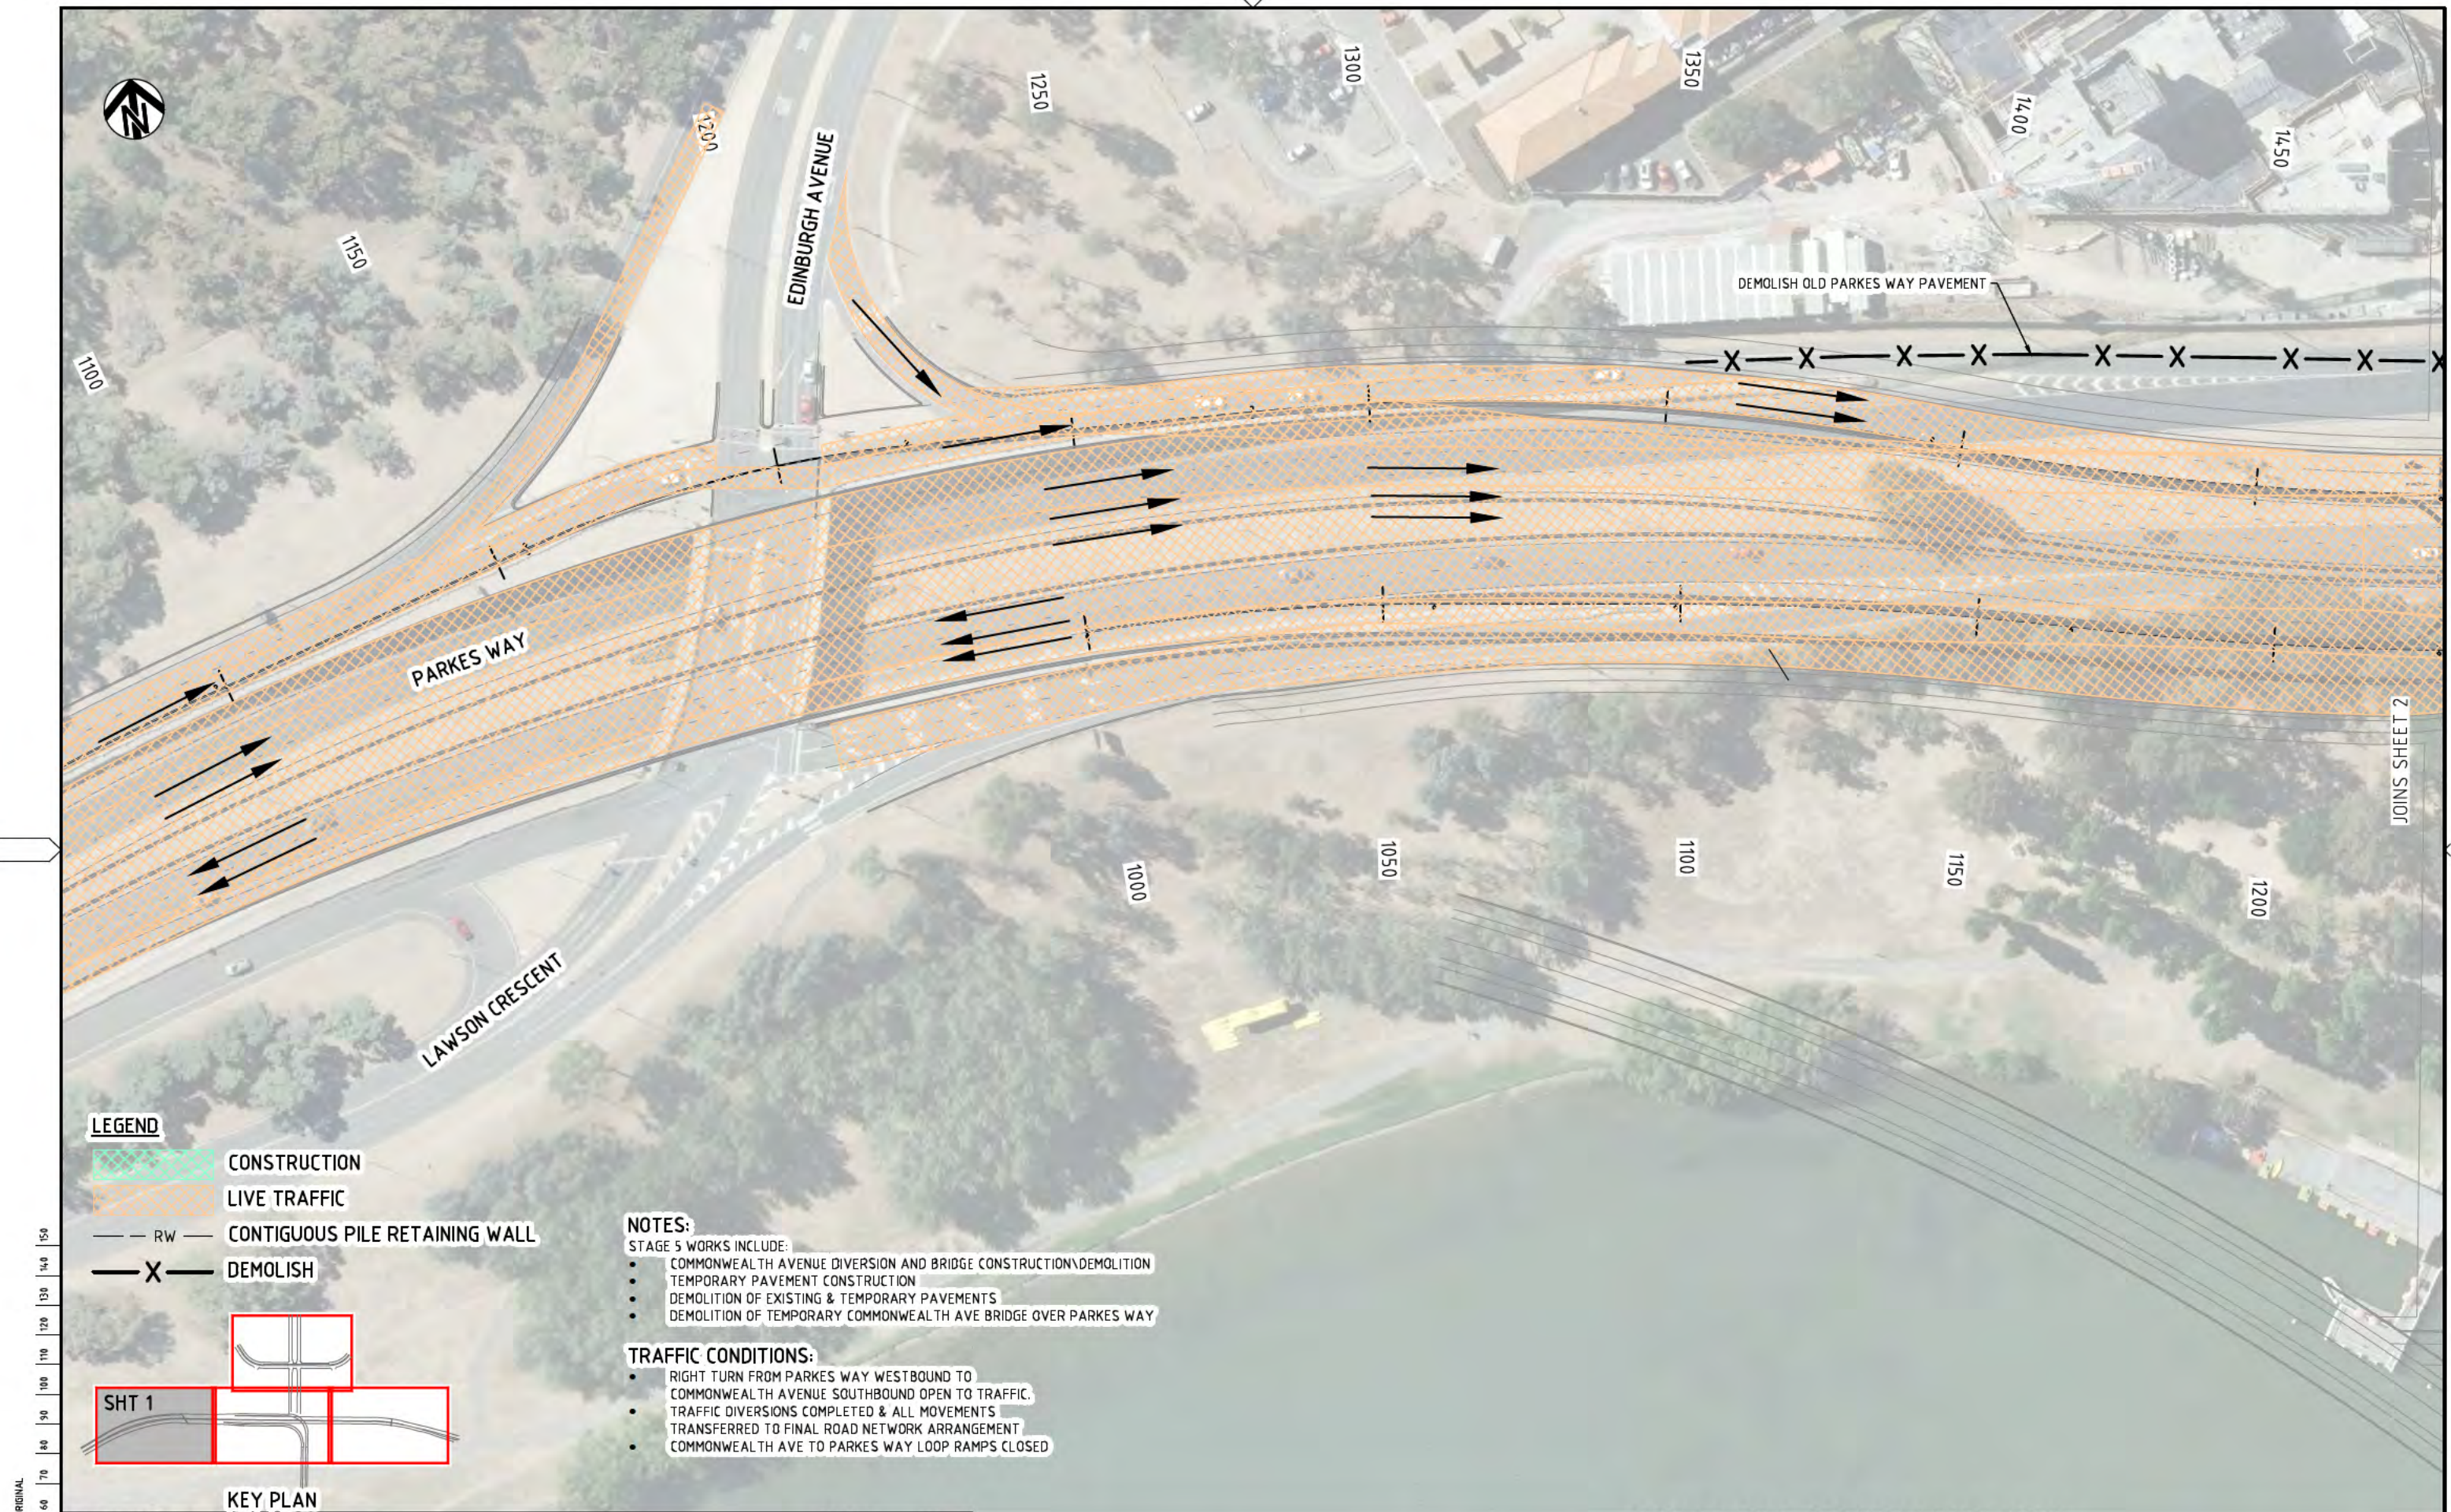

LEGEND

- CONSTRUCTION
- LIVE TRAFFIC
- RW — CONTIGUOUS PILE RETAINING WALL
- X — DEMOLISH

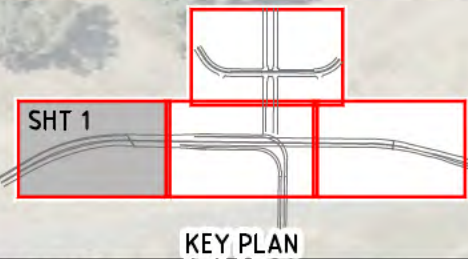

NOTES:


- STAGE 5 WORKS INCLUDE:
- COMMONWEALTH AVENUE DIVERSION AND BRIDGE CONSTRUCTION/DEMOLITION
 - TEMPORARY PAVEMENT CONSTRUCTION
 - DEMOLITION OF EXISTING & TEMPORARY PAVEMENTS
 - DEMOLITION OF TEMPORARY COMMONWEALTH AVE BRIDGE OVER PARKES WAY

TRAFFIC CONDITIONS:

- RIGHT TURN FROM PARKES WAY WESTBOUND TO COMMONWEALTH AVENUE SOUTHBOUND OPEN TO TRAFFIC.
- TRAFFIC DIVERSIONS COMPLETED & ALL MOVEMENTS TRANSFERRED TO FINAL ROAD NETWORK ARRANGEMENT
- COMMONWEALTH AVE TO PARKES WAY LOOP RAMP CLOSED

NOT FOR CONSTRUCTION

DRAWING FILE LOCATION / NAME I:\3002385\CAD\DWG\49_CS_Construction_Staging\3002385-DCS-2511_01.dwg				PLOT DATE 25 Sep 2014		TIME 16:40:17	
EXTERNAL REFERENCE FILES X:\P\3002385\ACT\A1 X:\P\3002385\DES_VZC X:\P\3002385\KEY_STG X:\P\3002385\PLAN_VZC X:\P\3002385\PROF_VZC X:\P\3002385\TRL_VZC X:\P\3002385\WALL_VZC X:\P\3002385\WALL_VZC X:\P\3002385\WALL_VZC	REV	DATE	AMENDMENT / REVISION DESCRIPTION	WVR No.	APPROVAL	TITLE	NAME
	01	25.09.2014	FEASIBILITY STUDY ISSUE	WVR 201	DT	DRAFTER	R. GOOSEN
						DRAFTING CHECK	K. SIDRAK
						DESIGNER	R. PARKER
						DESIGN CHECK	D. TONGE
						PROJECT MANAGER	B. DERRICK
						PROJECT DIRECTOR	S. TILDSLEY
				SCALES AT A1 SIZE DRAWING			
				SCALE 1:500			
				DESIGNER			
				SMEC AUSTRALIA PTY LTD			
				ABN 47 065 475 149			
				SUITE 2, LEVEL 1, 243 NORTHBOURNE AVENUE			
				LYNEHAM ACT 2802 AUSTRALIA			
				PH (02) 6234 1900 FAX (02) 6234 1906			
				SMEC PROJECT No 3002385			
				CLIENT			
				ACT Government			
				Territory and Municipal Services			
				PROJECT TITLE			
				RE-ENGINEERING PARKES WAY			
				FEASIBILITY STUDY - VARIANT 2C			
				STAGING PLANS - VARIANT 2C			
				STAGE 5			
				SHEET 1 OF 4			
SCALE		PHASE		PROJECT / DRAWING No.		REVISION	
AS SHOWN		FEASIBILITY		3002385-DCS-2511		01	

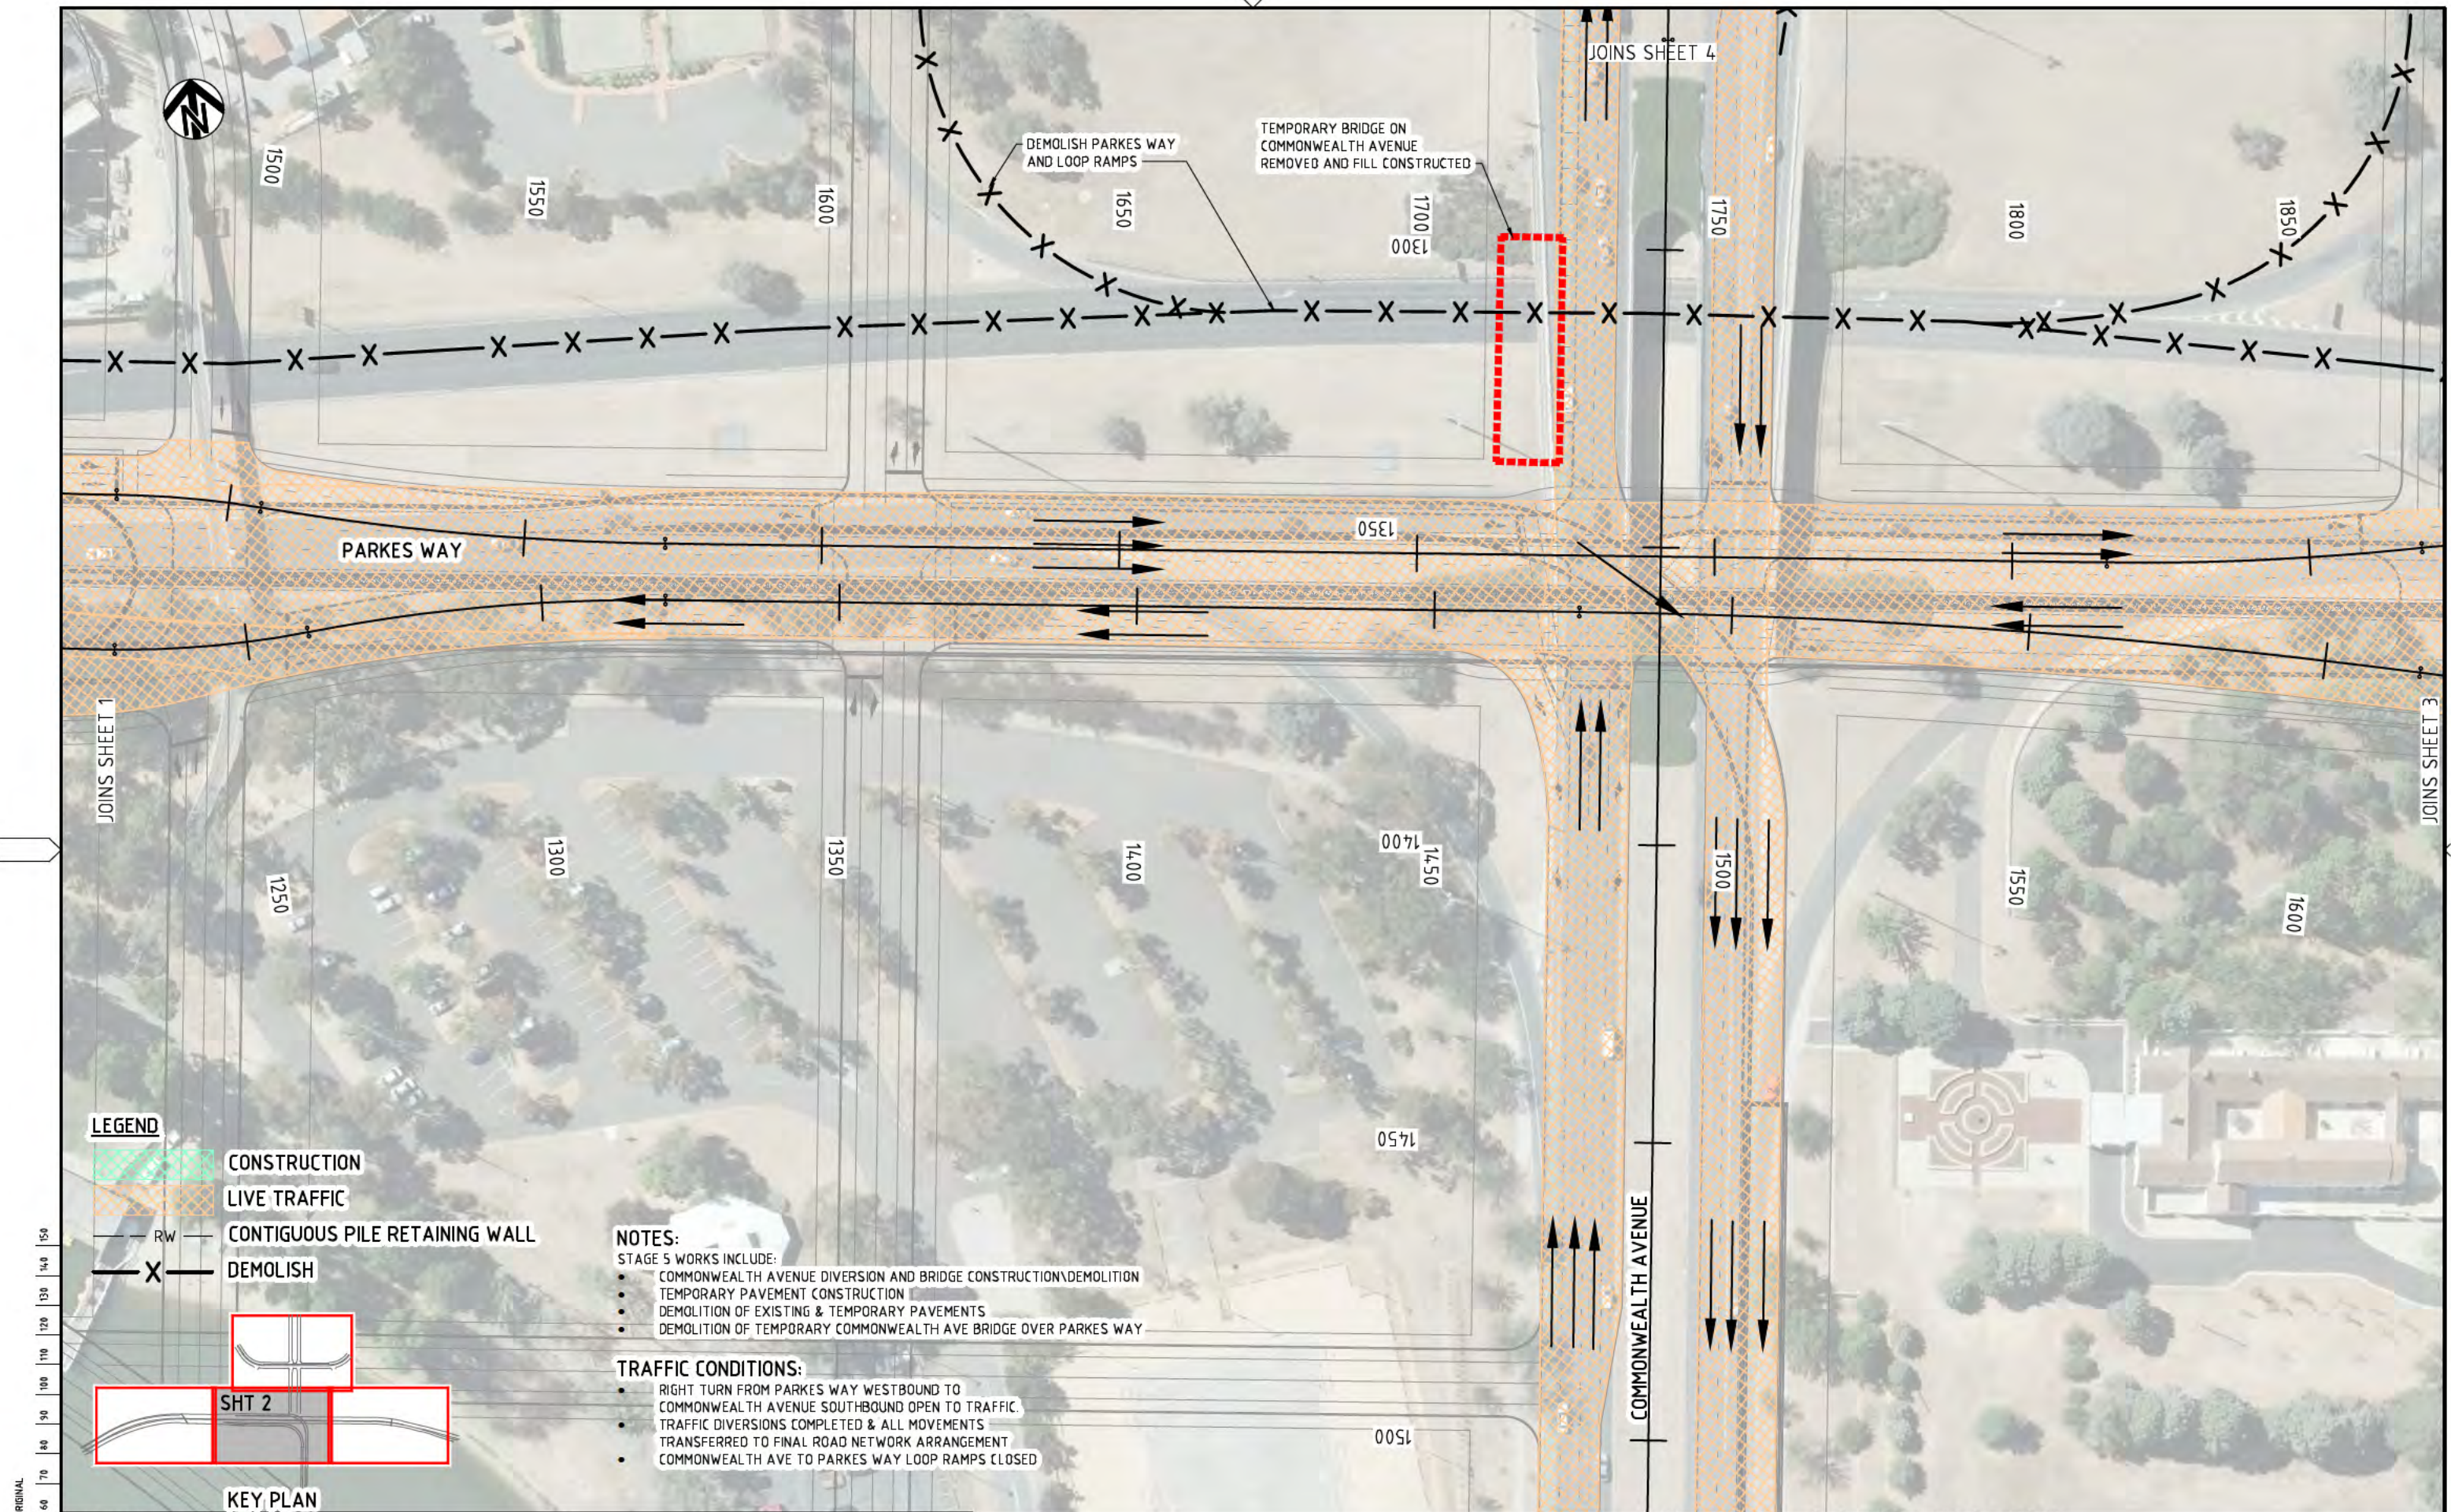

150 mm OH

A1

DRAWING FILE LOCATION / NAME

I:\3002385\CAD\DWG\49_CS_Construction_Staging\3002385-DCS-2512_011.dwg

PLOT DATE

25 Sep 2014

TIME

16:41:06

NOT FOR CONSTRUCTION

EXTERNAL REFERENCE FILES

X:\P\3002385\ACT_A1

X:\P\3002385\DES_V2C

X:\P\3002385\KEY_STG

X:\P\3002385\REF_V2C

X:\P\3002385\TRM_V2C

X:\P\3002385\TRM_V2C_SR

X:\P\3002385\TRM_V2C_SR

X:\P\3002385\TRM_V2C_SR

X:\P\3002385\TRM_V2C_SR

X:\P\3002385\TRM_V2C_SR

REV

01

DATE

25.09.2014

AMENDMENT / REVISION DESCRIPTION

WVR No.

WVR 201

APPROVAL

DT

TITLE

DRAFTER

DRAFTING CHECK

DESIGNER

DESIGN CHECK

PROJECT MANAGER

PROJECT DIRECTOR

R. GOOSEN

K. SIDRAK

R. PARKER

D. TONGE

B. DERRICK

S. TILDSLEY

SCALES AT A1 SIZE DRAWING

SCALE 1:500

5

0

10

20

DESIGNER



SMEC

SMEC AUSTRALIA PTY LTD

© ABN 47 065 475 149

SUITE 2, LEVEL 1, 243 NORTHBOURNE AVENUE

LYNEHAM ACT 2802 AUSTRALIA

PH (02) 6234 1900 FAX (02) 6234 1906

SMEC PROJECT No 3002385

CLIENT



ACT

Government

Territory and Municipal Services

PROJECT TITLE

RE-ENGINEERING PARKES WAY
FEASIBILITY STUDY - VARIANT 2C
STAGING PLANS - VARIANT 2C
STAGE 5
SHEET 2 OF 4

SCALE

AS SHOWN

PHASE


FEASIBILITY

PROJECT / DRAWING No.

3002385-DCS-2512

REVISION

01

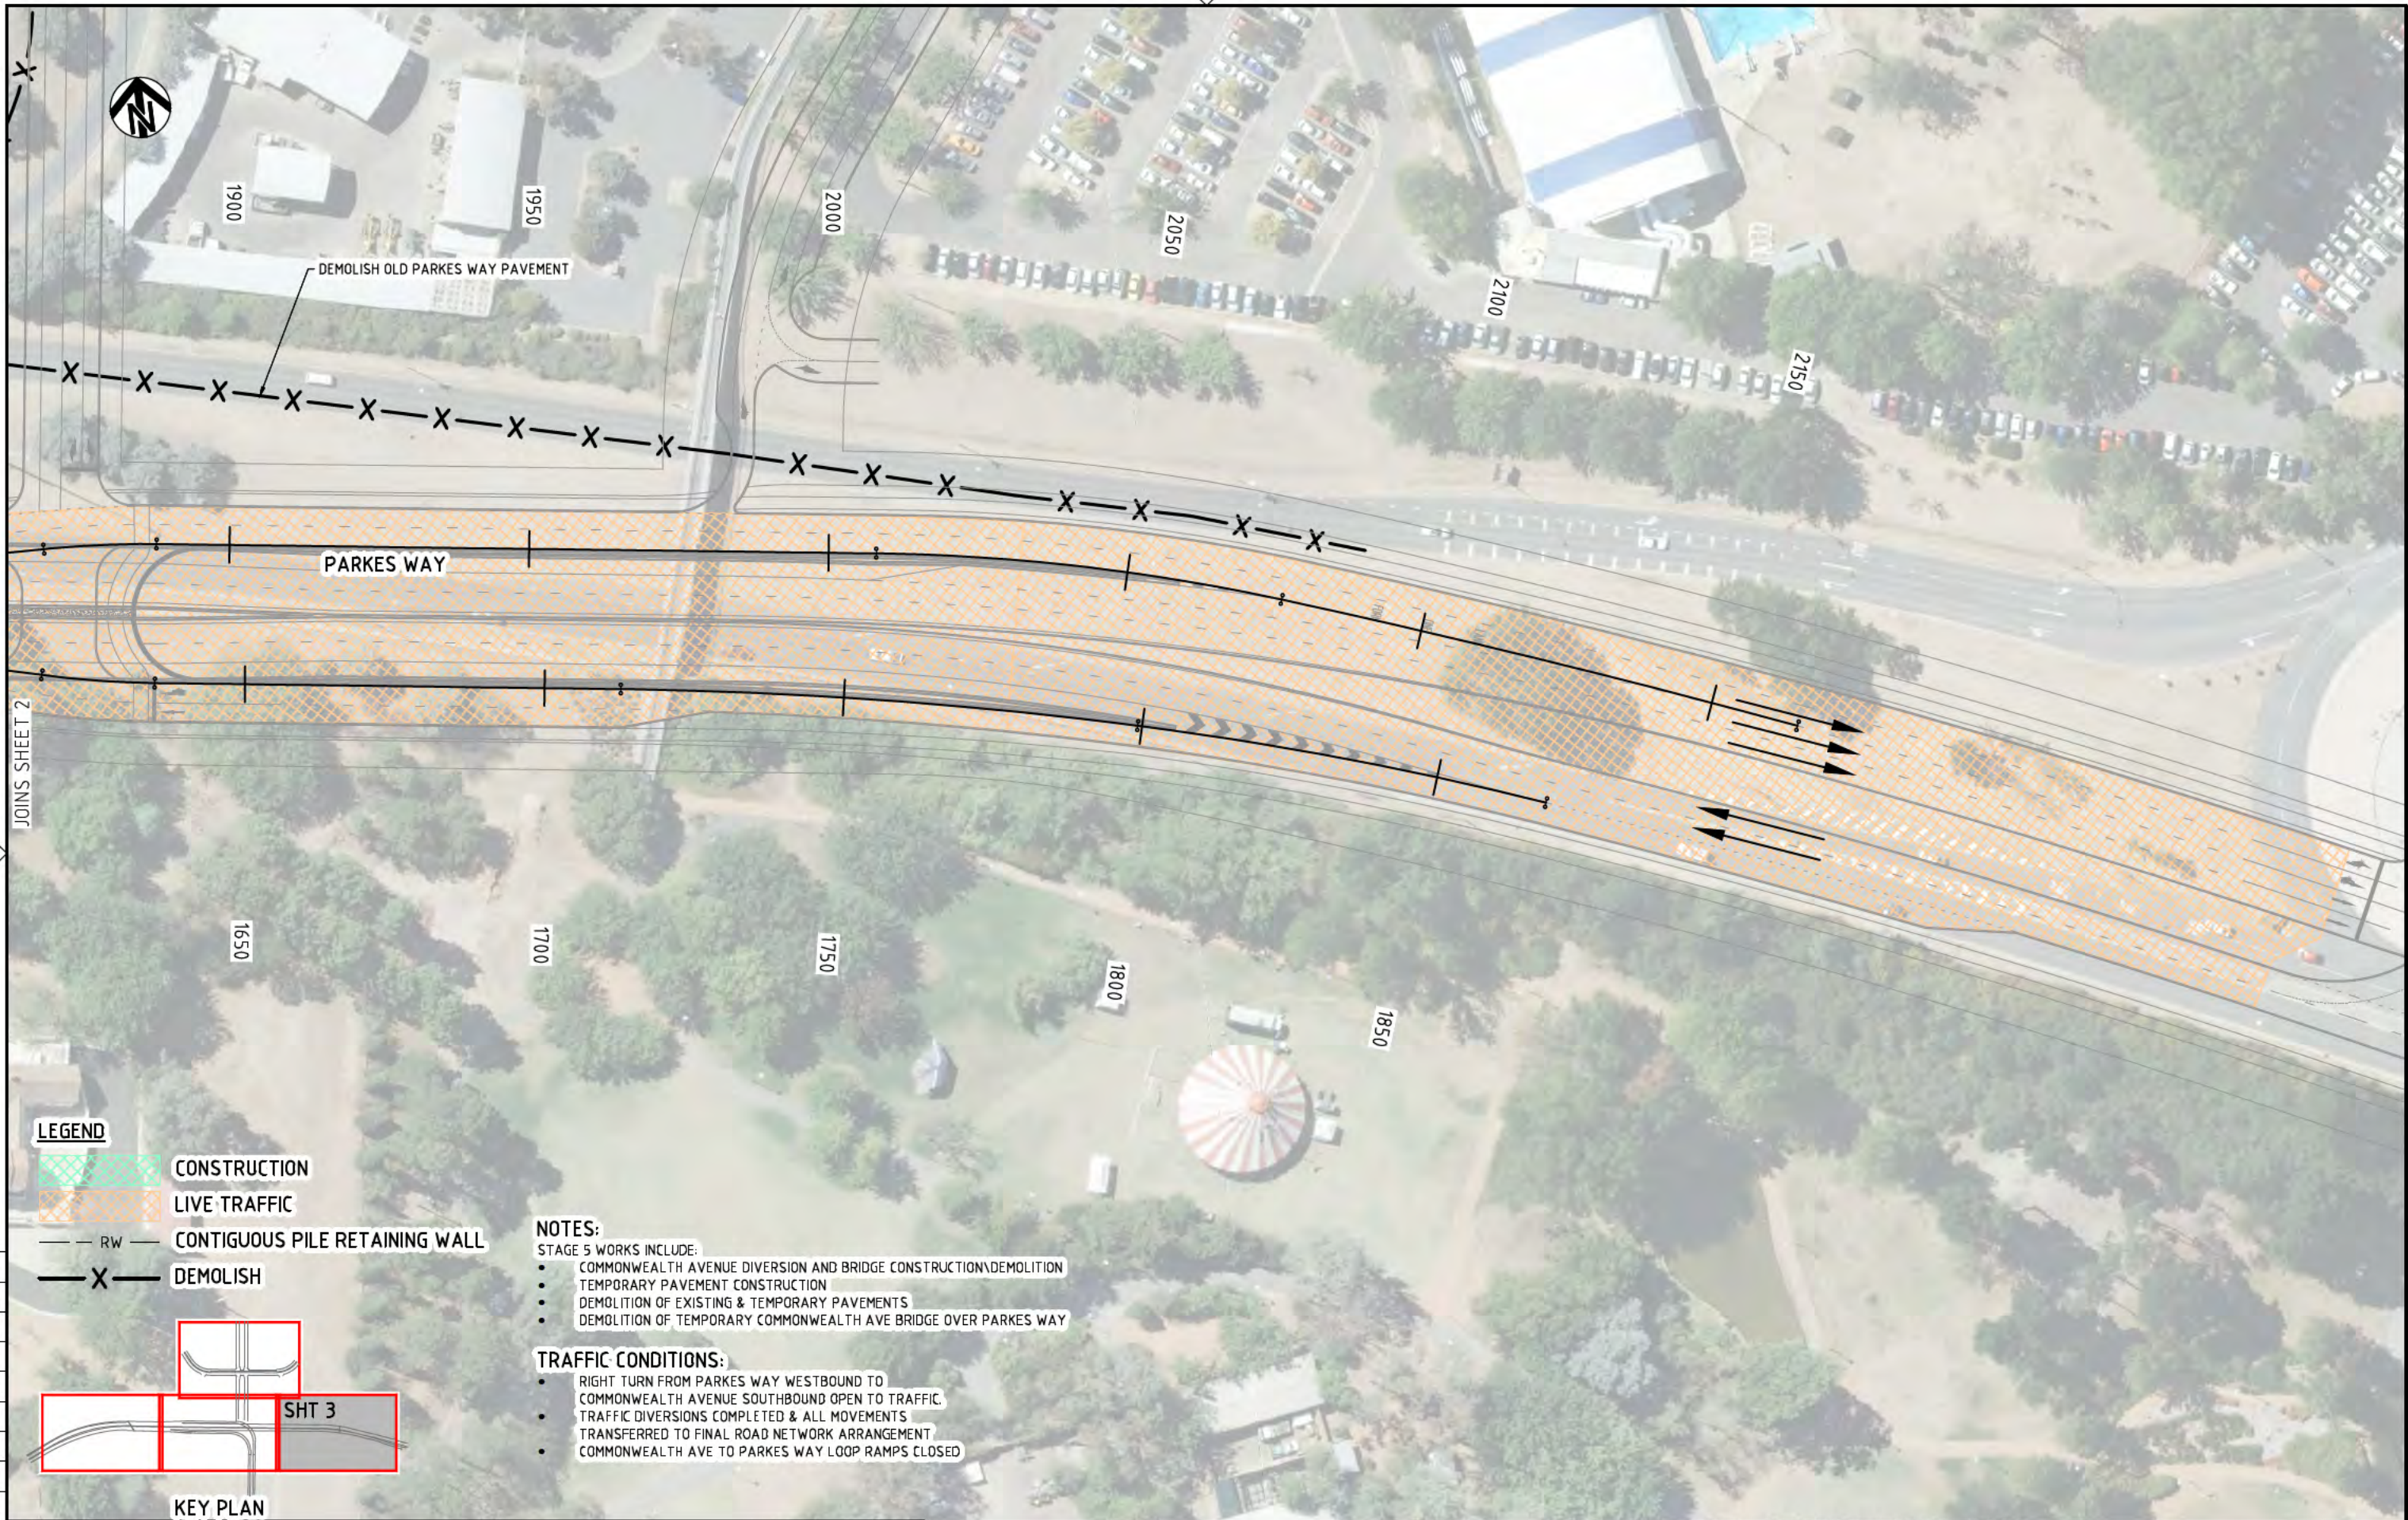

LEGEND


- CONSTRUCTION
- LIVE TRAFFIC
- RW — CONTIGUOUS PILE RETAINING WALL
- X — DEMOLISH

NOTES:

- STAGE 5 WORKS INCLUDE:
- COMMONWEALTH AVENUE DIVERSION AND BRIDGE CONSTRUCTION/DEMOLITION
 - TEMPORARY PAVEMENT CONSTRUCTION
 - DEMOLITION OF EXISTING & TEMPORARY PAVEMENTS
 - DEMOLITION OF TEMPORARY COMMONWEALTH AVE BRIDGE OVER PARKES WAY

TRAFFIC CONDITIONS:

- RIGHT TURN FROM PARKES WAY WESTBOUND TO COMMONWEALTH AVENUE SOUTHBOUND OPEN TO TRAFFIC.
- TRAFFIC DIVERSIONS COMPLETED & ALL MOVEMENTS TRANSFERRED TO FINAL ROAD NETWORK ARRANGEMENT
- COMMONWEALTH AVE TO PARKES WAY LOOP RAMP CLOSED

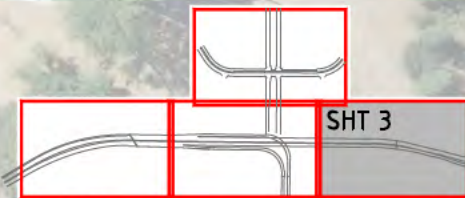

KEY PLAN

DRAWING FILE LOCATION / NAME I:\3002385\CAD\DWG\49_CS_Construction_Staging\3002385-DCS-2513_011.dwg				PLOT DATE 25 Sep 2014		TIME 16:41:53		NOT FOR CONSTRUCTION															
EXTERNAL REFERENCE FILES X:\PMS\ACT\A1 X:\PMS\DES_VZC X:\PMS\KEY_STG X:\PMS\KEY_VZC X:\PMS\CTRL_VZC X:\PMS\CTRL_VZC_CWTH X:\PMS\CTRL_VZC_CWTH X:\PMS\CTRL_VZC_CWTH				REV 01	DATE 25.09.2014	AMENDMENT / REVISION DESCRIPTION FEASIBILITY STUDY ISSUE		WVR No. WVR 201	APPROVAL DT	TITLE DRAFTER DRAFTING CHECK DESIGNER DESIGN CHECK PROJECT MANAGER PROJECT DIRECTOR	NAME R. GOOSEN K. SIDRAK R. PARKER D. TONGE B. DERRICK S. TILDSLEY	SCALES AT A1 SIZE DRAWING SCALE 1:500 		DESIGNER SMEC AUSTRALIA PTY LTD © ABN 47 065 475 149 SUITE 2, LEVEL 1, 243 NORTHBOURNE AVENUE LYNEHAM ACT 2802 AUSTRALIA PH (02) 8234 1900 FAX (02) 8234 1906 SMEC PROJECT No 3002385		CLIENT Territory and Municipal Services		PROJECT TITLE RE-ENGINEERING PARKES WAY FEASIBILITY STUDY - VARIANT 2C STAGING PLANS - VARIANT 2C STAGE 5 SHEET 3 OF 4		SCALE AS SHOWN	PHASE FEASIBILITY	PROJECT / DRAWING No. 3002385-DCS-2513	REVISION 01



NOTES:

STAGE 5 WORKS INCLUDE:

- COMMONWEALTH AVENUE DIVERSION AND BRIDGE CONSTRUCTION\DEMOLITION
- TEMPORARY PAVEMENT CONSTRUCTION
- DEMOLITION OF EXISTING & TEMPORARY PAVEMENTS
- DEMOLITION OF TEMPORARY COMMONWEALTH AVE BRIDGE OVER PARKES WAY

TRAFFIC CONDITIONS:

- RIGHT TURN FROM PARKES WAY WESTBOUND TO COMMONWEALTH AVENUE SOUTHBOUND OPEN TO TRAFFIC.
- TRAFFIC DIVERSIONS COMPLETED & ALL MOVEMENTS TRANSFERRED TO FINAL ROAD NETWORK ARRANGEMENT
- COMMONWEALTH AVE TO PARKES WAY LOOP RAMP CLOSED

LEGEND

- CONSTRUCTION
- LIVE TRAFFIC
- RW — CONTIGUOUS PILE RETAINING WALL
- X — DEMOLISH

SHT 4

KEY PLAN

DRAWING FILE LOCATION / NAME
I:\3002385\CAD\DWG\49_CS_Construction_Staging\3002385-DCS-2514_01.dwg

EXTERNAL REFERENCE FILES	REV	DATE	AMENDMENT / REVISION DESCRIPTION	WVR No.	APPROVAL	TITLE	NAME
X:\PMS\ACT\A1 X:\PMS\DES_VZC X:\PMS\KEY_STG X:\PMS\KEY_VZC X:\PMS\KEY_VZC_SR X:\PMS\KEY_VZC_SR X:\PMS\KEY_VZC_SR X:\PMS\KEY_VZC_SR X:\PMS\KEY_VZC_SR	01	25.09.2014	FEASIBILITY STUDY ISSUE	WVR 201	DT	DRAFTER	R. GOOSEN
						DRAFTING CHECK	K. SIDRAK
						DESIGNER	R. PARKER
						DESIGN CHECK	D. TONGE
						PROJECT MANAGER	B. DERRICK
						PROJECT DIRECTOR	S. TILDSLEY

PLOT DATE
25 Sep 2014

TME
16:42:41

SCALES AT A1 SIZE DRAWING

SCALE 1:500

DESIGNER

SMEC
SMEC AUSTRALIA PTY LTD
© ABN 47 065 475 149
SUITE 2, LEVEL 1, 243 NORTHBOURNE AVENUE
LYNEHAM ACT 2802 AUSTRALIA
PH (02) 8234 1900 FAX (02) 8234 1906
SMEC PROJECT No 3002385

CLIENT



PROJECT TITLE

RE-ENGINEERING PARKES WAY
FEASIBILITY STUDY - VARIANT 2C
STAGING PLANS - VARIANT 2C
STAGE 5
SHEET 4 OF 4

SCALE
AS SHOWN

PHASE
FEASIBILITY

PROJECT / DRAWING No.
3002385-DCS-2514

REVISION
01

NOT FOR CONSTRUCTION

RE-ENGINEERING PARKES WAY AND CIVIC'S SOUTHERN ROAD NETWORK

ENGINEERING FEASIBILITY STUDY

PROJECT No: 23470


CONTRACT No: 2014.23470.110

FEASIBILITY STUDY - VARIANT 2C

DECEMBER 2014



SMEC AUSTRALIA PTY LTD
© ABN 47 065 475 149
SUITE 2, LEVEL 1, 243 NORTHBOURNE AVENUE
LYNEHAM ACT 2602 AUSTRALIA
PH (02) 6234 1900 FAX (02) 6234 1966

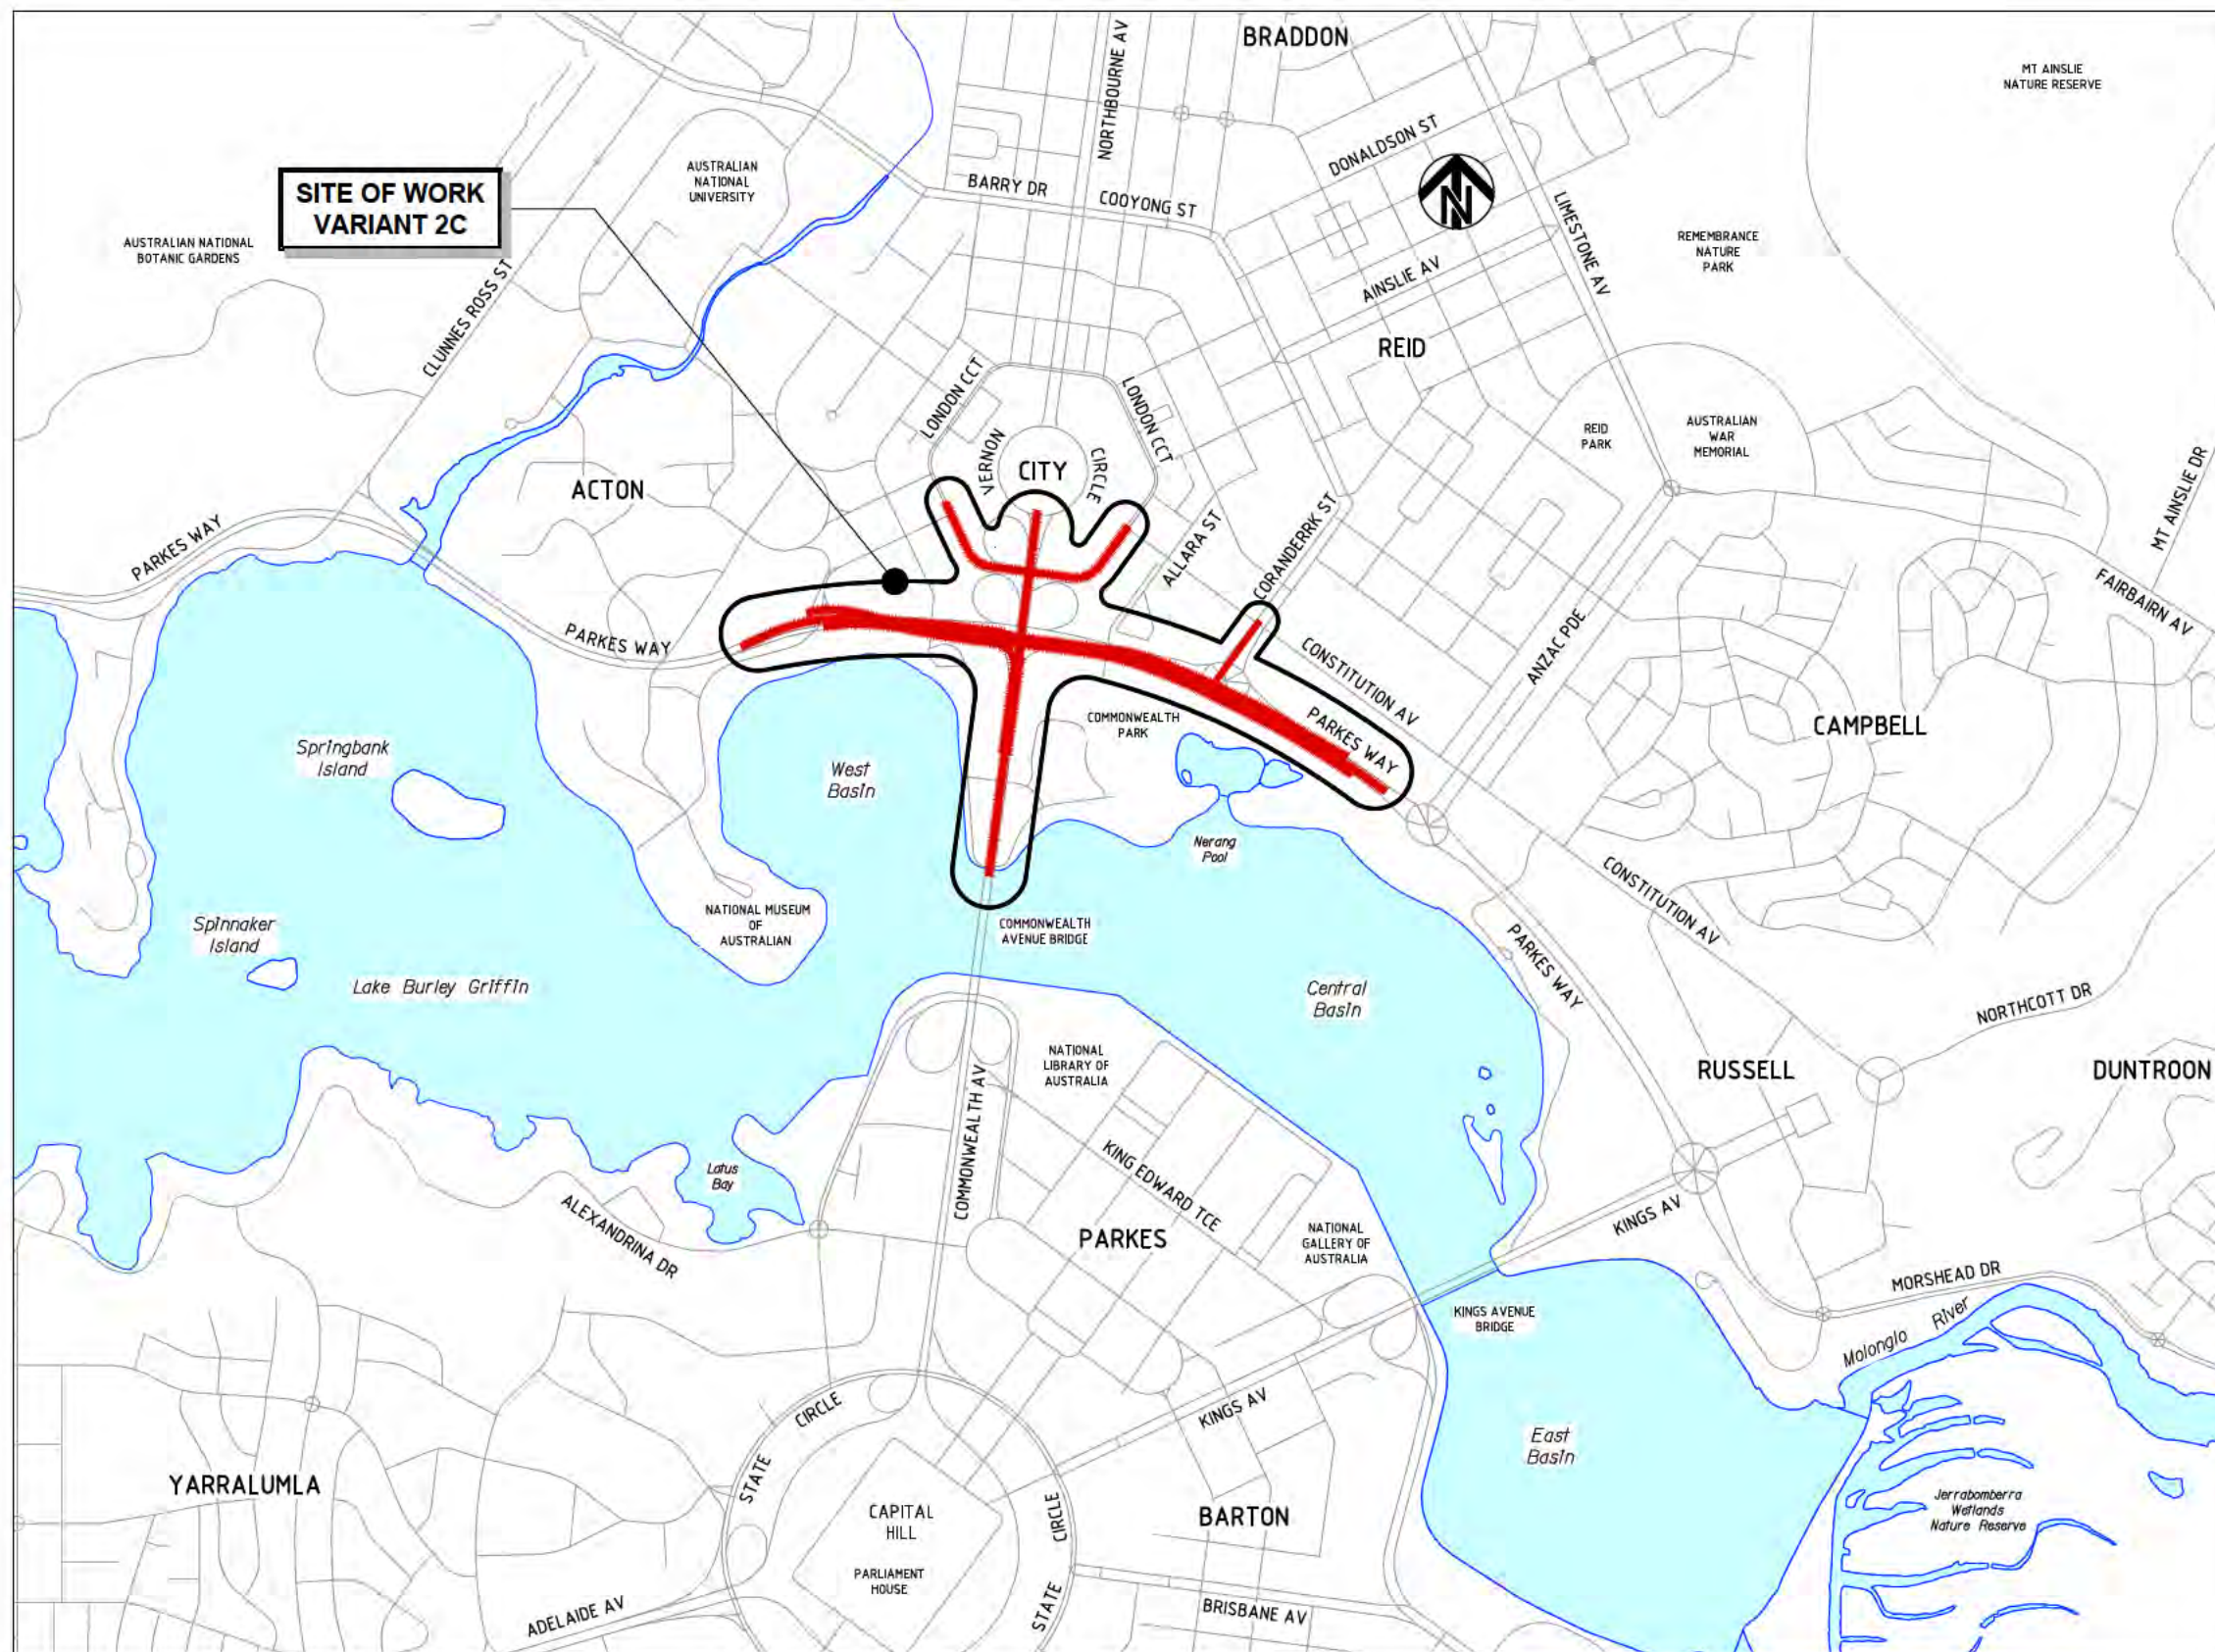

LOCALITY PLAN
SCALE 1:10000

NOT FOR CONSTRUCTION

DRAWING FILE LOCATION / NAME I:\3002385\CAD\DWG\01_GE_Index\3002385-DGE-2011_01.dwg				PLOT DATE 25 Sep 2014		TIME 18:25:28	
EXTERNAL REFERENCE FILES X:\PWS-ACT\LOC X:\PWS-ACT\LA1	REV	DATE	AMENDMENT / REVISION DESCRIPTION	WVR No.	APPROVAL	TITLE	NAME
	01	25.09.2014	FEASIBILITY STUDY ISSUE	WVR 201	DT	DRAFTER	C. DAWSON
						DRAFTING CHECK	K. SIDRAK
						DESIGNER	B. LEJANO
						DESIGN CHECK	T. FERRIS
						PROJECT MANAGER	B. DERRICK
						PROJECT DIRECTOR	S. TILDSLEY
SCALES AT A1 SIZE DRAWING				DESIGNER			
SCALE 1:10000				 SMC AUSTRALIA PTY LTD © ABN 47 065 475 149 SUITE 2, LEVEL 1, 243 NORTHBOURNE AVENUE LYNEHAM ACT 2602 AUSTRALIA PH (02) 6234 1900 FAX (02) 6234 1906 SMC PROJECT No 3002385			
				CLIENT			
				 ACT Government Territory and Municipal Services			
				PROJECT TITLE			
				RE-ENGINEERING PARKES WAY FEASIBILITY STUDY - VARIANT 2C			
				LOCALITY PLAN			
SCALE		PHASE		PROJECT / DRAWING No.		REVISION	
AS SHOWN		PRELIMINARY		3002385-DGE-2011		01	

DRAWING INDEX - VARIANT 2C

DRAWING TITLE	DRAWING NUMBER
VARIANT 2C - GENERAL	
COVER SHEET FEASIBILITY STUDY - VARIANT 2 DRAFT	3002385-DGE-2001
VARIANT 2C - INDEX	
LOCALITY PLAN	3002385-DGE-2011
DRAWING INDEX SHEET 1	3002385-DGE-2021
VARIANT 2C - TYPICAL CROSS SECTIONS	
TYPICAL CROSS SECTIONS SHEET 1	3002385-DGE-2031
TYPICAL CROSS SECTIONS SHEET 2	3002385-DGE-2032
TYPICAL CROSS SECTIONS SHEET 3	3002385-DGE-2033
TYPICAL CROSS SECTIONS SHEET 4	3002385-DGE-2034
TYPICAL CROSS SECTIONS SHEET 5	3002385-DGE-2035
TYPICAL CROSS SECTIONS SHEET 6	3002385-DGE-2036
VARIANT 2C - ROADS - GENERAL ARRANGEMENT PLANS	
GENERAL ARRANGEMENT PARKES WAY MAINLINE SHEET 1 OF 5	3002385-DRD-2111
GENERAL ARRANGEMENT PARKES WAY MAINLINE SHEET 2 OF 5	3002385-DRD-2112
GENERAL ARRANGEMENT PARKES WAY MAINLINE SHEET 3 OF 5	3002385-DRD-2113
GENERAL ARRANGEMENT PARKES WAY MAINLINE SHEET 4 OF 5	3002385-DRD-2114
GENERAL ARRANGEMENT PARKES WAY MAINLINE SHEET 5 OF 5	3002385-DRD-2115
GENERAL ARRANGEMENT PARKES BOULEVARD SHEET 1	3002385-DRD-2121
GENERAL ARRANGEMENT PARKES BOULEVARD SHEET 2	3002385-DRD-2122
GENERAL ARRANGEMENT PARKES BOULEVARD SHEET 3	3002385-DRD-2123
GENERAL ARRANGEMENT PARKES BOULEVARD SHEET 4	3002385-DRD-2124
GENERAL ARRANGEMENT PARKES BOULEVARD SHEET 5	3002385-DRD-2125
GENERAL ARRANGEMENT PARKES BOULEVARD SHEET 6	3002385-DRD-2126
GENERAL ARRANGEMENT COMMONWEALTH AVENUE SHEET 11	3002385-DRD-2131
GENERAL ARRANGEMENT COMMONWEALTH AVENUE SHEET 12	3002385-DRD-2132
GENERAL ARRANGEMENT COMMONWEALTH AVENUE SHEET 13	3002385-DRD-2133
GENERAL ARRANGEMENT LONDON CUIRCUT SHEET 14	3002385-DRD-2134
LONDON CUIRCUT COMMONWEALTH AVENUE SURFACE LEVEL SHEET 15	3002385-DRD-2135
VARIANT 2C - LONGITUDINAL SECTIONS	
LONGITUDINAL SECTION - VARIANT 2C COMMONWEALTH AVENUE (MCC0) SHEET 1 OF 2	3002385-DRD-2201
LONGITUDINAL SECTION - VARIANT 2C COMMONWEALTH AVENUE (MCC0) SHEET 2 OF 2	3002385-DRD-2202
LONGITUDINAL SECTION - VARIANT 2C LONDON CIRCUIT (MCD0) SHEET 1 OF 1	3002385-DRD-2211
LONGITUDINAL SECTION - VARIANT 2C PARKES WAY (MCP0) SHEET 1 OF 3	3002385-DRD-2221
LONGITUDINAL SECTION - VARIANT 2C PARKES WAY (MCP0) SHEET 2 OF 3	3002385-DRD-2222
LONGITUDINAL SECTION - VARIANT 2C PARKES WAY (MCP0) SHEET 3 OF 3	3002385-DRD-2223
LONGITUDINAL SECTION - VARIANT 2C PARKES WAY RIGHT TURN RAMP TO COMMONWEALTH AVENUE (MCR0) SHEET 1 OF 1	3002385-DRD-2241
LONGITUDINAL SECTION - VARIANT 2C PARKES WAY SERVICE ROAD EASTBOUND (MCS0) SHEET 1 OF 2	3002385-DRD-2251
LONGITUDINAL SECTION - VARIANT 2C PARKES WAY SERVICE ROAD EASTBOUND (MCS0) SHEET 2 OF 2	3002385-DRD-2252
LONGITUDINAL SECTION - VARIANT 2C PARKES WAY SERVICE ROAD WESTBOUND (MCT0) SHEET 1 OF 2	3002385-DRD-2261
LONGITUDINAL SECTION - VARIANT 2C PARKES WAY SERVICE ROAD WESTBOUND (MCT0) SHEET 2 OF 2	3002385-DRD-2262
LONGITUDINAL SECTION - VARIANT 2C ENTRY TO EDINBURGH AVENUE (MCV0) SHEET 1 OF 1	3002385-DRD-2271

DRAWING INDEX - VARIANT 2C

DRAWING TITLE	DRAWING NUMBER
VARIANT 2C - SERVICE RELOCATIONS	
TRUNK UTILITIES SERVICES PLAN LEGEND AND NOTES	3002385-DUT-2001
TRUNK UTILITIES SERVICE PLAN PARKES WAY SURFACE BOULEVARD SHEET 1	3002385-DUT-2111
TRUNK UTILITIES SERVICE PLAN PARKES WAY SURFACE BOULEVARD SHEET 2	3002385-DUT-2112
TRUNK UTILITIES SERVICE PLAN PARKES WAY SURFACE BOULEVARD SHEET 3	3002385-DUT-2113
TRUNK UTILITIES SERVICE PLAN PARKES WAY SURFACE BOULEVARD SHEET 4	3002385-DUT-2114
TRUNK UTILITIES SERVICE PLAN PARKES WAY SURFACE BOULEVARD SHEET 5	3002385-DUT-2115
TRUNK UTILITIES SERVICE PLAN PARKES WAY SURFACE BOULEVARD SHEET 6	3002385-DUT-2116
TRUNK UTILITIES SERVICE PLAN PARKES WAY SURFACE BOULEVARD SHEET 7	3002385-DUT-2117
TRUNK UTILITIES SERVICE PLAN PARKES WAY SURFACE BOULEVARD SHEET 8	3002385-DUT-2118
TRUNK UTILITIES SERVICE PLAN COMMONWEALTH AVENUE SURFACE LEVEL SHEET 11	3002385-DUT-2121
TRUNK UTILITIES SERVICE PLAN COMMONWEALTH AVENUE SURFACE LEVEL SHEET 12	3002385-DUT-2122
TRUNK UTILITIES SERVICE PLAN COMMONWEALTH AVENUE SURFACE LEVEL SHEET 13	3002385-DUT-2123
TRUNK UTILITIES SERVICE PLAN COMMONWEALTH AVENUE SURFACE LEVEL SHEET 14	3002385-DUT-2124
TRUNK UTILITIES SERVICE PLAN COMMONWEALTH AVENUE SURFACE LEVEL SHEET 15	3002385-DUT-2125
CONSTRUCTION STAGING PLANS	
STAGING PLANS - VARIANT 2C KEY PLAN, NOTES AND LEGEND	3002385-DCS-2001
STAGING PLANS - VARIANT 2C STAGE 1A SHEET 1 OF 4	3002385-DCS-2111
STAGING PLANS - VARIANT 2C STAGE 1A SHEET 2 OF 4	3002385-DCS-2112
STAGING PLANS - VARIANT 2C STAGE 1A SHEET 3 OF 4	3002385-DCS-2113
STAGING PLANS - VARIANT 2C STAGE 1A SHEET 4 OF 4	3002385-DCS-2114
STAGING PLANS - VARIANT 2C STAGE 1B SHEET 1 OF 1	3002385-DCS-2115
STAGING PLANS - VARIANT 2C STAGE 1C SHEET 1 OF 1	3002385-DCS-2116
STAGING PLANS - VARIANT 2C STAGE 2 SHEET 1 OF 4	3002385-DCS-2211
STAGING PLANS - VARIANT 2C STAGE 2 SHEET 2 OF 4	3002385-DCS-2212
STAGING PLANS - VARIANT 2C STAGE 2 SHEET 3 OF 4	3002385-DCS-2213
STAGING PLANS - VARIANT 2C STAGE 2 SHEET 4 OF 4	3002385-DCS-2214
STAGING PLANS - VARIANT 2C STAGE 3 SHEET 1 OF 4	3002385-DCS-2311
STAGING PLANS - VARIANT 2C STAGE 3 SHEET 2 OF 4	3002385-DCS-2312
STAGING PLANS - VARIANT 2C STAGE 3 SHEET 3 OF 4	3002385-DCS-2313
STAGING PLANS - VARIANT 2C STAGE 3 SHEET 4 OF 4	3002385-DCS-2314
STAGING PLANS - VARIANT 2C STAGE 4 SHEET 1 OF 5	3002385-DCS-2411
STAGING PLANS - VARIANT 2C STAGE 4 SHEET 2 OF 5	3002385-DCS-2412
STAGING PLANS - VARIANT 2C STAGE 4 SHEET 3 OF 5	3002385-DCS-2413
STAGING PLANS - VARIANT 2C STAGE 4 SHEET 4 OF 5	3002385-DCS-2414
STAGING PLANS - VARIANT 2C STAGE 4 SHEET 5 OF 5	3002385-DCS-2415
STAGING PLANS - VARIANT 2C STAGE 4B SHEET 1 OF 1	3002385-DCS-2416
STAGING PLANS - VARIANT 2C STAGE 5 SHEET 1 OF 4	3002385-DCS-2511
STAGING PLANS - VARIANT 2C STAGE 5 SHEET 2 OF 4	3002385-DCS-2512
STAGING PLANS - VARIANT 2C STAGE 5 SHEET 3 OF 4	3002385-DCS-2513
STAGING PLANS - VARIANT 2C STAGE 5 SHEET 4 OF 4	3002385-DCS-2514

DRAWING FILE LOCATION / NAME
I:\3002385\CAD\DWG\01_GE_Index\3002385-DGE-2021_1021.dwgPLOT DATE
12 Dec 2014TIME
09:31:37EXTERNAL REFERENCE FILES
X:\PWFS\ACT\A1
X:\PWFS\V2C_INDEX

REV	DATE	AMENDMENT / REVISION DESCRIPTION	WVR No.
01	25.09.2014	FEASIBILITY STUDY ISSUE	WVR 201
02	11.12.2014	FEASIBILITY STUDY RE-ISSUE	WVR 202

APPROVAL	TITLE	NAME
DT	DRAFTER	C. DAWSON
DT	DRAFTING CHECK	K. SIDRAK
	DESIGNER	B. LEJANO
	DESIGN CHECK	T. FERRIS
	PROJECT MANAGER	B. DERRICK
	PROJECT DIRECTOR	S. TILDSLEY

SCALES AT A1 SIZE DRAWING

DESIGNER


SMC AUSTRALIA PTY LTD
© ABN 47 065 475 149
SUITE 2, LEVEL 1, 243 NORTHBOURNE AVENUE
LYNEHAM ACT 2602 AUSTRALIA
PH (02) 6234 1900 FAX (02) 6234 1986
SMC PROJECT No 3002385CLIENT

ACT
Territory and Municipal Services

NOT FOR CONSTRUCTION

PROJECT TITLE RE-ENGINEERING PARKES WAY FEASIBILITY STUDY - VARIANT 2C	
DRAWING INDEX SHEET 1	
SCALE AS SHOWN	PHASE PRELIMINARY
PROJECT / DRAWING No. 3002385-DGE-2021	REVISION 02


150 mm ON ORIGINAL
A1
0 10 20 30 40 50 60 70 80 90 100 110 120 130 140 150

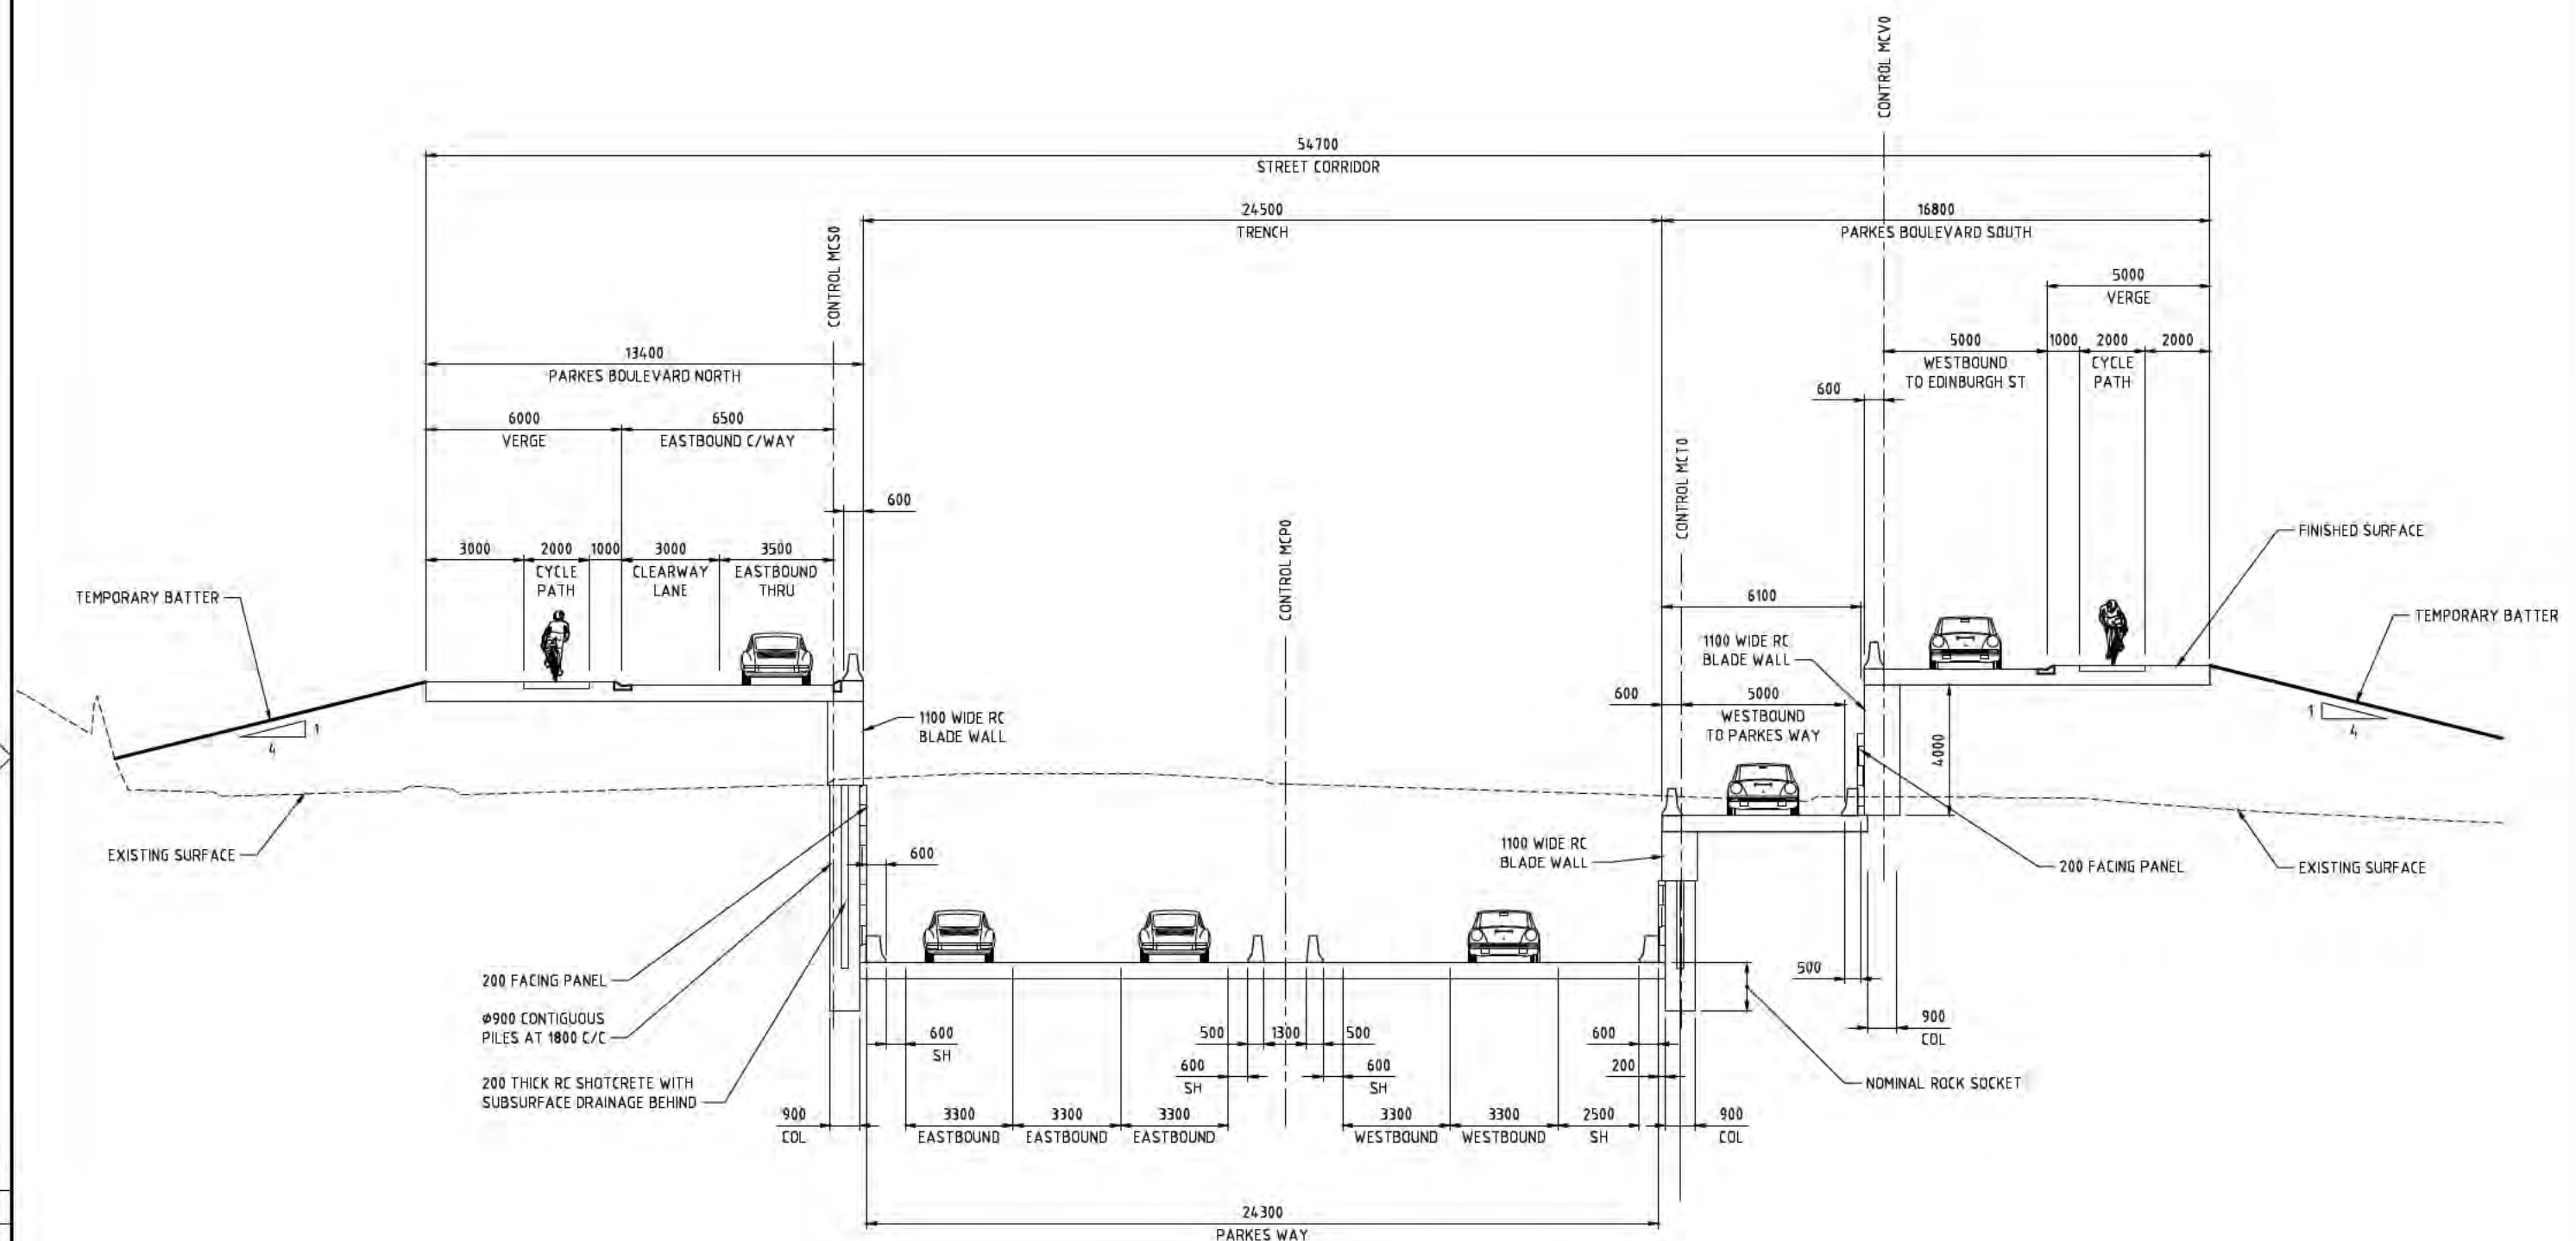

01. PARKES WAY CROSS SECTION
WEST OF MARCUS CLARKE STREET

NOT FOR CONSTRUCTION

DRAWING FILE LOCATION / NAME I:\3002385\CAD\DWG\83_RD_Typ\3002385-DGE-2031_01.dwg				PLOT DATE 25 Sep 2014		TIME 18:16:35	
EXTERNAL REFERENCE FILES	REV	DATE	AMENDMENT / REVISION DESCRIPTION	WVR No.	APPROVAL	TITLE	NAME
	01	25.09.2014	FEASIBILITY STUDY ISSUE	WVR 201	DT	DRAFTER	C. DAWSON
						DRAFTING CHECK	K. SIDRAK
						DESIGNER	B. LEJANO
						DESIGN CHECK	T. FERRIS
						PROJECT MANAGER	B. DERRICK
						PROJECT DIRECTOR	S. TILDSLEY
SCALES AT A1 SIZE DRAWING				DESIGNER			
SCALE 1:100 @ A1				 SMC AUSTRALIA PTY LTD ABN 47 065 475 149 SUITE 2, LEVEL 1, 243 NORTHBOURNE AVENUE LYNEHAM ACT 2602 AUSTRALIA PH (02) 8234 1000 FAX (02) 8234 1086 SMC PROJECT No 3002385			
				CLIENT			
				 ACT Government Territory and Municipal Services			
				PROJECT TITLE			
				RE-ENGINEERING PARKES WAY FEASIBILITY STUDY - VARIANT 2C			
				TYPICAL CROSS SECTIONS SHEET 1			
SCALE AS SHOWN		PHASE PRELIMINARY		PROJECT / DRAWING No. 3002385-DGE-2031		REVISION 01	

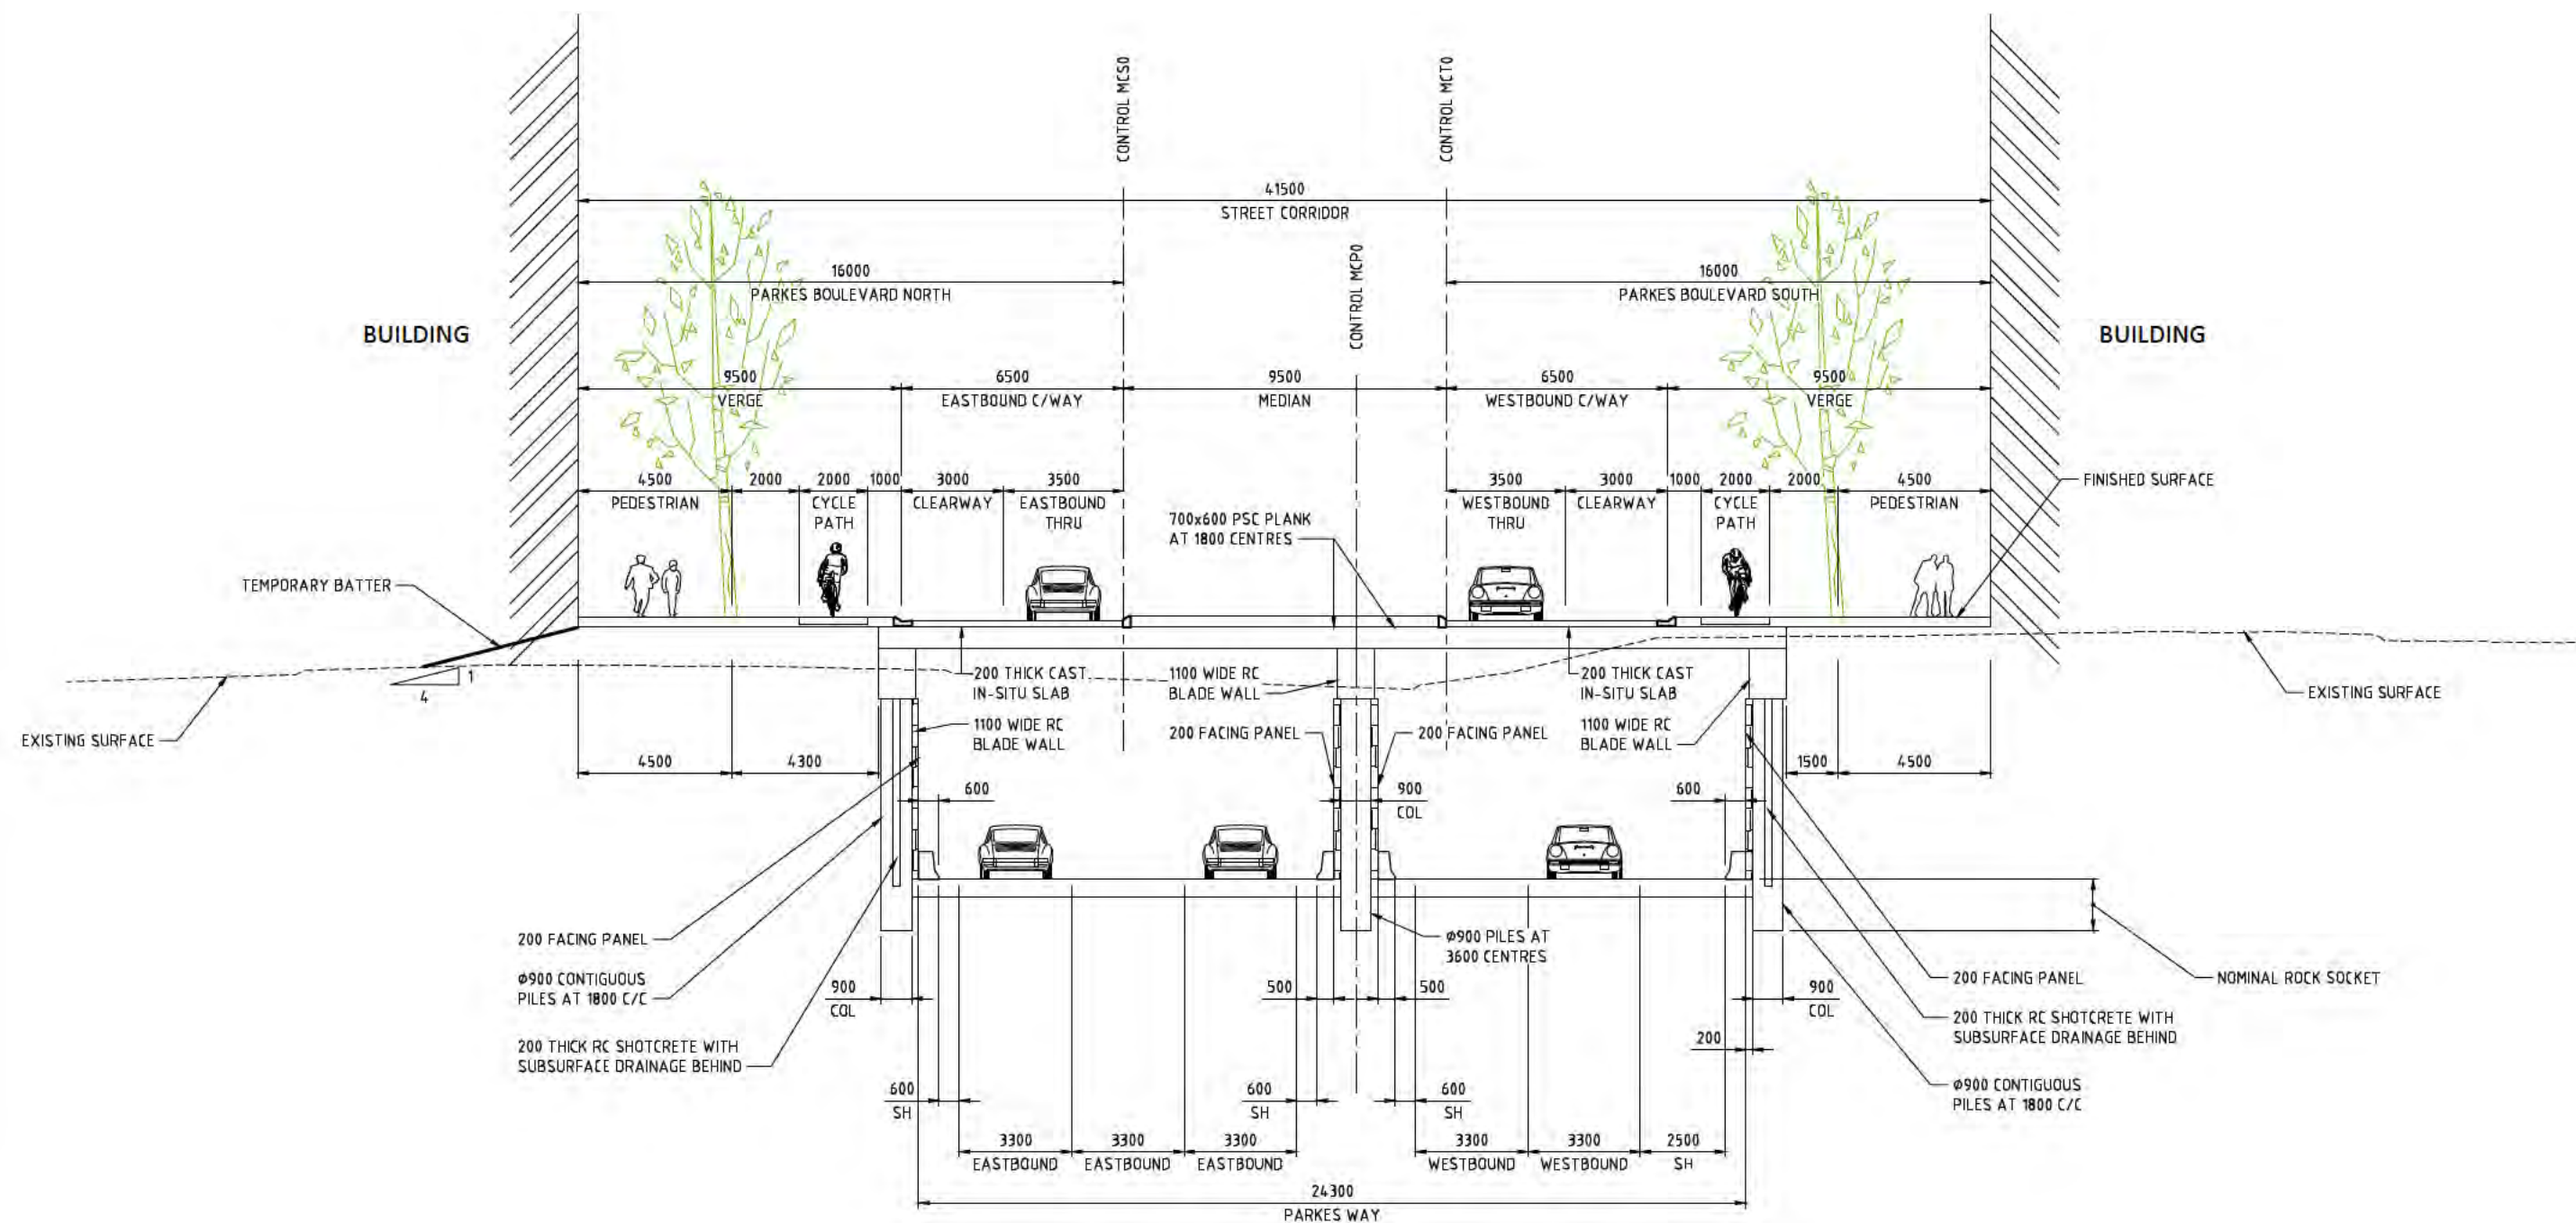

02. PARKES WAY CROSS SECTION
BETWEEN MARCUS CLARKE STREET AND NEW WEST ROAD

NOT FOR CONSTRUCTION


DRAWING FILE LOCATION / NAME
I:\3002385\CAD\DWG\03_RD_Typ\3002385-DGE-2032_01.dwg

PLOT DATE
25 Sep 2014

TIME
18:16:55

REV	DATE	AMENDMENT / REVISION DESCRIPTION
01	25.09.2014	FEASIBILITY STUDY ISSUE

WVR No.	APPROVAL	TITLE	NAME
WVR 201	DT	DRAFTER	C. DAWSON
		DRAFTING CHECK	K. SIDRAK
		DESIGNER	B. LEJANO
		DESIGN CHECK	T. FERRIS
		PROJECT MANAGER	B. DERRICK
		PROJECT DIRECTOR	S. TILDSLEY

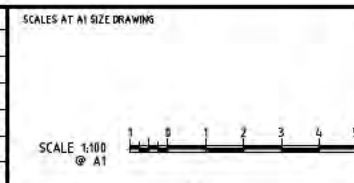


DESIGNER

SMEC
SMEC AUSTRALIA PTY LTD
ABN 47 065 475 149
SUITE 2, LEVEL 1, 243 NORTHBOURNE AVENUE
LYNEHAM ACT 2602 AUSTRALIA
PH (02) 6234 1900 FAX (02) 6234 1988
SMEC PROJECT No 3002385

CLIENT


ACT
Government
Territory and Municipal Services

PROJECT TITLE	RE-ENGINEERING PARKES WAY FEASIBILITY STUDY - VARIANT 2C
TYPICAL CROSS SECTIONS SHEET 2	
SCALE	AS SHOWN
PHASE	PRELIMINARY
PROJECT / DRAWING No.	3002385-DGE-2032
REVISION	01

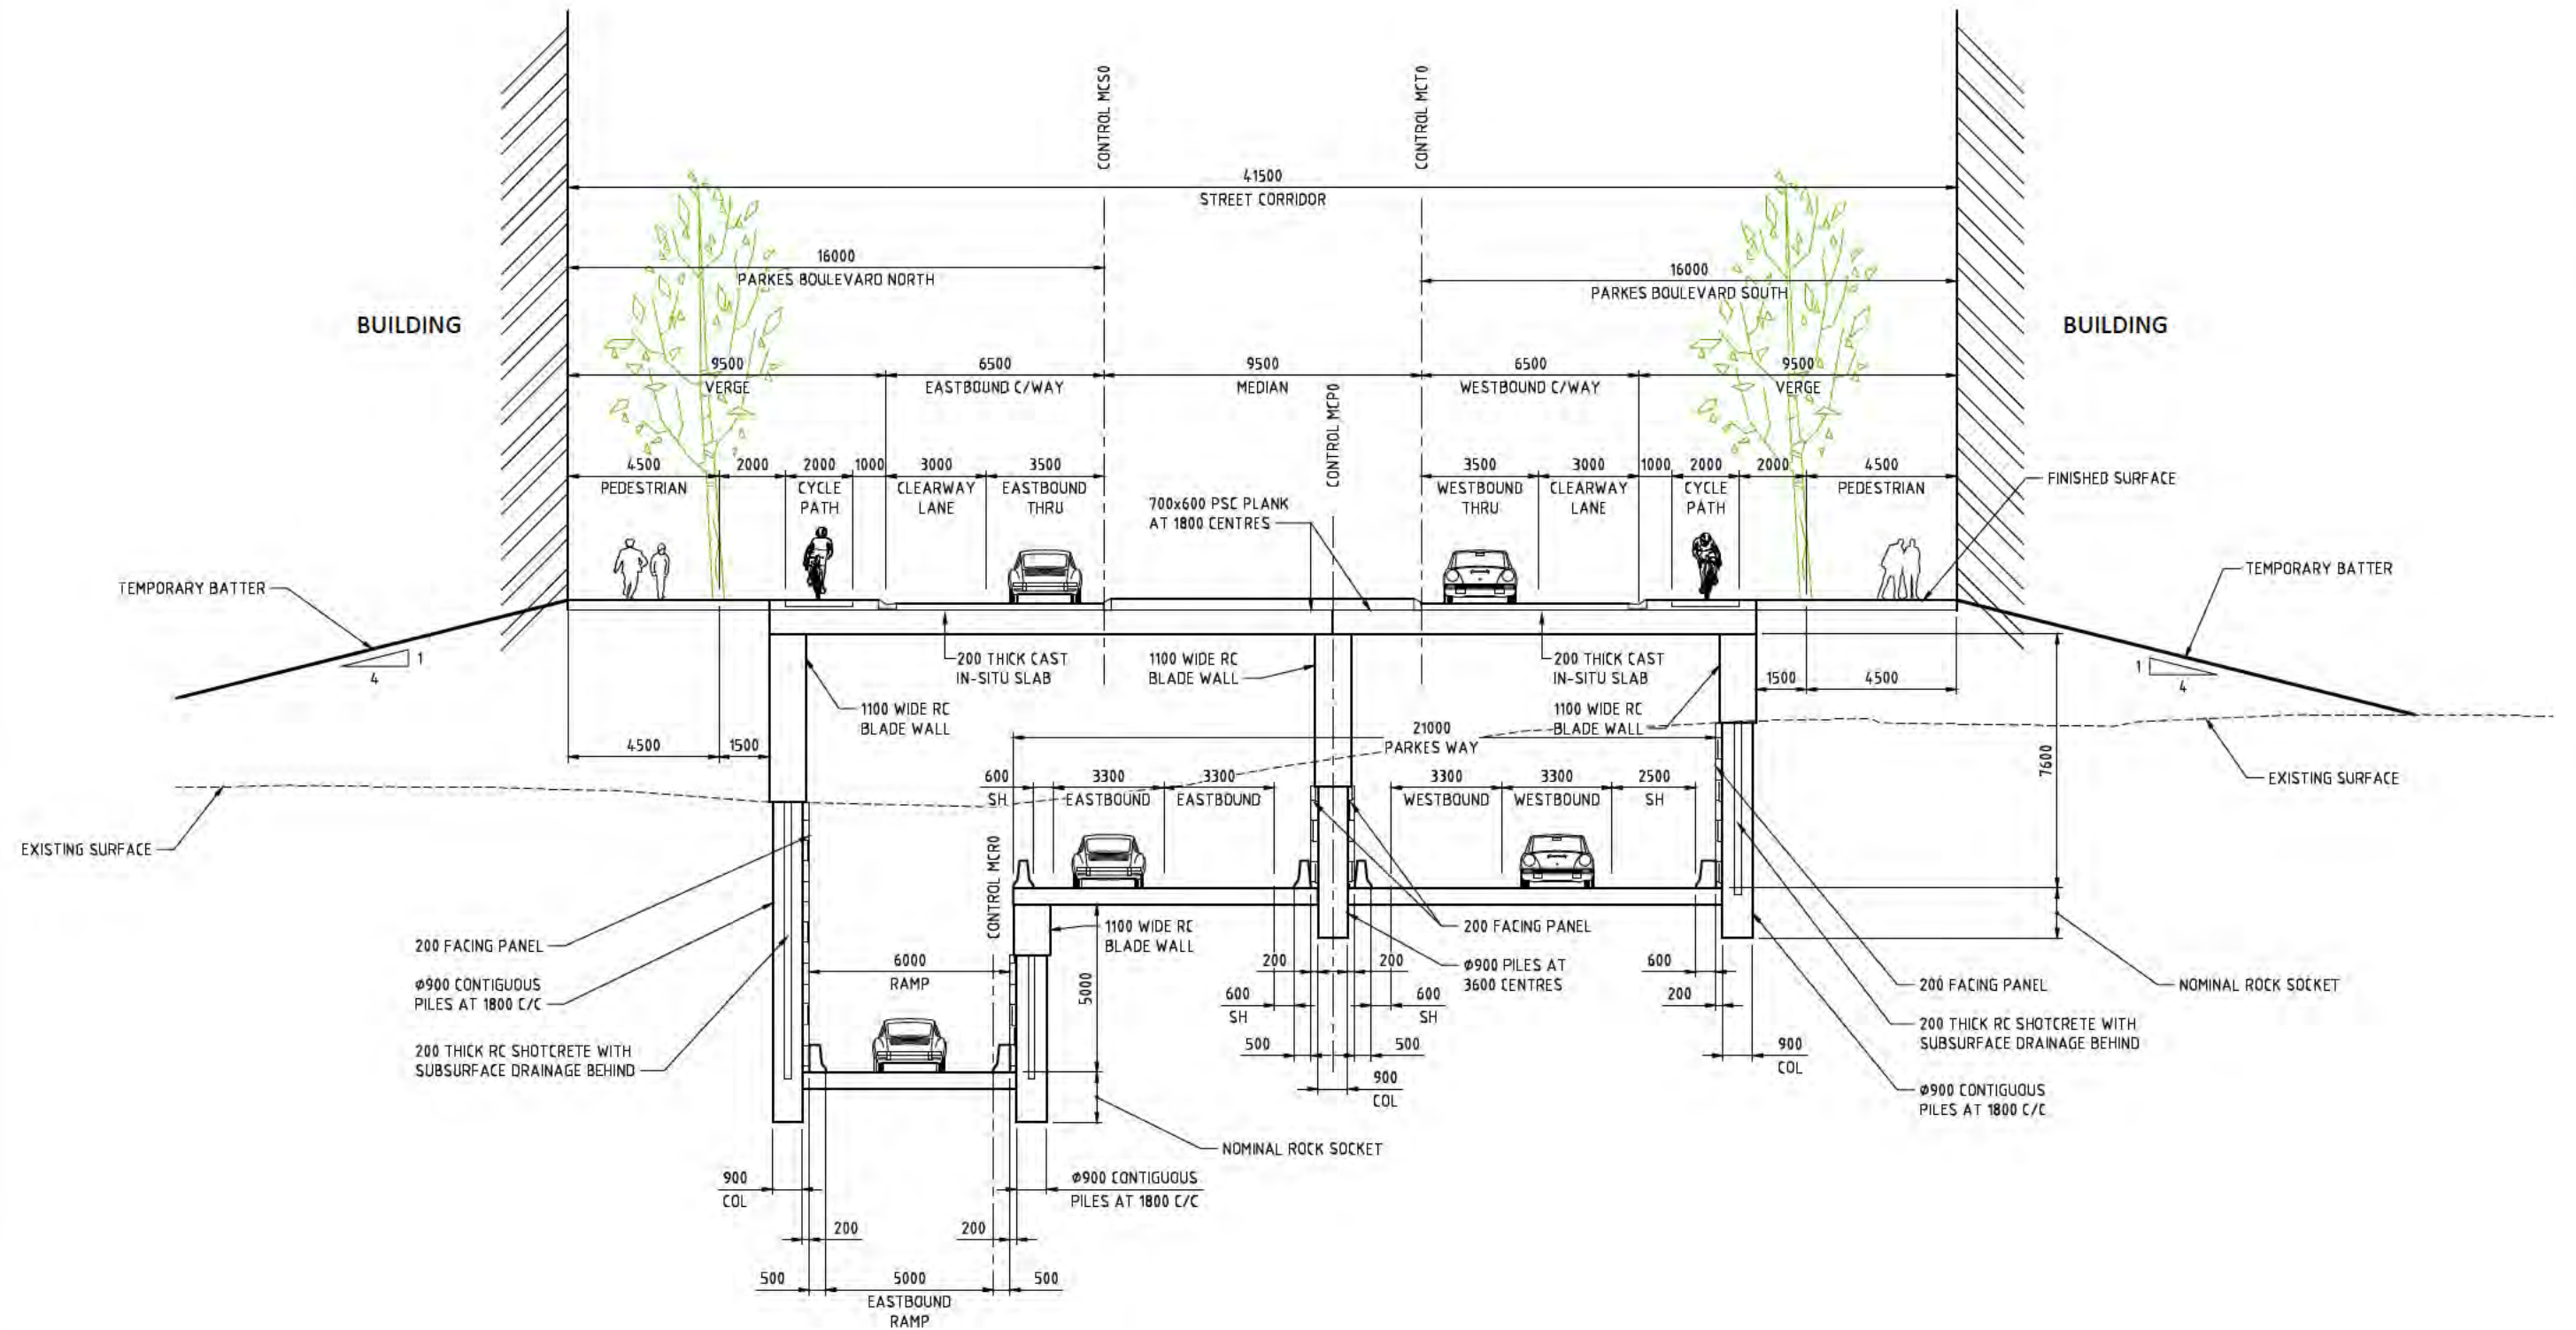

NOT FOR CONSTRUCTION


DRAWING FILE LOCATION / NAME I:\3002385\CAD\DWG\03_RD_Typ\3002385-DGE-2033_01.dwg				PLOT DATE 25 Sep 2014		TIME 18:17:14	
EXTERNAL REFERENCE FILES	REV	DATE	AMENDMENT / REVISION DESCRIPTION	WVR No.	APPROVAL	TITLE	NAME
	01	25.09.2014	FEASIBILITY STUDY ISSUE	WVR 201	DT	DRAFTER	C. DAWSON
						DRAFTING CHECK	K. SIDRAK
						DESIGNER	B. LEJANO
						DESIGN CHECK	T. FERRIS
						PROJECT MANAGER	B. DERRICK
						PROJECT DIRECTOR	S. TILDSLEY
SCALES AT A1 SIZE DRAWING				DESIGNER			
SCALE 1:100 @ A1				SMC SMC AUSTRALIA PTY LTD ABN 47 065 475 149 SUITE 2, LEVEL 1, 243 NORTHBOURNE AVENUE LYNEHAM ACT 2802 AUSTRALIA PH (02) 6234 1900 FAX (02) 6234 1988 SMC PROJECT No 3002385			
				CLIENT			
				ACT Government Territory and Municipal Services			
				PROJECT TITLE			
				RE-ENGINEERING PARKES WAY FEASIBILITY STUDY - VARIANT 2C			
				TYPICAL CROSS SECTIONS SHEET 3			
SCALE		PHASE		PROJECT / DRAWING No.		REVISION	
AS SHOWN		PRELIMINARY		3002385-DGE-2033		01	

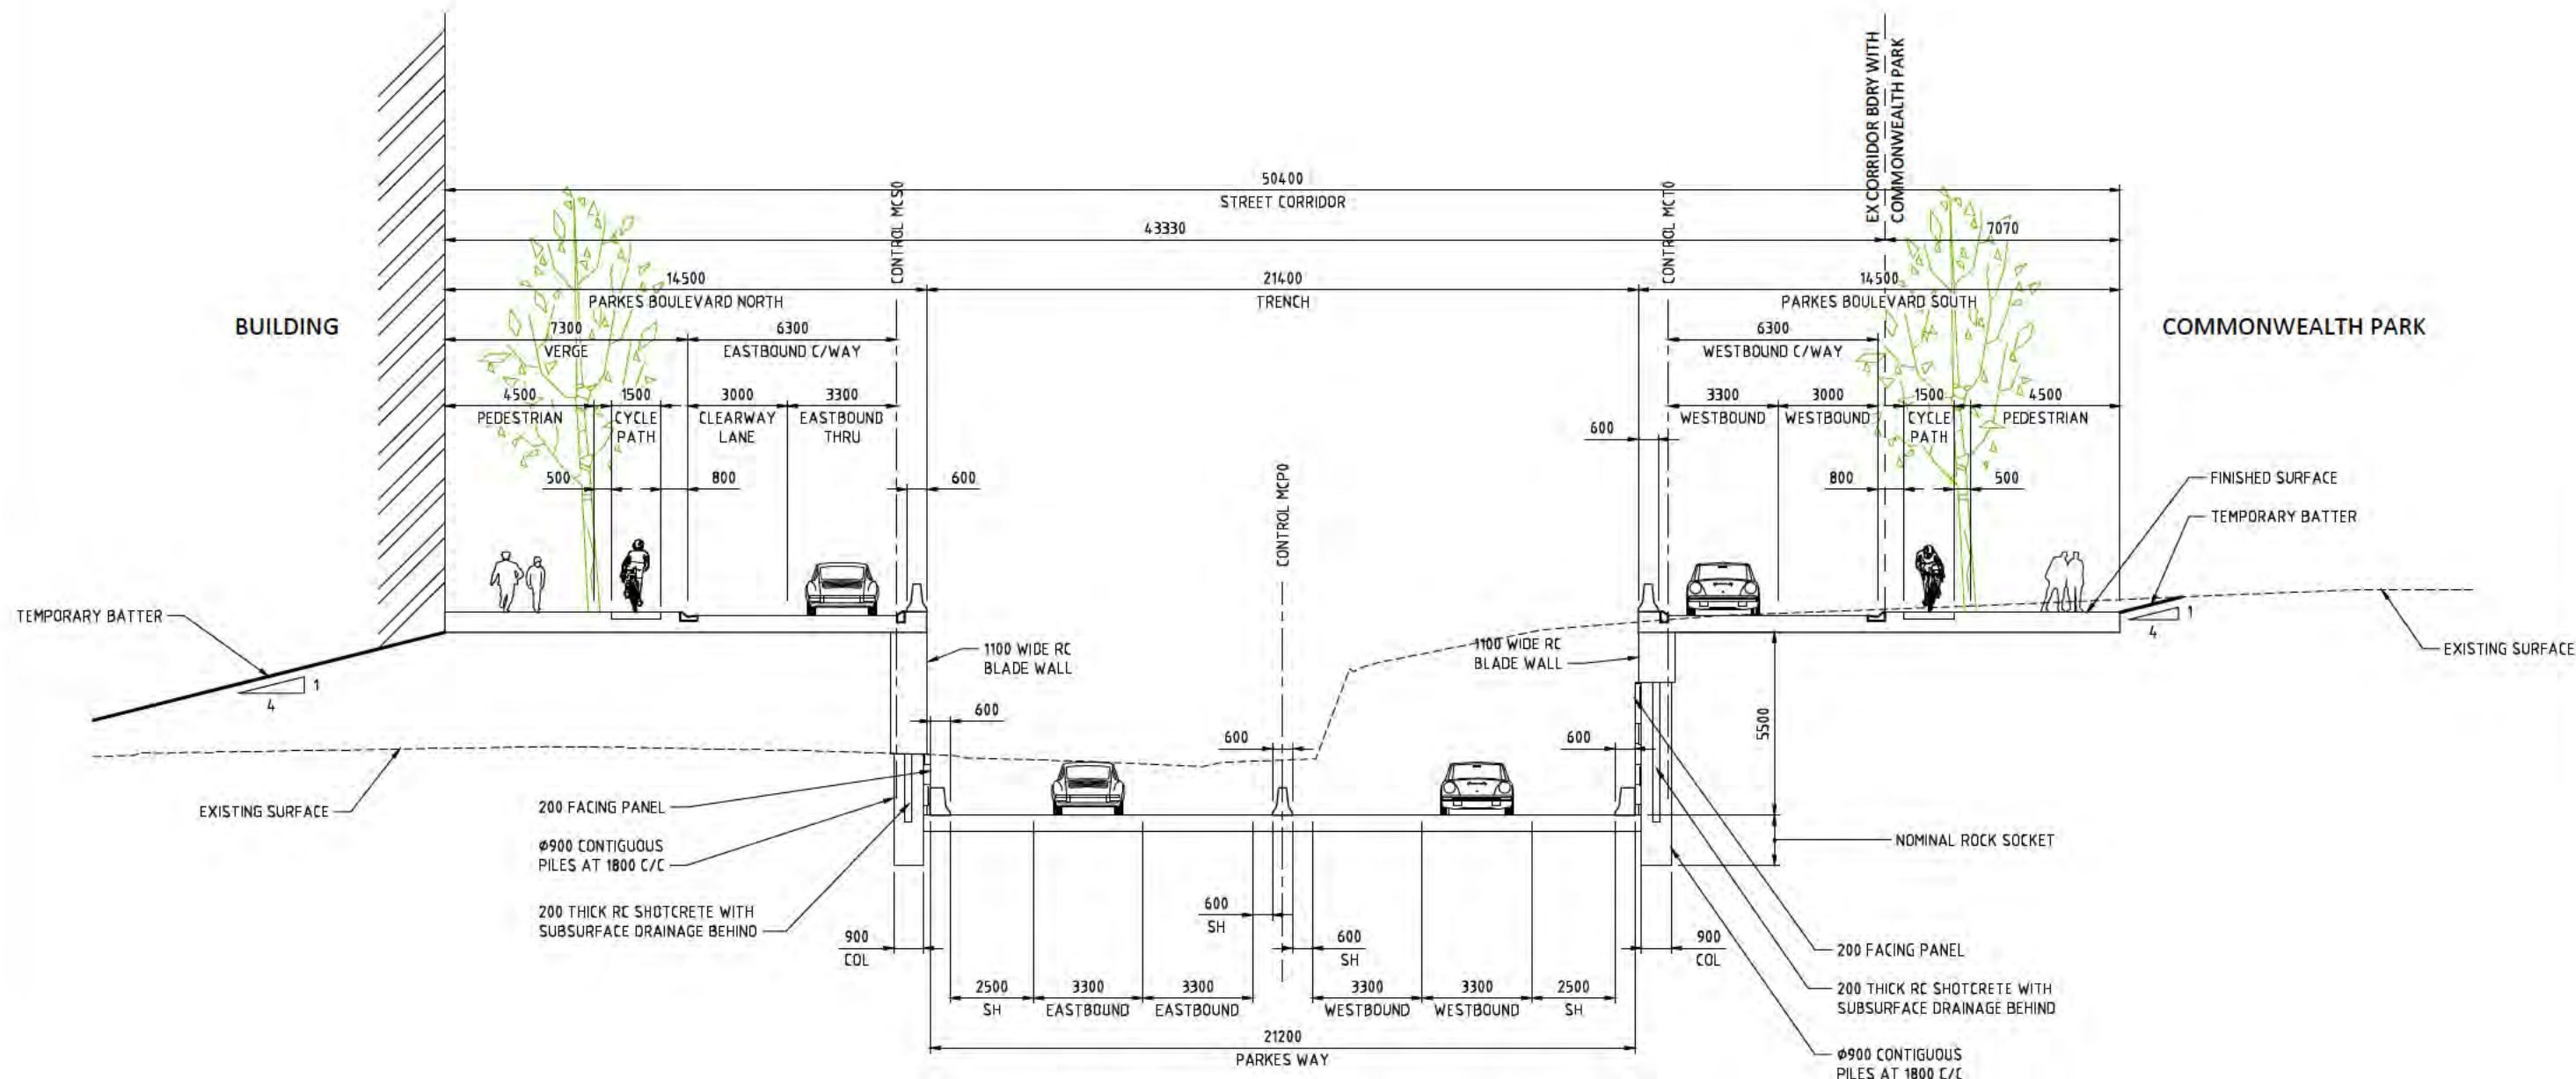

NOT FOR CONSTRUCTION


DRAWING FILE LOCATION / NAME I:\3002385\CAD\DWG\03_RD_Typ\3002385-DGE-2034_01.dwg				PLOT DATE 25 Sep 2014		TIME 18:17:33	
EXTERNAL REFERENCE FILES	REV	DATE	AMENDMENT / REVISION DESCRIPTION	WVR No.	APPROVAL	TITLE	NAME
	01	25.09.2014	FEASIBILITY STUDY ISSUE	WVR 201	DT	DRAFTER	C. DAWSON
						DRAFTING CHECK	K. SIDRAK
						DESIGNER	B. LEJANO
						DESIGN CHECK	T. FERRIS
						PROJECT MANAGER	B. DERRICK
						PROJECT DIRECTOR	S. TILDSLEY
SCALES AT A1 SIZE DRAWING SCALE 1:100 @ A1				DESIGNER  SMEC AUSTRALIA PTY LTD ABN 47 065 475 149 SUITE 2, LEVEL 1, 243 NORTHBOURNE AVENUE LYNEHAM ACT 2802 AUSTRALIA PH (02) 6234 1900 FAX (02) 6234 1908 SMEC PROJECT No 3002385			
CLIENT  ACT Government Territory and Municipal Services				PROJECT TITLE RE-ENGINEERING PARKES WAY FEASIBILITY STUDY - VARIANT 2C TYPICAL CROSS SECTIONS SHEET 4			
SCALE AS SHOWN		PHASE PRELIMINARY		PROJECT / DRAWING No. 3002385-DGE-2034		REVISION 01	

STADIUM

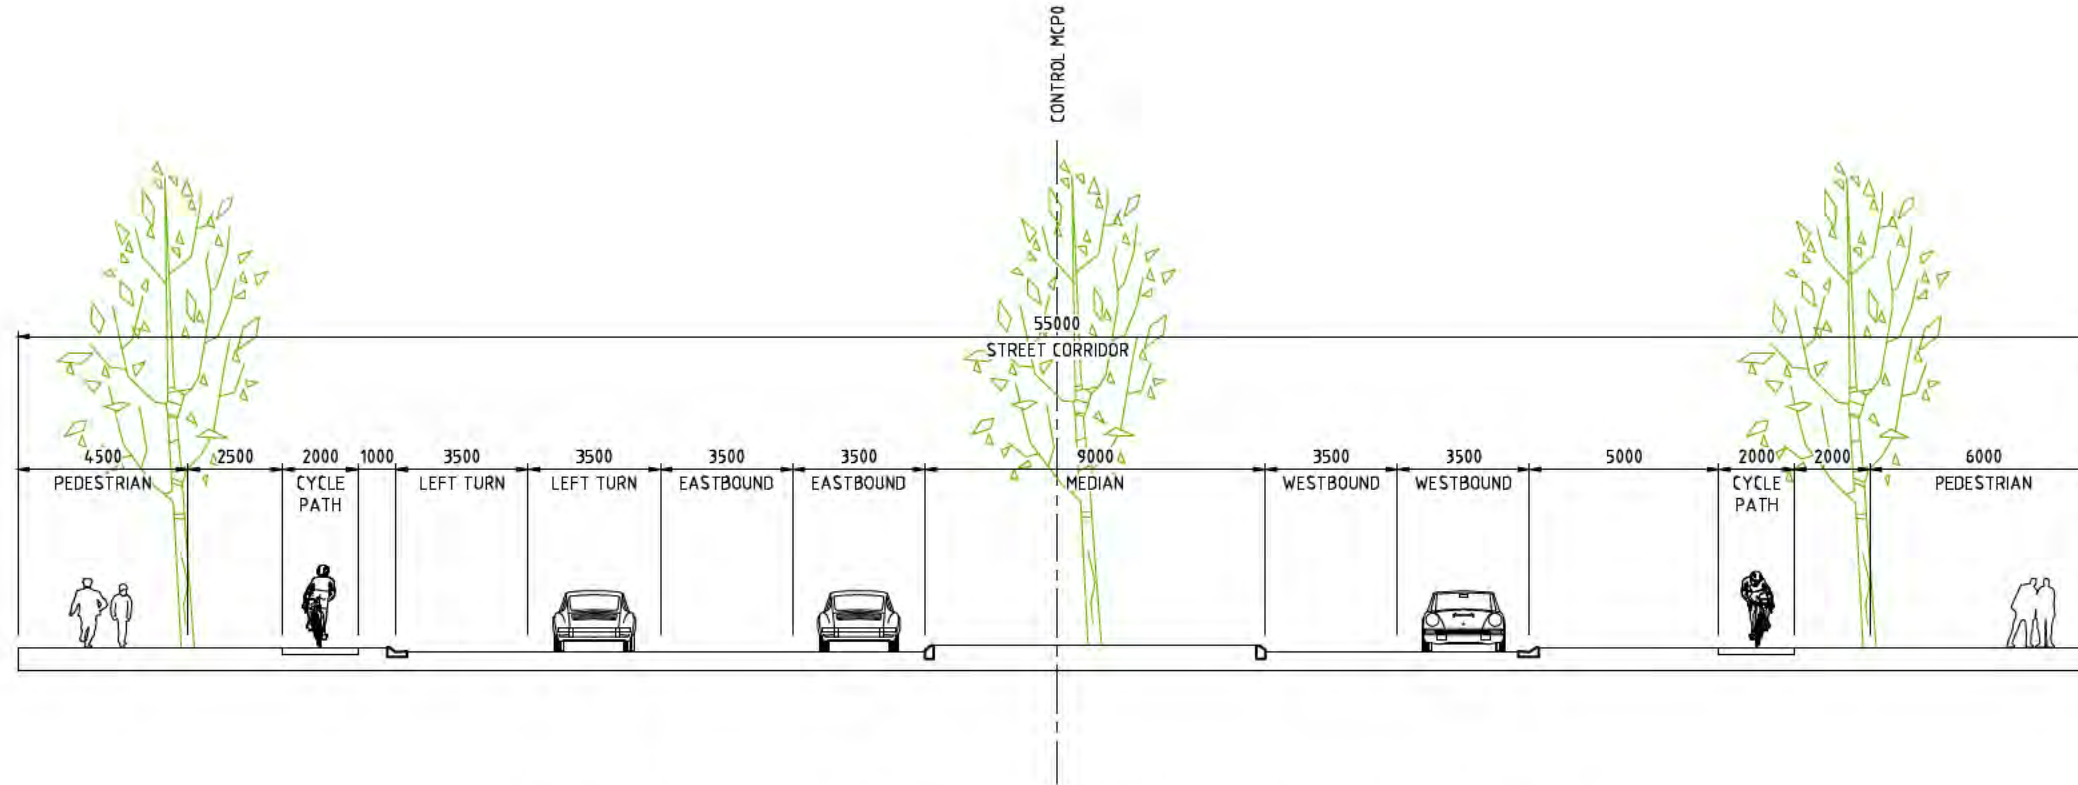

COMMONWEALTH PARK

05. PARKES WAY CROSS SECTION WEST OF CORANDERRK STREET

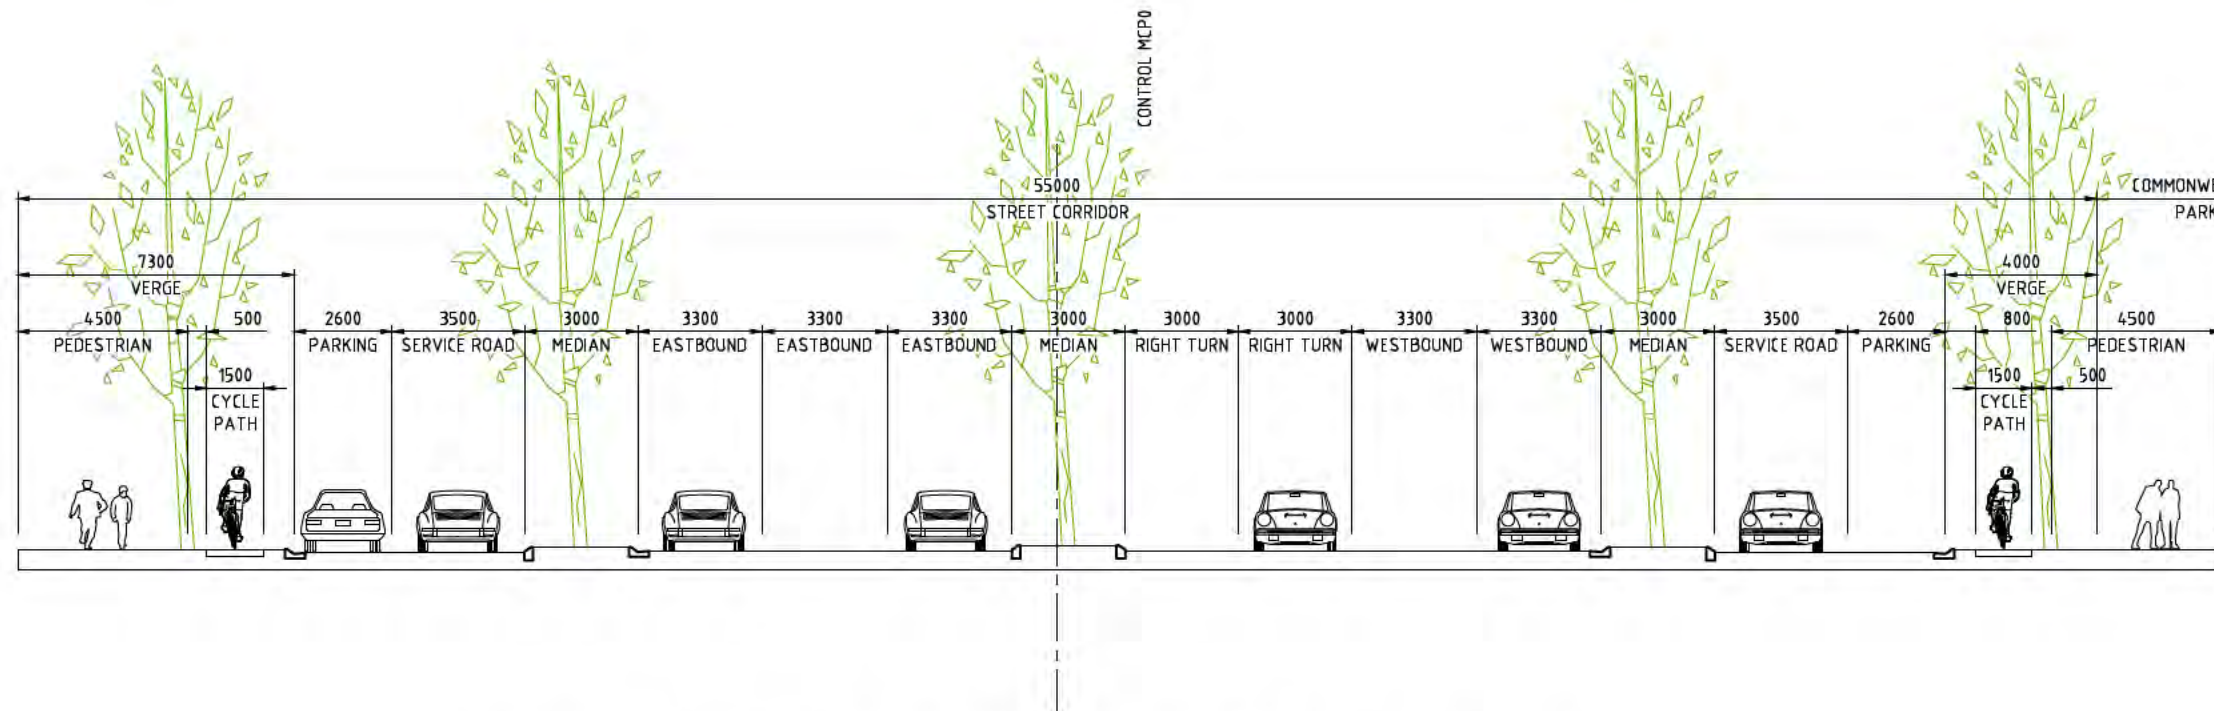


COMMONWEALTH PARK

06. PARKES WAY CROSS SECTION EAST OF CORANDERRK STREET

NOT FOR CONSTRUCTION

DRAWING FILE LOCATION / NAME I:\3002385\CAD\DWG\03_RO_Typ\3002385-DGE-2035_01.dwg				PLOT DATE 25 Sep 2014		TIME 18:17:52	
EXTERNAL REFERENCE FILES X:\PWFS\ACT\A1 X:\PWFS\TYP_XS_01	REV	DATE	AMENDMENT / REVISION DESCRIPTION	WVR No.	APPROVAL	TITLE	NAME
	01	25.09.2014	FEASIBILITY STUDY ISSUE	WVR 201	DT	DRAFTER	C. DAWSON
						DRAFTING CHECK	K. SIDRAK
						DESIGNER	B. LEJANO
						DESIGN CHECK	T. FERRIS
						PROJECT MANAGER	B. DERRICK
						PROJECT DIRECTOR	S. TILDSLEY

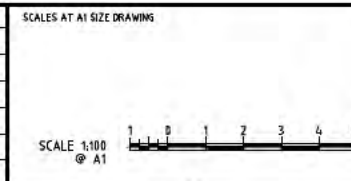

DESIGNER

SMEC

SMEC AUSTRALIA PTY LTD
ABN 47 065 475 149
SUITE 2, LEVEL 1, 243 NORTHBOURNE AVENUE
LYNEHAM ACT 2602 AUSTRALIA
PH (02) 8234 1900 FAX (02) 8234 1908
SMEC PROJECT No 3002385

CLIENT


ACT
Government
Territory and Municipal Services

PROJECT TITLE RE-ENGINEERING PARKES WAY FEASIBILITY STUDY - VARIANT 2C			
TYPICAL CROSS SECTIONS SHEET 5			
SCALE AS SHOWN	PHASE PRELIMINARY	PROJECT / DRAWING No. 3002385-DGE-2035	REVISION 01

150 mm ON ORIGINAL

A1

0 10 20 30 40 50 60 70 80 90 100 110 120 130 140 150

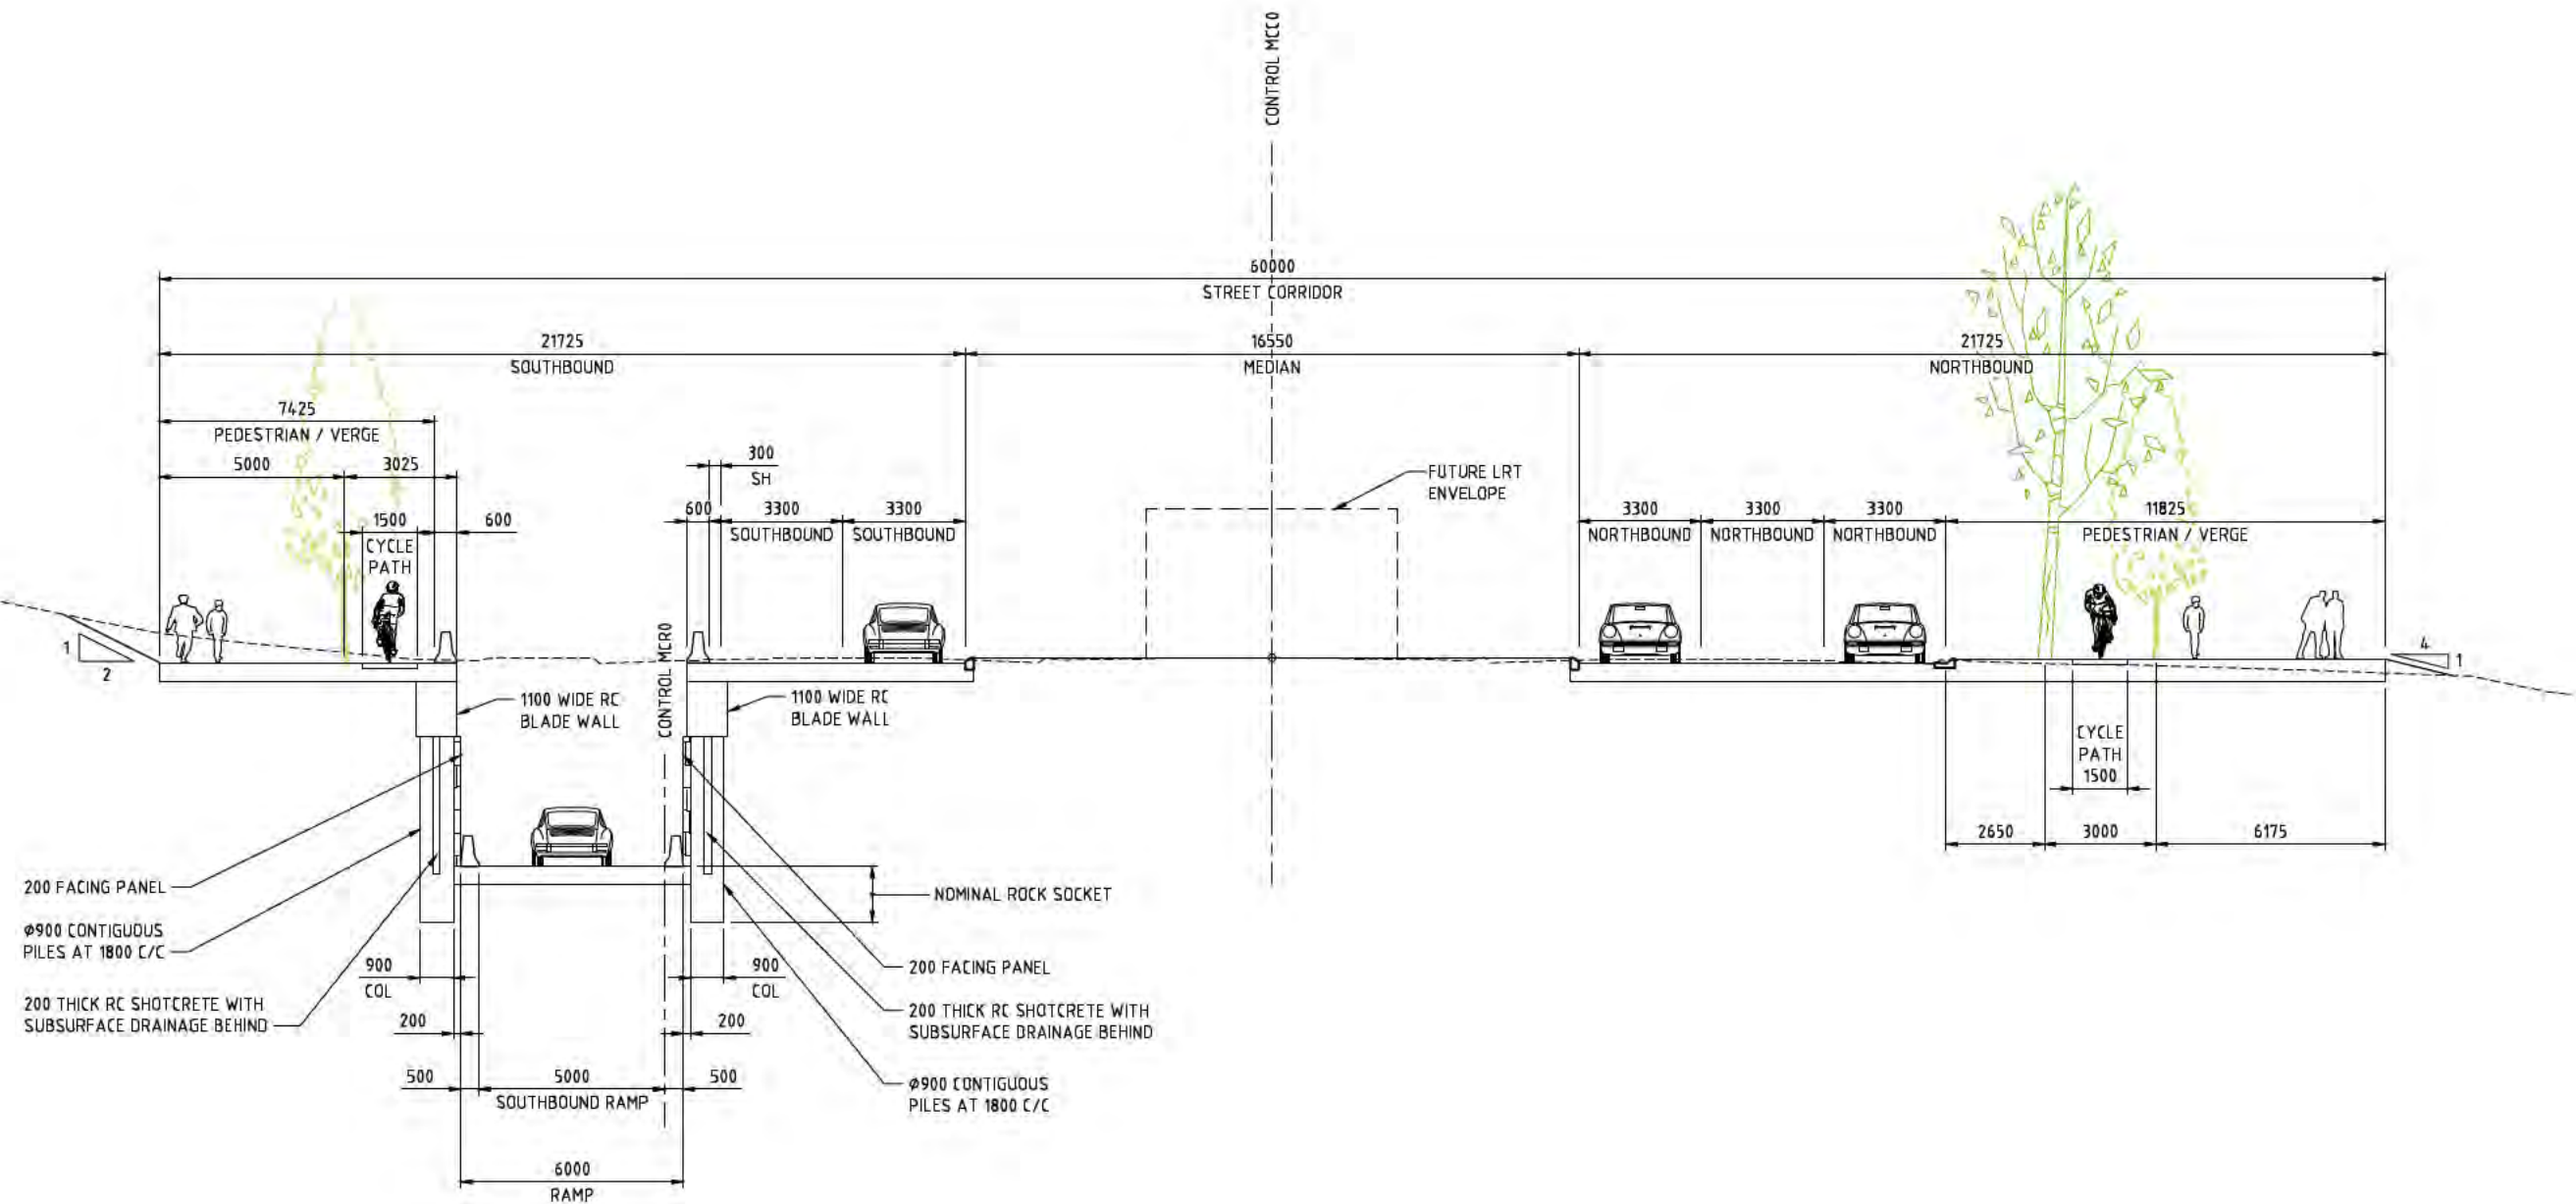

07. COMMONWEALTH AVENUE CROSS SECTION

NOT FOR CONSTRUCTION

DRAWING FILE LOCATION / NAME I:\3002385\CAD\DWG\03_RD_Typ\3002385-DGE-2036_01.dwg				PLOT DATE 25 Sep 2014		TIME 18:18:11	
EXTERNAL REFERENCE FILES X:\PWS-ACI-A1 X:\PWS-ACI-TYP-XS-04	REV	DATE	AMENDMENT / REVISION DESCRIPTION	WVR No.	APPROVAL	TITLE	NAME
	01	25.09.2014	FEASIBILITY STUDY ISSUE	WVR 201	DT	DRAFTER	C. DAWSON
						DRAFTING CHECK	K. SIDRAK
						DESIGNER	B. LEJANO
						DESIGN CHECK	T. FERRIS
						PROJECT MANAGER	B. DERRICK
						PROJECT DIRECTOR	S. TILDSLEY
SCALES AT A1 SIZE DRAWING				DESIGNER			
SCALE 1:100 @ A1				SMEC SMEC AUSTRALIA PTY LTD ABN 47 065 475 149 SUITE 2, LEVEL 1, 243 NORTHBOURNE AVENUE LYNEHAM ACT 2602 AUSTRALIA PH (02) 8234 1900 FAX (02) 8234 1988 SMEC PROJECT No 3002385			
				CLIENT			
				ACT Government Territory and Municipal Services			
				PROJECT TITLE			
				RE-ENGINEERING PARKES WAY FEASIBILITY STUDY - VARIANT 2C			
				TYPICAL CROSS SECTIONS SHEET 6			
SCALE AS SHOWN		PHASE PRELIMINARY		PROJECT / DRAWING No. 3002385-DGE-2036		REVISION 01	

