

THIS PLAN ONLY INDICATES AREAS OF FILL OF WHICH THE DEVELOPER AND THEIR AGENTS ARE AWARE. IT HAS NOT BEEN CHECKED BY THE TERRITORY, AND THE TERRITORY DOES NOT GUARANTEE ITS ACCURACY. IN NO WAY SHOULD THIS PLAN BE READ AS A CONCLUSIVE STATEMENT OF THE FULL EXTENT OF THE FILL THAT MAY BE FOUND ON THE WHOLE LAND. DEPTED. LESSEES AND PURCHASERS SHOULD MAKE THEIR OWN INQUIRIES IN REGARD TO THE EXACT DRAINAGE, GEOTECHNICAL AND FILL CONDITIONS AFFECTING THEIR BLOCKS.

\*500 AREA OF KNOWN FILL (DEPTH IN MILLIMETRES)


■ ■ ■ ■ ■ STAGE BOUNDARY  
 ———— 5% ———— DESIGN GRADING CONTOURS  
 (1.0m INTERVALS)



## ASSESSMENT RESULTS

# **WARNING**


THIS PLAN ONLY INDICATES AREAS OF FILL OF WHICH THE DEVELOPER AND THEIR AGENTS ARE AWARE. IT HAS NOT BEEN CHECKED BY THE TERRITORY, AND THE TERRITORY DOES NOT GUARANTEE ITS ACCURACY. IN NO WAY SHOULD THIS PLAN BE READ AS A CONCLUSIVE STATEMENT OF THE FULL EXTENT OF THE FILL THAT MAY BE FOUND ON THE WHOLE LAND DEPICTED. LESSEES AND PURCHASERS SHOULD MAKE THEIR OWN INQUIRIES IN REGARD TO THE EXACT DRAINAGE, GEOTECHNICAL AND FILL CONDITIONS AFFECTING THEIR BLOCKS.

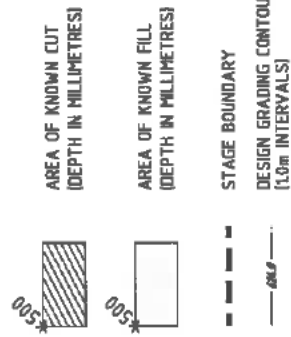

|                                                                          |  |   |  |                                                               |
|--------------------------------------------------------------------------|--|---|--|---------------------------------------------------------------|
| PROJECT TITLE<br><b>FILL ON BLOCKS SHEET 30</b>                          |  | DRAWING NUMBER<br><b>C13178.3-F0830</b>                                                               |  | SCALE<br><b>A</b>                                             |
| CLIENT<br><b>THROSBY ESTATE STAGE 3</b>                                  |  | CONSULTANTS<br><b>taut   waddington</b><br><small>ARCHITECTS, ENGINEERS, LANDSCAPE ARCHITECTS</small> |  | PROJECT MANAGER<br><b>calbre</b><br><small>CONSULTING</small> |
| PROJECT DETAILS<br>UNPUBLISHED DESIGN CONTOURS, UNPUBLISHED FILL AND CUT |  | SCALE<br>0 5 10 20 25 METRES<br>1:1000                                                                |  | NORTH<br>                                                     |

# WARNING

THIS PLAN ONLY INDICATES AREAS OF FILL OF WHICH THE DEVELOPER AND THEIR AGENTS ARE AWARE. IT HAS NOT BEEN CHECKED BY THE TERRITORY, AND THE TERRITORY DOES NOT GUARANTEE ITS ACCURACY, IN NO WAY SHOULD THIS PLAN BE READ AS A CONCLUSIVE STATEMENT OF THE FULL EXTENT OF THE FILL THAT MAY BE FOUND ON THE WHOLE LAND DEPICTED. LESSEES AND PURCHASERS SHOULD MAKE THEIR OWN INQUIRIES IN REGARD TO THE EXACT DRAINAGE, GEOTECHNICAL AND FILL CONDITIONS AFFECTING THEIR BLOCKS.

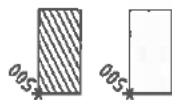

STAGE BOUNDARY  
DESIGN GRADING CONTOURS  
(10m INTERVALS)



|                                                                |  |                                                       |  |                           |  |                                                                                      |  |   |  |
|----------------------------------------------------------------|--|-------------------------------------------------------|--|---------------------------|--|--------------------------------------------------------------------------------------|--|---|--|
|                                                                |  |                                                       |  |                           |  |                                                                                      |  | DRAWING TITLE<br><b>FILL ON BLOCKS</b><br>SHEET 31<br>DRAWING NUMBER<br>C13178.3-F0831<br>AREA<br>A |  |
| PROJECT DETAILS<br>UNAPPROVED DESIGN<br>CONSULTANTS<br>MATTHEW |  | CLIENT<br>SCALE (METRES)<br>0 5 10 15 20 25<br>1:1000 |  | THROSBY ESTATE<br>STAGE 3 |  | CONSULTANTS<br>thait waddington<br>100/100 STATION, 100/100 STATION, 100/100 STATION |  | DRAWING TITLE<br><b>FILL ON BLOCKS</b><br>SHEET 31<br>DRAWING NUMBER<br>C13178.3-F0831<br>AREA<br>A |  |

# **WARNING**

THIS PLAN ONLY INDICATES AREAS OF FILL OF WHICH THE DEVELOPER AND THEIR AGENTS ARE AWARE. IT HAS NOT BEEN CHECKED BY THE TERRITORY, AND THE TERRITORY DOES NOT GUARANTEE ITS ACCURACY. IN NO WAY SHOULD THIS PLAN BE READ AS A CONCLUSIVE STATEMENT OF THE FULL EXTENT OF THE FILL THAT MAY BE FOUND ON THE WHOLE LAND DEPICTED. LESSEES AND PURCHASERS SHOULD MAKE THEIR OWN INQUIRIES IN REGARD TO THE EXACT DRAINAGE, GEOTECHNICAL AND FILL CONDITIONS AFFECTING THEIR BLOCKS.


- 

AREA OF KNOWN CUT  
(DEPTH IN MILLIMETRES)
- 

AREA OF KNOWN FILL  
(DEPTH IN MILLIMETRES)
- 

STAGE BOUNDARY
- 

DESIGN GRADING CONTOURS  
(1.0m INTERVALS)

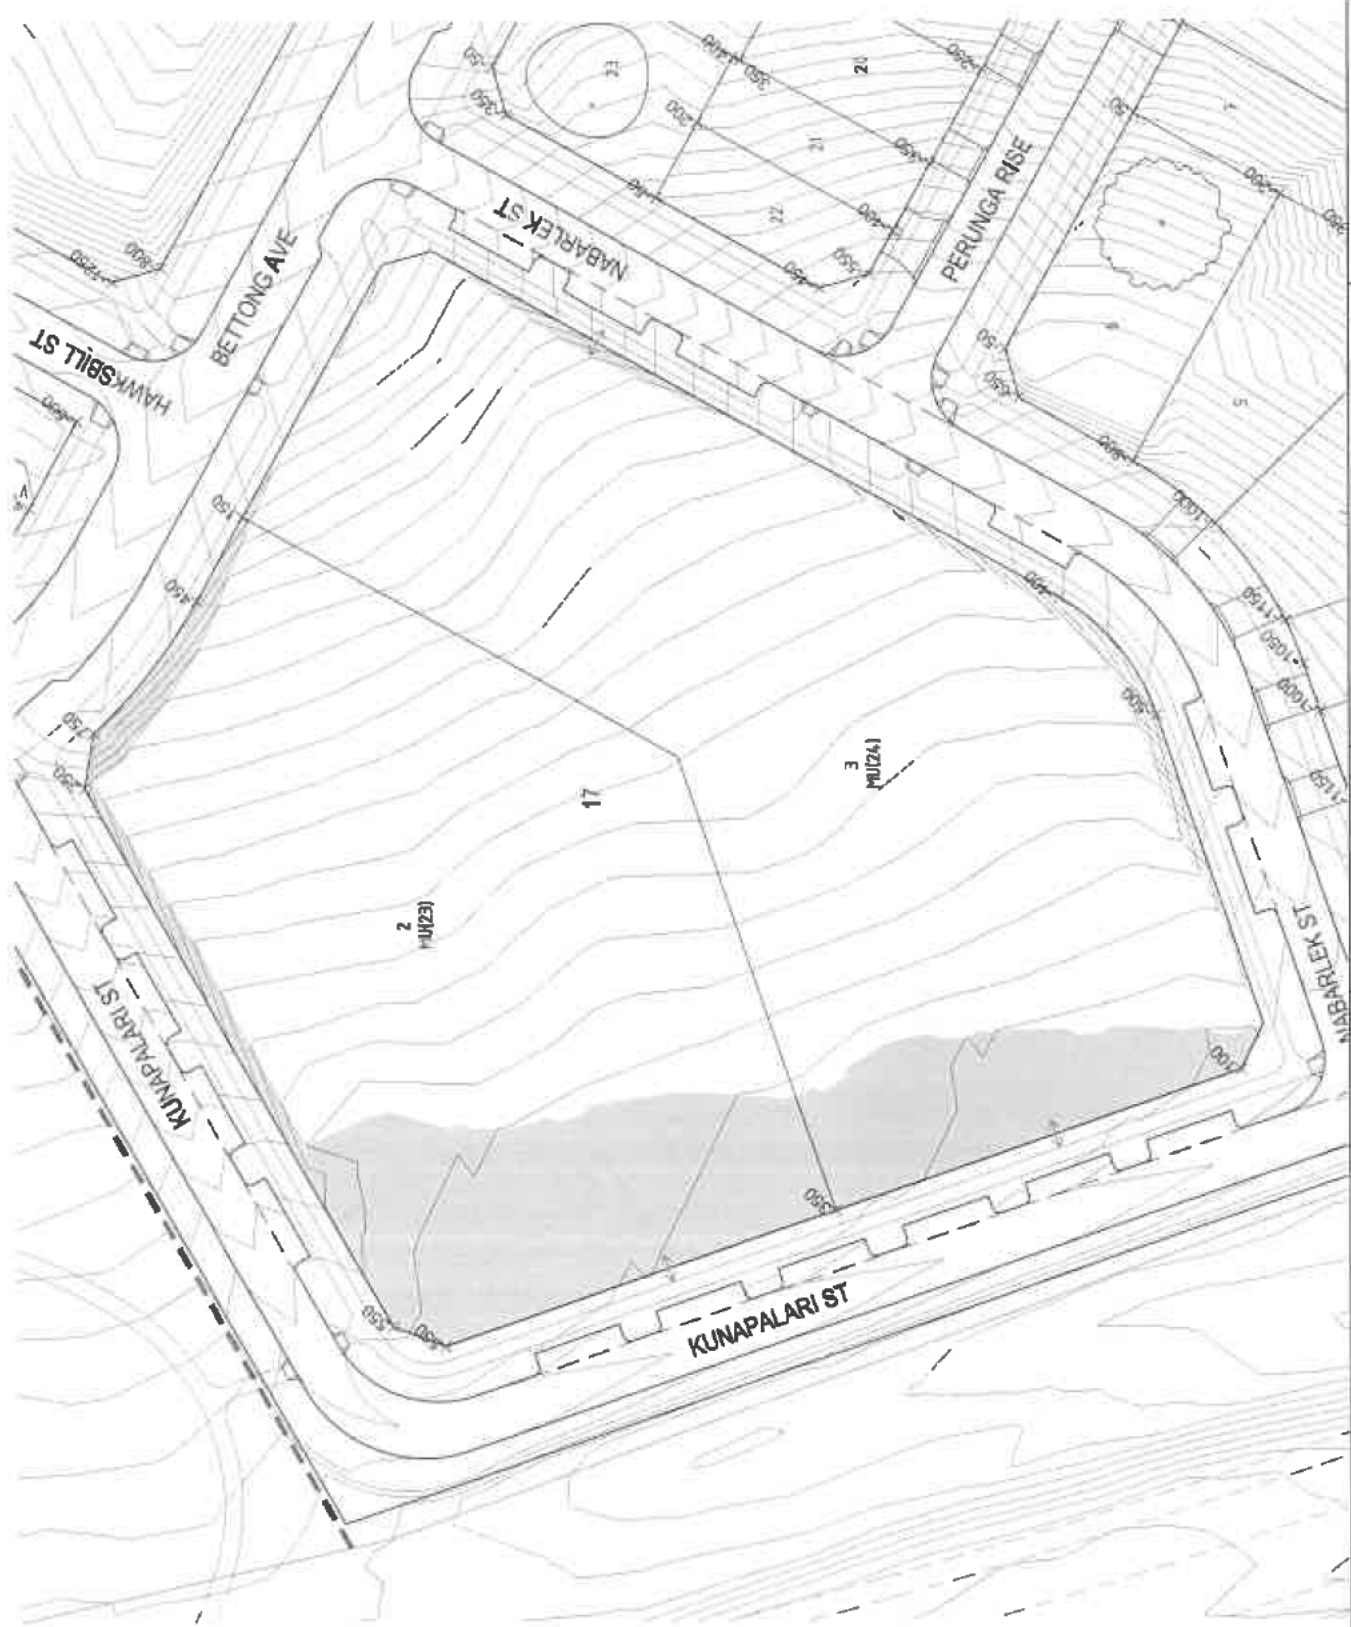

|   |  |   |  |                                                                                                 |  |                                  |  |                   |  |
|---|--|---|--|-------------------------------------------------------------------------------------------------|--|----------------------------------|--|-------------------|--|
|   |  |                                                                                          |  | DRAWING TITLE<br><b>FILL ON BLOCKS</b><br>SHEET 32                                              |  | DRAWING NUMBER<br>C13176.3-F0322 |  | NUMBER<br>A       |  |
| CONSULTANTS<br><b>THROSBY ESTATE</b><br>STAGE 3   |  |   |  | CLIENT<br> |  | PROJECT<br>1:1000                |  | PROJECT<br>1:1000 |  |

# WARNING

THIS PLAN ONLY INDICATES AREAS OF FILL OF WHICH THE DEVELOPER AND THEIR AGENTS ARE AWARE. IT HAS NOT BEEN CHECKED BY THE TERRITORY, AND THE TERRITORY DOES NOT GUARANTEE ITS ACCURACY. IN NO WAY SHOULD THIS PLAN BE READ AS A CONCLUSIVE STATEMENT OF THE FULL EXTENT OF THE FILL THAT MAY BE FOUND ON THE WHOLE LAND DEPICTED. LESSEES AND PURCHASERS SHOULD MAKE THEIR OWN INQUIRIES IN REGARD TO THE EXACT DRAINAGE, GEOTECHNICAL AND FILL CONDITIONS AFFECTING THEIR BLOCKS.



AREA OF KNOWN CUT  
(DEPTH IN MILLIMETRES)



AREA OF KNOWN FILL  
(DEPTH IN MILLIMETRES)

STAGE BOUNDARY

DESIGN GRADING CONTOURS  
(10m INTERVALS)



| NO. | REVISION          | DATE       | BY              | CHECKED         | APPROVED        |
|-----|-------------------|------------|-----------------|-----------------|-----------------|
| 1   | ISSUED FOR TENDER | 2024-08-20 | J. S. SIVAKUMAR | P. S. SIVAKUMAR | P. S. SIVAKUMAR |
| 2   | ISSUED FOR TENDER | 2024-08-20 | J. S. SIVAKUMAR | P. S. SIVAKUMAR | P. S. SIVAKUMAR |
| 3   | ISSUED FOR TENDER | 2024-08-20 | J. S. SIVAKUMAR | P. S. SIVAKUMAR | P. S. SIVAKUMAR |
| 4   | ISSUED FOR TENDER | 2024-08-20 | J. S. SIVAKUMAR | P. S. SIVAKUMAR | P. S. SIVAKUMAR |
| 5   | ISSUED FOR TENDER | 2024-08-20 | J. S. SIVAKUMAR | P. S. SIVAKUMAR | P. S. SIVAKUMAR |



THROSBY  
ESTATE  
STAGE 3

CONSULTANT

trait waddington  
A CONSULTANT COMPANY



DRAWING TITLE  
FILL ON BLOCKS  
SHEET 33  
DRAWING NUMBER  
C13178.3-F0833  
REVISION  
A

THIS PLAN ONLY INDICATES AREAS OF FILL OF WHICH THE DEVELOPER AND THEIR AGENTS ARE AWARE. IT HAS NOT BEEN CHECKED BY THE TERRITORY, AND THE TERRITORY DOES NOT GUARANTEE ITS ACCURACY. IN NO WAY SHOULD THIS PLAN BE READ AS A CONCLUSIVE STATEMENT OF THE FULL EXTENT OF THE FILL THAT MAY BE FOUND ON THE WHOLE LAND DEPICTED. LESSEES AND PURCHASERS SHOULD MAKE THEIR OWN INQUIRIES IN REGARD TO THE EXACT DRAINAGE, GEOTECHNICAL AND FILL CONDITIONS AFFECTING THEIR BLOCKS.

AREA OF KNOWN FILL  
(DEPTH IN MILLIMETRES)DESIGN GRADING CONTOURS  
(1.0m INTERVALS)

COASTAL VAPORS

tuft | waddington

ALBINO TURTLES ARE A THREATENED SPECIES. PLEASE DONATE.

 **calore**  
EST. 1977 NYC

**THROSBY  
ESTATE  
STAGE 3**

**QUEST**

[illegible]

# WARNING

THIS PLAN ONLY INDICATES AREAS OF FILL OF WHICH THE DEVELOPER AND THEIR AGENTS ARE AWARE. IT HAS NOT BEEN CHECKED BY THE TERRITORY, AND THE TERRITORY DOES NOT GUARANTEE ITS ACCURACY. IN NO WAY SHOULD THIS PLAN BE READ AS A CONCLUSIVE STATEMENT OF THE FULL EXTENT OF THE FILL THAT MAY BE FOUND ON THE WHOLE LAND DEPICTED. LESSEES AND PURCHASERS SHOULD MAKE THEIR OWN INQUIRIES IN REGARD TO THE EXACT DRAINAGE, GEOTECHNICAL AND FILL CONDITIONS AFFECTING THEIR BLOCKS.

- 
 AREA OF KNOWN CUT  
(DEPTH IN MILLIMETRES)
- 
 AREA OF KNOWN FILL  
(DEPTH IN MILLIMETRES)
- 
 STAGE BOUNDARY
- 
 DESIGN GRADING CONTOURS  
(10m INTERVALS)



|   |  |   |  |                                                                                       |  |
|---|--|---|--|---------------------------------------------------------------------------------------|--|
| <br>CONSULTANTS<br>100/100 Waddington Street, Waddington, SA 5007 |  | <br>100/100 Waddington Street, Waddington, SA 5007 |  | FILL ON BLOCKS<br>SHEET 35<br>DRAWING NUMBER<br>C13178.3-F0835<br>AMEND<br>A          |  |
| THROSBY ESTATE<br>STAGE 3   |  | <br>1:1000                                       |  |  |  |

# **WARNING**

THIS PLAN ONLY INDICATES AREAS OF FILL OF WHICH THE DEVELOPER AND THEIR AGENTS ARE AWARE. IT HAS NOT BEEN CHECKED BY THE TERRITORY, AND THE TERRITORY DOES NOT GUARANTEE ITS ACCURACY. IN NO WAY SHOULD THIS PLAN BE READ AS A CONCLUSIVE STATEMENT OF THE FULL EXTENT OF THE FILL THAT MAY BE FOUND ON THE WHOLE LAND DEPICTED. LESSEES AND PURCHASERS SHOULD MAKE THEIR OWN INQUIRIES IN REGARD TO THE EXACT DRAINAGE, GEOTECHNICAL AND FILL CONDITIONS AFFECTING THEIR BLOCKS.



AREA OF KNOWN CUT  
(DEPTH IN MILLIMETRES)



AREA OF KNOWN FILL  
(DEPTH IN MILLIMETRES)

STAGE BOUNDARY

DESIGN GRADING CONTOURS  
(10m INTERVALS)



| REVISION | DATE       | BY | DESCRIPTION    |
|----------|------------|----|----------------|
| 1        | 2024-01-15 | JM | INITIAL DESIGN |
| 2        | 2024-02-01 | JM | REVISED DESIGN |
| 3        | 2024-02-15 | JM | FINAL DESIGN   |

AMENDMENT DETAILS

APPROVED DESIGN

APPROVED NOTING

CLIENT



1:1000

**THROSBY  
ESTATE  
STAGE 3**



**taut | waddington**  
ARCHITECTS, ENGINEERS & LANDSCAPE ARCHITECTS



**FILL ON BLOCKS  
SHEET 3B**

REVISION NUMBER

C13176.3-F0838

AS PER

A

# WARNING

THIS PLAN ONLY INDICATES AREAS OF FILL OF WHICH THE DEVELOPER AND THEIR AGENTS ARE AWARE. IT HAS NOT BEEN CHECKED BY THE TERRITORY, AND THE TERRITORY DOES NOT GUARANTEE ITS ACCURACY IN NO WAY SHOULD THIS PLAN BE READ AS A CONCLUSIVE STATEMENT OF THE FULL EXTENT OF THE FILL THAT MAY BE FOUND ON THE WHOLE LAND DEPICTED. LESSEES AND PURCHASERS SHOULD MAKE THEIR OWN INQUIRIES IN REGARD TO THE EXACT DRAINAGE, GEOTECHNICAL AND FILL CONDITIONS AFFECTING THEIR BLOCKS.



AREA OF KNOWN CUT  
(DEPTH IN MILLIMETRES)



AREA OF KNOWN FILL  
(DEPTH IN MILLIMETRES)

STAGE BOUNDARY



DESIGN GRADING CONTOURS  
(1.0m INTERVALS)



|  |   |                                                           |                               |                               |                                                                |                                                                               |                                                                               |
|--|---|-----------------------------------------------------------|-------------------------------|-------------------------------|----------------------------------------------------------------|-------------------------------------------------------------------------------|-------------------------------------------------------------------------------|
|  | <p>LEGEND</p> <p>AREA OF KNOWN CUT<br/>(DEPTH IN MILLIMETRES)</p> <p>AREA OF KNOWN FILL<br/>(DEPTH IN MILLIMETRES)</p> <p>STAGE BOUNDARY</p> <p>DESIGN GRADING CONTOURS<br/>(1.0m INTERVALS)</p> | <p>CLIENT</p> <p>1:1000</p> <p>0 5 10 15 20 25 METRES</p> | <p>THROSBY ESTATE STAGE 3</p> | <p>THROSBY ESTATE STAGE 3</p> | <p>DATE: 14/01/2014</p> <p>PROJECT: THROSBY ESTATE STAGE 3</p> | <p>PROJECT: THROSBY ESTATE STAGE 3</p> <p>PROJECT: THROSBY ESTATE STAGE 3</p> | <p>PROJECT: THROSBY ESTATE STAGE 3</p> <p>PROJECT: THROSBY ESTATE STAGE 3</p> |
|--|---|-----------------------------------------------------------|-------------------------------|-------------------------------|----------------------------------------------------------------|-------------------------------------------------------------------------------|-------------------------------------------------------------------------------|

# WARNING

THIS PLAN ONLY INDICATES AREAS OF FILL OF WHICH THE DEVELOPER AND THEIR AGENTS ARE AWARE. IT HAS NOT BEEN CHECKED BY THE TERRITORY, AND THE TERRITORY DOES NOT GUARANTEE ITS ACCURACY. IN NO WAY SHOULD THIS PLAN BE READ AS A CONCLUSIVE STATEMENT OF THE FULL EXTENT OF THE FILL THAT MAY BE FOUND ON THE WHOLE LAND DEPICTED. LESSEES AND PURCHASERS SHOULD MAKE THEIR OWN INQUIRIES IN REGARD TO THE EXACT DRAINAGE, GEOTECHNICAL AND FILL CONDITIONS AFFECTING THEIR BLOCKS.

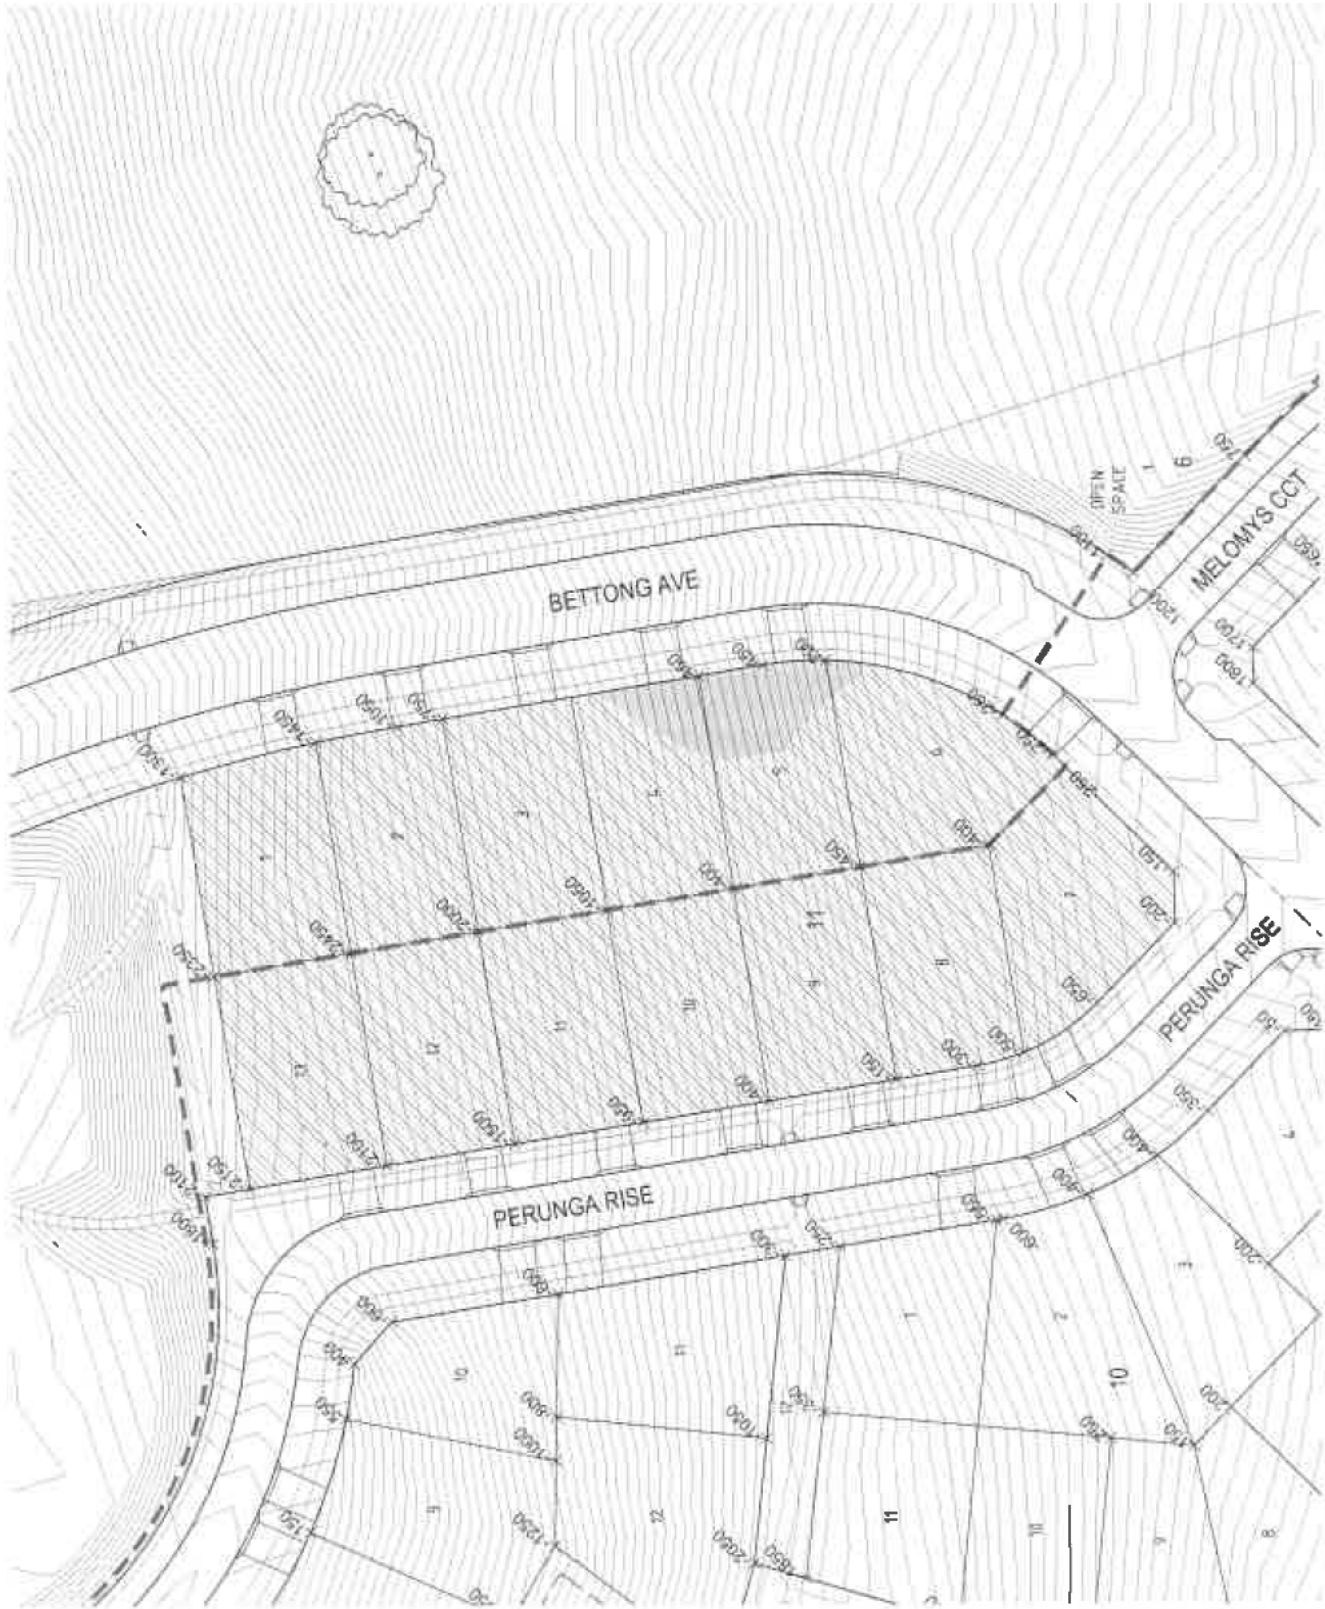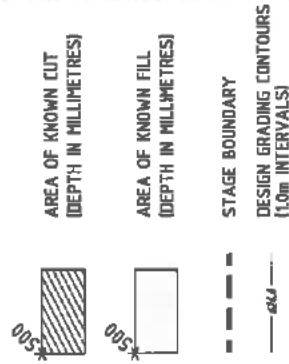

|                                                                                                   |  |                                         |  |                                         |
|---------------------------------------------------------------------------------------------------|--|-----------------------------------------|--|-----------------------------------------|
| DRAWING TITLE<br><b>FILL ON BLOCKS</b><br><b>SHEET 30</b>                                         |  | DRAWING NUMBER<br><b>C13178.3-F0838</b> |  | ALIAS<br><b>A</b>                       |
| CORRELATION<br><b>TAIT Waddington</b><br><small>ARCHITECTURE, PLANNING &amp; SURVEILLANCE</small> |  |                                         |  |                                         |
| THROSBY ESTATE<br>STAGE 3                                                                         |  |                                         |  | SCALE 1:1000<br>0 5 10 20 25 METRES<br> |
| PREPARED BY: [ ] CHECKED BY: [ ] DATE: [ ]                                                        |  |                                         |  |                                         |