

EDGEWORTH PARADE PLAYGROUND COOMBS - B12 S52

75% DR SUBMSSION

DRAWING REGISTER

LANDSCAPE WORKS

DWG#	TITLE	DATE	REVISION
1503 - 000	COVER PAGE	01.09.20	N/A
1503 - 201	SITE PLAN	01.09.20	B
1503 - 202	DEMOLITION PLAN	01.09.20	A
1503 - 203	LEGENDS + NOTES 1	01.09.20	B
1503 - 204	LEGENDS + NOTES 2	01.09.20	A
1503 - 301	GENERAL ARRANGEMENTS PLAN 1	01.09.20	B
1503 - 302	GENERAL ARRANGEMENTS PLAN 2	01.09.20	A
1503 - 303	GENERAL ARRANGEMENTS PLAN 3	01.09.20	A
1503 - 304	GENERAL ARRANGEMENTS PLAN 4	01.09.20	A
1503 - 305	GENERAL ARRANGEMENTS PLAN 5	01.09.20	A
1503 - 306	GENERAL ARRANGEMENTS PLAN 6	01.09.20	A
1503 - 307	GENERAL ARRANGEMENTS PLAN 7	01.09.20	A
1503 - 401	GRADING PLAN 1	01.09.20	A
1503 - 402	GRADING PLAN 2	01.09.20	A
1503 - 403	GRADING PLAN 3	01.09.20	A
1503 - 404	GRADING PLAN 4	01.09.20	A
1503 - 405	GRADING PLAN 5	01.09.20	A
1503 - 406	GRADING PLAN 6	01.09.20	A
1503 - 407	GRADING PLAN 7	01.09.20	A
1503 - 501	JOINTING PLAN 1	01.09.20	A
1503 - 502	JOINTING PLAN 2	01.09.20	A
1503 - 601	PLANTING PLAN 1	01.09.20	A
1503 - 602	PLANTING PLAN 2	01.09.20	A
1503 - 603	PLANTING PLAN 3	01.09.20	A
1503 - 604	PLANTING PLAN 4	01.09.20	A
1503 - 605	PLANTING PLAN 5	01.09.20	A
1503 - 606	PLANTING PLAN 6	01.09.20	A
1503 - 607	PLANTING PLAN 7	01.09.20	A
1503 - 701	DETAIL PLAN 1	01.09.20	B
1503 - 750	SECTIONS 1	01.09.20	B
1503 - 751	SECTIONS 2	01.09.20	B
1503 - 801	DETAILS 1	01.09.20	A
1503 - 802	DETAILS 2	01.09.20	A
1503 - 803	DETAILS 3	01.09.20	A
1503 - 851	PERSPECTIVE 1	01.09.20	B
1503 - 852	PERSPECTIVE 2	01.09.20	B
1503 - 901	MATERIALS 1 - PROPRIETARY PLAY EQUIPMENT	10.07.20	B
1503 - 902	MATERIALS 2 - PROPRIETARY PLAY EQUIPMENT	10.07.20	B
1503 - 903	MATERIALS 3 - PROPRIETARY FURNITURE	10.07.20	B
1503 - 904	MATERIALS 4 - SURFACES + MATERIALS	10.07.20	B
1503 - 905	MATERIALS 5 - SURFACES + MATERIALS	10.07.20	B
1503 - 906	MATERIALS 6 - SURFACES + MATERIALS	10.07.20	B
1503 - 907	MATERIALS 7 - EGG 1 ARTWORK CONCEPT	10.07.20	B

LANDSCAPE WORKS

DWG#	TITLE	DATE	REVISION
1503 - 908	MATERIALS 8 - EGG 2 ARTWORK CONCEPT	10.07.20	B
1503 - 909	MATERIALS 9 - MURAL 1 ARTWORK CONCEPT	10.07.20	B
1503 - 910	MATERIALS 10 - MURAL 2 ARTWORK CONCEPT	10.07.20	B

CIVIL WORKS

DWG#	TITLE	DATE	REVISION
50519045 - C100 - C5	COVER SHEET, LOCALITY PLAN AND DRAWING LIST	28.08.20	5
50519045 - C110 -	GENERAL NOTES AND LEGEND	28.08.20	6
50519045 - C120	SITE PLAN	28.08.20	6
50519045 - C130	GENERAL ARRANGEMENT PLAN ROAD MODIFICATIONS	28.08.20	6
50519045-C135-WSP	WATER SERVICE PLAN	28.08.20	3
50519045 - 50519045-C140-DM	DEMOLITION PLAN	28.08.20	6
50519045-C180-ES-1	EROSION AND SEDIMENT CONTROL PLAN SHEET 1 OF 2	28.08.20	6
50519045-C181-ES-2	EROSION AND SEDIMENT CONTROL NOTES AND DETAILS SHEET 2 OF 2	28.08.20	5
50519045-C190-TTM-1	TEMPORARY TRAFFIC MANAGEMENT PLAN SHEET 1 OF 2	28.08.20	5
50519045-C191-TTM-1	TEMPORARY TRAFFIC MANAGEMENT PLAN SHEET 2 OF 2	28.08.20	5
50519045-C200-TC-D-1	TRAFFIC CONTROL DEVICES	28.08.20	5
50519045-C210-SFP	SURFACE FINISHES PLAN	28.08.20	5
50519045-C230-TSP	TYPICAL SECTIONS PLAN	28.08.20	5

ELECTRICAL SERVICES

DWG#	TITLE	DATE	REVISION
19008 - E1	KEY PLAN, LEGEND, NOTES & DETAILS	13.07.20	2
19008 - E2	SITE PLAN	13.07.20	2

FLEETWOOD URBAN

DWG#	TITLE	DATE	REVISION
11083	COOMBS SHELTERS	28.08.20	A
10362	COOMBS PLAY	28.08.20	B

LYPA

DWG#	TITLE	DATE	REVISION
L032300_PS_A3_200821	COOMBS NEST	28.08.20	N/A

ELECTRICAL SERVICES

DWG#	TITLE	DATE	REVISION
11083	COOMBS SHELTERS	13.07.20	2
19008 - E2	SITE PLAN	13.07.20	2

LANDSCAPE ARCHITECT

redbox design group

02 6280 4949 (toll)

inbox@redboxdesigngroup.com.au

Unit 12/285 Canberra Avenue Fyshwick ACT
PO Box 4574 Kingston ACT 2604

redboxdesigngroup.com.au

CLIENT




ACT
Government

Suburban Land
Agency

LEGEND

- EXTENT OF WORKS - Holdens Creek Pond seating nodes
- EXTENT OF WORKS - Edgeworth Park Playground

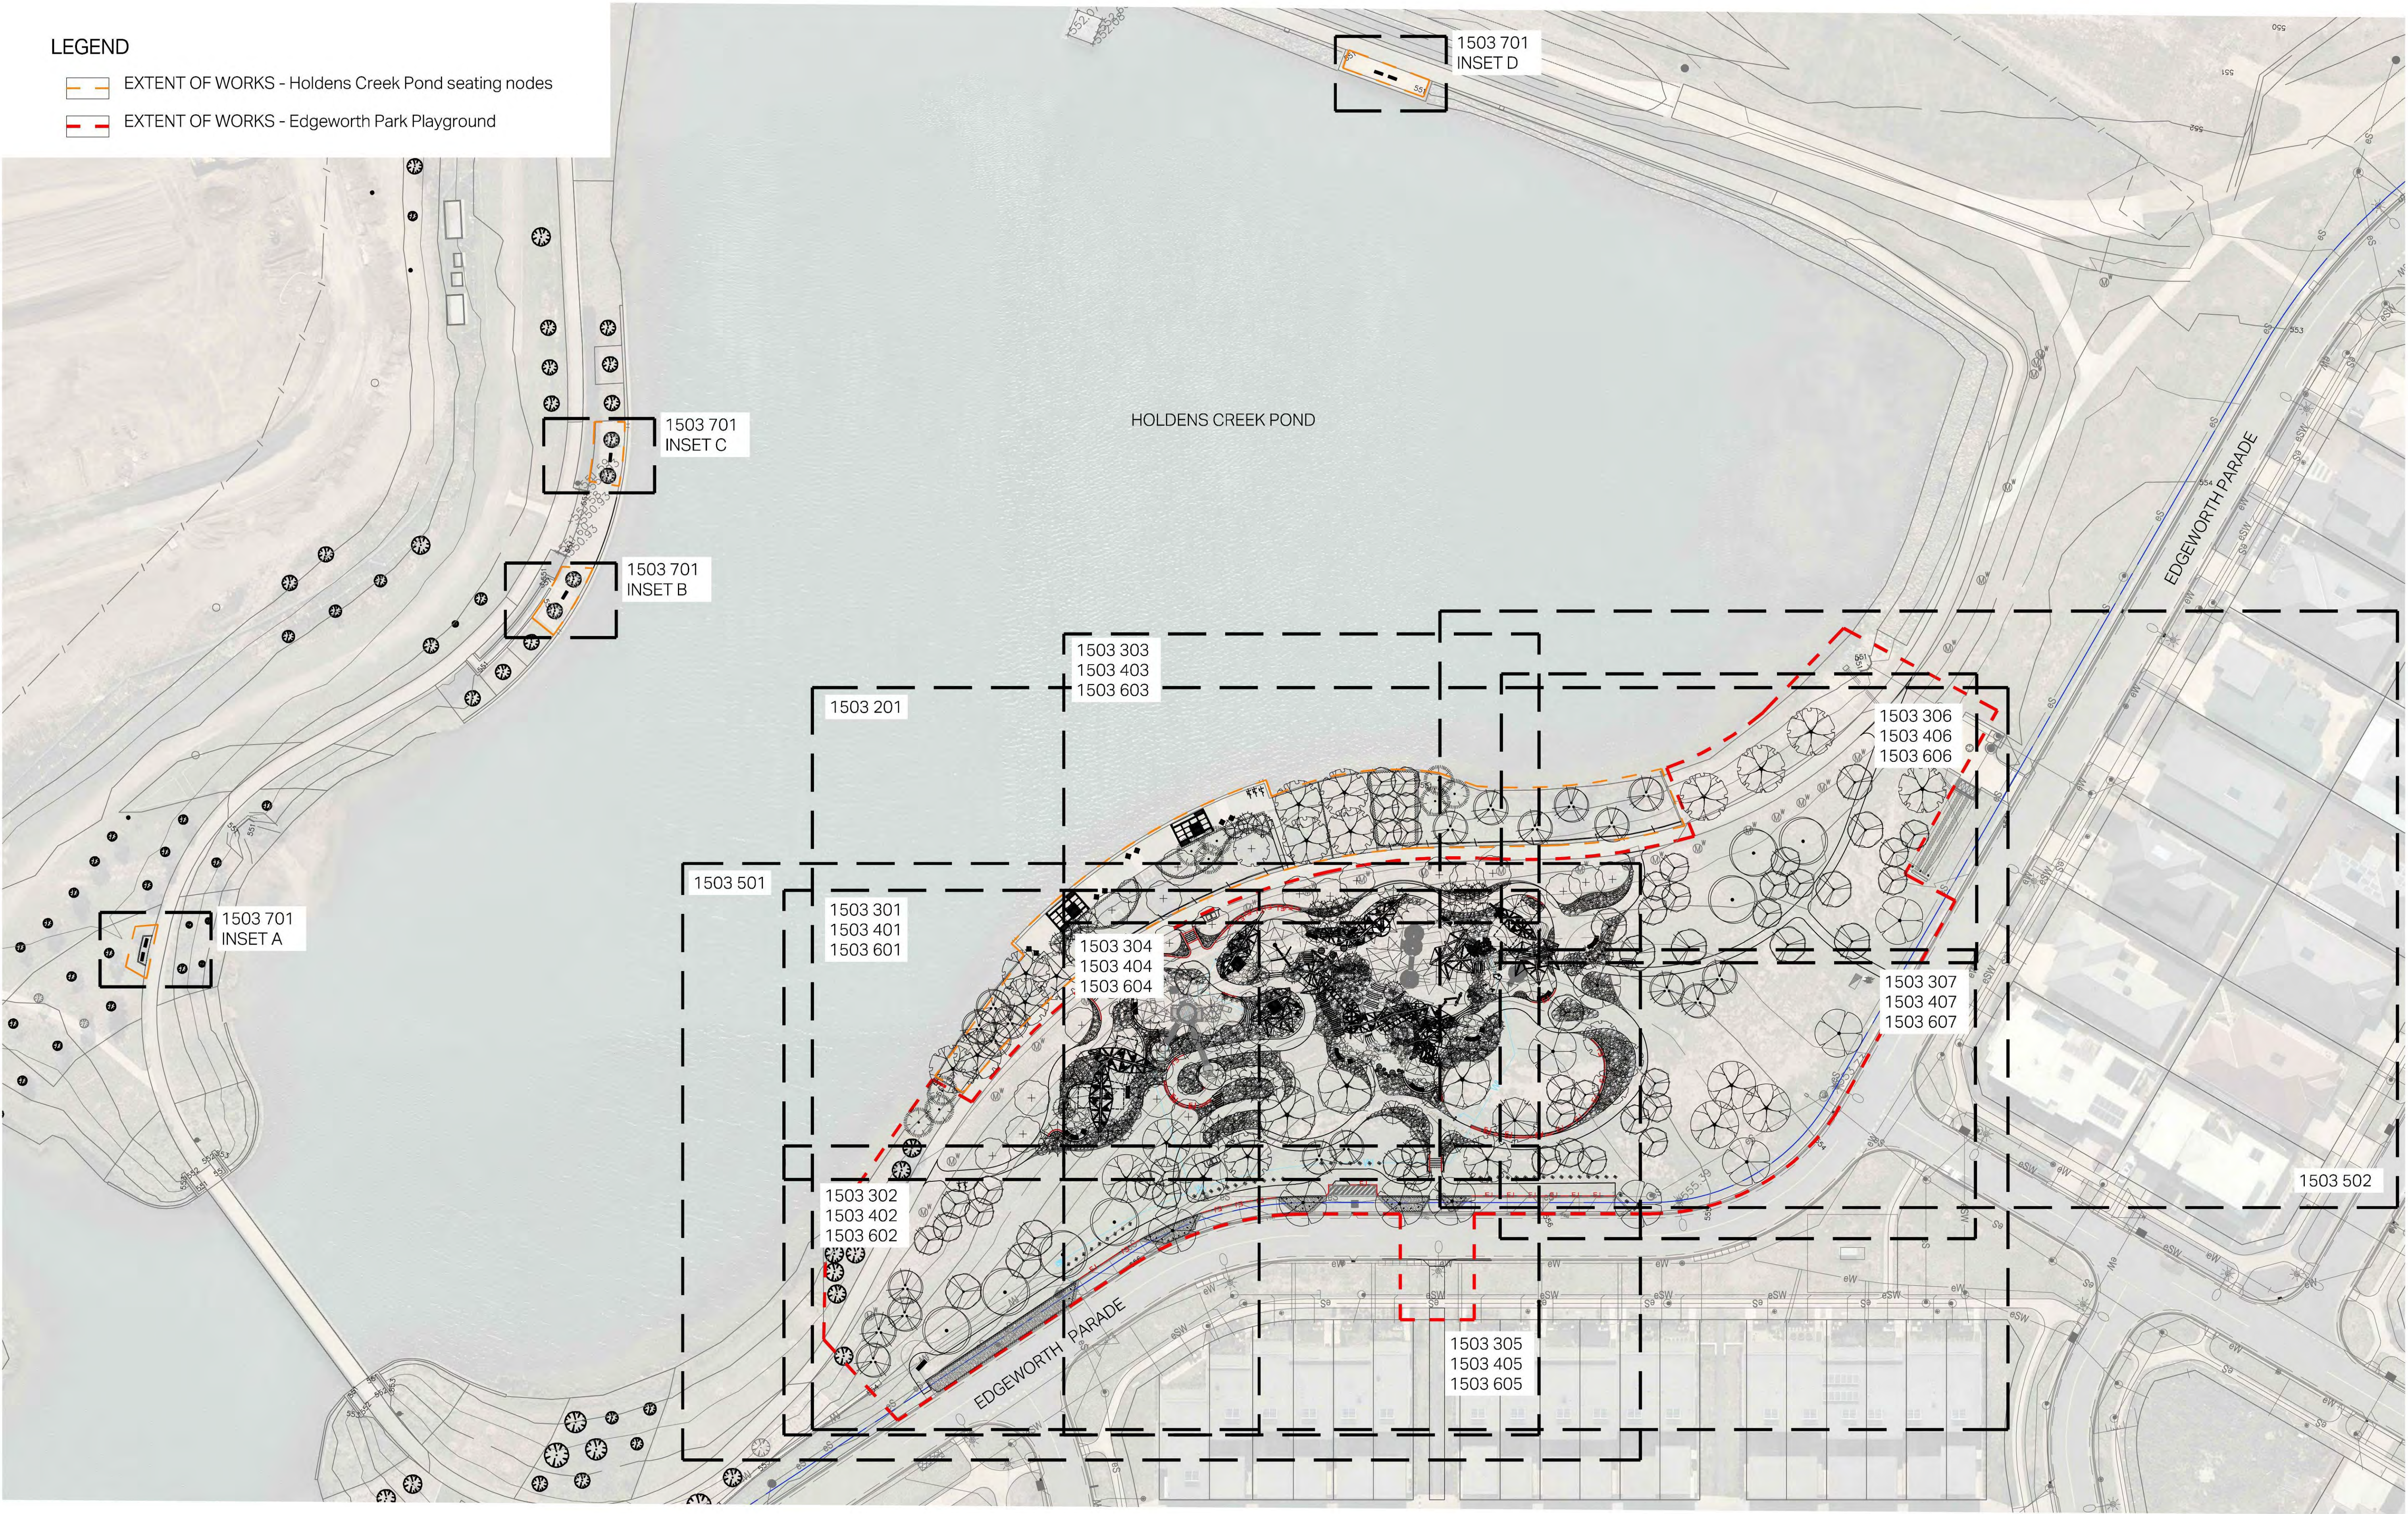


LANDSCAPE ARCHITECT
redbox design group
02 6280 4949 (tel)
inbox@redboxdesigngroup.com.au
Unit 12/285 Canberra Avenue Fyshwick ACT
PO Box 4574 Kingston ACT 2604
redboxdesigngroup.com.au

CONSULTANTS
ENGINEER:
LIGHTING:
Cardno
Ahern Consulting Engineers

CLIENT
 **ACT**
Government
 **Suburban Land**
Agency


B 75% DR SUBMISSION
A FINAL SKETCH PLAN
REV ISSUE

01.09.20 OW JK
10.07.20 OW JK
DATE DRN CHK

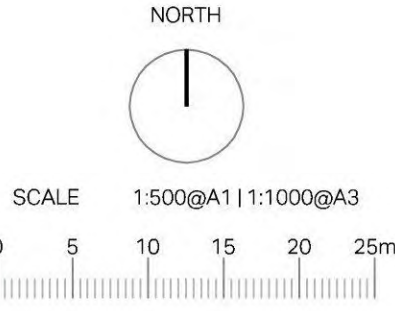

PROJECT
EDGEWORTH PARADE PLAYGROUND
COOMBS - BLOCK 12, SECTION 52

PROJECT No. **1503**
SHEET **201**
ISSUE **A**
SITE PLAN

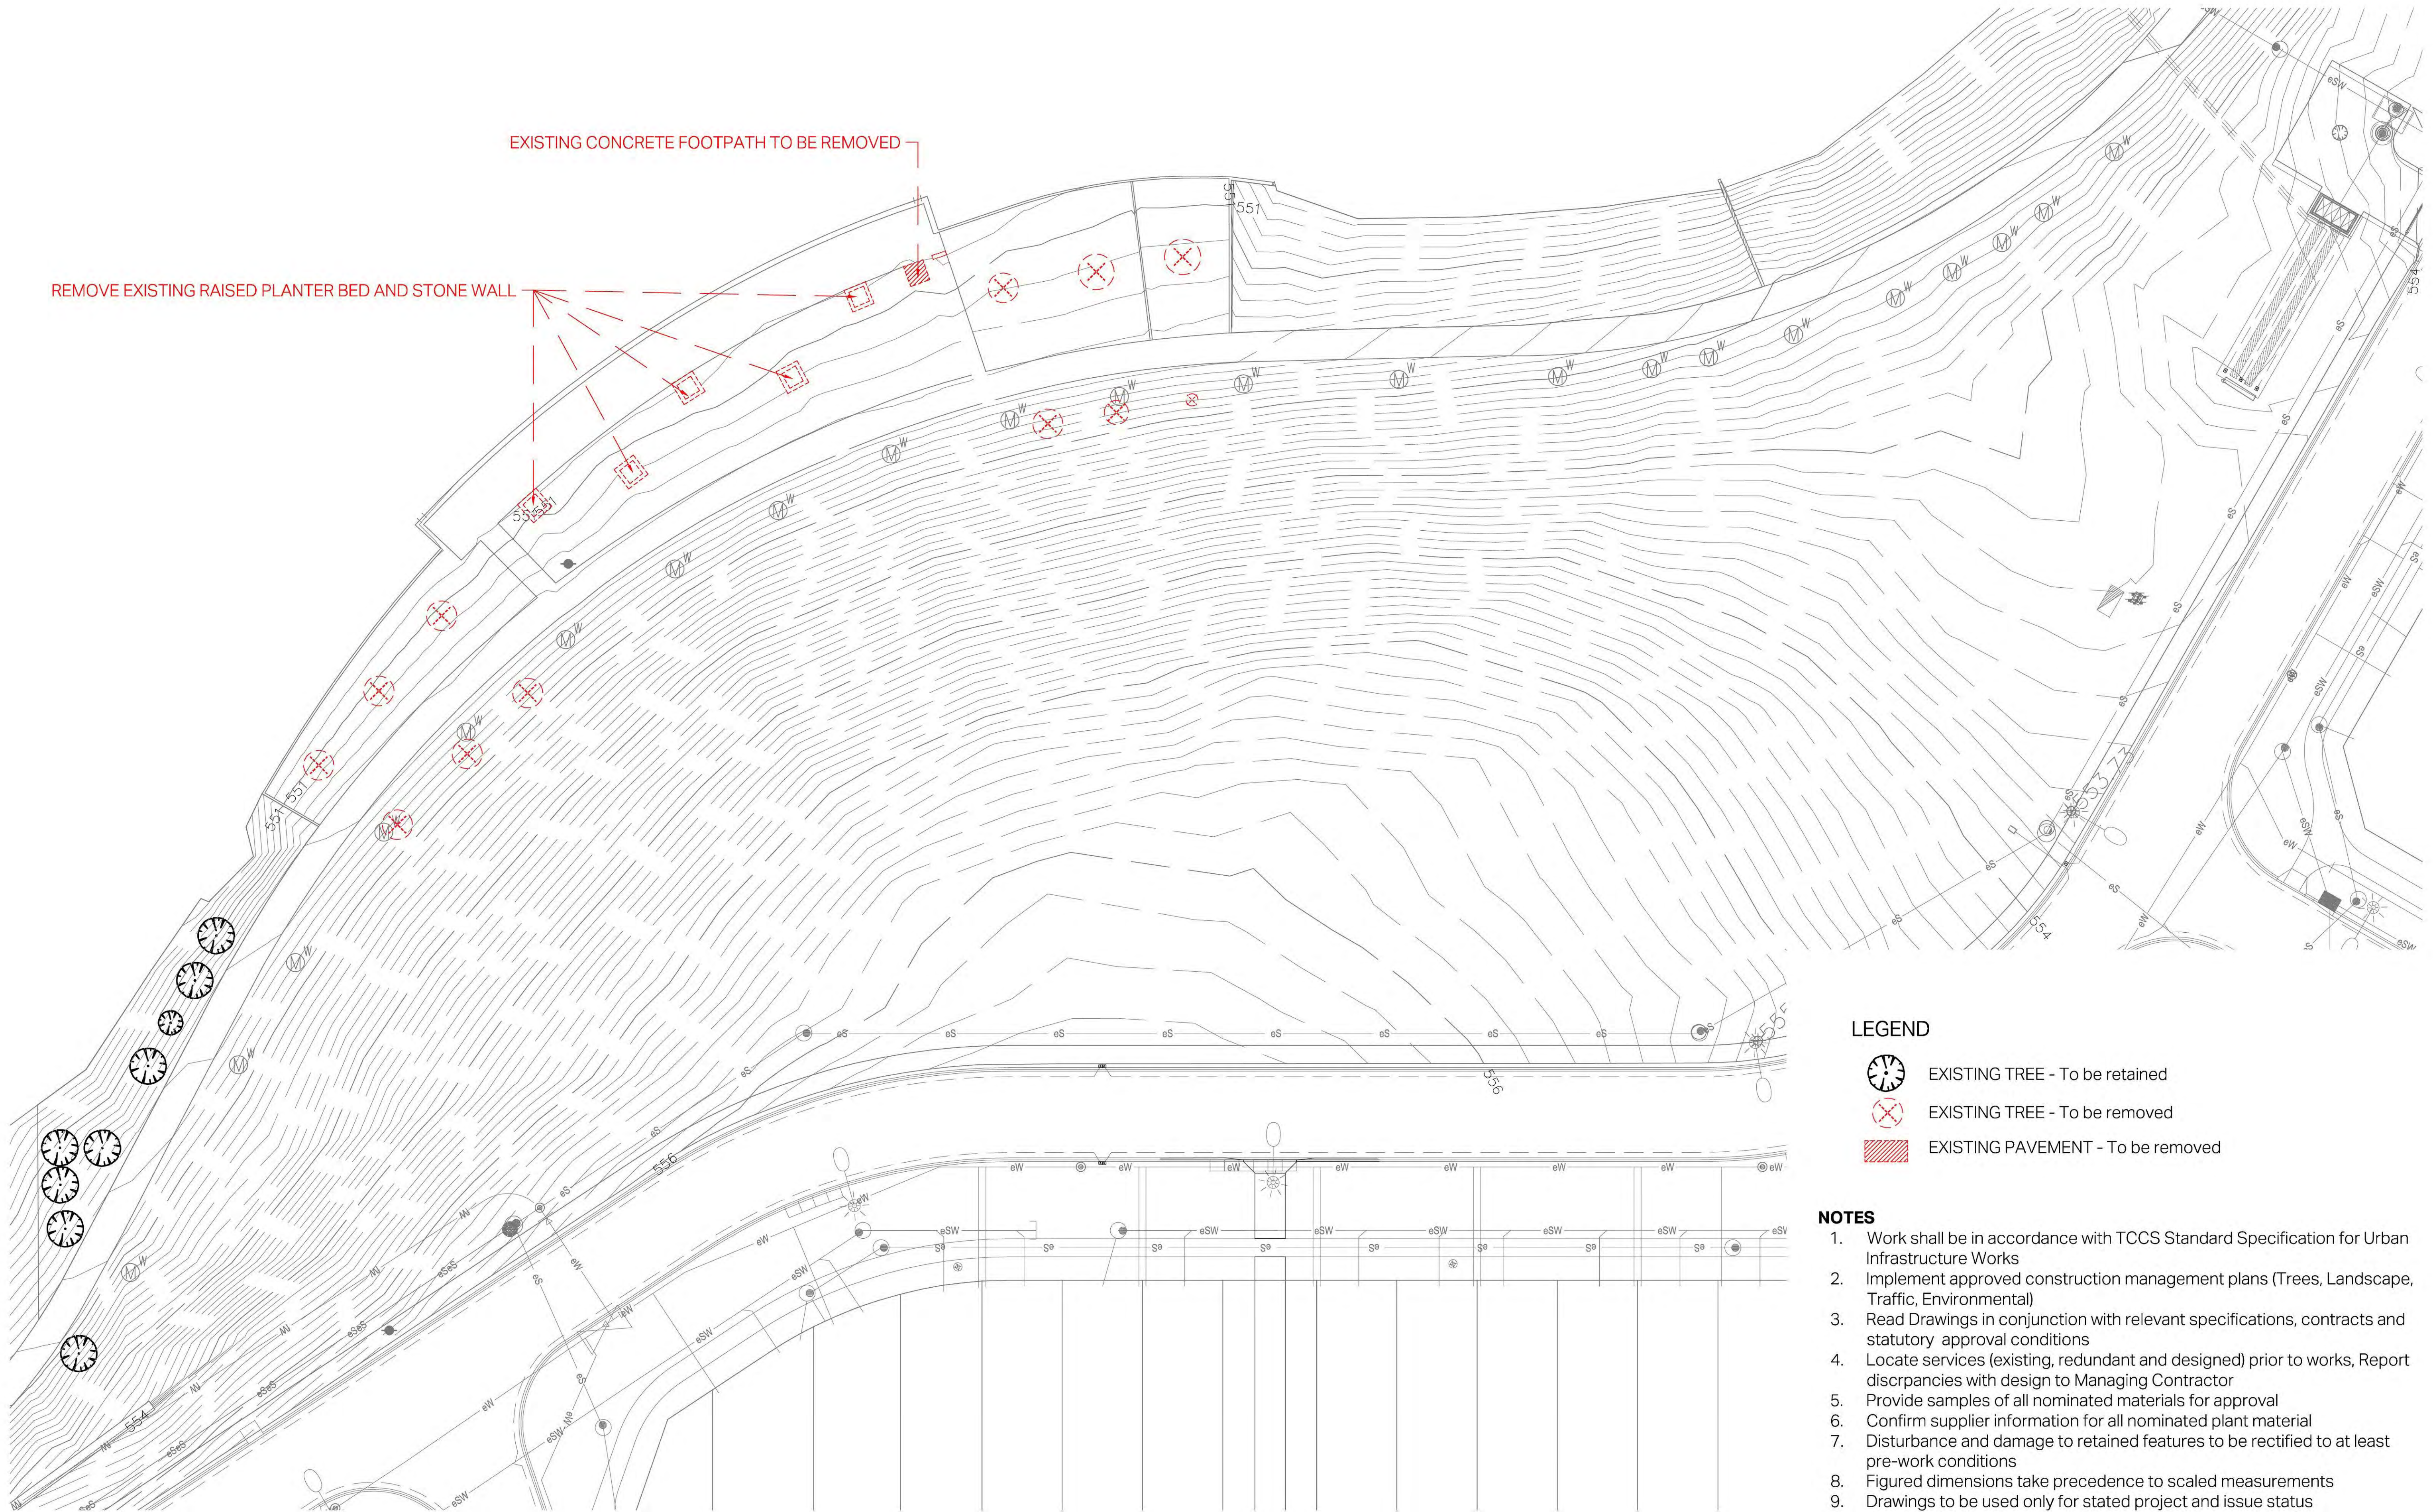


GENERAL ARRANGEMENTS PLAN - 300

LEGEND



EXISTING TREE - To be retained

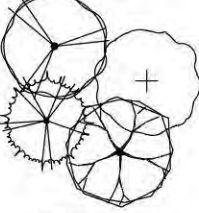


PROPOSED TREE PLANTING - Refer planting schedule



MULCHED GARDEN BED - Refer planting schedule




GRASS TYPE 1 - Irrigated grassing

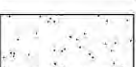


GRASS TYPE 2 - Dryland grassing

PAVING

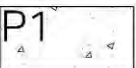


PAVING TYPE 1 - Concrete

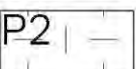


PAVING TYPE 4 - Concrete




PAVING TYPE 2 - Stone crazy pavers

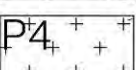


PAVING TYPE 3 - Decomposed granite gravel

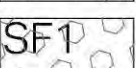

SOFTFALL TYPE 1 - Rubber softfall

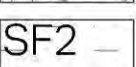

SOFTFALL TYPE 2 - Organic softfall

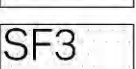

SOFTFALL TYPE 3 - Sand

STAIRS / STEPPERS



STAIRS TYPE 1 - Insitu concrete




STAIRS TYPE 2 - Insitu concrete



STAIRS TYPE 3 - Precast concrete steps




STAIRS TYPE 4 - Terrace steps

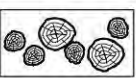


TIMBER LOG STEPPER


EDGING, TERRACING + WALLS

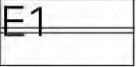

EDGE TYPE 1 - 150mm concrete edge

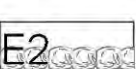

EDGE TYPE 2 - Informal sandstone block terracing

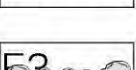


EDGE TYPE 3 - Informal stone




EDGE TYPE 4 - Timber steps / terracing



WALL TYPE 1 - Insitu concrete retaining wall

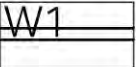

WALL TYPE 2 - Insitu concrete retaining wall

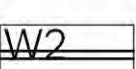


WALL TYPE 3 - Informal boulder terracing


FURNITURE



PROPRIETARY FURNITURE - Picnic Setting
Refer materials schedule

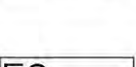


PROPRIETARY FURNITURE - Bench
Refer materials schedule

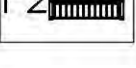

PROPRIETARY FURNITURE - Curved bench
Refer materials schedule



PROPRIETARY FURNITURE - Deck chair
Refer materials schedule

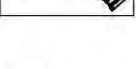


PROPRIETARY FURNITURE - Bin enclosure
Refer materials schedule



PROPRIETARY FURNITURE - Bench
Refer materials schedule



PROPRIETARY FURNITURE - Bench
Refer materials schedule

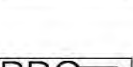


PROPRIETARY FURNITURE - Barbeque
Refer materials schedule



PROPRIETARY FURNITURE - Bike Rack
Refer materials schedule



PROPRIETARY FURNITURE - Drinking fountain
Refer materials schedule

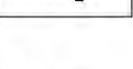


PROPRIETARY FURNITURE - Bollard
Refer materials schedule


SIGNAGE + FENCING / SCREENS




ENTRY SIGNAGE - Embedded into concrete path

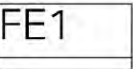

FENCE TYPE 1 - Chain mesh fence

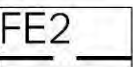

FENCE TYPE 2 - Timber upright feature fence

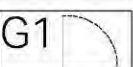

GATE TYPE 1 - Chain mesh gate

SHADE STRUCTURES



PROPRIETARY SHADE STRUCTURE TYPE 1 - Platanus leaf shelter



PROPRIETARY SHADE STRUCTURE TYPE 2 - Eucalyptus leaf shelter

a. 12.0 x 4.0m

b. 9.0 x 3.0m

c. 6.0 x 3.0m



PROPRIETARY SHADE STRUCTURE TYPE 3 - Street + Garden modular shelter

PLAY EQUIPMENT



CUSTOM PLAY EQUIPMENT TYPE 1 - Bird nest
Refer drawing 1503 - 901-903



CUSTOM PLAY EQUIPMENT TYPE 2 - Bommy Knocker Structure.



PROPRIETARY PLAY EQUIPMENT TYPE 1 - Balance beam. Refer materials schedule


a. Balance beam 1

b. Balance beam 2

c. Balance beam 3



PROPRIETARY PLAY EQUIPMENT TYPE 2- Carousel
Refer materials schedule

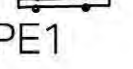

PROPRIETARY PLAY EQUIPMENT 3 - Sand table
Refer materials schedule




PROPRIETARY PLAY EQUIPMENT 4 - Stepped log
Refer materials schedule




PROPRIETARY PLAY EQUIPMENT 5 - Talking tube
Refer materials schedule



PROPRIETARY PLAY EQUIPMENT 6 - Rain wheel
Refer materials schedule

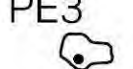


PROPRIETARY PLAY EQUIPMENT TYPE 7 - Swing
Refer materials schedule

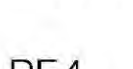

PROPRIETARY PLAY EQUIPMENT TYPE 8 - Embankment tunnel slide. Refer materials schedule



PROPRIETARY PLAY EQUIPMENT TYPE 9 - Embankment tunnel slide. Refer materials schedule

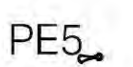

PROPRIETARY PLAY EQUIPMENT TYPE 10 - Embankment slide. Refer materials schedule




PROPRIETARY PLAY EQUIPMENT TYPE 11 - Springer
Refer materials schedule



PROPRIETARY PLAY EQUIPMENT TYPE 12 - Springer
Refer materials schedule




PROPRIETARY PLAY EQUIPMENT TYPE 13 - Trampoline
Refer materials schedule

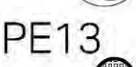

PROPRIETARY PLAY EQUIPMENT TYPE 14 - Water pump. Refer materials schedule



PROPRIETARY PLAY EQUIPMENT TYPE 15 - Eucalyptus leaf shelter with swings. Refer materials schedule

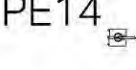

PROPRIETARY PLAY EQUIPMENT TYPE 16 - Eucalyptus leaf shelter with swings

ARTWORKS




ARTWORK TYPE 1 - Glass reinforced concrete egg sculpture

GRADING PLAN - 400

LEGEND



EXISTING CONTOUR - 100mm contour interval

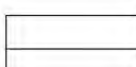

PROPOSED CONTOUR - 100mm contour interval



DESIGN SPOT LEVEL
Landscape surface level
Civil level (Refer civil)
Top of wall
Bottom of wall
Top of stair
Bottom of stair
Match into existing level
Existing level



GRADE ARROW - Indicative indication of fall direction and slope grade. Spotheights take precedence, grade indicated to be confirmed against spotheight information




SUBSOIL DRAIN
100mm dia socked subsoil drain

JOINTING PLAN - 500

LEGEND



DOWELLED EXPANSION JOINT (Flexible) - Expansive foam with sleeved dowels as specified

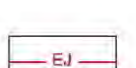

EXPANSION JOINT - Expansive foam



CONTROL JOINT - Sawn joint as detailed

NOTES

1.

Work shall be in accordance with TCCS Standard Specification for Urban Infrastructure Works
2.

Implement approved construction management plans (Trees, Landscape, Traffic, Environmental)
3.

Read Drawings in conjunction with relevant specifications, contracts and statutory approval conditions
4.

Locate services (existing, redundant and designed) prior to works, Report discrepancies with design to Managing Contractor
5.

Provide samples of all nominated materials for approval
6.







Confirm supplier information for all nominated plant material
7.

Disturbance and damage to retained features to be rectified to at least pre-work conditions
8.


Figured dimensions take precedence to scaled measurements
9.

Drawings to be used only for stated project and issue status

PLANT SCHEDULE

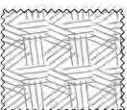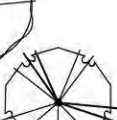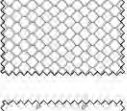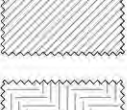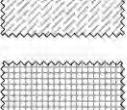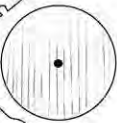TREES	CODE	BOTANICAL NAME	SUPPLY SIZE	QTY	REMARKS	SHRUBS	CODE	BOTANICAL NAME	SUPPLY SIZE	QTY	REMARKS	GROUND COVERS	CODE	BOTANICAL NAME	SUPPLY SIZE	QTY	REMARKS
	PLA OFM	Platanus x acerifolia RELOCATED ADVANCED	ADVANCED RELOCATED	3			ACA COG	Acacia cognata 'Lime Magik'	200mm	3			ALO SEU	Aloe x 'ANDsea' TM	140mm pot	8.6 m²	
DECIDUOUS TREES	CODE	BOTANICAL NAME	SUPPLY SIZE	QTY	REMARKS		ACA CO2	Acacia cognata 'Limeight'	140mm	10			CAR ARM	Carpobrotus glaucescens 'CAR10' TM	140mm pot	89.6 m²	
	ACE COL	Acer platanoides 'Columnare'	1.5m to 2.0m high	6			ACA CUL	Acacia cultriformis prostrate form	140mm	23			CAR HHH	Carpobrotus rossii 'White Hot'	140mm pot	4.7 m²	
	ACE SNA	Acer x freemanii 'Sienna' TM	1.5m to 2.0m high	14			ACA HOW	Acacia howittii 'Green Wave'	140mm	20			CHR AP2	Chrysocephalum apiculatum 'Desert Orange'	140mm pot	182	
	FRA AU5	Fraxinus excelsior 'Aurea'	1.5m to 2.0m high	1			ACA PRA	Acacia pravissima	140mm	19			CHR API	Chrysocephalum apiculatum 'Silver Sunburst'	140mm pot	145	
	LAG WHI	Lagerstroemia x 'Natchez'	1.5m to 2.0m high	8			ACA PR2	Acacia pravissima 'Lime nugget'	200mm	5			DIA REV	Dianella revoluta 'Big Rev'	140mm pot	51	
	LAG RED	Lagerstroemia x 'Tuscarora'	1.5m to 2.0m high	13			BAM GRA	Bambusa textilis gracilis	200mm	45			DYP BIC	Dietes bicolor 'African Gold' TM	140mm pot	70	
	PLA AUG	Platanus orientalis 'Autumn Glory'	1.5m to 2.0m high	11			BAN BLE	Banksia blechnifolia	140mm	57			GRE TWD	Grevillea rhyolitica x juniperina 'TWD01' TM	200mm pot	6.1 m²	
	PRU NRA	Prunus cerasifera 'Nigra'	1.5m to 2.0m high	38			BAN MAR	Banksia marginata	330mm pot	25			HAR VI2	Hardenbergia violacea 'Bliss'	140mm pot	24	
	PYR BRA	Pyrus calleryana 'Bradford'	1.5m to 2.0m high	19			BAN SER	Banksia serrata 'Pygmy Possum'	140mm	89			HAR VIO	Hardenbergia violacea 'Mini-Ha-Ha'	140mm pot	112	
	PYR FA2	Pyrus calleryana 'Fauriei'	1.5m to 2.0m high	5			BAN SPI	Banksia spinulosa 'Birthday Candles'	140mm	229			LAV HWU	Lavandula angustifolia 'Dwarf Blue'	140mm pot	11	
	QUE PAL	Quercus palustris	200cm Ht.	7			BES REA	Beschorneria yuccoides 'Reality'	200mm	64			MYO PAR	Myoporum parvifolium 'Fine leaf form'	140mm pot	101	
	ULM GLA	Ulmus glabra 'Lutescens'	200cm Ht.	6			CAL CI2	Callistemon citrinus 'Firebrand'	140mm	13			MYO PA2	Myoporum parvifolium 'Pink'	140mm pot	8	
	ULM FMU	Ulmus parvifolia 'Yarralumla clone'	1.5m to 2.0m high	15			CAL CIT	Callistemon citrinus 'White Anzac'	200mm	113			MYO RED	Myoporum parvifolium 'Red Leaf Form'	140mm pot	2.4 m²	
NATIVE TREES	CODE	BOTANICAL NAME	SUPPLY SIZE	QTY	REMARKS		CAL SIE	Callistemon sieberi 'Sugar Candy'	140mm	12			POA LAB	Poa labillardieri 'Eskdale'	Virotube	345	
	ALL VER	Allocasuarina verticillata	200mm Springring	12			CAS GLA	Casuarina glauca 'CAS01' TM	200mm	117			ROS COR	Rosmarinus officinalis 'Corsican Prostrate'	200mm pot	118	
	BAN INT	Banksia integrifolia	200mm Springring	21			CAS GL2	Casuarina glauca 'Shagpile'	140mm	120			THY CO2	Thymus vulgaris	75mm	179	
	BAN SE2	Banksia serrata	200mm Springring	6			COR ALB	Correa alba	140mm	139			TRA NUT	Trachelospermum asiaticum 'FT01'	140mm pot	13.6 m²	
	CAL VIM	Callistemon viminalis 'Captain Cook'	200mm Springring	8			COR PUL	Correa pulchella 'Little Cate'	140mm	46			TRA JAS	Trachelospermum jasminoides	140mm pot	887	
	EUC CAE	Eucalyptus caesia	150cm Ht.	23			COR REF	Correa reflexa 'COR7' TM	140mm	131							
	EUC GRE	Eucalyptus gregsoniana	200mm Springring	14			CRO EXA	Crowea exalata 'Parrys Hybrid'	140mm	47							
	EUC UBC	Eucalyptus leucoxylo 'Euky Dwarf' TM	200mm Springring	4			CRO SAL	Crowea saligna	140mm	71							
	EUC MAN	Eucalyptus mannifera	200mm Springring	22			ERE GLA	Eremophila glabra 'Kalbarri Carpet'	140mm	100							
	EUC MA2	Eucalyptus mannifera 'Little Spotty' TM	200mm Springring	2			GRE AQU	Grevillea aquifolium	140mm	4							
	EUC PAU	Eucalyptus pauciflora 'Little Snowman'	200mm Springring	9			GRE IAS	Grevillea iaspicula Wee Jasper	200mm	69							
	MEL AZE	Melia azedarach 'Elite'	1.5m to 2.0m high	4			GRE VIC	Grevillea victoriae 'Murray Valley Queen'	140mm	21							
							HAK SAL	Hakea salicifolia	200mm	3							
							LEP COP	Leptospermum polygalifolium 'Copper Glow'	200mm	39							
							LEP YAR	Leptospermum polygalifolium 'Yarra River'	200mm	11							
							LOM HYS	Lomandra hystrix	VIROTUBE	1,294							
							LOM LON	Lomandra longifolia 'LM300'	VIROTUBE	191							
							MEL PAR	Melaleuca parvistaminea	200mm	3							
							MEL COT	Melaleuca thymifolia 'Cotton Candy'	200mm	65							
							RHA NFH	Rhagodia spinescens 'SAB01' TM	140mm	85							
							WES CIA	Westringia fruticosa 'FlatNFruity'	200mm	127							
							WES MDI	Westringia fruticosa 'Mundi'	200mm	15							
VINE/ESPALIER	CODE	BOTANICAL NAME	SUPPLY SIZE	QTY	REMARKS												
	FIC MIN	Ficus pumila minima	140mm	9													
	PAN JAS	Pandorea jasminoides 'Rosea'	200mm	11													
	PAN JA2	Pandorea jasminoides 'Superba'	200mm	12													

- NOTES**
1. Work shall be in accordance with TCCS Standard Specification for Urban Infrastructure Works
 2. Implement approved construction management plans (Trees, Landscape, Traffic, Environmental)
 3. Read Drawings in conjunction with relevant specifications, contracts and statutory approval conditions
 4. Locate services (existing, redundant and designed) prior to works, Report discrepancies with design to Managing Contractor
 5. Provide samples of all nominated materials for approval
 6. Confirm supplier information for all nominated plant material
 7. Disturbance and damage to retained features to be rectified to at least pre-work conditions
 8. Figured dimensions take precedence to scaled measurements
 9. Drawings to be used only for stated project and issue status

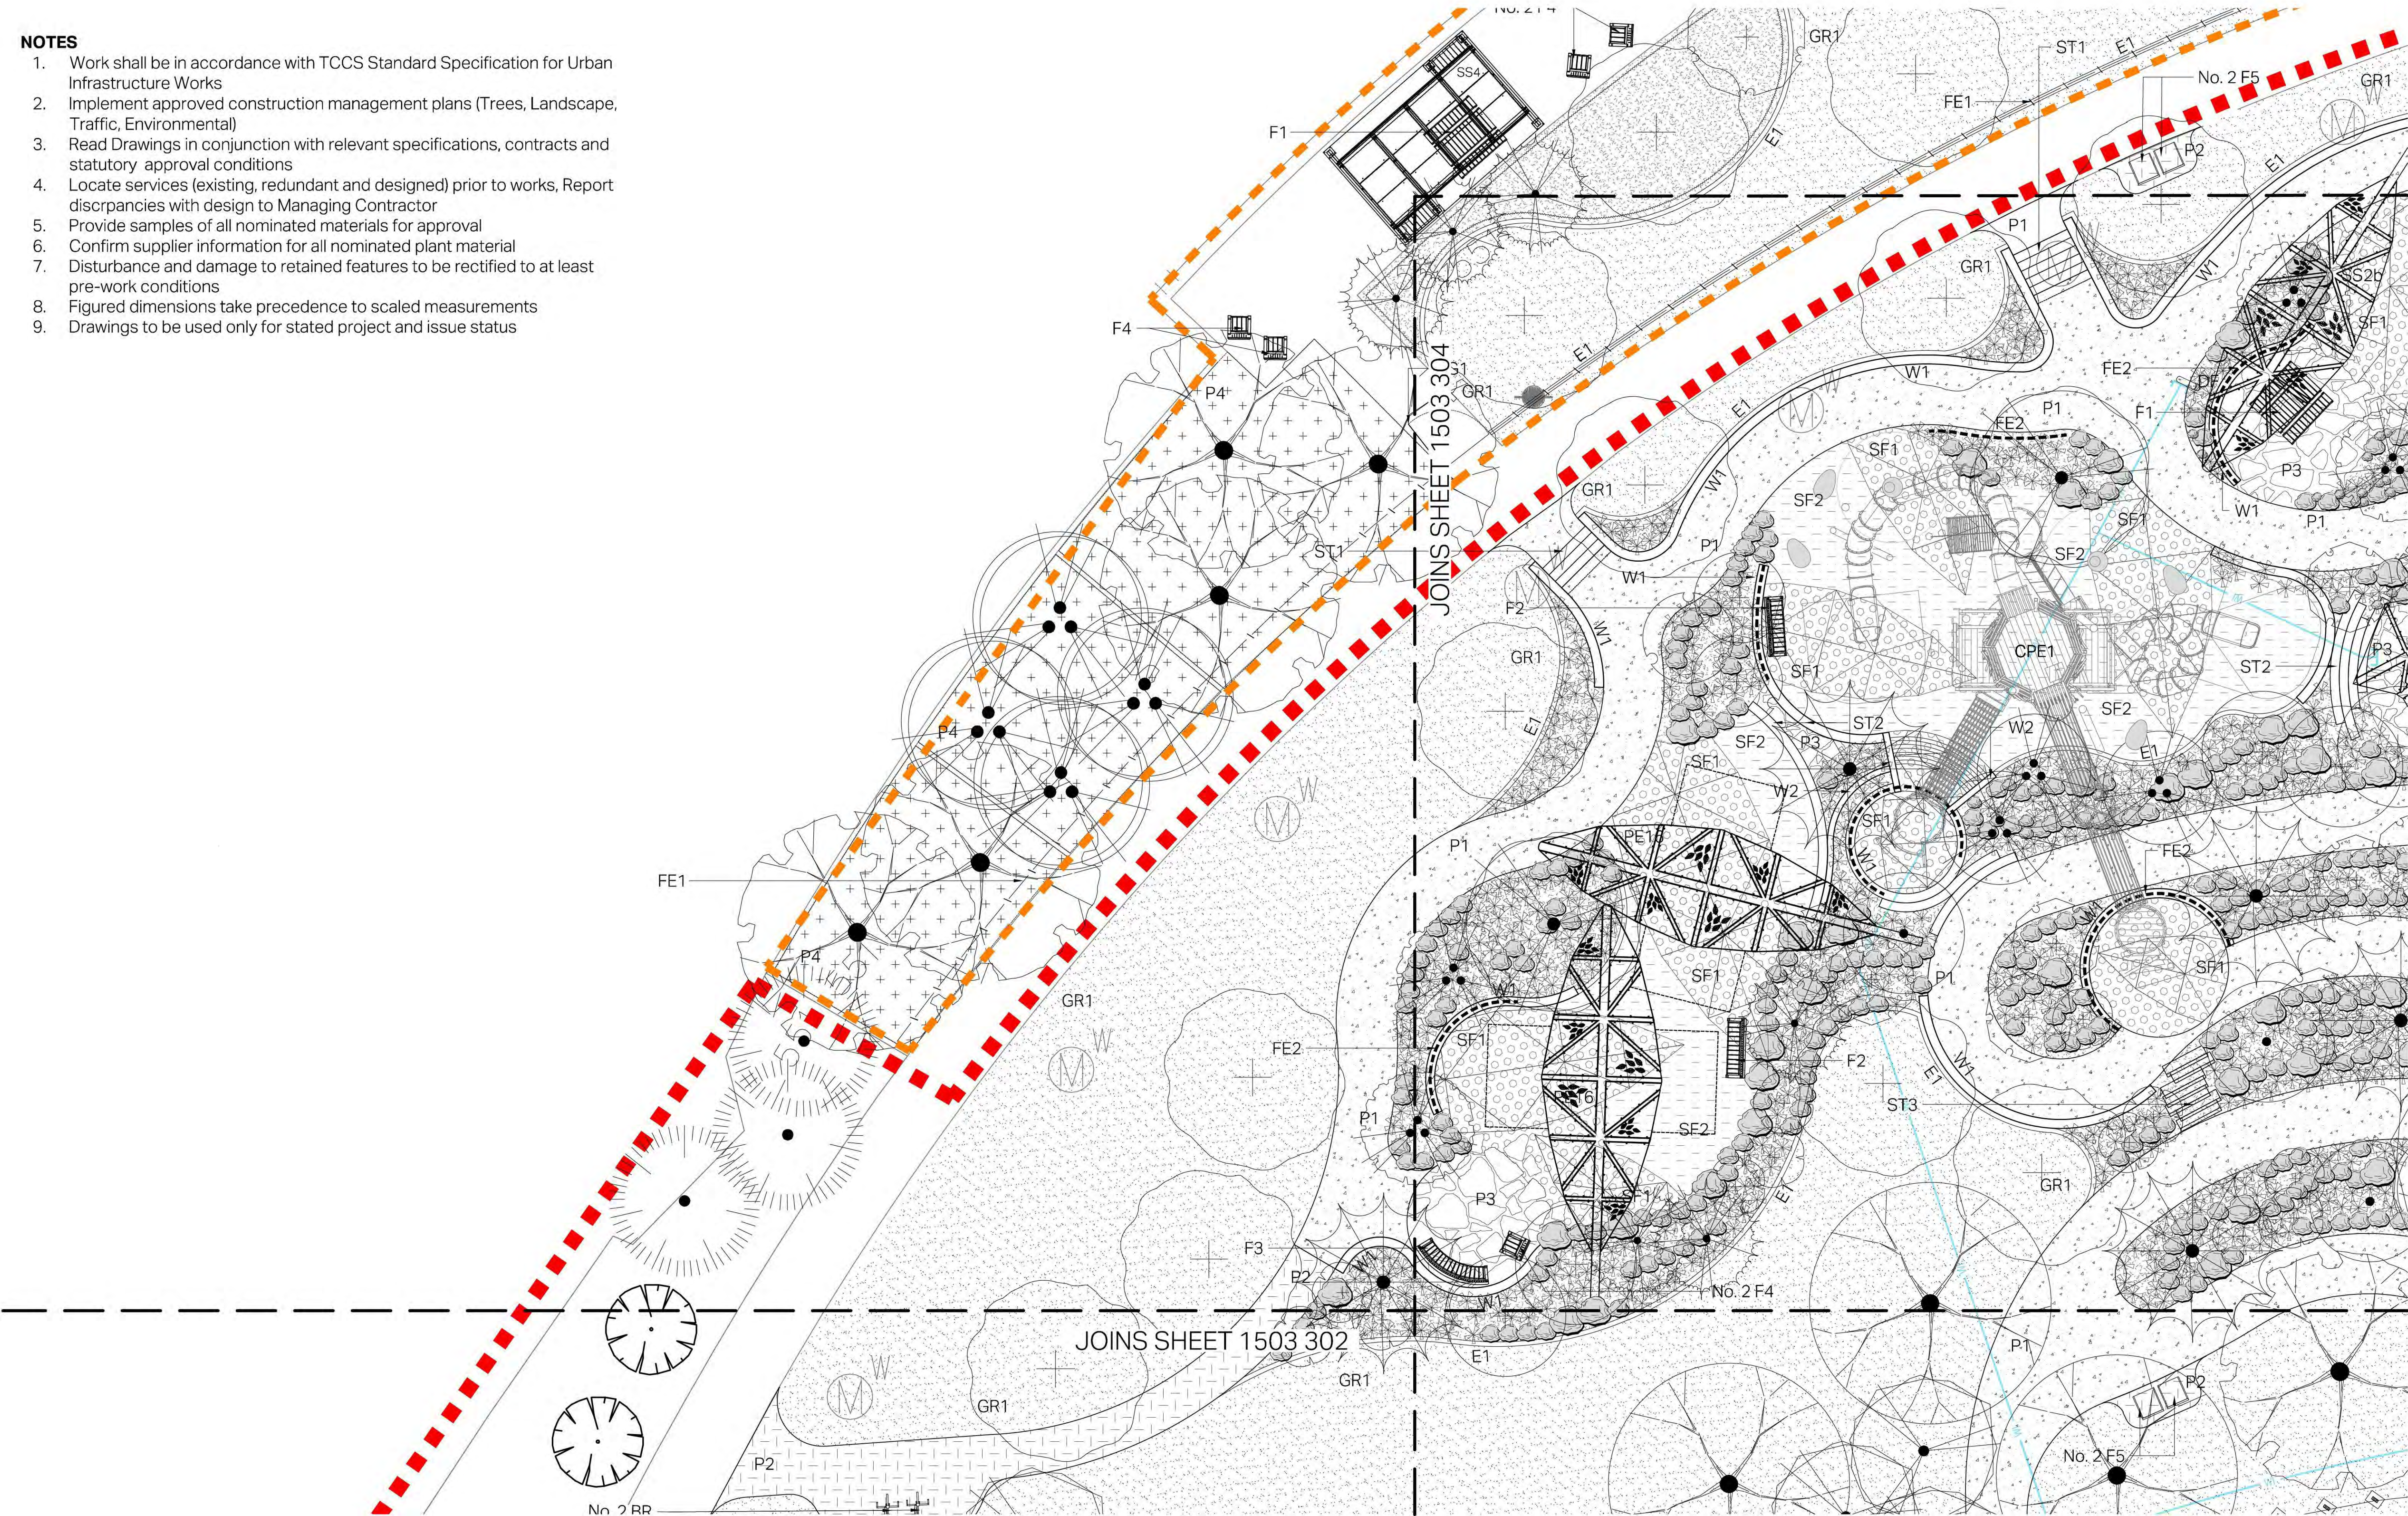


LANDSCAPE ARCHITECT
redbox design group
02 6280 4949 (tel)
inb@redboxdesigngroup.com.au
Unit 12/285 Canberra Avenue Fyshwick ACT
PO Box 4574 Kingston ACT 2604
redboxdesigngroup.com.au

CONSULTANTS
ENGINEER:
LIGHTING:
Cardno
Ahern Consulting Engineers

CLIENT
ACT Government
Suburban Land Agency

B 75% DR SUBMISSION
A FINAL SKETCH PLAN
REV ISSUE

01.09.20 OW JK
10.07.20 OW JK
DATE DRN CHK

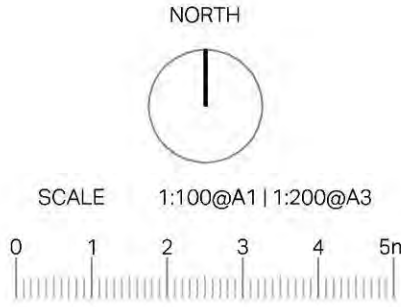

PROJECT
EDGEWORTH PARADE PLAYGROUND
COOMBS - BLOCK 12, SECTION 52

PROJECT No. **1503**
SHEET **301**
ISSUE **B**
GENERAL ARRANGEMENTS
Plan 1


This technical drawing is a landscape plan for a project area. It features several key elements:

- Trees and Plantings:** Numerous circular symbols represent trees and plantings. Some are labeled with codes like "GR1", "F2", "P1", "P2", "E1", "W1", "No. 2 BR", "No. 2 F4", "No. 2 F5", "No. 10 BO", "No. 9 BO EACH SURROUNDED BY CONCRETE EDGE (E1)", "No. 2 BO", "F2", "P1", "GR1".
- Paths and Walkways:** Dashed lines indicate paths or walkways. A prominent red dashed line runs diagonally across the lower half of the plan.
- Infrastructure:** A road or boundary line is shown at the top left, labeled "JOINS SHEET 1503 301". Another road or boundary line is shown at the bottom right, labeled "JOINS SHEET 1503 305".
- Notes:** A section titled "NOTES" provides instructions for construction and implementation:
 - Work shall be in accordance with TCCS Standard Specification for Urban Infrastructure Works
 - Implement approved construction management plans (Trees, Landscape, Traffic, Environmental)
 - Read Drawings in conjunction with relevant specifications, contracts and statutory approval conditions
 - Locate services (existing, redundant and designed) prior to works, Report discrepancies with design to Managing Contractor
 - Provide samples of all nominated materials for approval
 - Confirm supplier information for all nominated plant material
 - Disturbance and damage to retained features to be rectified to at least pre-work conditions
 - Figured dimensions take precedence to scaled measurements
 - Drawings to be used only for stated project and issue status

1. Work shall be in accordance with TCCS Standard Specification for Urban Infrastructure Works
2. Implement approved construction management plans (Trees, Landscape, Traffic, Environmental)
3. Read Drawings in conjunction with relevant specifications, contracts and statutory approval conditions
4. Locate services (existing, redundant and designed) prior to works, Report discrepancies with design to Managing Contractor
5. Provide samples of all nominated materials for approval
6. Confirm supplier information for all nominated plant material
7. Disturbance and damage to retained features to be rectified to at least pre-work conditions
8. Figured dimensions take precedence to scaled measurements
9. Drawings to be used only for stated project and issue status


1. Work shall be in accordance with TCCS Standard Specification for Urban Infrastructure Works
2. Implement approved construction management plans (Trees, Landscape, Traffic, Environmental)
3. Read Drawings in conjunction with relevant specifications, contracts and statutory approval conditions
4. Locate services (existing, redundant and designed) prior to works, Report discrepancies with design to Managing Contractor
5. Provide samples of all nominated materials for approval
6. Confirm supplier information for all nominated plant material
7. Disturbance and damage to retained features to be rectified to at least pre-work conditions
8. Figured dimensions take precedence to scaled measurements
9. Drawings to be used only for stated project and issue status


JOINS SHEET 1503 306

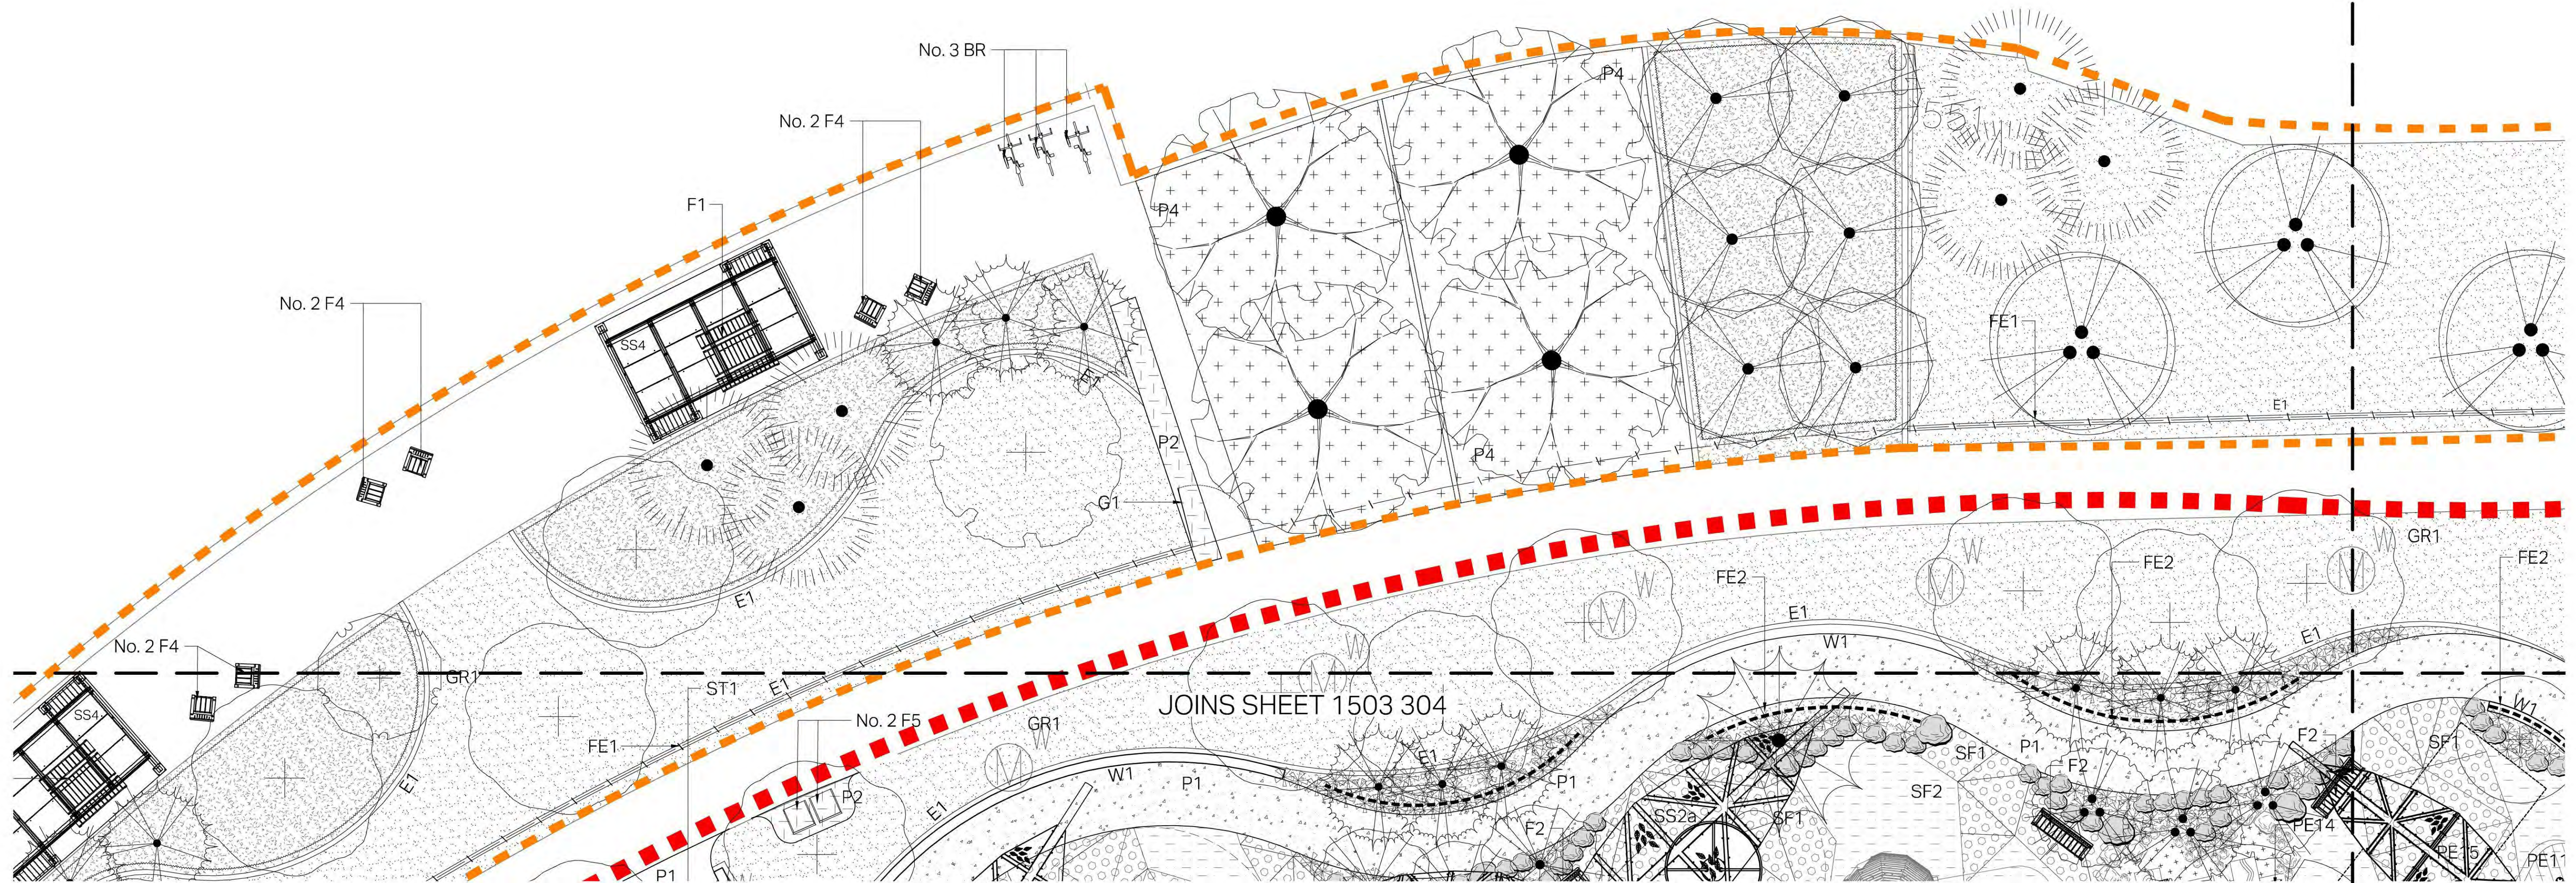

PROJECT No.	SHEET	ISSUE
1503	303	A

GENERAL ARRANGEMENTS
Plan 3

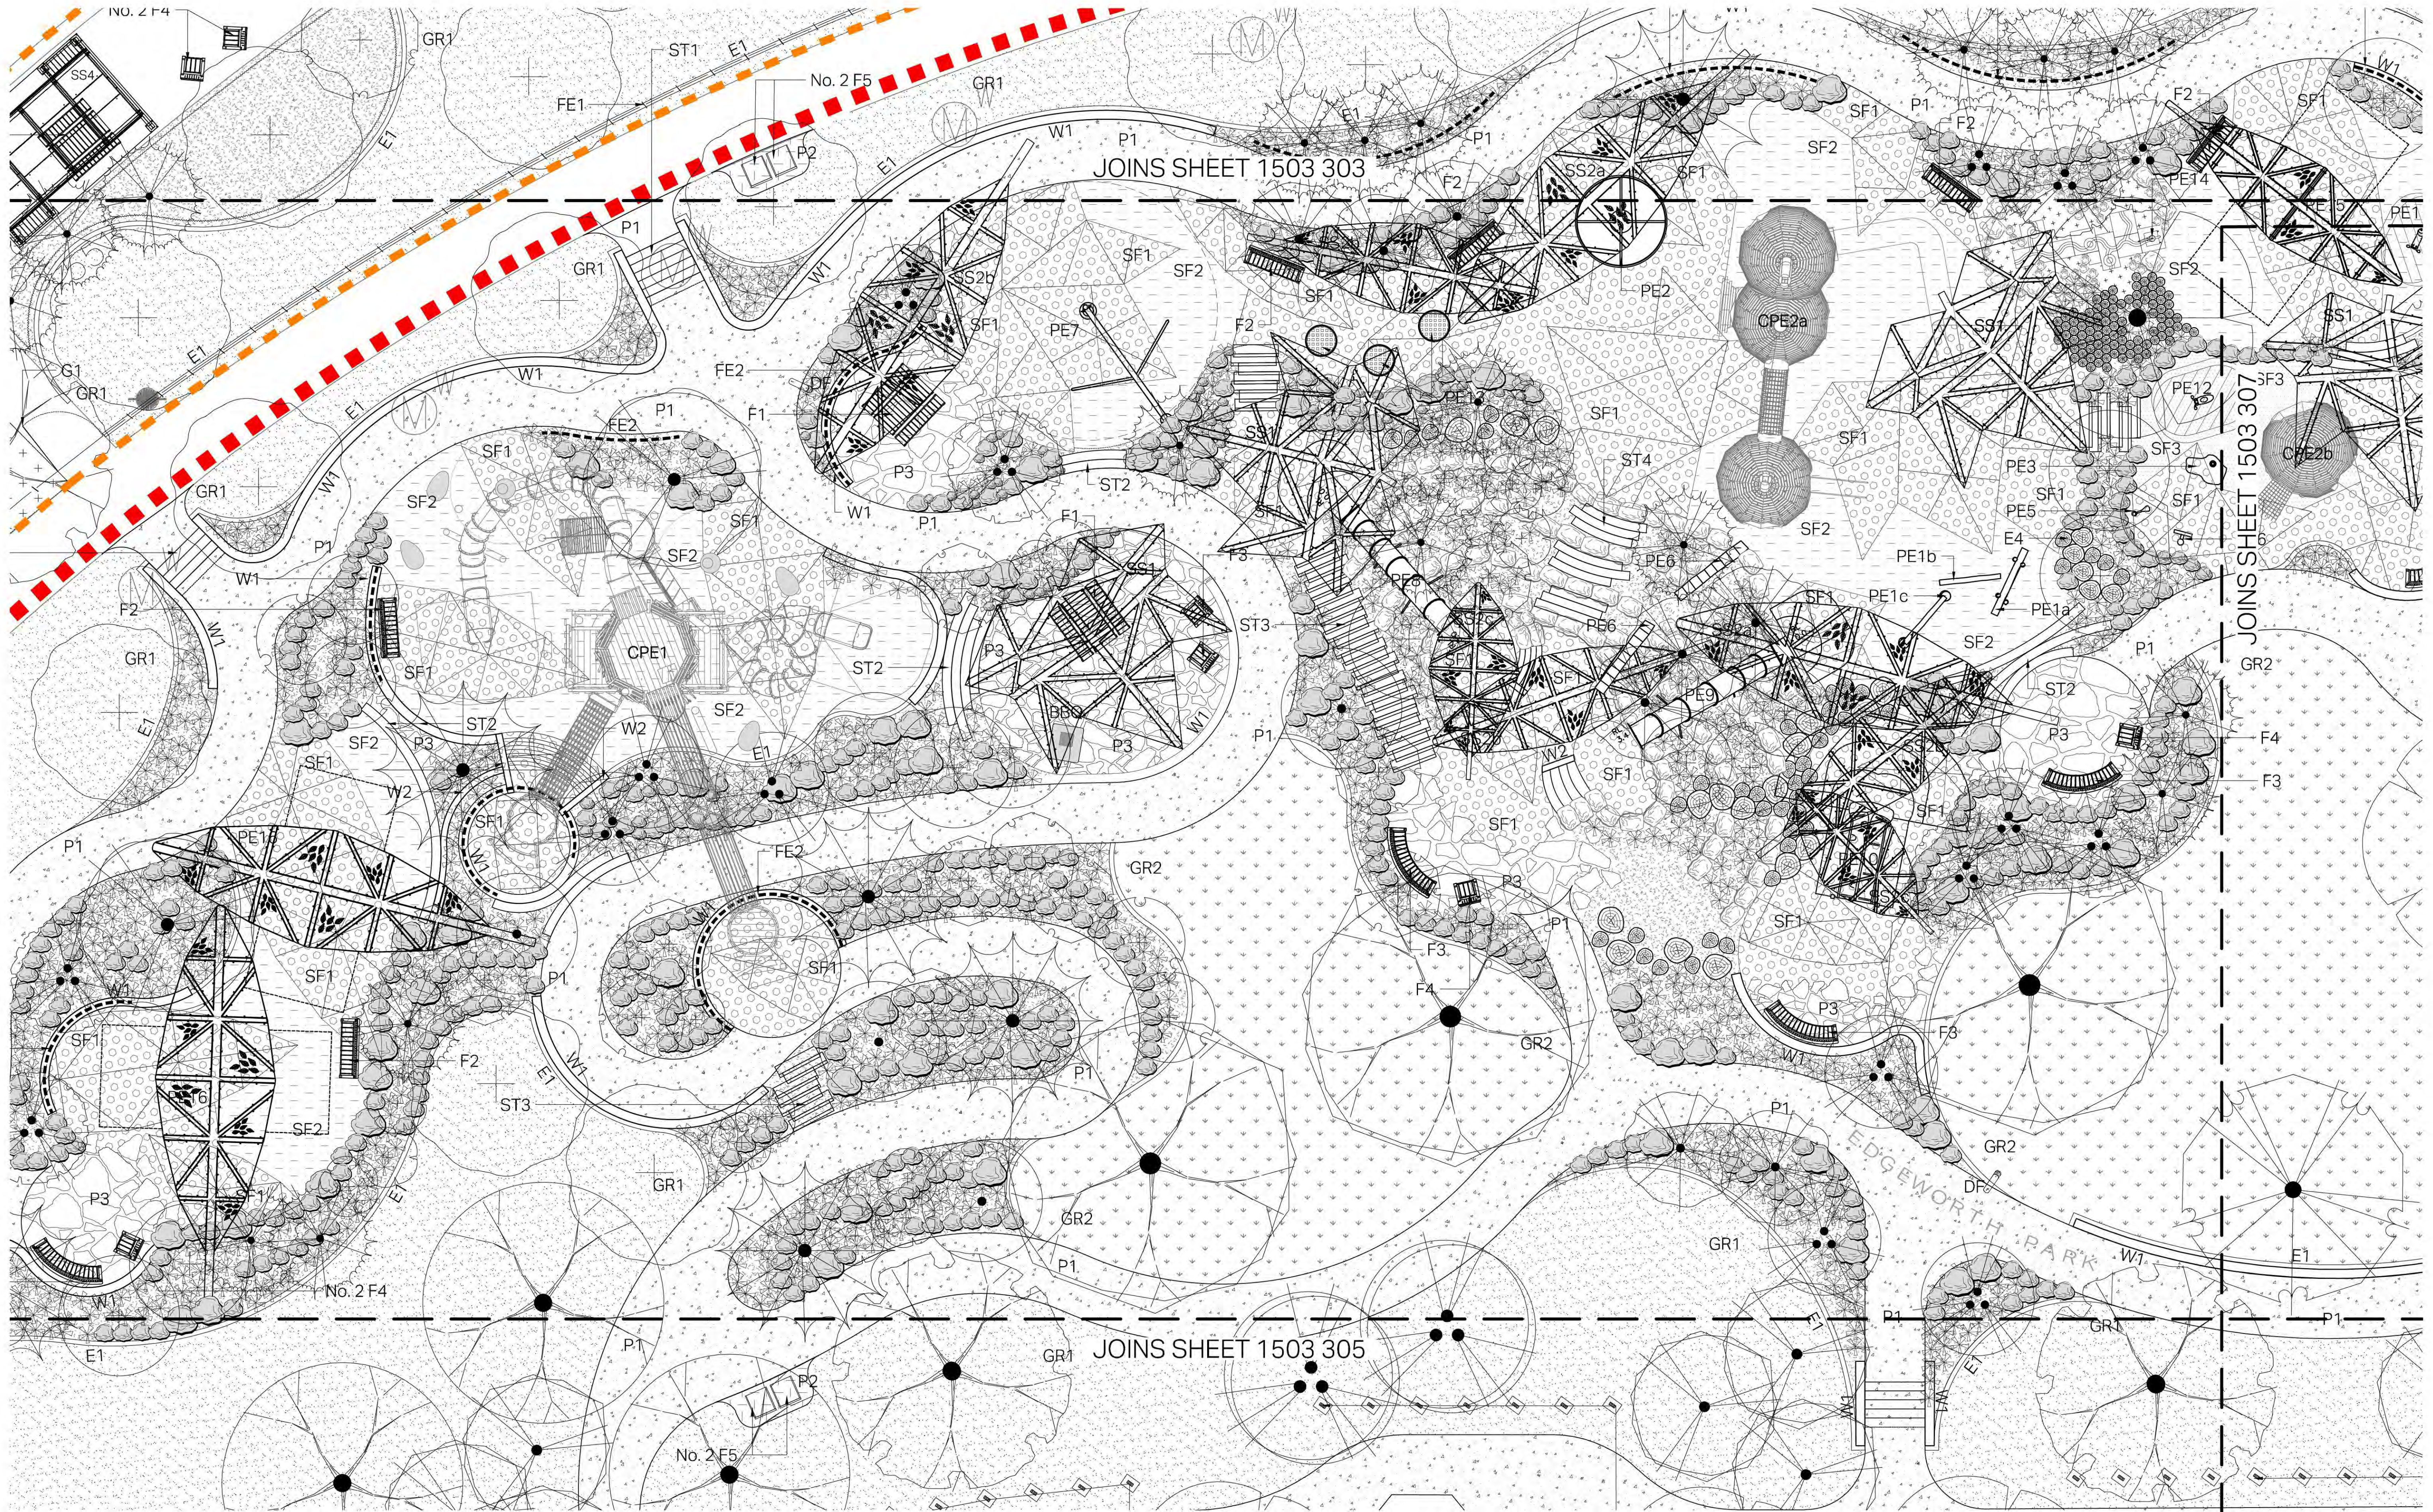

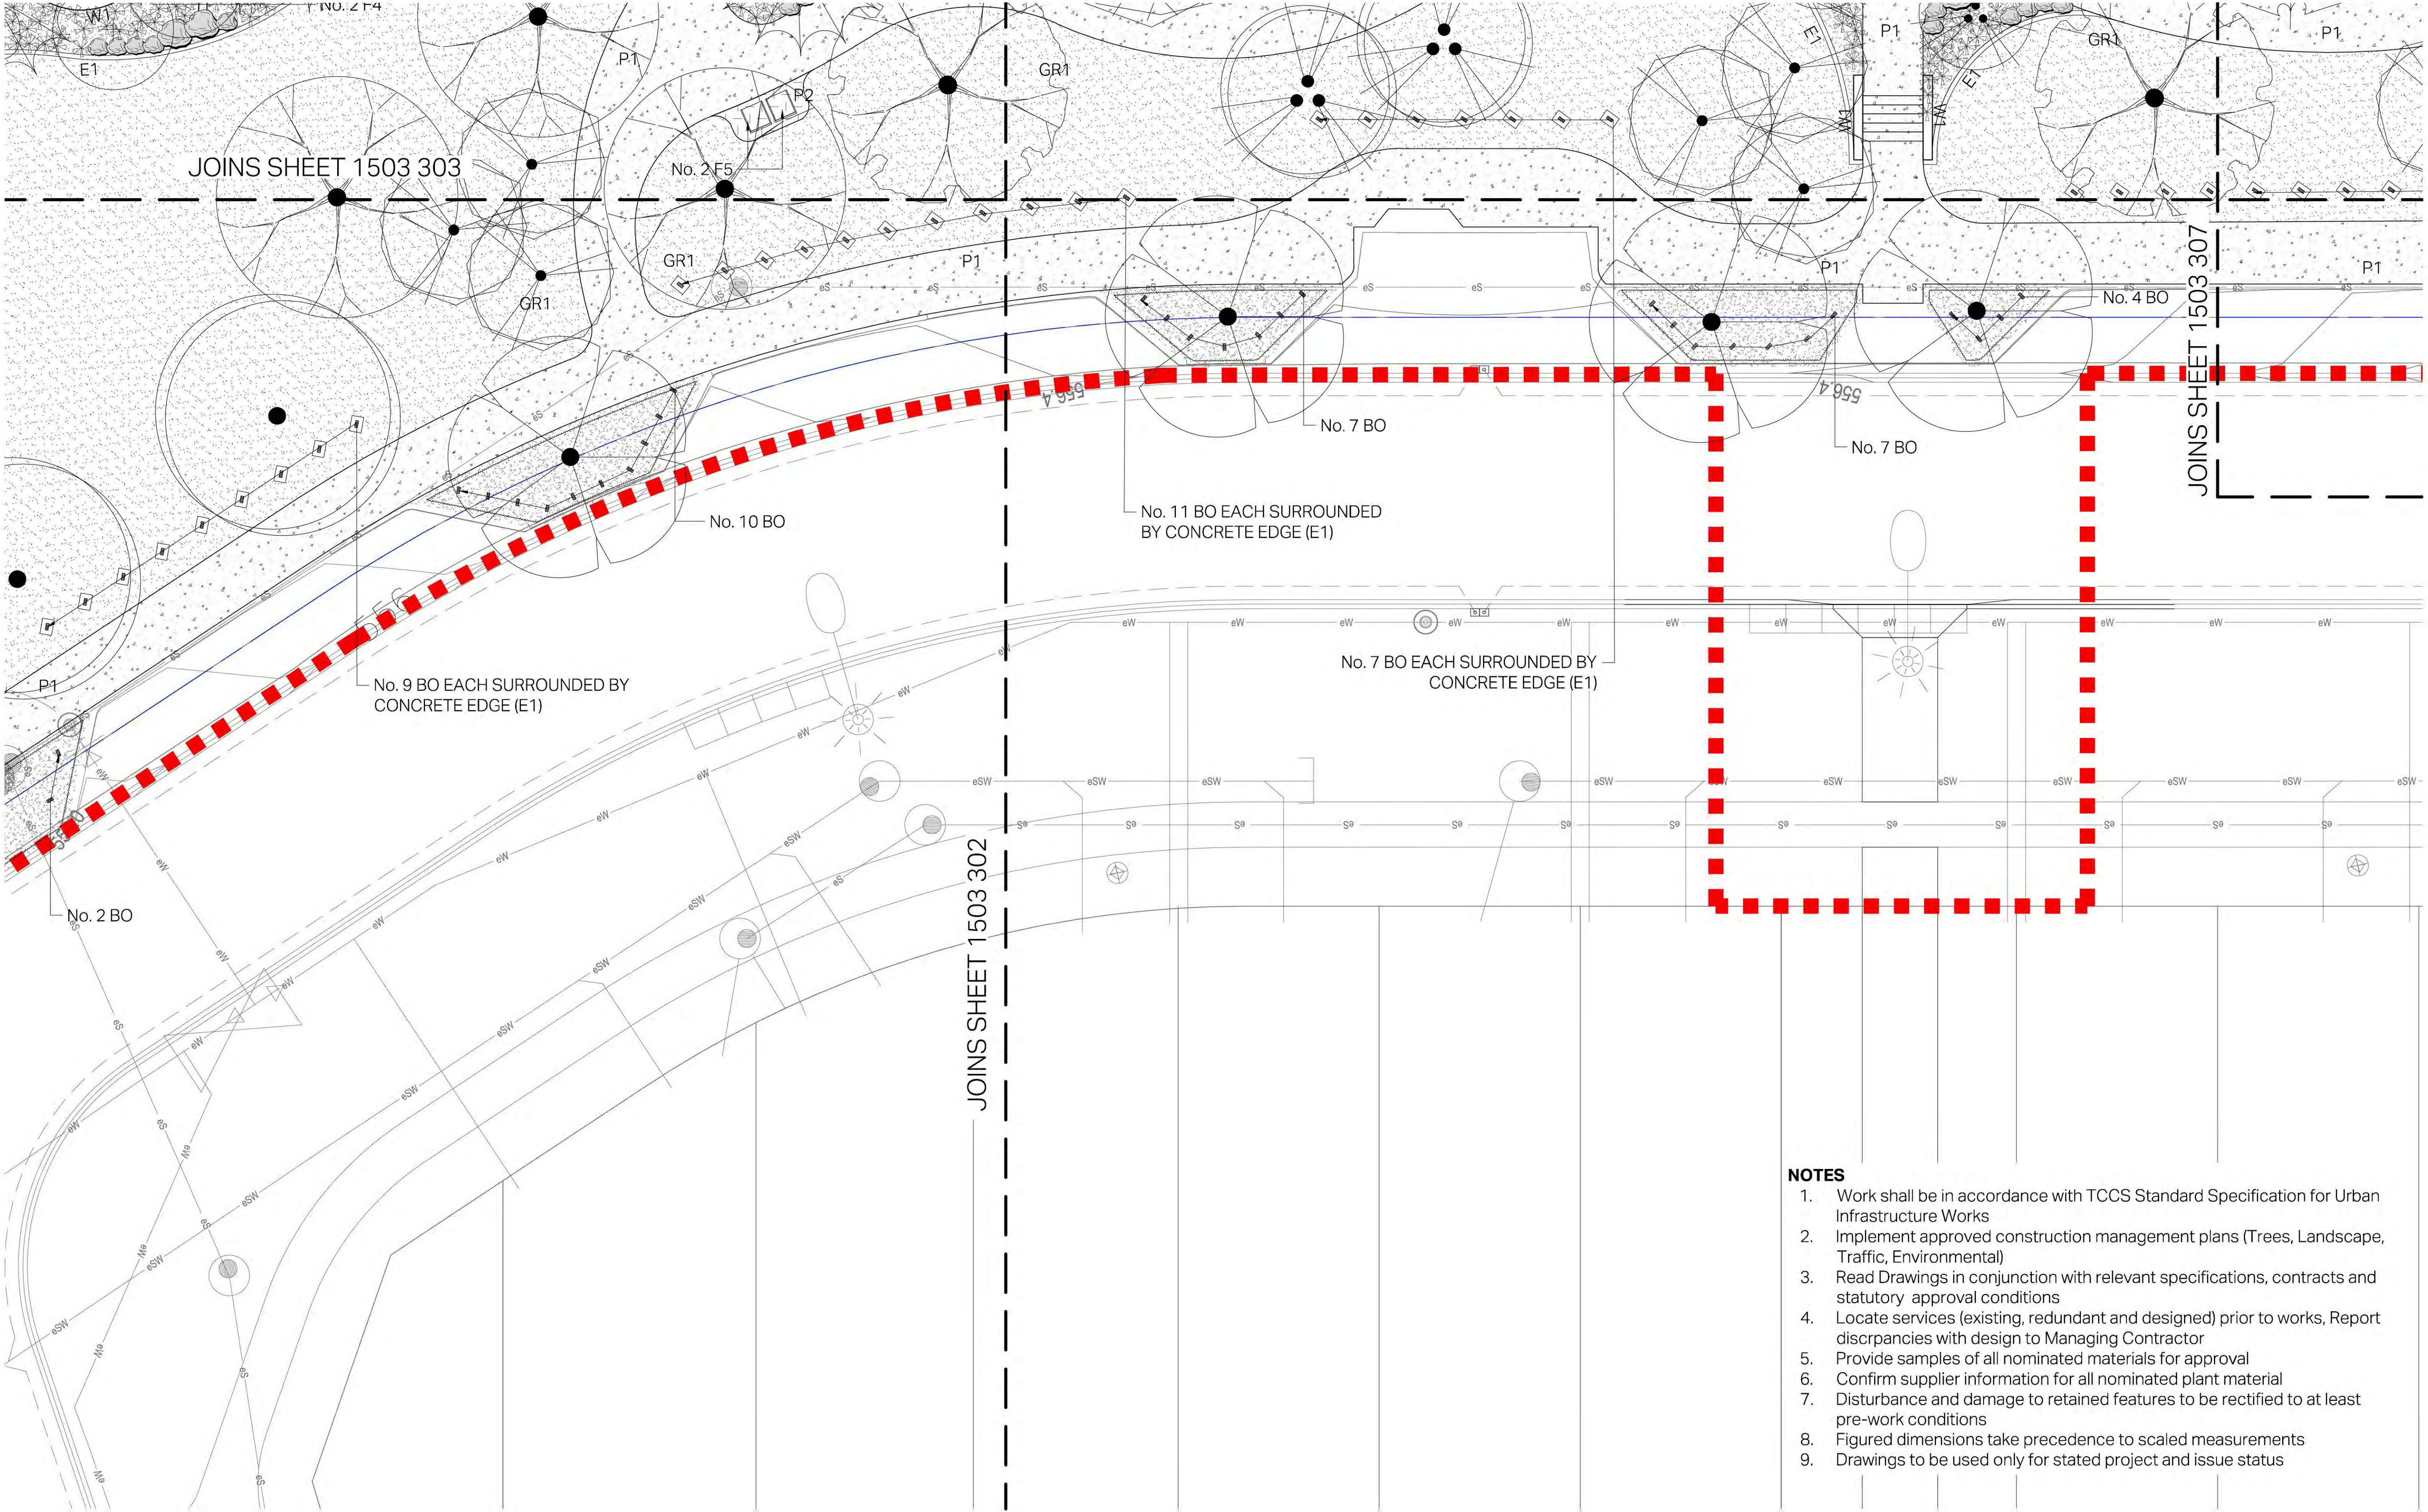

- NOTES**
1. Work shall be in accordance with TCCS Standard Specification for Urban Infrastructure Works
 2. Implement approved construction management plans (Trees, Landscape, Traffic, Environmental)
 3. Read Drawings in conjunction with relevant specifications, contracts and statutory approval conditions
 4. Locate services (existing, redundant and designed) prior to works, Report discrepancies with design to Managing Contractor
 5. Provide samples of all nominated materials for approval
 6. Confirm supplier information for all nominated plant material
 7. Disturbance and damage to retained features to be rectified to at least pre-work conditions
 8. Figured dimensions take precedence to scaled measurements
 9. Drawings to be used only for stated project and issue status


LANDSCAPE ARCHITECT
redbox design group
02 6280 4949 (tel)
inbox@redboxdesigngroup.com.au
Unit 12/285 Canberra Avenue Fyshwick ACT
PO Box 4574 Kingston ACT 2604
redboxdesigngroup.com.au

CONSULTANTS
ENGINEER:
LIGHTING:
Cardno
Ahern Consulting Engineers



A 75% DR SUBMISSION
REV ISSUE

01.09.20 OW JK
DATE DRN CHK

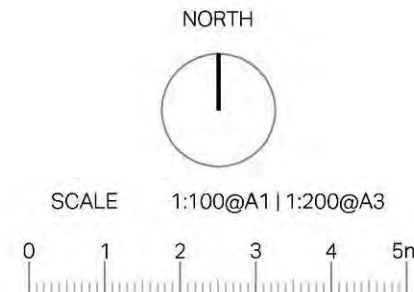


PROJECT
EDGEWORTH PARADE PLAYGROUND
COOMBS - BLOCK 12, SECTION 52

PROJECT No. **1503**
SHEET **305**
ISSUE **A**
GENERAL ARRANGEMENTS
Plan 5

1. Work shall be in accordance with TCCS Standard Specification for Urban Infrastructure Works
2. Implement approved construction management plans (Trees, Landscape, Traffic, Environmental)
3. Read Drawings in conjunction with relevant specifications, contracts and statutory approval conditions
4. Locate services (existing, redundant and designed) prior to works, Report discrepancies with design to Managing Contractor
5. Provide samples of all nominated materials for approval
6. Confirm supplier information for all nominated plant material
7. Disturbance and damage to retained features to be rectified to at least pre-work conditions
8. Figured dimensions take precedence to scaled measurements
9. Drawings to be used only for stated project and issue status

JOINS SHEET 1503 303

JOINS SHEET 1503 307

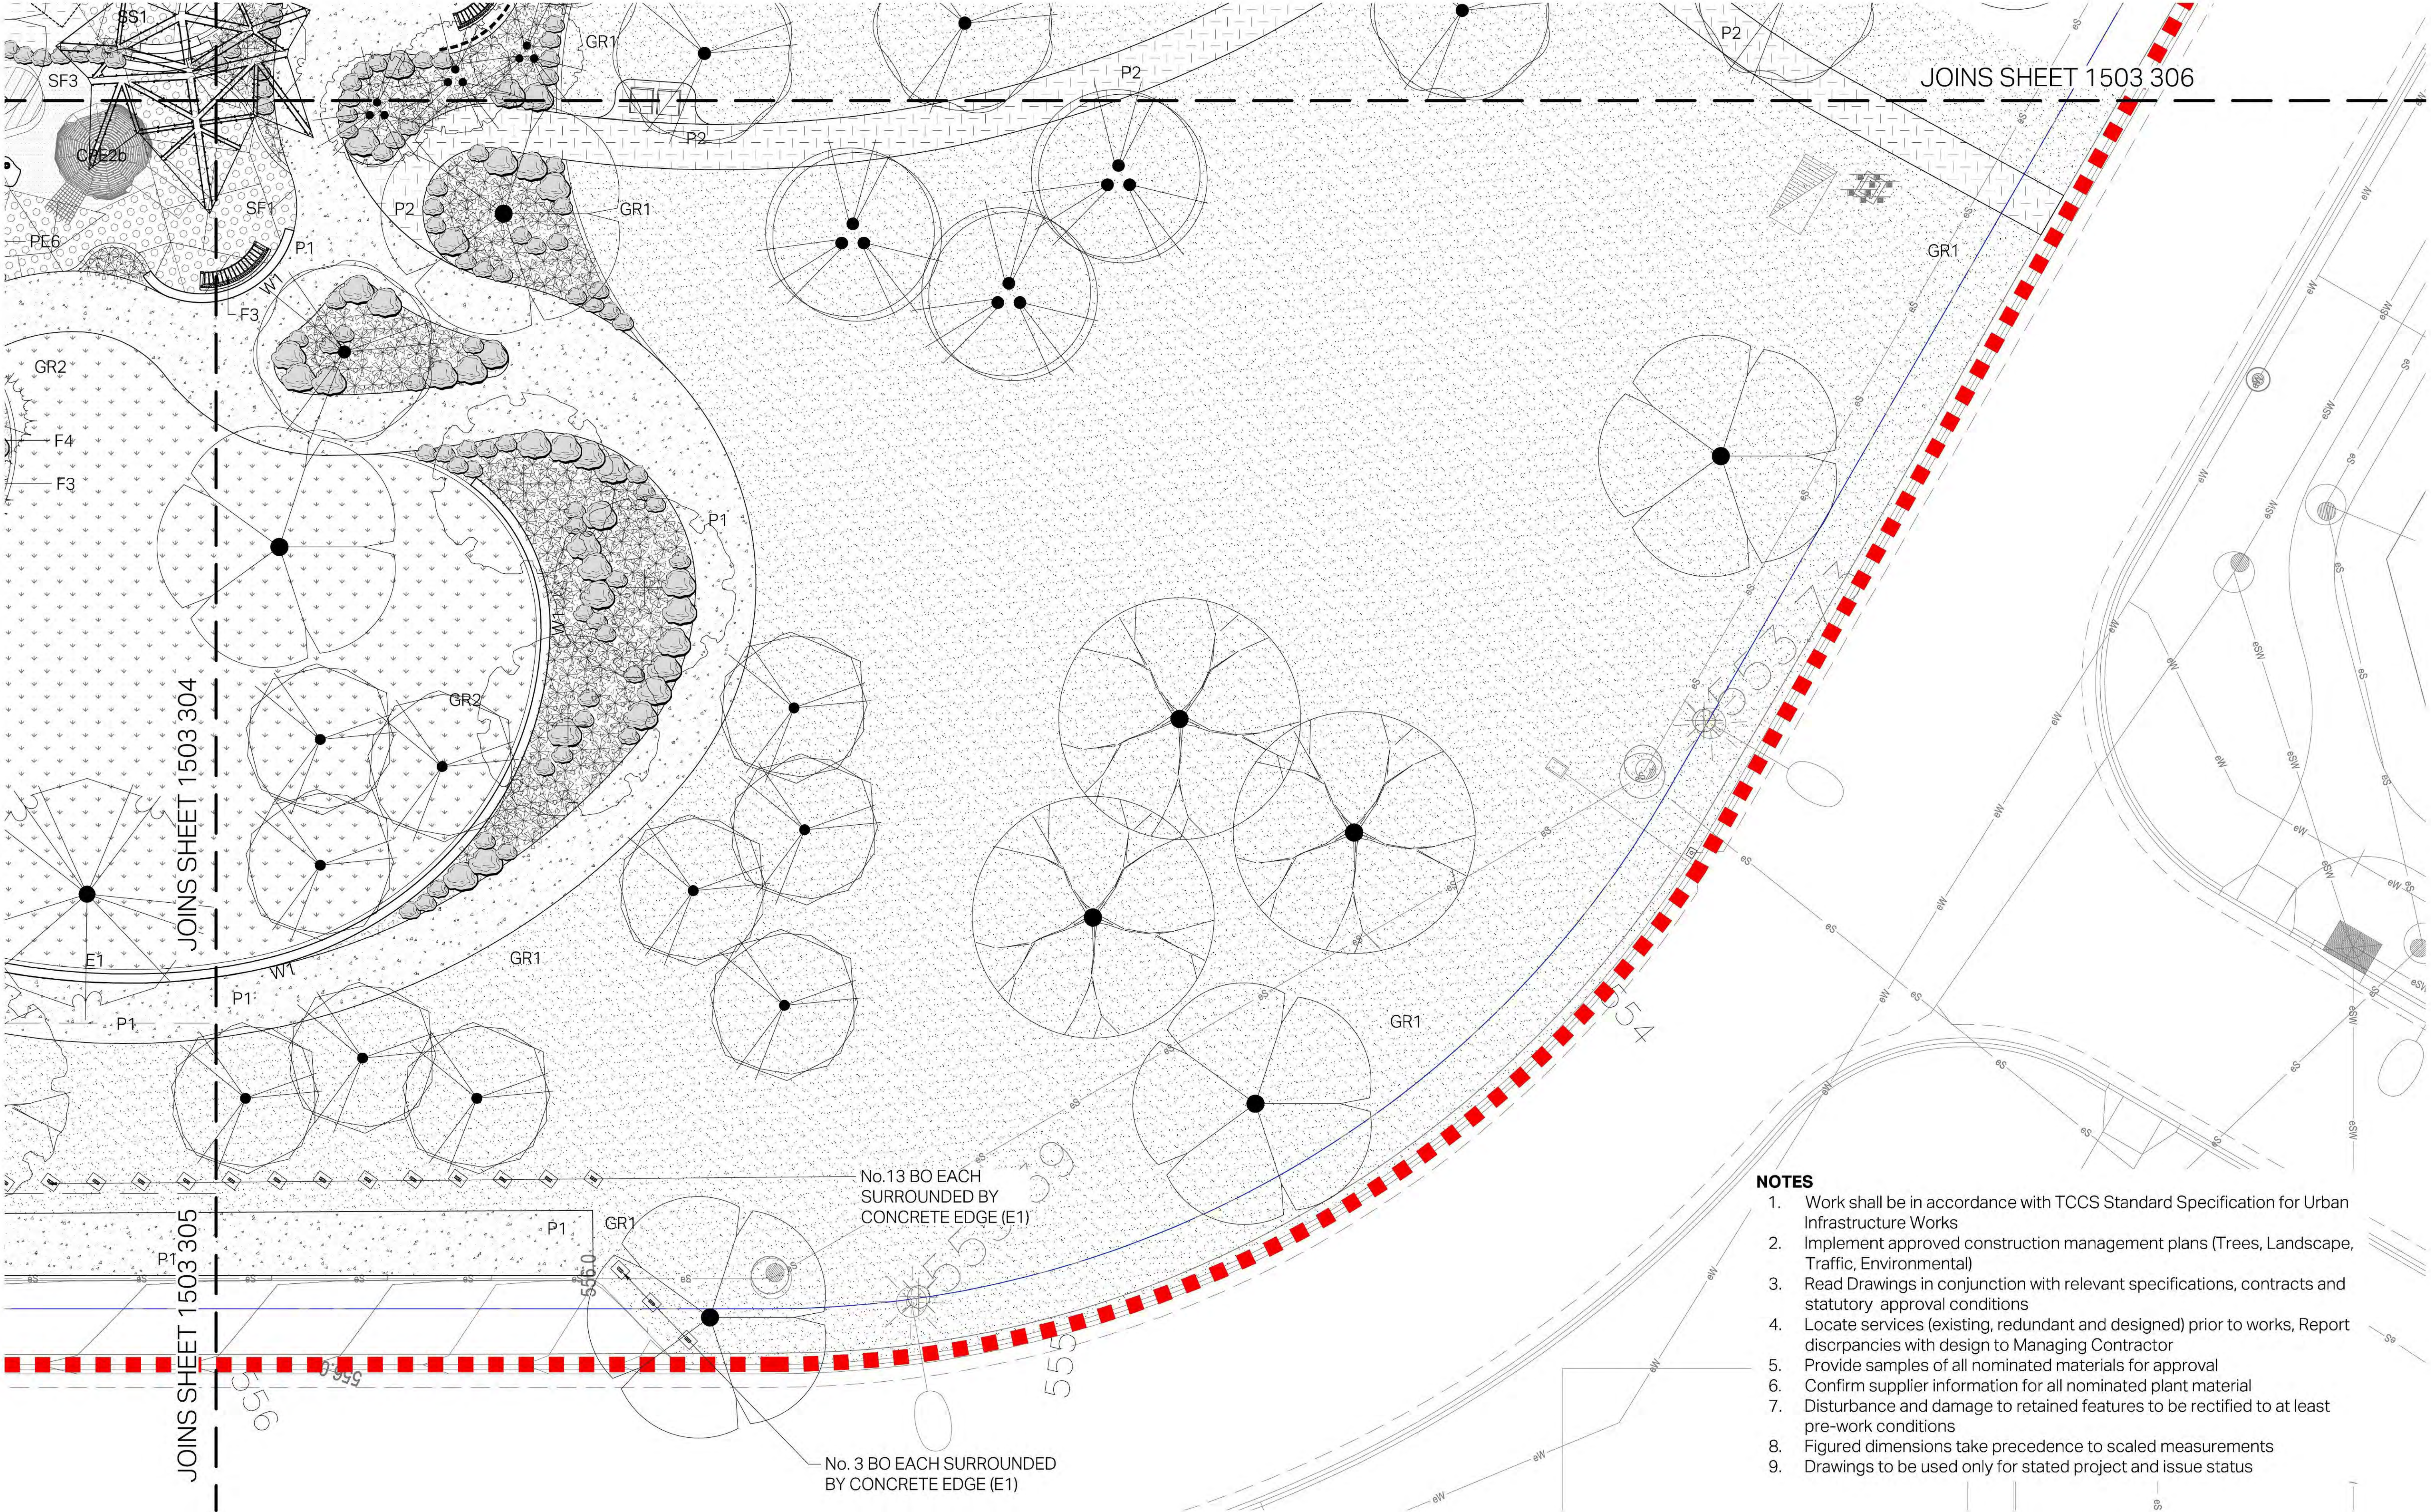

1. Work shall be in accordance with TCCS Standard Specification for Urban Infrastructure Works
2. Implement approved construction management plans (Trees, Landscape, Traffic, Environmental)
3. Read Drawings in conjunction with relevant specifications, contracts and statutory approval conditions
4. Locate services (existing, redundant and designed) prior to works, Report discrepancies with design to Managing Contractor
5. Provide samples of all nominated materials for approval
6. Confirm supplier information for all nominated plant material
7. Disturbance and damage to retained features to be rectified to at least pre-work conditions
8. Figured dimensions take precedence to scaled measurements
9. Drawings to be used only for stated project and issue status

